


Site Plan - 1 Talford Grove, West Didsbury, M20 2HL

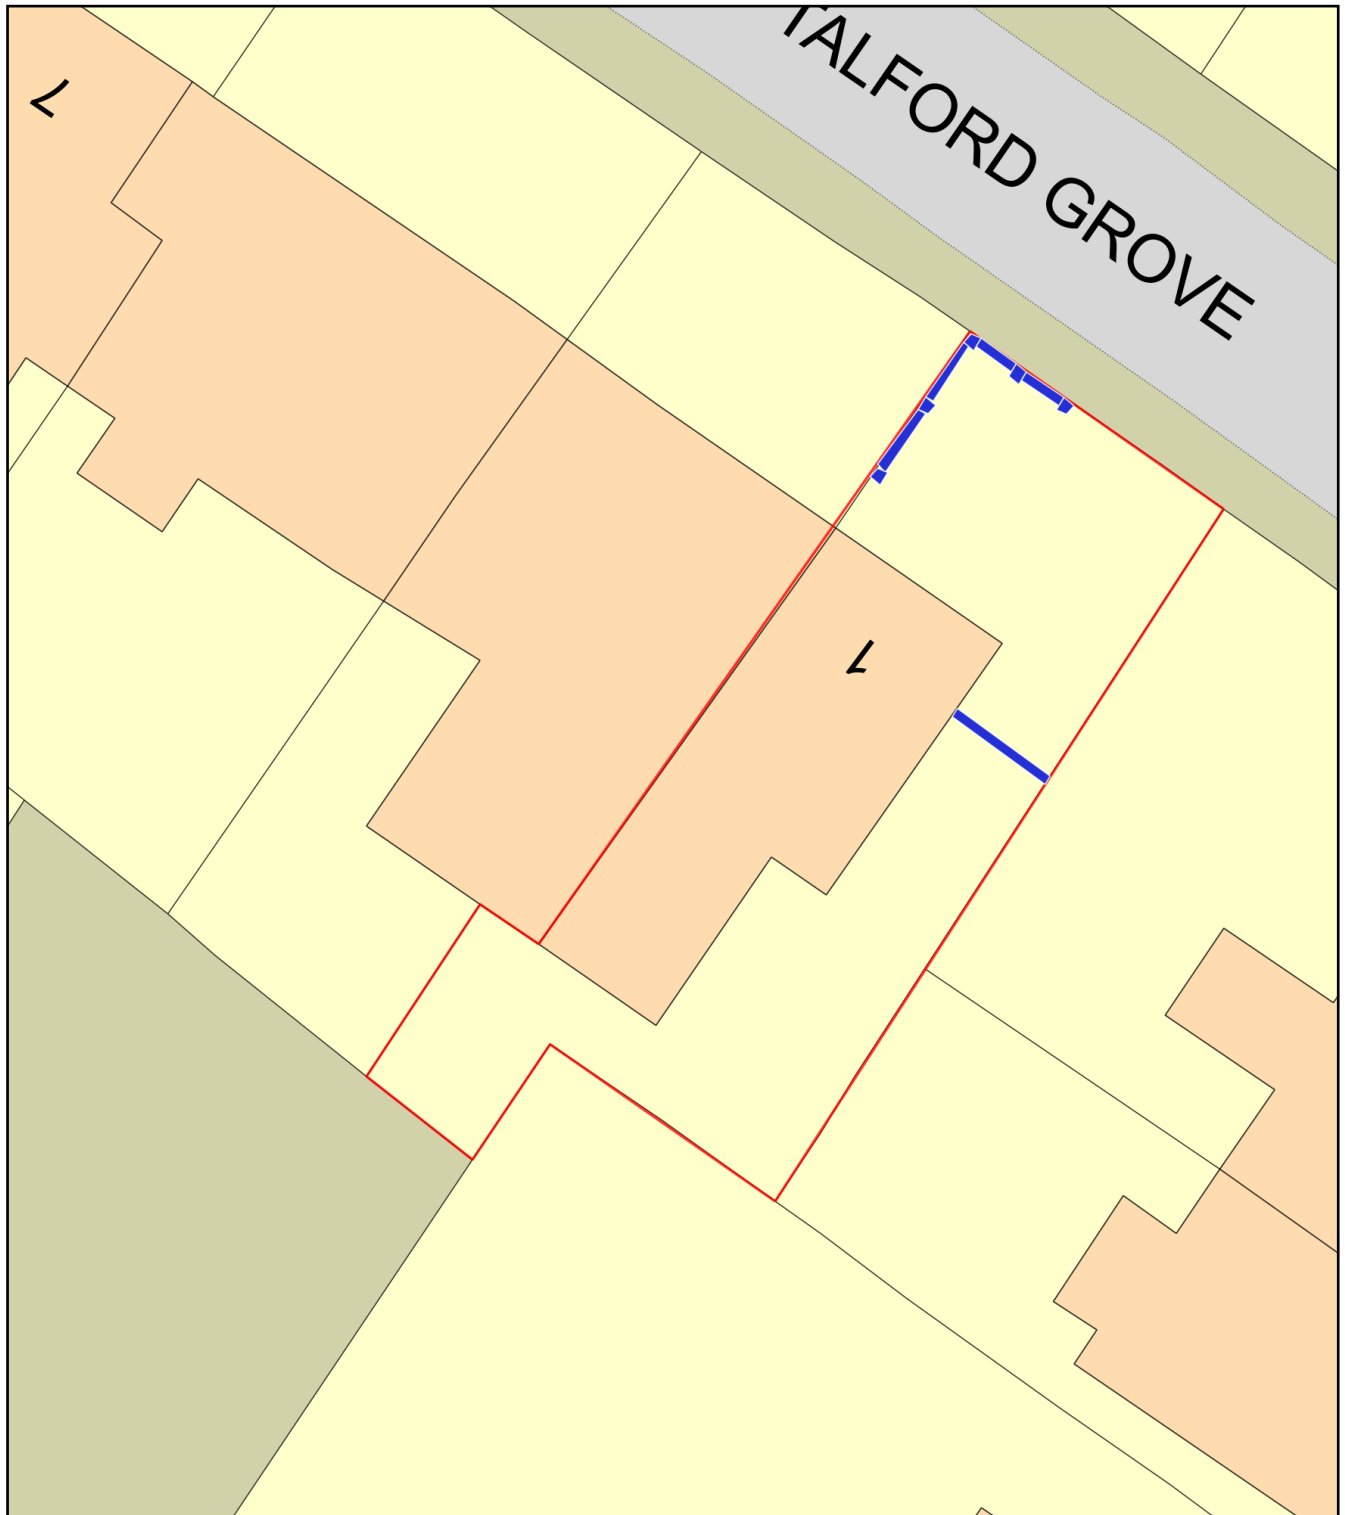

0 10
Metres



Plan Produced for: Chris Wilson

Date Produced: 10 May 2021

Plan Reference Number: TQRQM21130111542629

Scale: 1:200 @ A4