




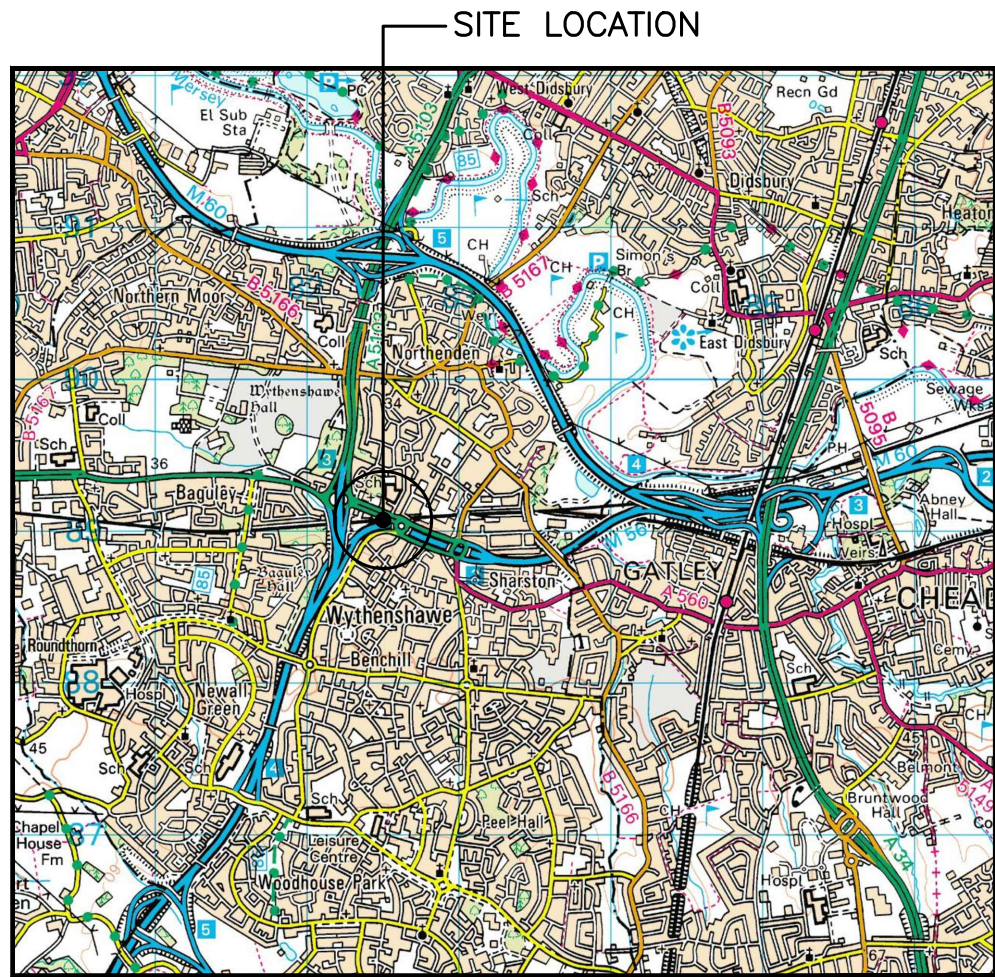


SITE LOCATION
(Scale 1:50000)
Ordnance Survey map extract
based upon Landranger map series
with the permission of the controller of
Her Majesty's Stationery Office
Licence No. 0100023487
Crown copyright.

 


SITE PHOTOGRAPH

The drawings comply with **Standard Vodafone ICNIRP design guidelines.**
Designed in accordance with CTIL Beacon documents: SDN0009 'ICNIRP Compliance Summary'

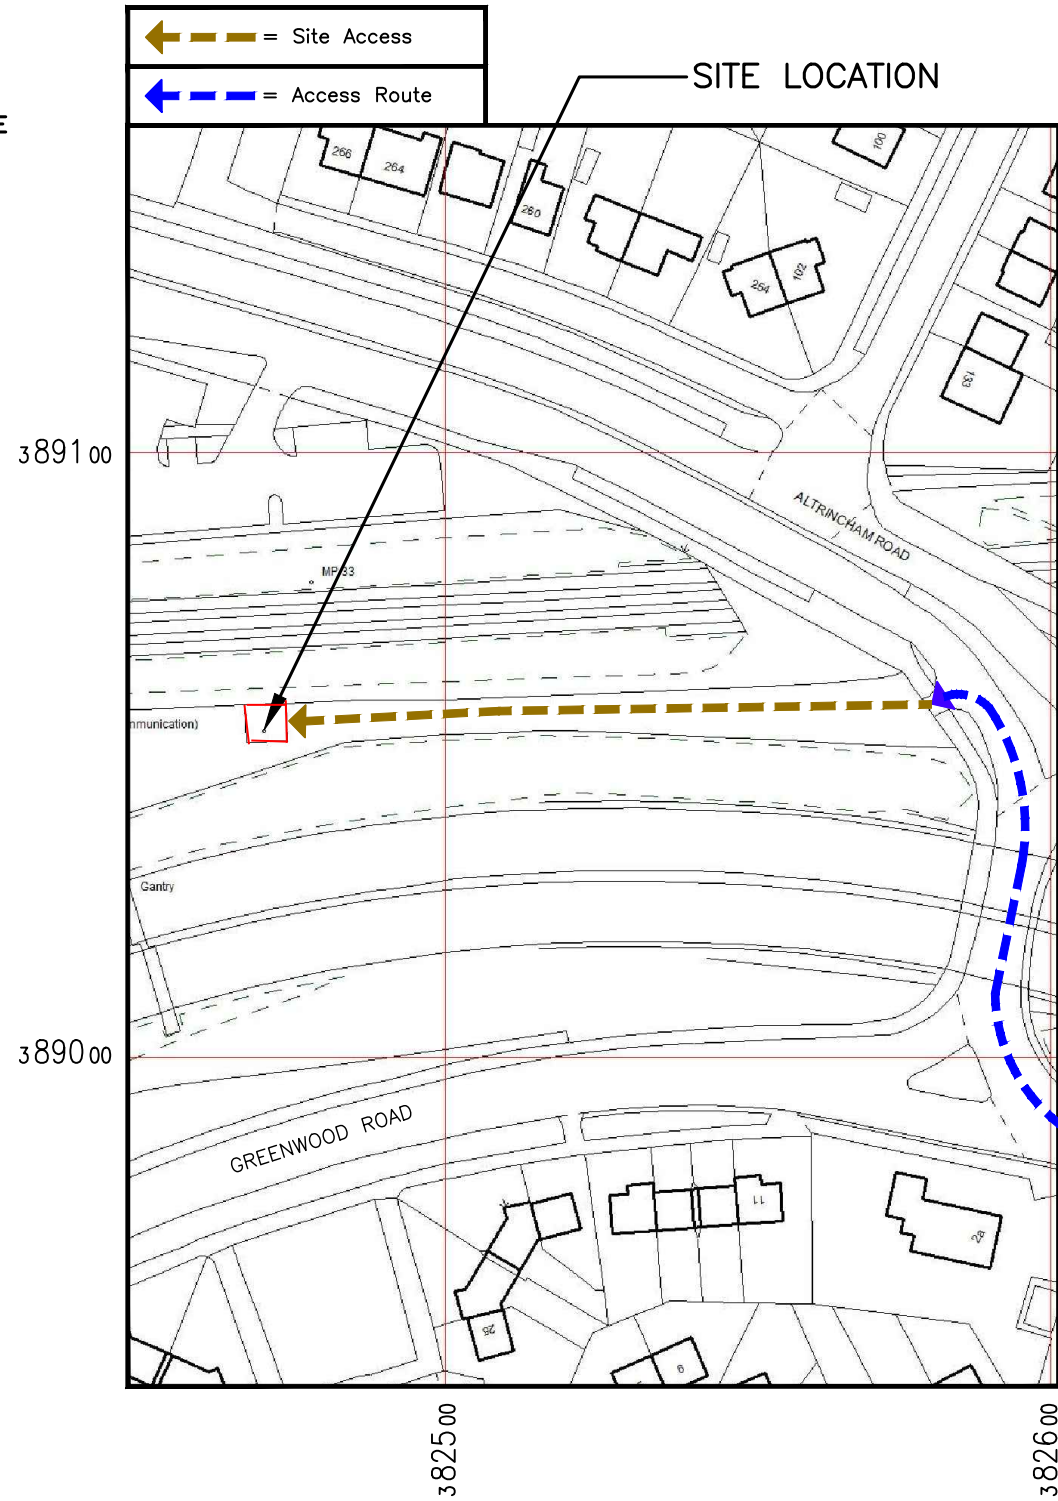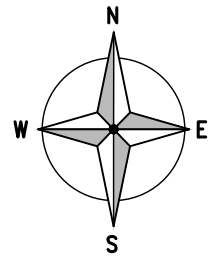

DETAILED SITE LOCATION
(Scale 1:1250)

Based upon Ordnance Survey map extract
with the permission of the Controller of
Her Majesty's Stationery Office.
Crown copyright.
Licence No. 100020449

 

Notes:
1 ALL DIMENSIONS ARE IN MM UNLESS NOTED OTHERWISE
2 DRAWING TO SCALE WHEN PRINTED AT A3

N.G.R. E: 382472 N: 389055
CONCESSION REQUIRED NO

DIRECTIONS TO SITE:
HEADING EAST ON M56 FOLLOW THE M56 TO
END, COME OFF AT SIGNS FOR A560
(ALTRINCHAM/WYTHENSHAW) DOWN THE SLIP
ROAD TO ROUNDABOUT. TAKE EXIT FOR A560
(SHARSTON/STOCKPORT) FOLLOW ROAD, JUST
BEFORE NEXT ROUNDABOUT SITE IS ON RIGHT
HAND SIDE. NOTE: YOU ARE UNABLE TO TURN
RIGHT SO YOU ARE REQUIRED TO GO ROUND
THE ROUNDABOUT AND BACK ONTO A560 TO
GATE INTO FIELD, THE SITE IS THROUGH A
FURTHER GATE

NOTES:


A	Issued for Approval	SPD	DH	09.02.21
REV	MODIFICATION	BY	CH	DATE



Cell Name			Opt.
LAND OFF ALTRINCHAM ROAD			-
Cell ID No			
CTIL	TEF	VF	
12412000	N/A	06979_30	

Site Address / Contact Details
LAND OFF ALTRINCHAM ROAD
WYTHENSHAW INTERCHANGE
CHARSTON
MANCHESTER
M22 4AA

Drawing Title: SITE LOCATION MAPS			
Purpose of issue: PLANNING			Dwg Rev:
Drawing Number: 100			A
Surveyed By: SPD		Original Sheet Size: A3	Pack Issue:
Drawn: SPD	Date: 09.02.21	Checked: DH	Date: 09.02.21 C

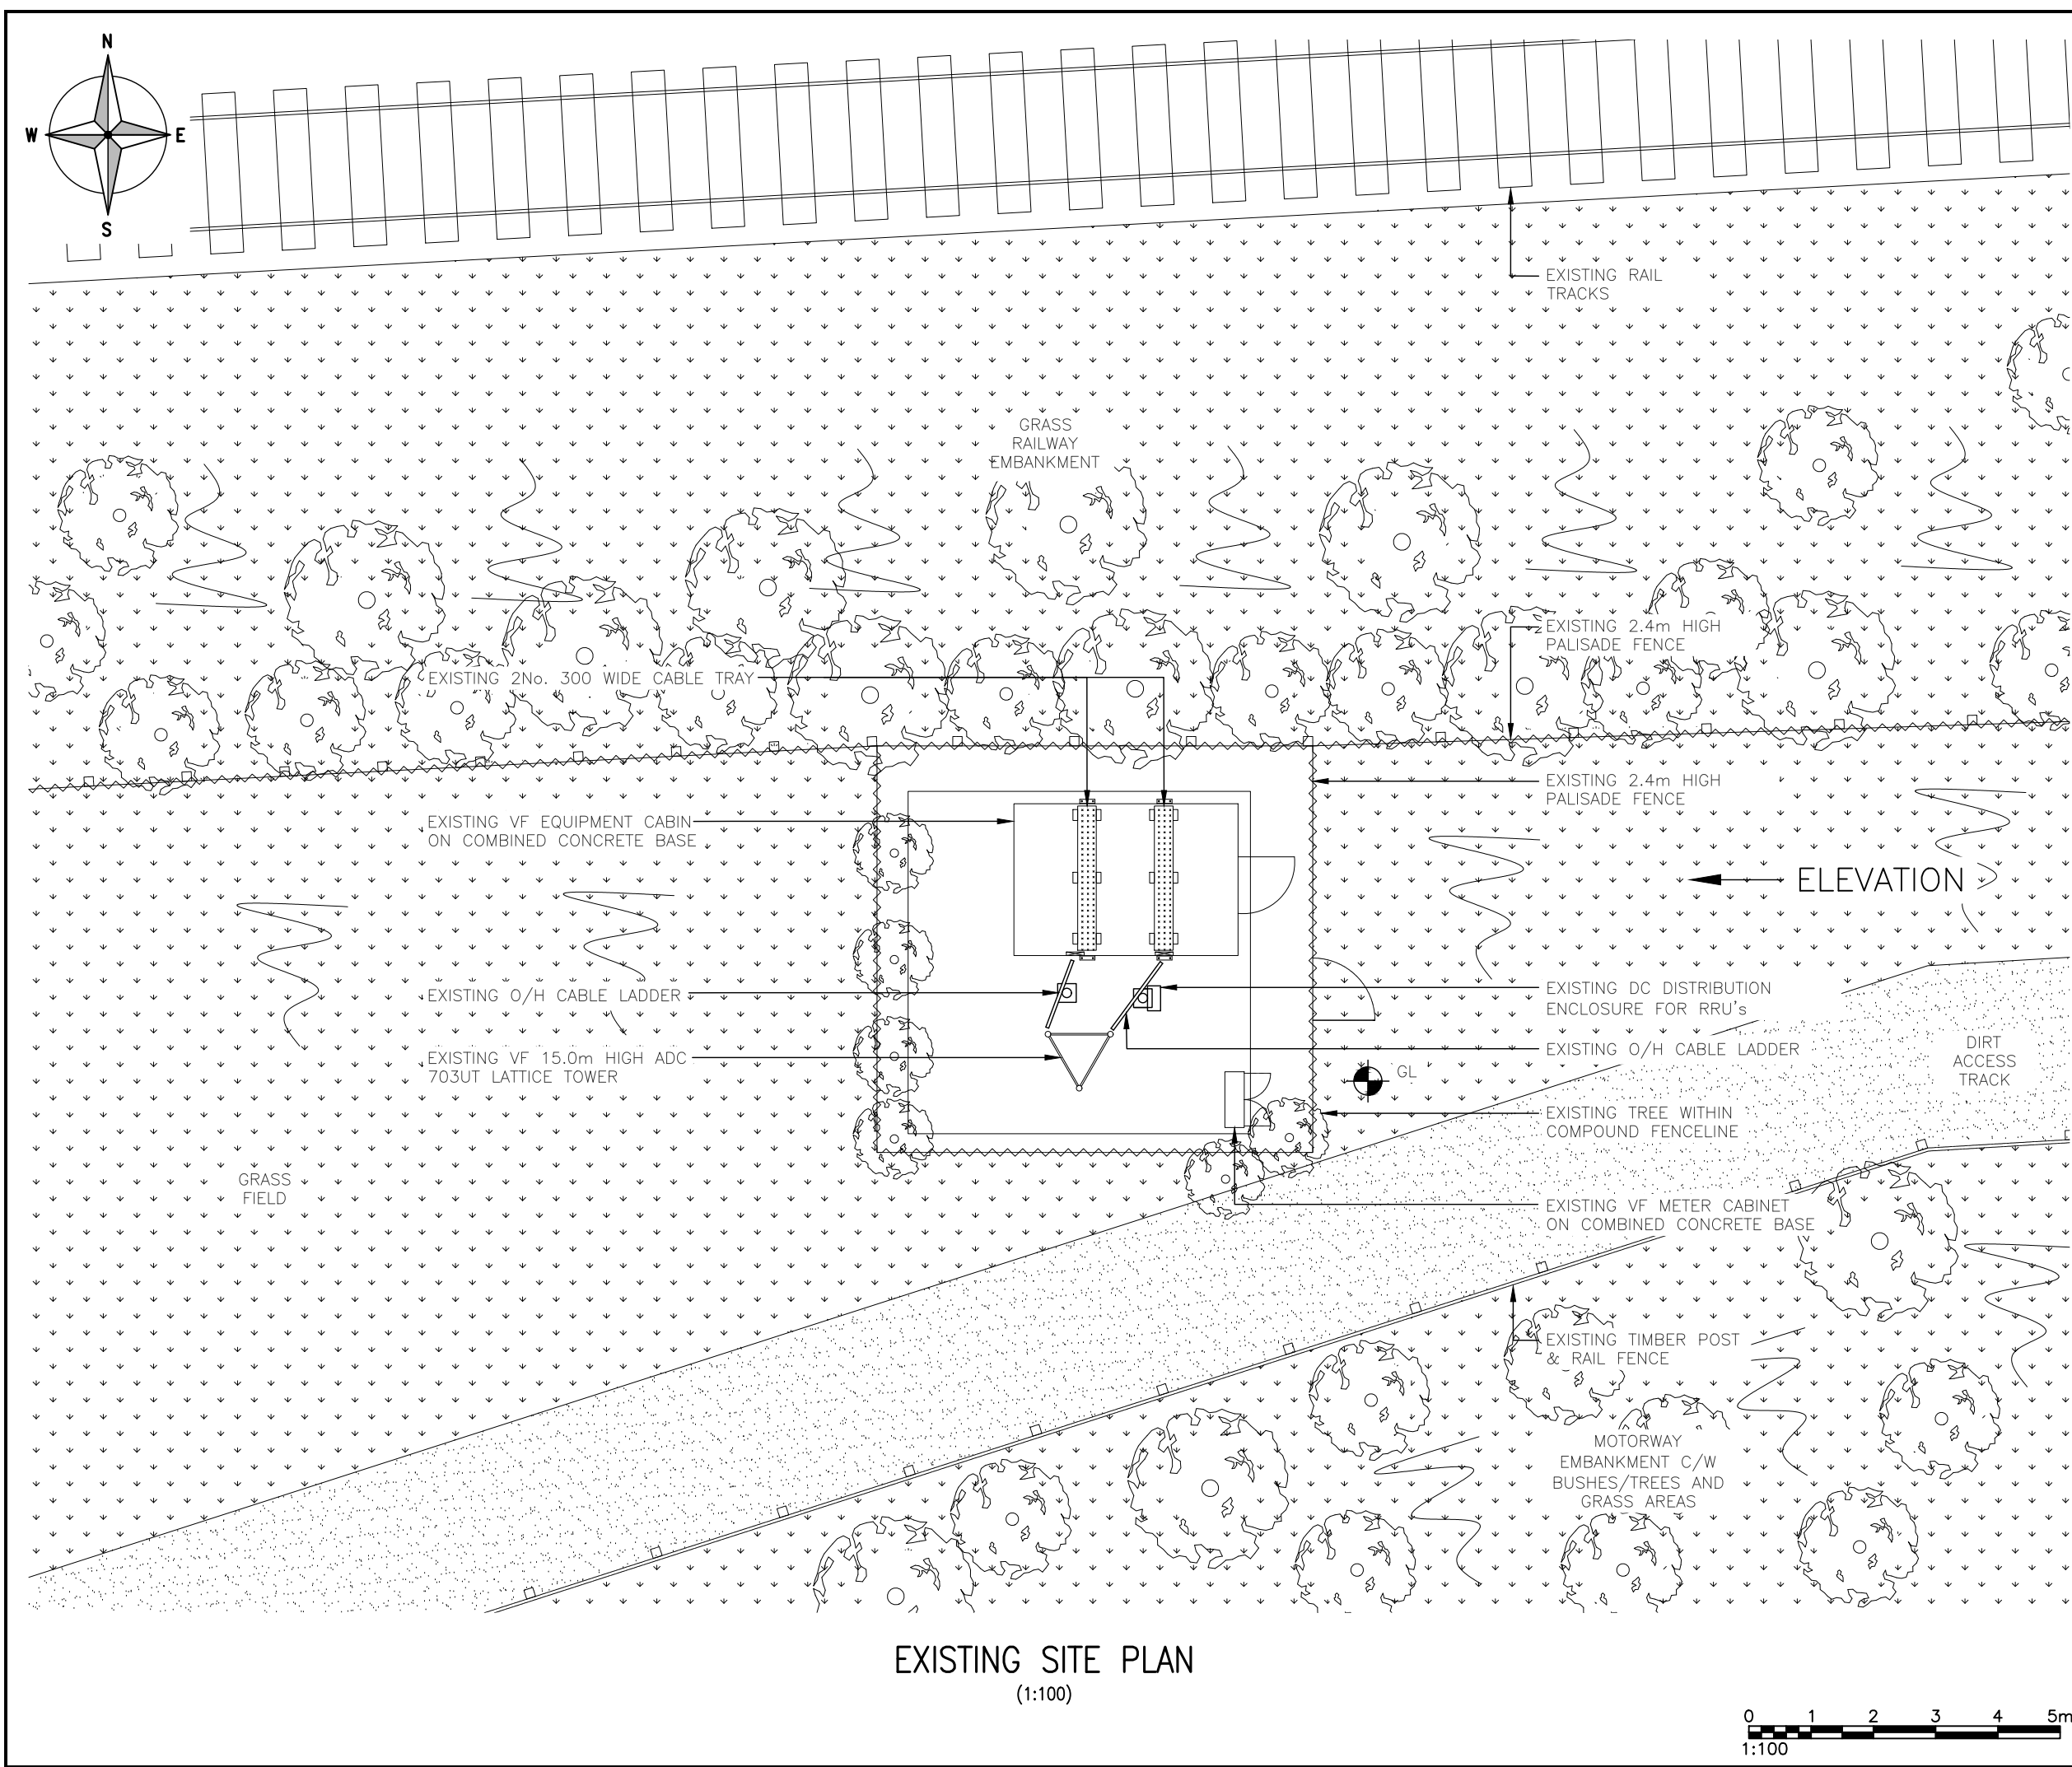

Notes:

1 ALL DIMENSIONS ARE IN MM UNLESS NOTED OTHERWISE

2 DRAWING TO SCALE WHEN PRINTED AT A3


N.G.R	E: 382472	N: 389055
CONCESSION REQUIRED		NO

NOTES:

A	Issued for Approval	SPD	DS	09.02.21
REV	MODIFICATION	BY	CH	DATE


CTIL - MACRO UPGRADE (VENDOR SWAP)

Cell Name			Opt.
LAND OFF ALTRINCHAM ROAD			-
Cell ID No			
CTIL	TEF	VF	
12412000	N/A	06979_30	
Site Address / Contact Details			
LAND OFF ALTRINCHAM ROAD WYTHENSHAW INTERCHANGE CHARSTON MANCHESTER M22 4AA			
Drawing Title: EXISTING SITE PLAN			
Purpose of issue: PLANNING			Dwg Rev:
Drawing Number: 200			A
Surveyed By: SPD		Original Sheet Size: A3	Pack Issue:
Drawn: SPD	Date: 09.02.21	Checked: DS	Date: 09.02.21
			C

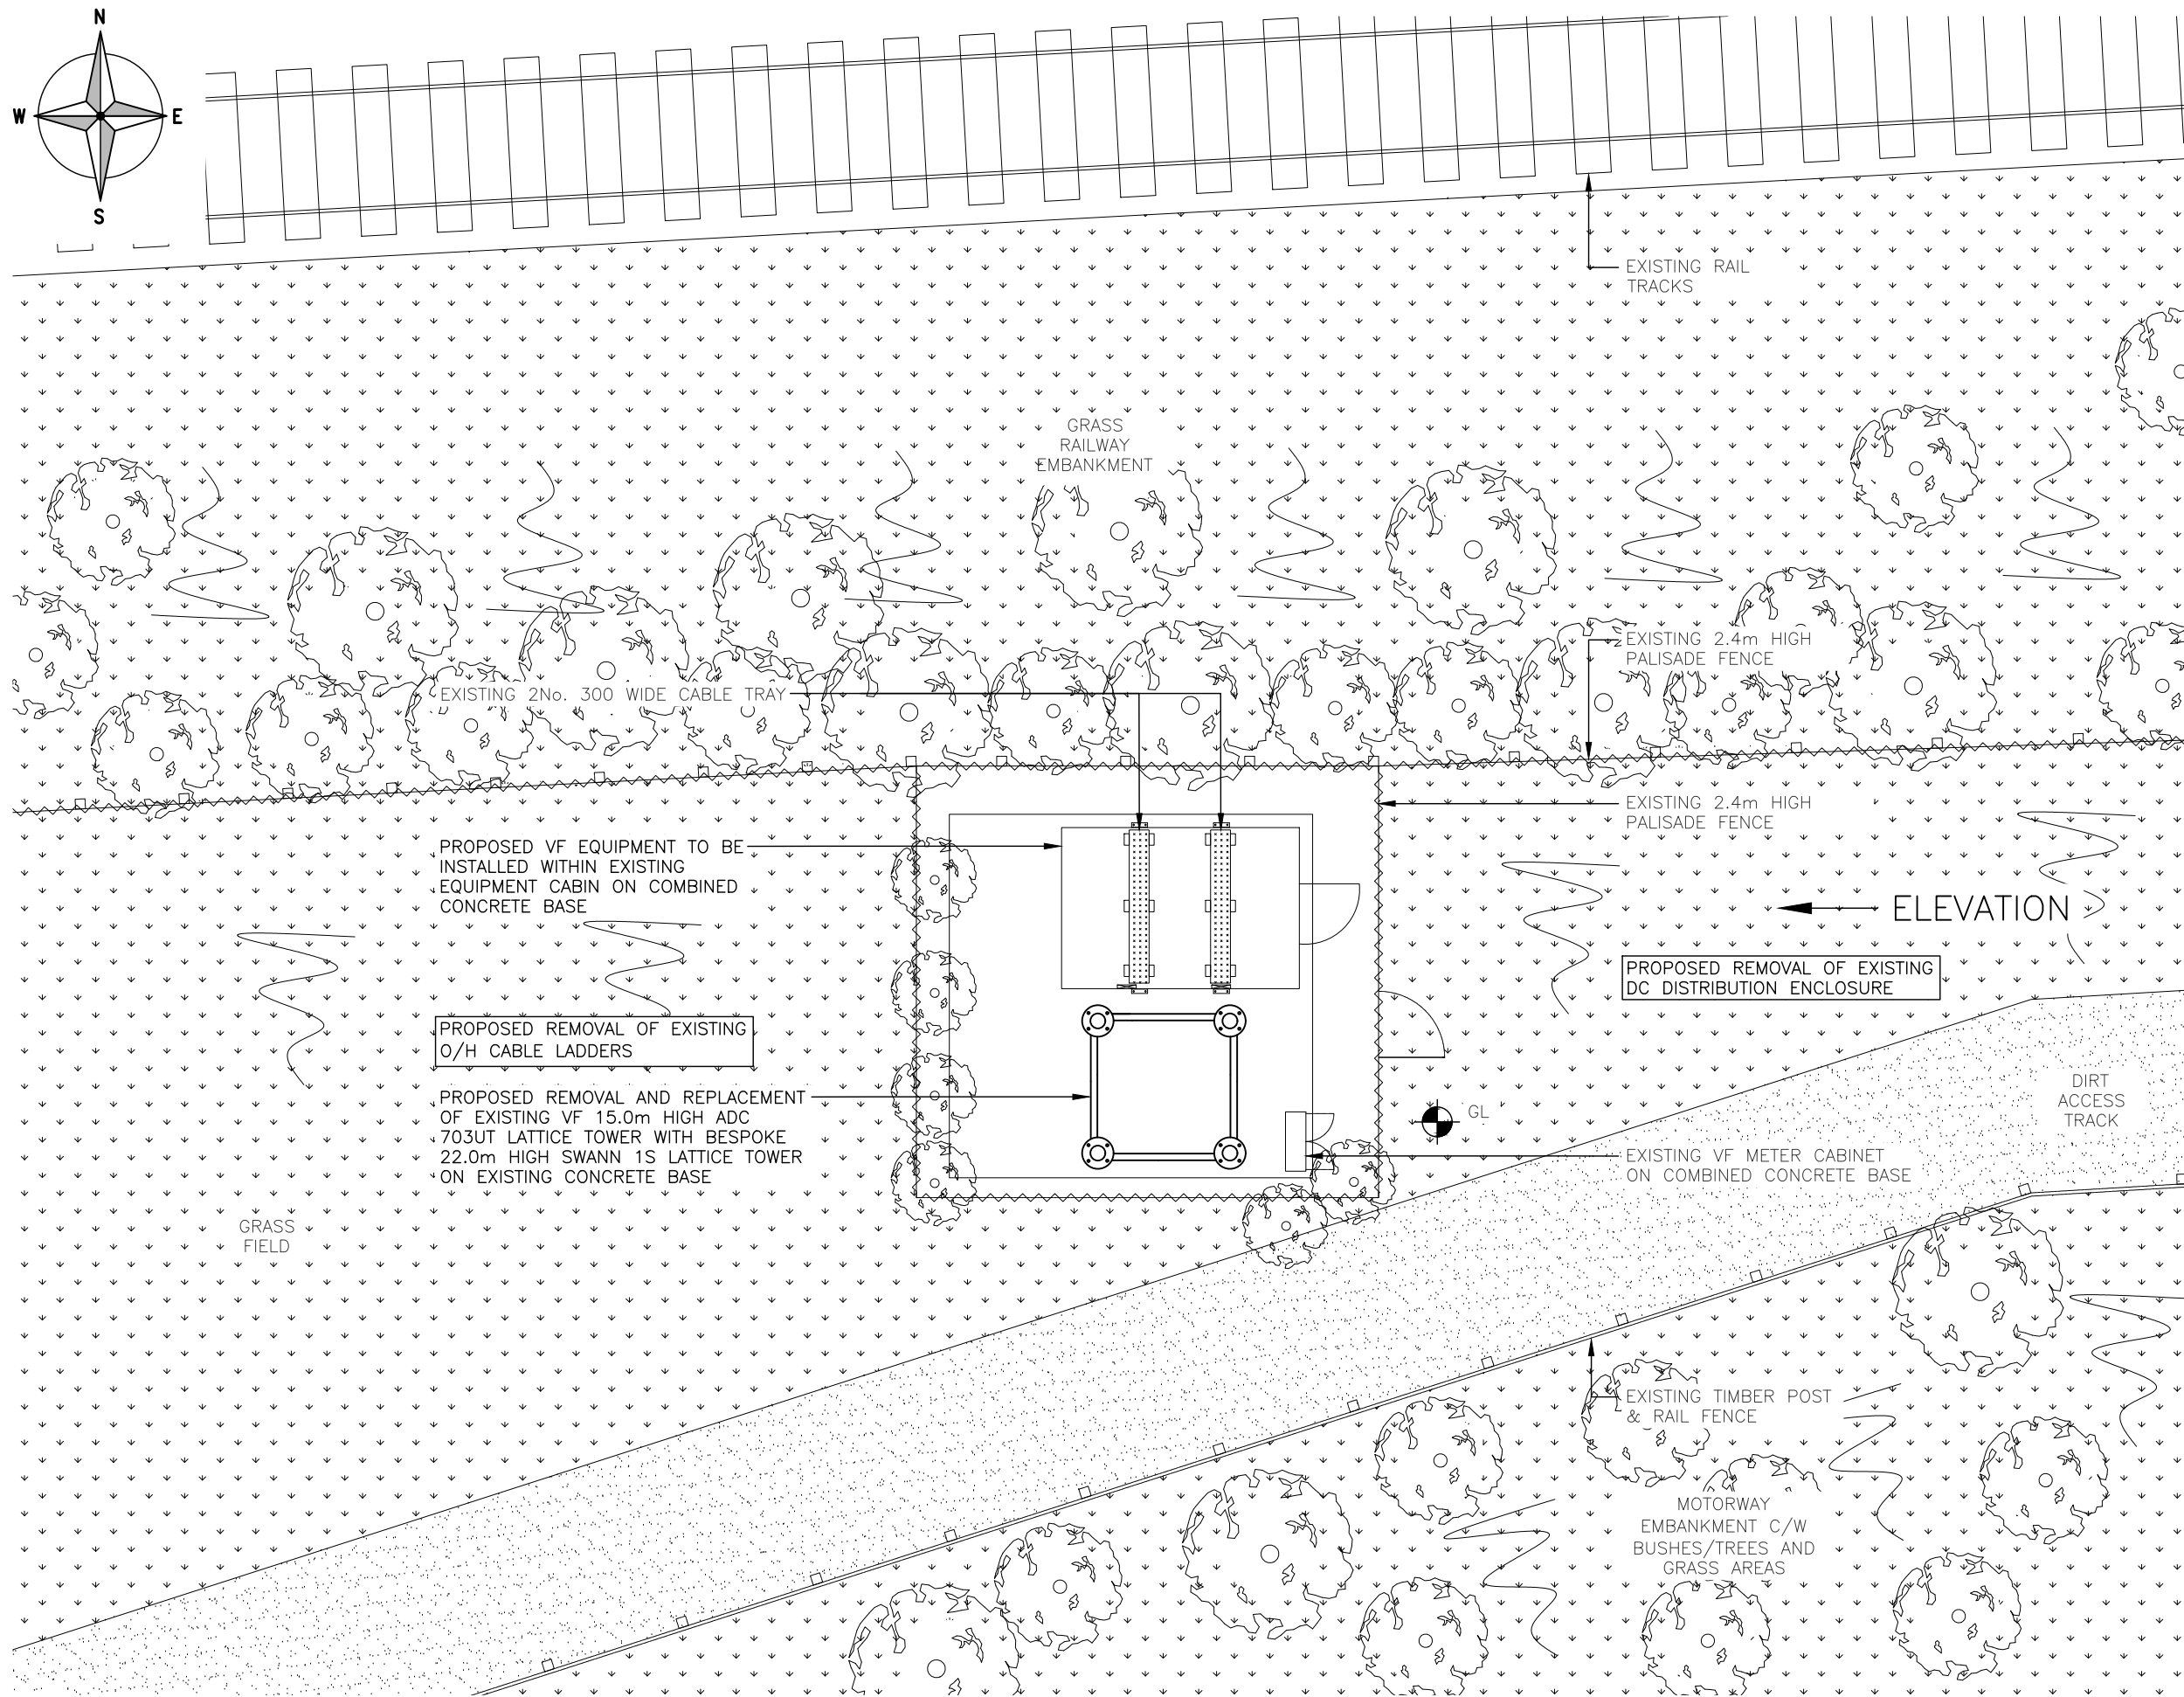

PROPOSED SITE PLAN
(1:100)


The drawings comply with **Standard Vodafone ICNIRP design guidelines.**
Designed in accordance with CTIL Beacon documents: SDN0009 'ICNIRP Compliance Summary'

 

Notes:
1 ALL DIMENSIONS ARE IN MM UNLESS NOTED OTHERWISE
2 DRAWING TO SCALE WHEN PRINTED AT A3

N.G.R	E. 382472 N: 389055			
CONCESSION REQUIRED			NO	
CONFIG; Z_HW				
H2+H12+H18+H30+H19+H16+H24+H25				
REF	BRG°	TOP	C/L	BTM
S1A	90°	22.0m	21.0m	19.9m
S1B	90°	22.0m	21.7m	21.4m
S1C	90°	22.0m	21.3m	20.5m
S2A	210°	22.0m	21.0m	19.9m
S2B	210°	22.0m	21.7m	21.4m
S2C	210°	22.0m	21.3m	20.5m
S3A	330°	22.0m	21.0m	19.9m
S3B	330°	22.0m	21.7m	21.4m
S3C	330°	22.0m	21.3m	20.5m


NOTES:				
C	Tower Height Amend	SPD	DS	10.05.21
B	Config Change	SPD	DS	04.05.21
A	Issued for Approval	SPD	DS	09.02.21
REV	MODIFICATION	BY	CH	DATE

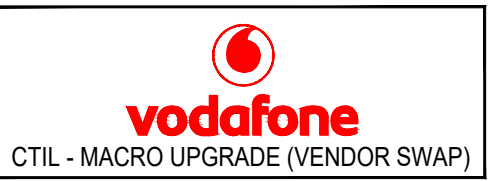

Cell Name		Opt.
LAND OFF ALTRINCHAM ROAD		-
Cell ID No		
CTIL	TEF	VF
12412000	N/A	06979_30

Site Address / Contact Details
LAND OFF ALTRINCHAM ROAD
WYTHENSHAW INTERCHANGE
CHARSTON
MANCHESTER
M22 4AA

Drawing Title: PROPOSED SITE PLAN		
Purpose of issue: PLANNING		Dwg Rev:
Drawing Number: 201		C
Surveyed By: SPD	Original Sheet Size: A3	Pack Issue:
Drawn: SPD	Date: 09.02.21	Checked: DS
Date: 09.02.21		C

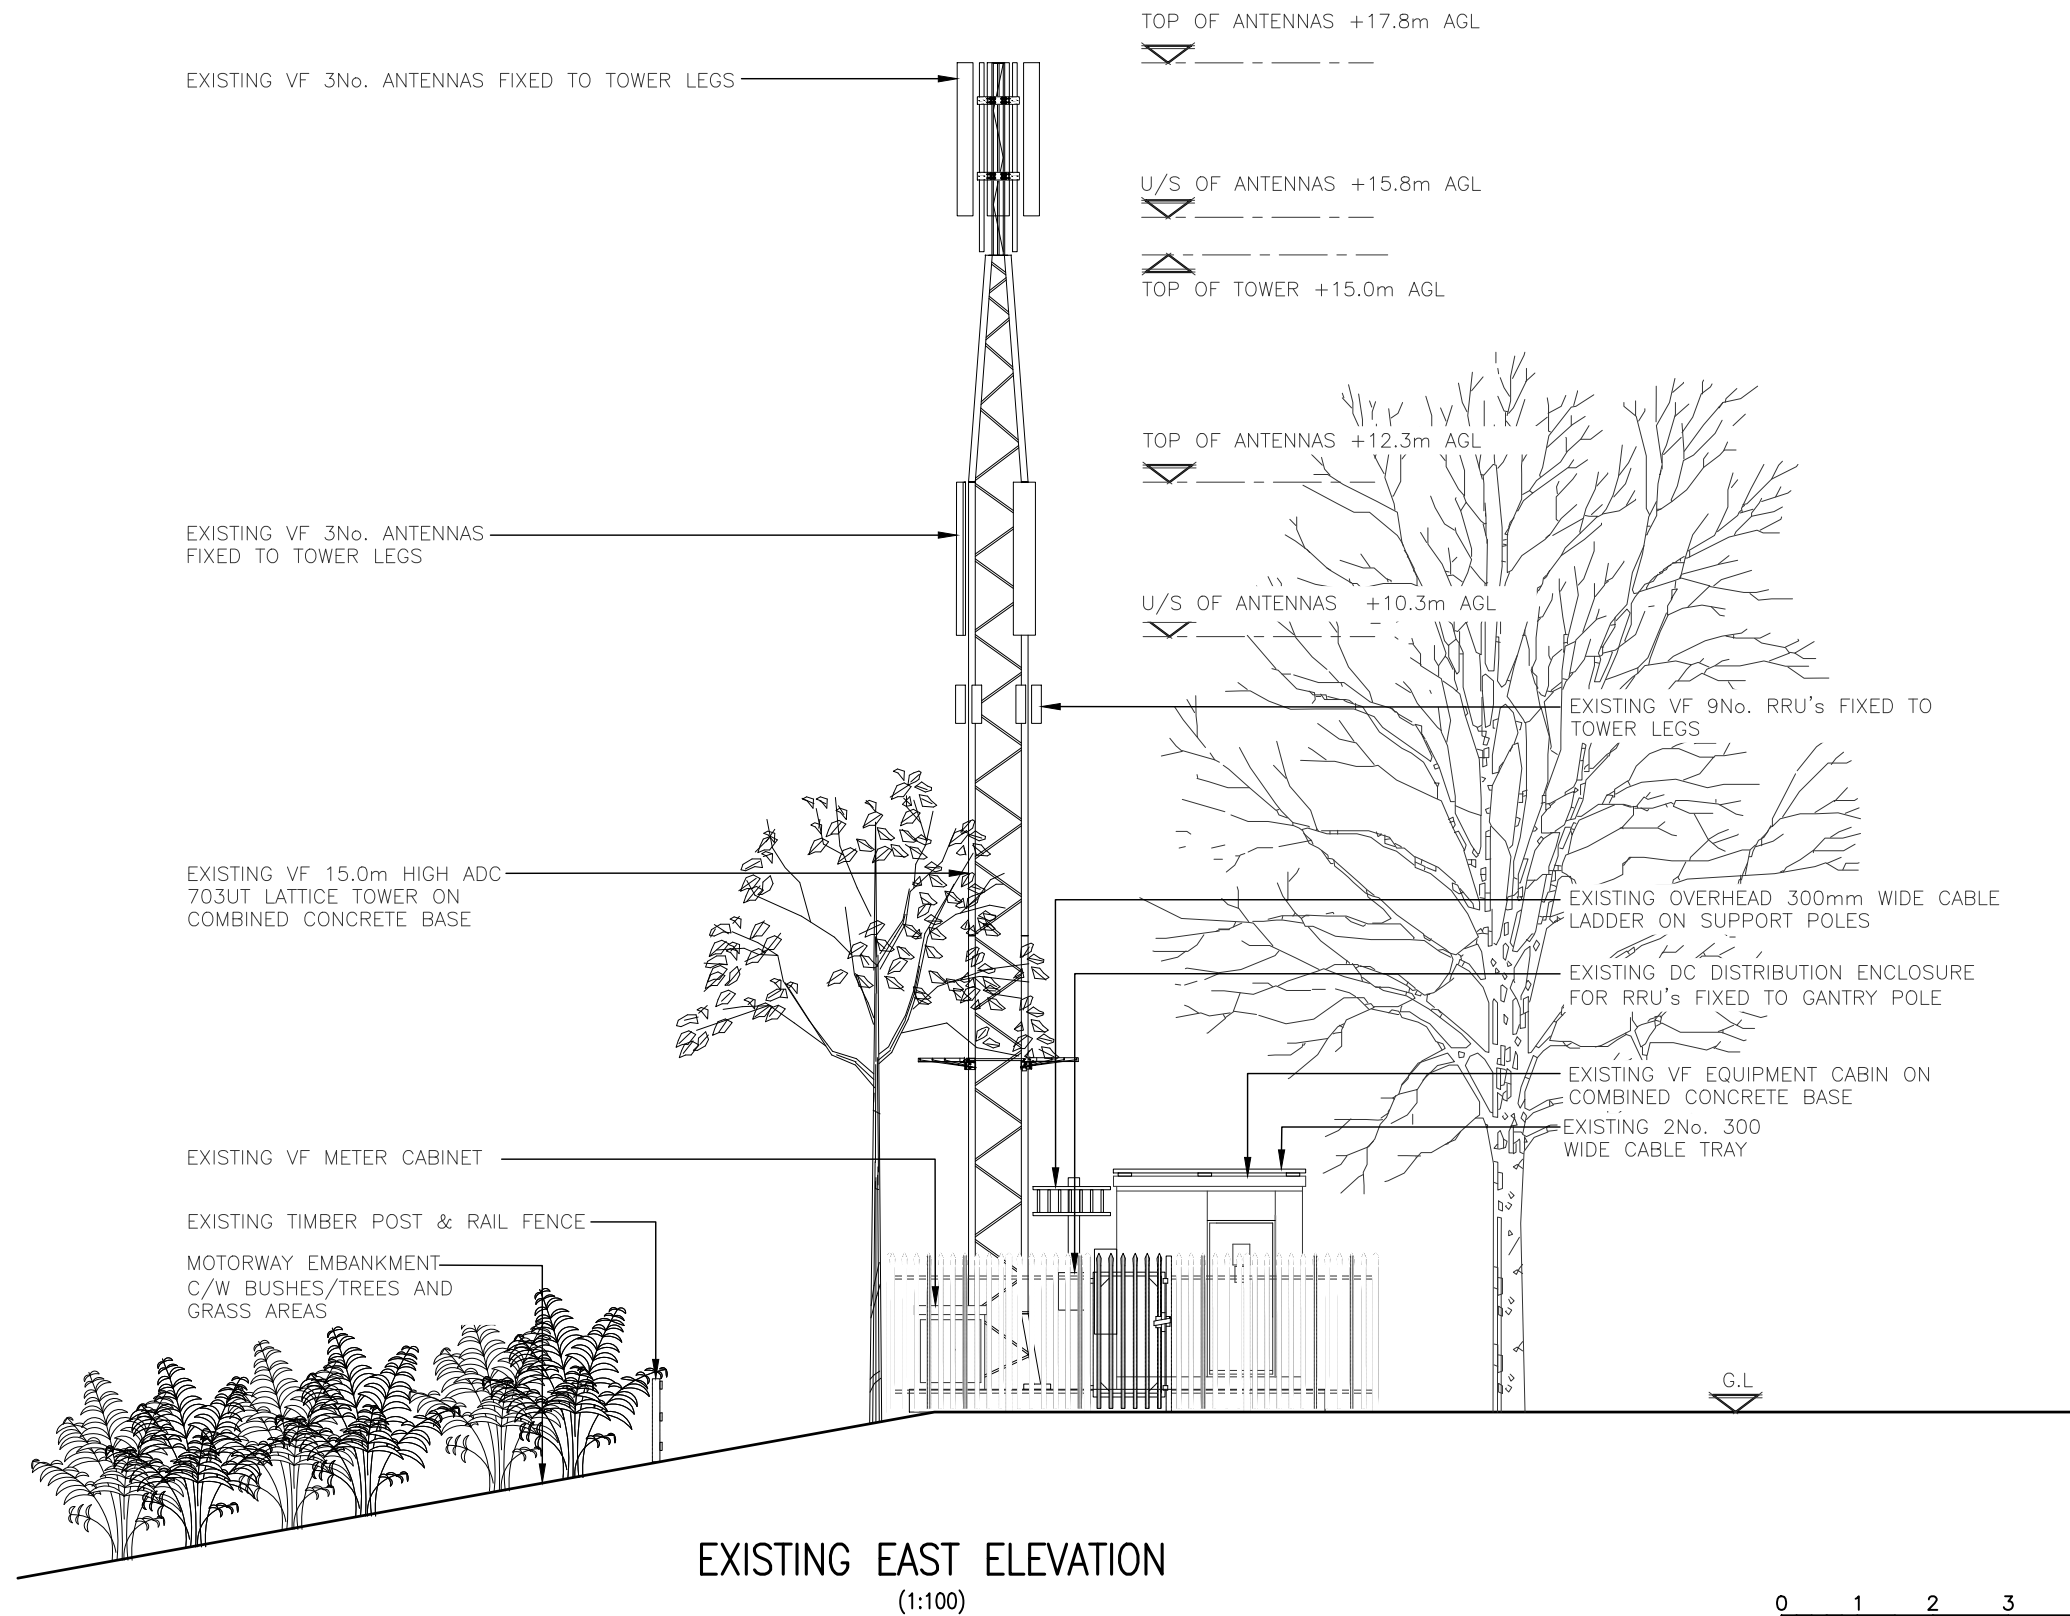

EXISTING EAST ELEVATION
(1:100)

Notes:
1 ALL DIMENSIONS ARE IN MM UNLESS NOTED OTHERWISE
2 DRAWING TO SCALE WHEN PRINTED AT A3

N.G.R

E: 382472

N: 389055

CONCESSION REQUIRED

NO

NOTES:

A	Issued for Approval	SPD	DS	09.02.21
REV	MODIFICATION	BY	CH	DATE




CTIL - MACRO UPGRADE (VENDOR SWAP)

Cell Name		Opt.
LAND OFF ALTRINCHAM ROAD		-
Cell ID No		
CTIL	TEF	VF
12412000	N/A	06979_30

Site Address / Contact Details


LAND OFF ALTRINCHAM ROAD
WYTHENSHAW INTERCHANGE
CHARSTON
MANCHESTER
M22 4AA

Drawing Title:


EXISTING SOUTH ELEVATION

Purpose of issue:		Dwg Rev:
PLANNING		
Drawing Number:		A
300		

Surveyed By:		Original Sheet Size:		Pack Issue:
SPD		A3		
Drawn:	Date:	Checked:	Date:	C
SPD	09.02.21	DS	09.02.21	

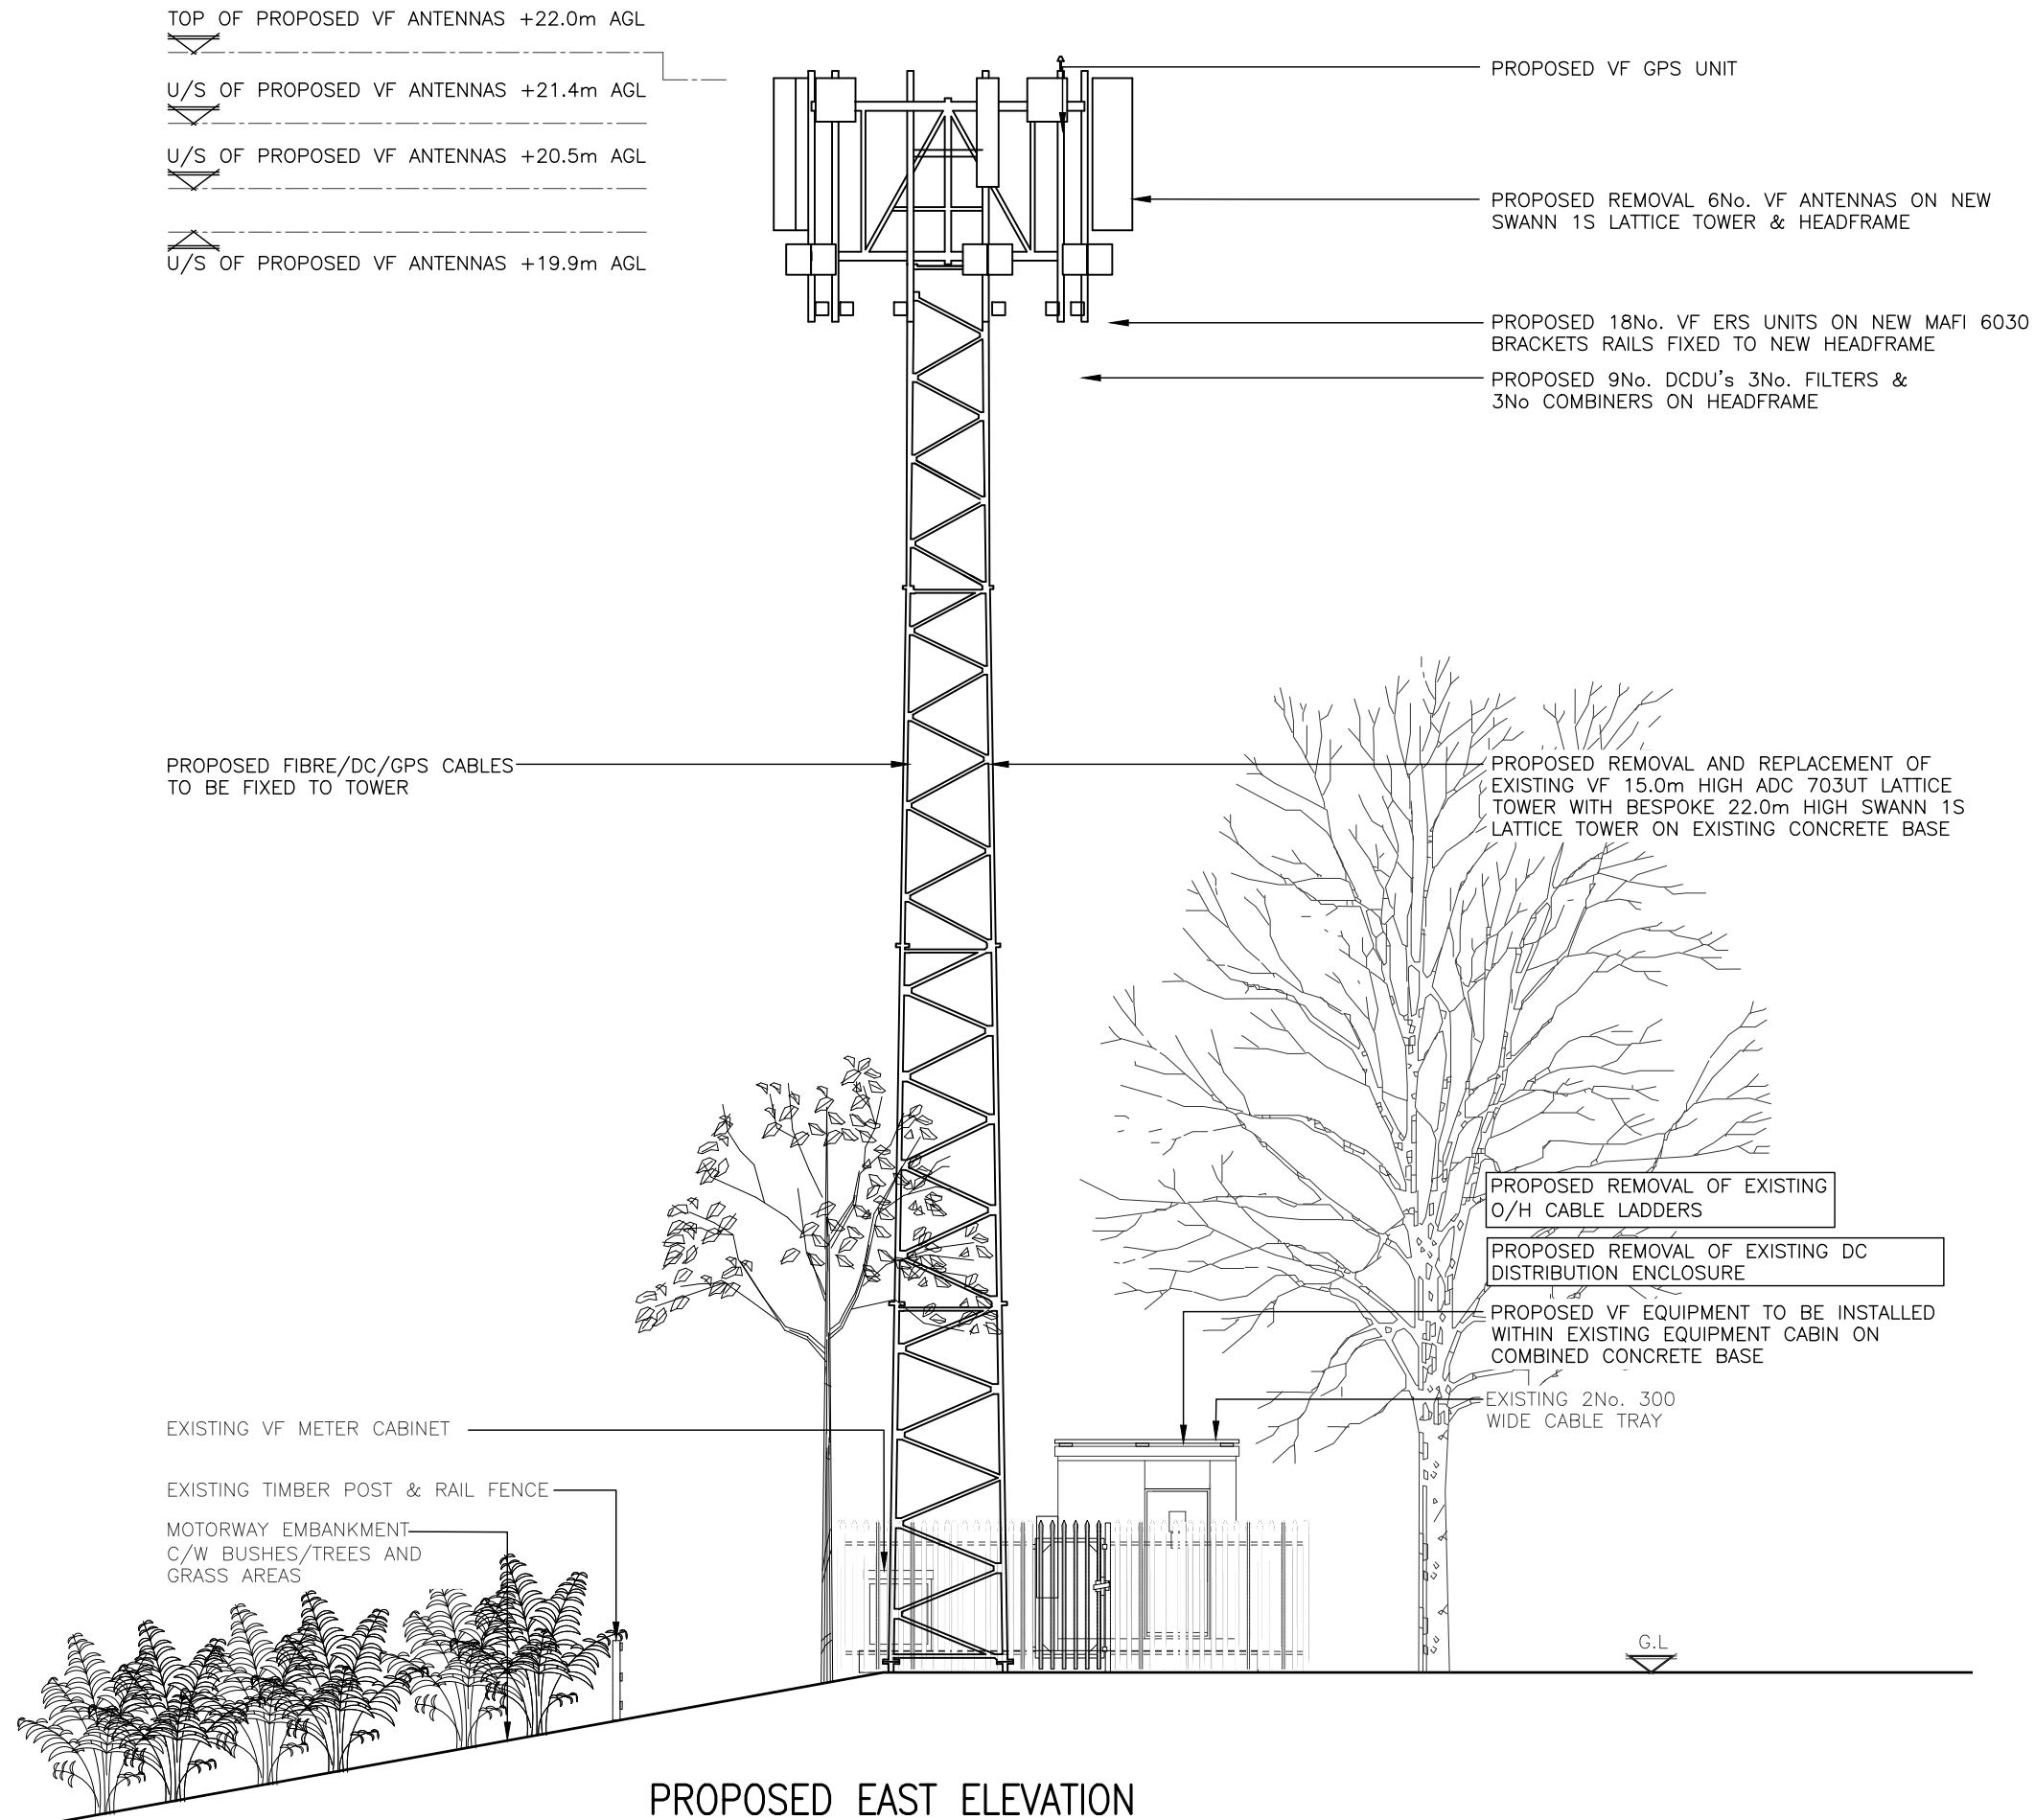

The drawings comply with **Standard Vodafone ICNIRP design guidelines.**
Designed in accordance with CTIL Beacon documents: SDN0009 'ICNIRP Compliance Summary'

 

Notes:
1 ALL DIMENSIONS ARE IN MM UNLESS NOTED OTHERWISE
2 DRAWING TO SCALE WHEN PRINTED AT A3

N.G.R | E: 382472 N: 389055

CONCESSION REQUIRED | NO

CONFIG; Z_HW
H2+H12+H18+H30+H19+H16+H24+H25

REF	BRG°	TOP	C/L	BTM
S1A	90°	22.0m	21.0m	19.9m
S1B	90°	22.0m	21.7m	21.4m
S1C	90°	22.0m	21.3m	20.5m
S2A	210°	22.0m	21.0m	19.9m
S2B	210°	22.0m	21.7m	21.4m
S2C	210°	22.0m	21.3m	20.5m
S3A	330°	22.0m	21.0m	19.9m
S3B	330°	22.0m	21.7m	21.4m
S3C	330°	22.0m	21.3m	20.5m

DESIGN DEPENDENCIES | COMPLETED

COOLING CALCS | ✓ | 08.02.21

GDC | LEVEL | 2 | ✓ | TBC

FOUNDATION CALCS | ✓ | TBC


BOLT PULL TEST | ✓ | TBC

REFER TO THE SITE SPECIFIC DRAWING SUBMISSION CHECKLIST (SDN0020) FOR A COMPREHENSIVE LIST AND INSTRUCTION ON WHERE TO FIND ALL ACCOMPANYING DESIGN DOCUMENTATION.

NOTES:

C	Tower Height Amend	SPD	DS	10.05.21
B	Config Change	SPD	DS	04.05.21
A	Issued for Approval	SPD	DS	09.02.21

REV	MODIFICATION	BY	CH	DATE
-----	--------------	----	----	------

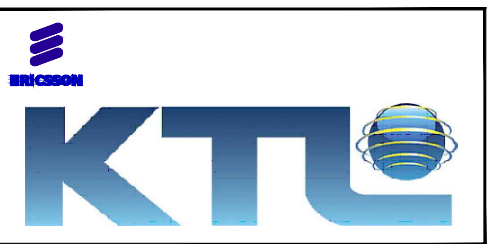

Cell Name | Opt.

LAND OFF ALTRINCHAM ROAD | -

Cell ID No

CTIL | TEF | VF

12412000 | N/A | 06979_30

Site Address / Contact Details

LAND OFF ALTRINCHAM ROAD
WYTHENSHAW INTERCHANGE
CHARSTON
MANCHESTER
M22 4AA

Drawing Title:
PROPOSED SOUTH ELEVATION

Purpose of issue: | Dwg Rev:
PLANNING | C

Drawing Number: | 301

Surveyed By: | Original Sheet Size: | Pack Issue:
SPD | A3 | C

Drawn: | Date: | Checked: | Date: |
SPD | 09.02.21 | DS | 09.02.21