


This drawing is to be read in conjunction with all relevant drawings.


The main contractor/builder is to interpret the requirements in relationship to the site conditions encountered and as agreed with the Building Control officer.

All dimensions and sizes to be verified on site, any discrepancies to be reported to the client/project manager. These annotations were prepared for planning and/or building control submission only.


This drawing and design is the (© 2021) property of Aran Property Consultants Limited, and should not be reproduced without written permission.

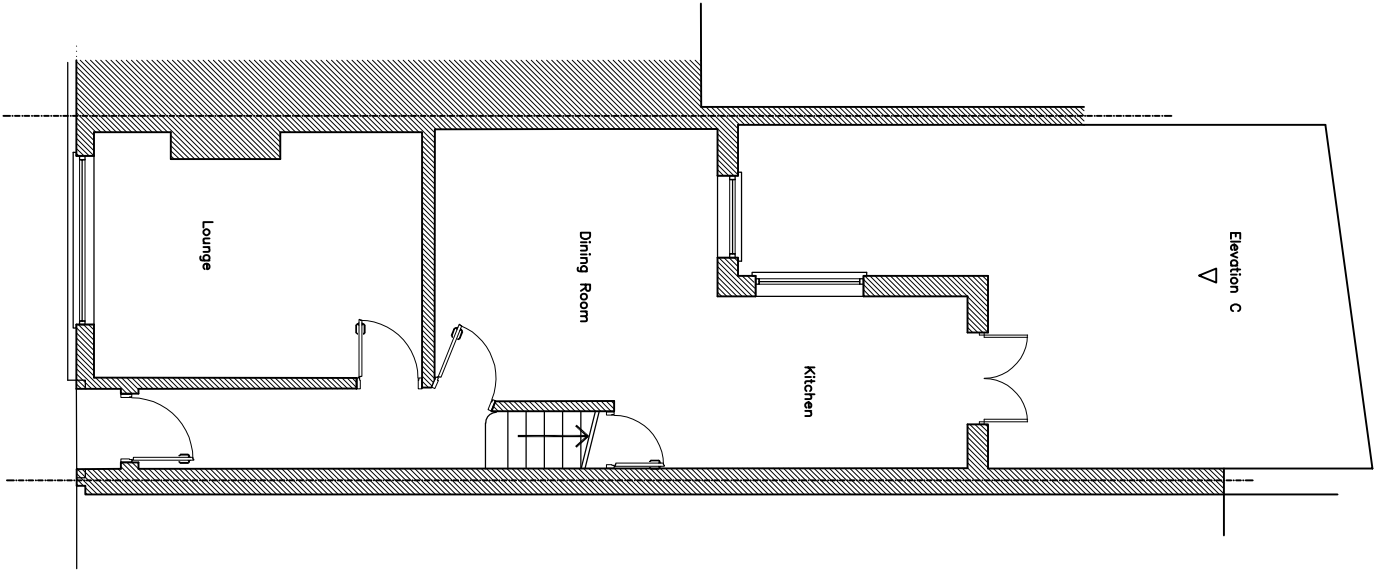

Existing Ground Floor Plan

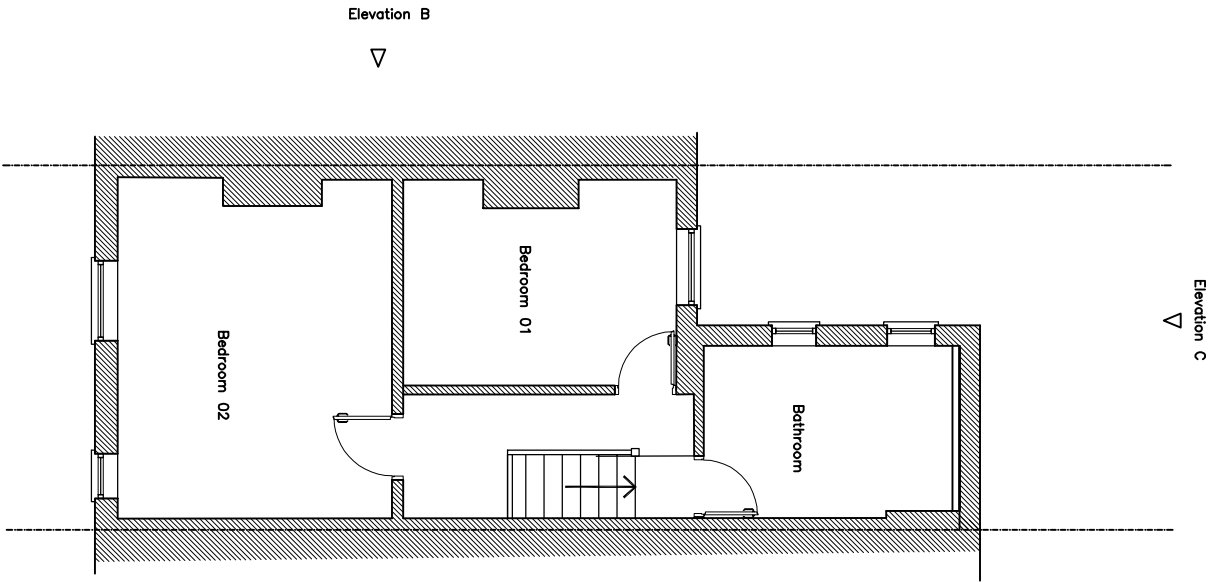

Existing First Floor Plan

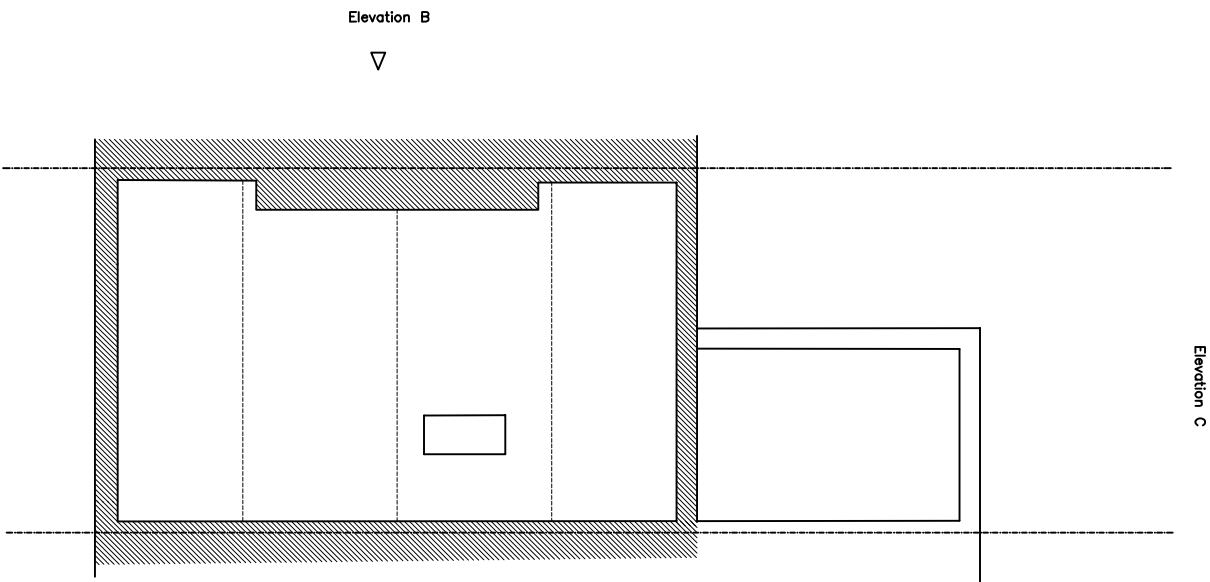

Existing Loft Plan



B	Issue for planning	JLP	10/06/21
A	First Issue to Client	JLP	20/04/21
Rev	Description	By	Date
Initial Issue: 20/04/2021			

CLIENT
Mr Tom Beevers
9 Albermarle Road
Chorton cum Hardy
M21 9HX

PROJECT TITLE
9 Albermarle Road

DRAWING TITLE
Existing Floor Plans

Drawn by: JLP	Checked by: ARAN
Date: 20/04/2021	Scale: 1:100@A3



Moss House | Moss Lane | Altrincham | Cheshire | WA15 6GZ
+44 (0) 161 660 4420
www.aranproperty.co.uk | office@aranproperty.co.uk

Job Ref: Drawing No. Revision
3784 0001 B