




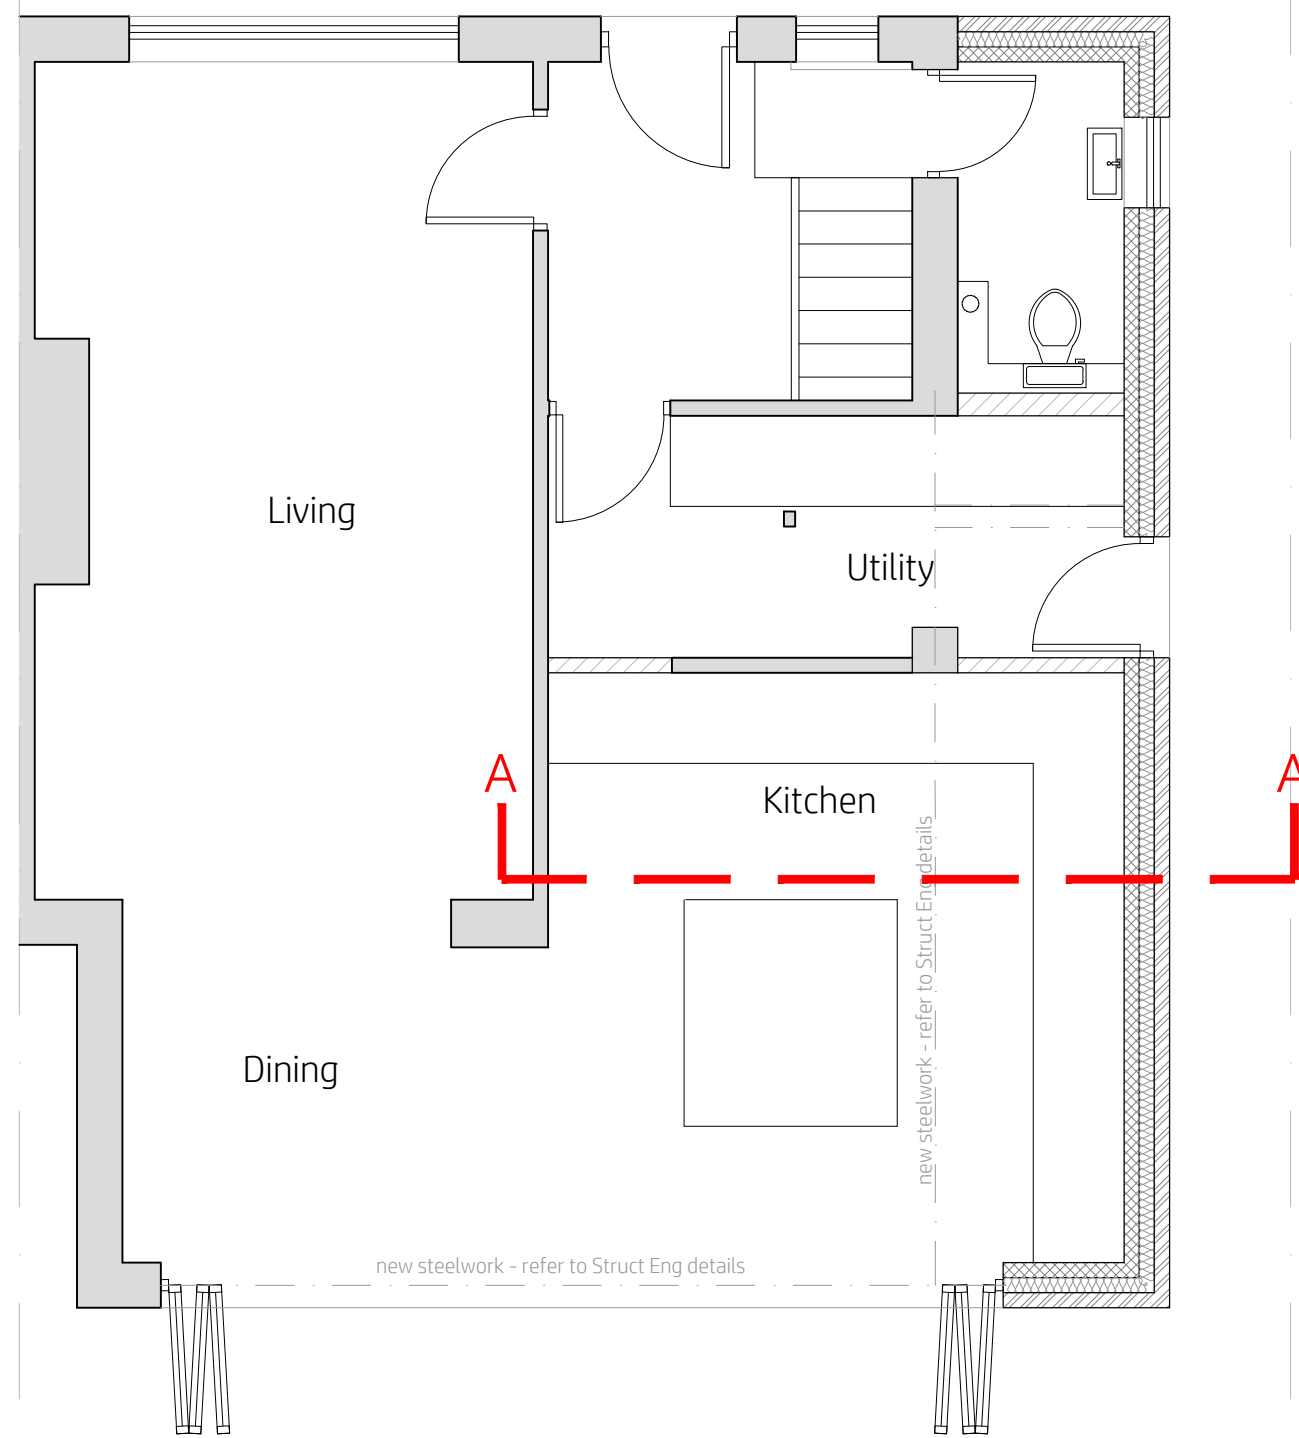

Proposed Ground Floor

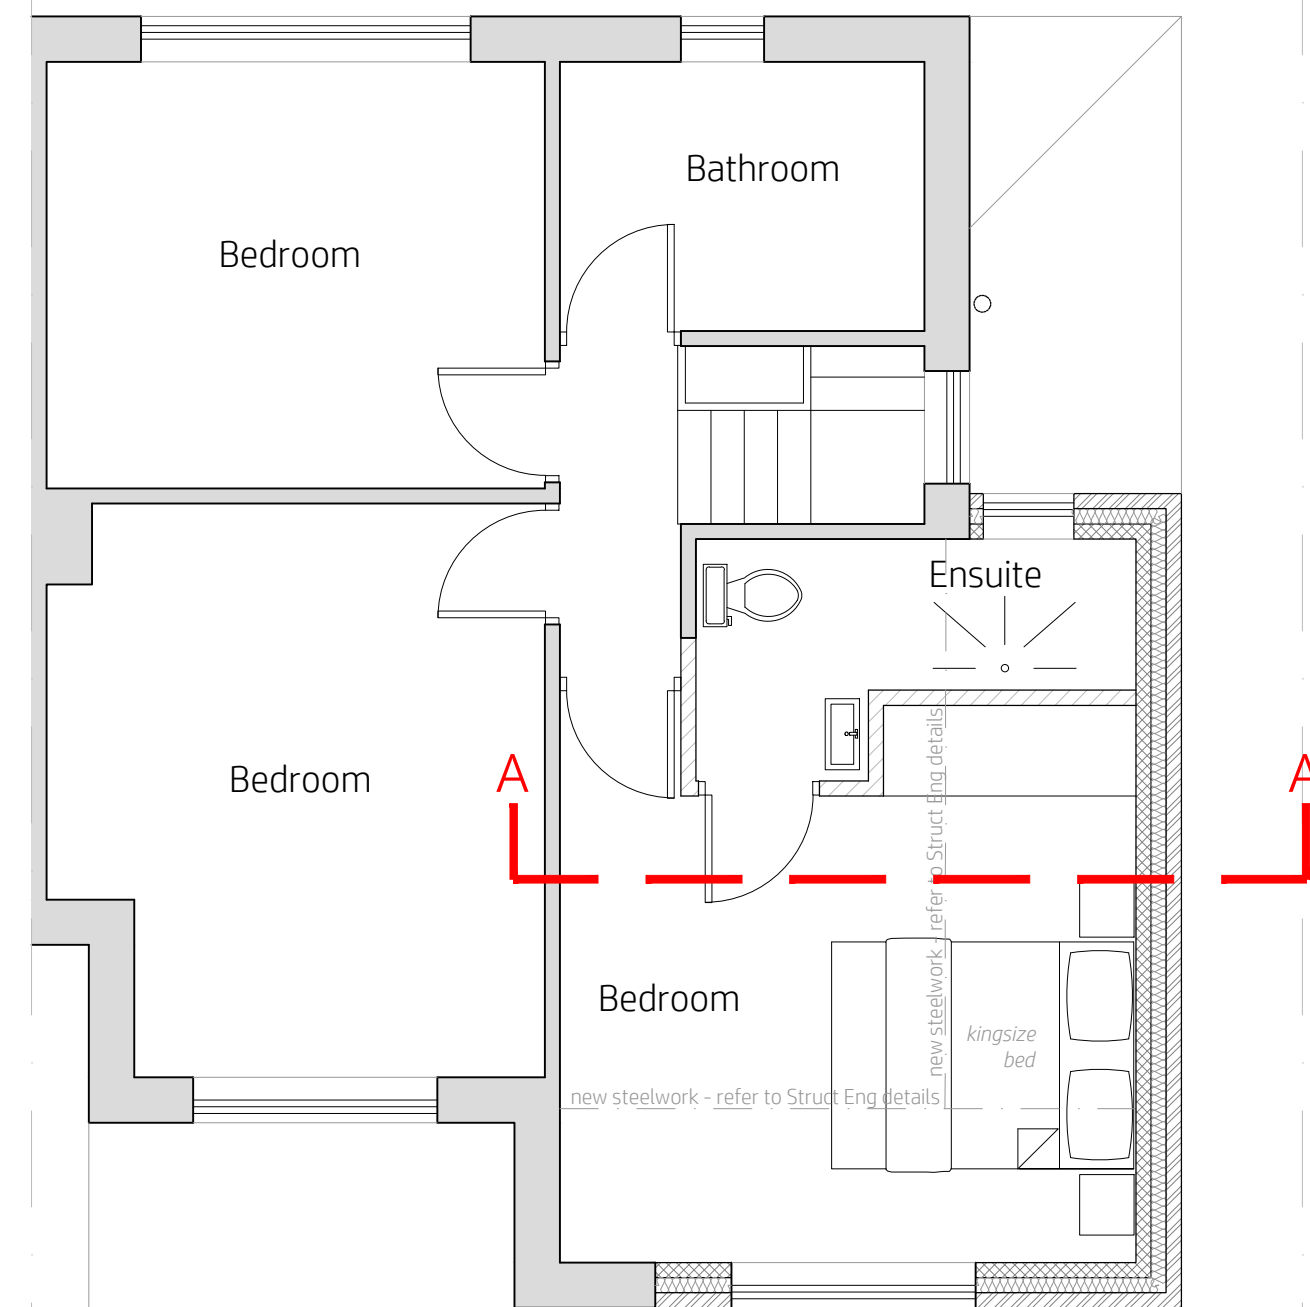

Proposed First Floor

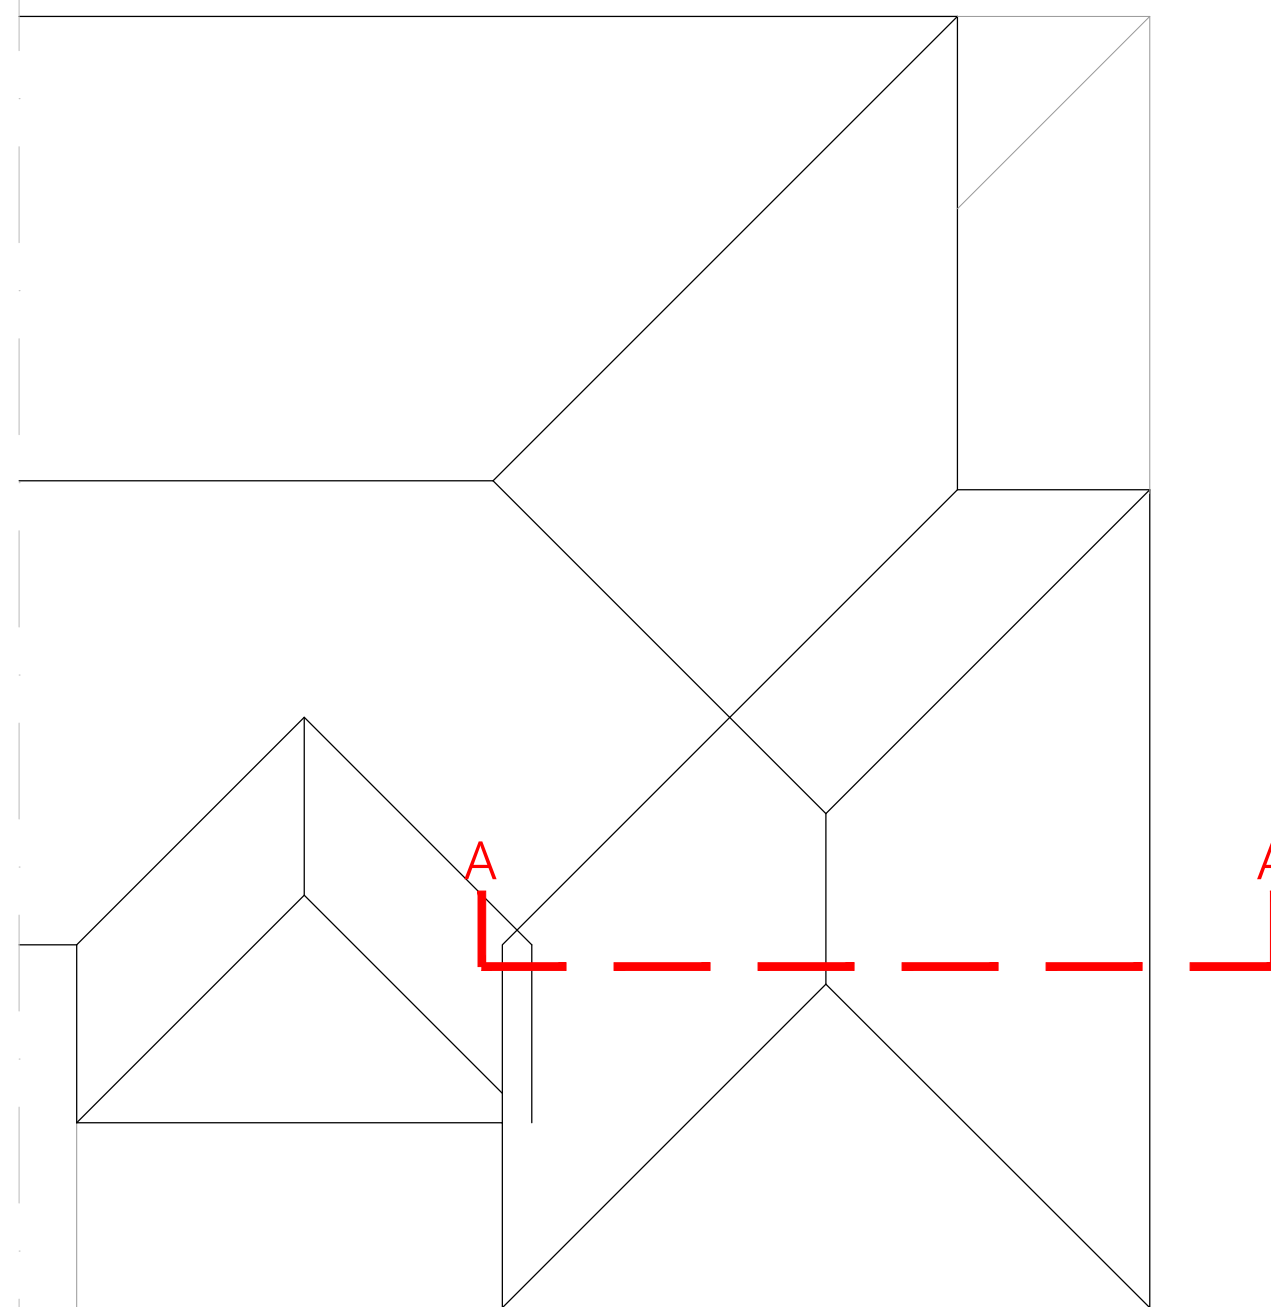


Proposed Roof



Proposed Block Plan
1:200




Proposed Rear Elevation

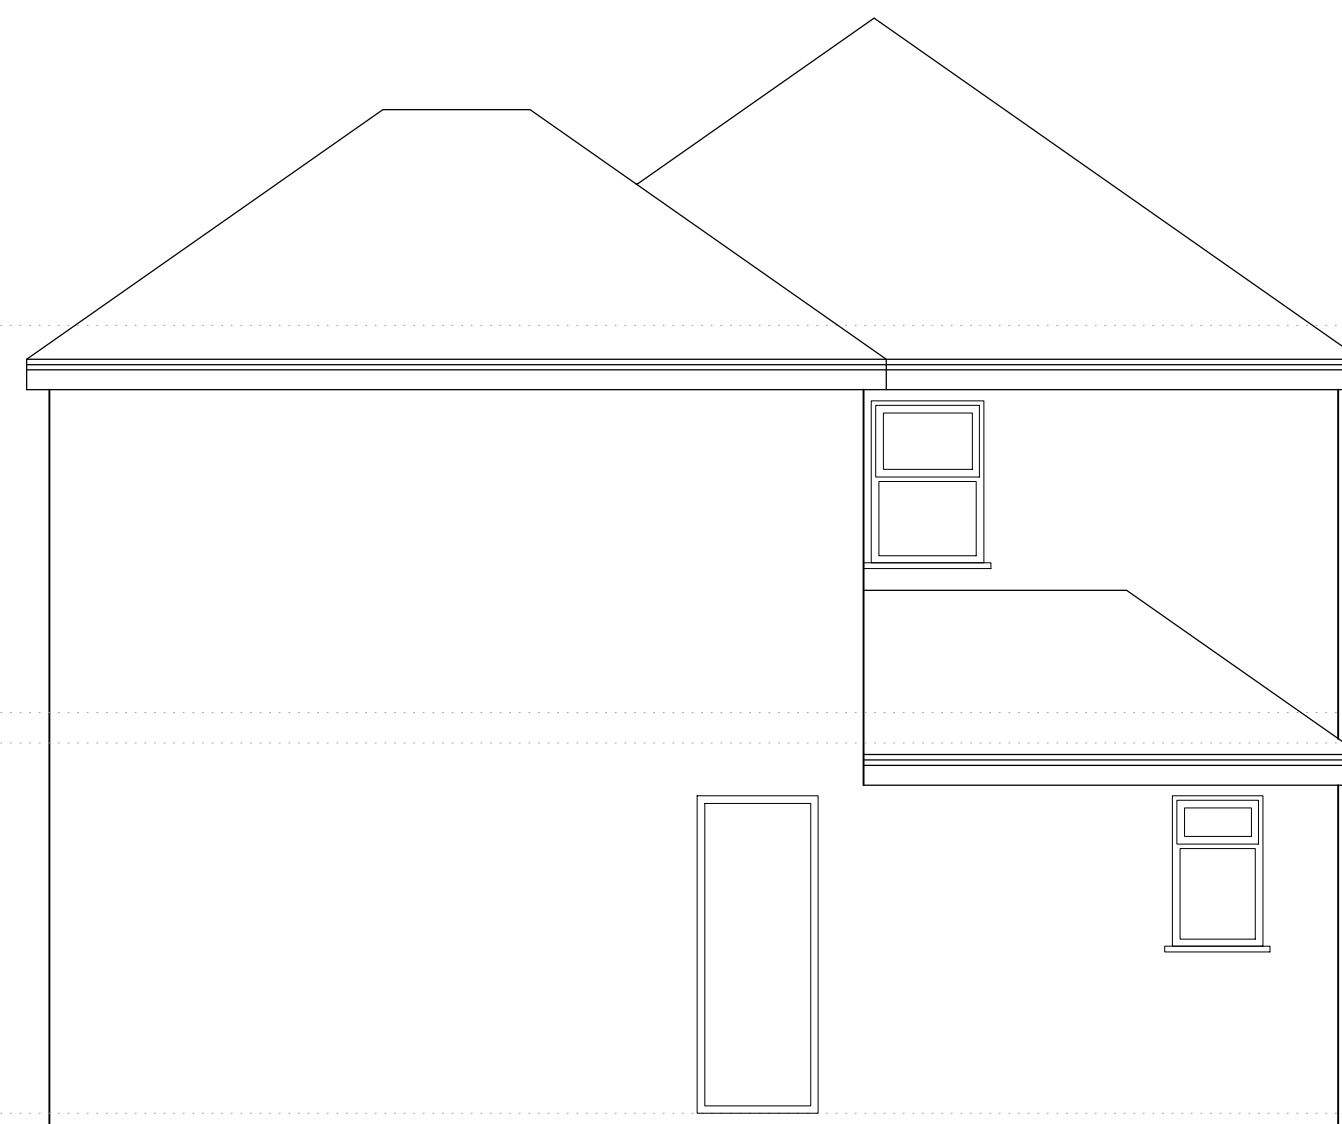

Proposed Side Elevation



Proposed Front Elevation

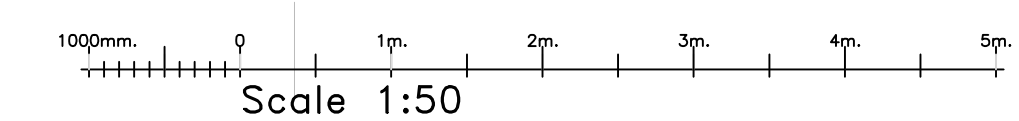

Proposed Plans

project
5 Greylands Road
Didsbury
M20 5PJ

date
Mar 2021

scale
1:50@A1
1:100@A3

drawn by
klh

drawing number
KH236-101

revision	description	date
A	dims added	15.03.2021
B	utility closed off / options for GF added	28.03.2021
C	block plan added	07.04.2021
D	updated to suit Building Regs	29.06.2021
E	front elevation added back	01.07.2021

kieranhibbsarchitecture
27 Pioneer Road
Macclesfield
SK11 7ZB

kieranhibbs@gmail.com
Mobile: 07584049322

kieranhibbsarchitecture

