

Figured dimensions to be followed in preference to scaled. All dimensions to be checked on site. Any discrepancies to be checked with the Architect. This drawing remains the copyright of the Architect and may not be copied in whole or part without prior written consent. © Partridge Studio, 2021

REV	DETAIL	DATE
a	for comment	27.05.21
b	flat roof added	28.05.21



FOR
COMMENT


Postcode
M21 9NN
Drawn By
TP
Date (MM/YY)
05/21

Project
18 Newport Road, Chorlton,
Manchester


Drawing
Proposed Plans & Elevations

Project Number
2104
Drawing Number
p100-A
Scale
1:100 A3


Timestamp:
31 May 2021 15:48:23

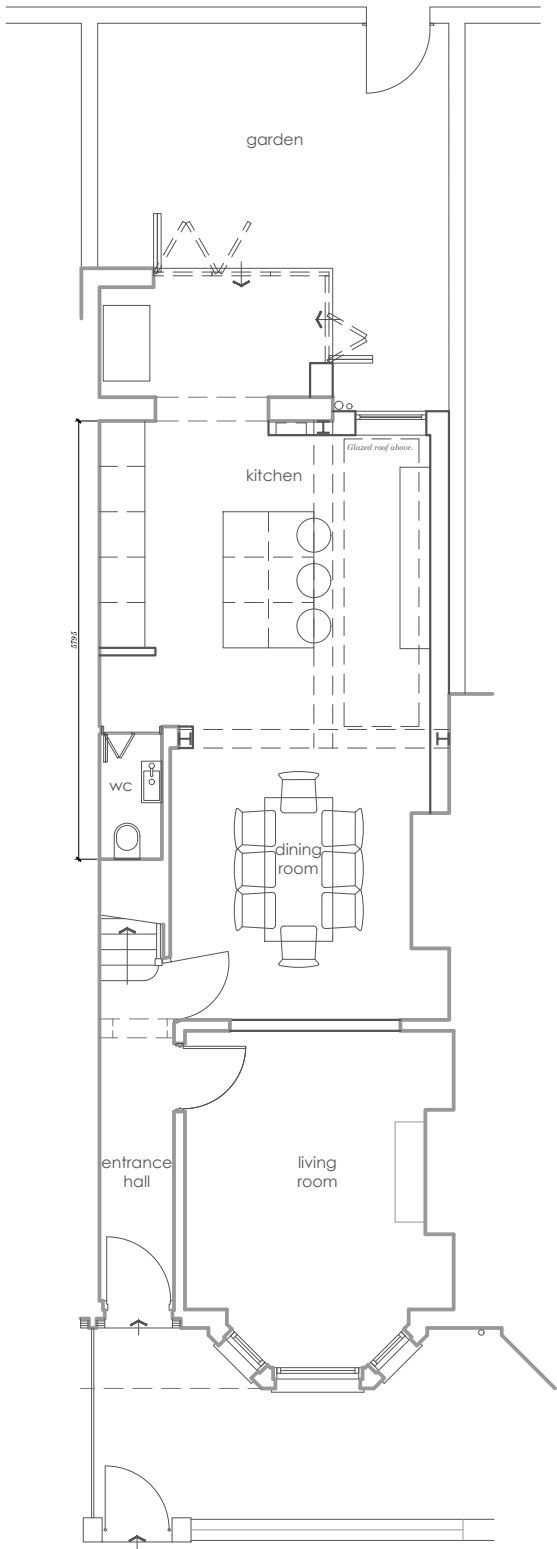

proposed ground floor plan
1:100 A3

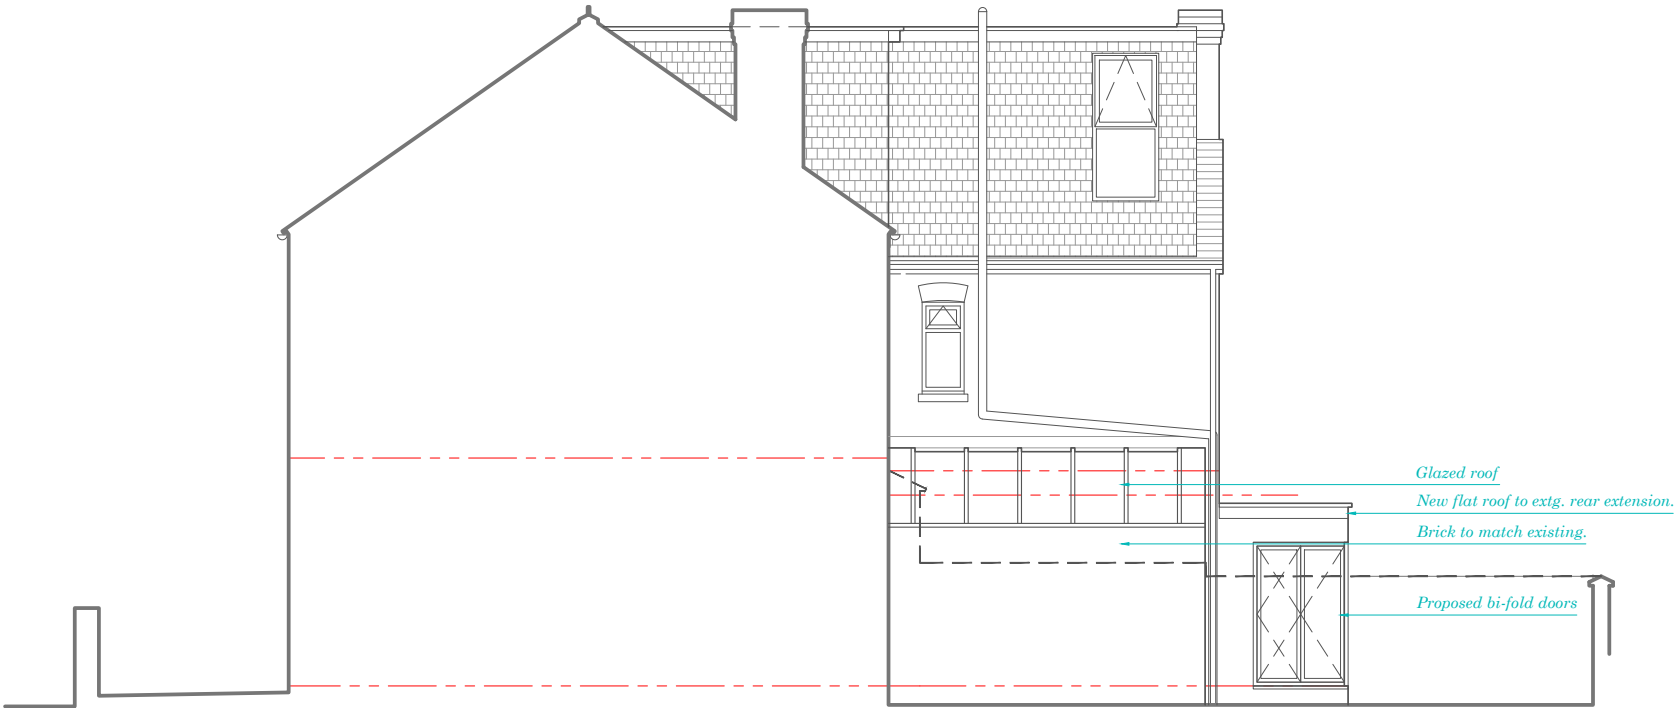

proposed right side elevation
1:100 A3

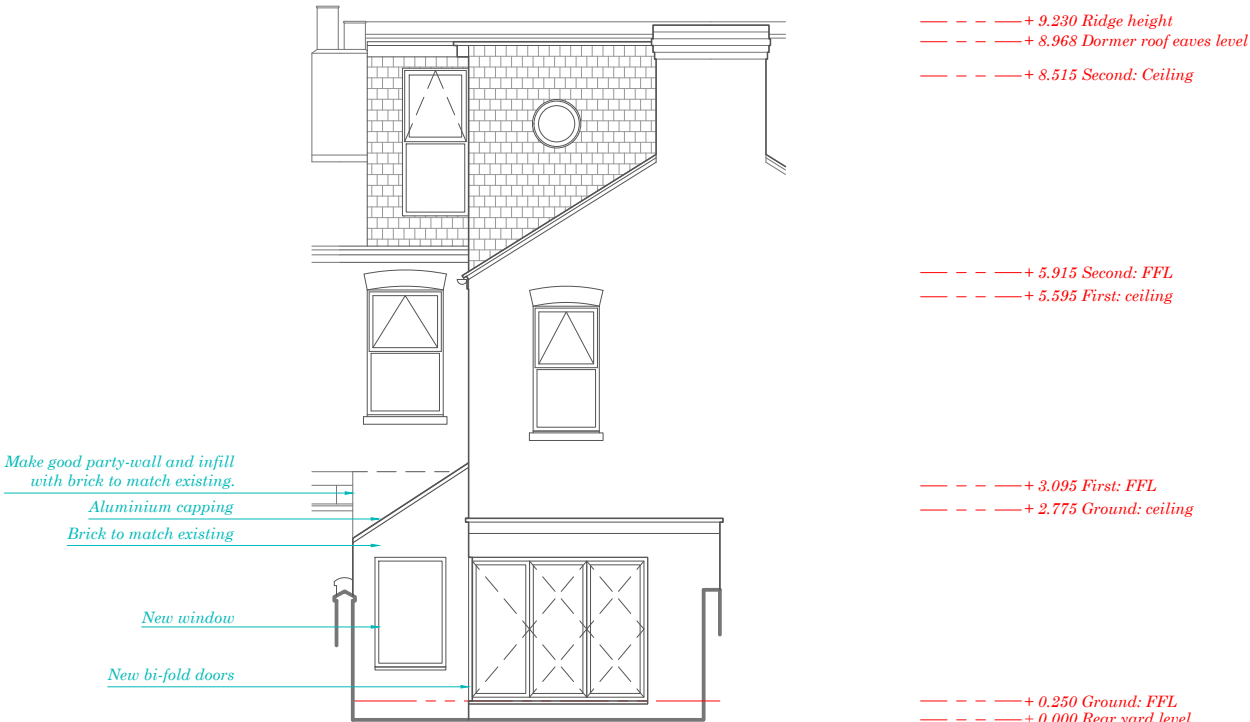

proposed rear elevation
1:100 A3