



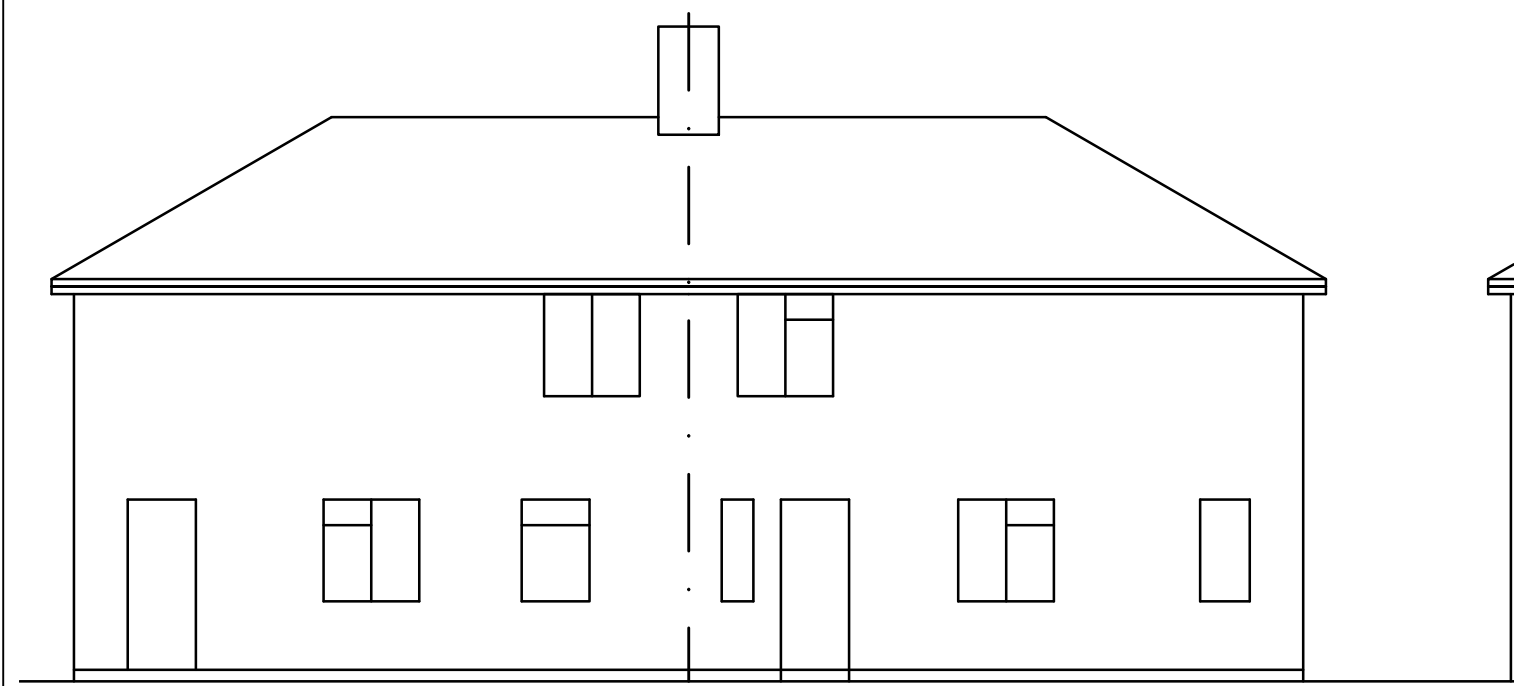


Rear Elevation
As Existing

0 0.51m 2m 5m
1:100

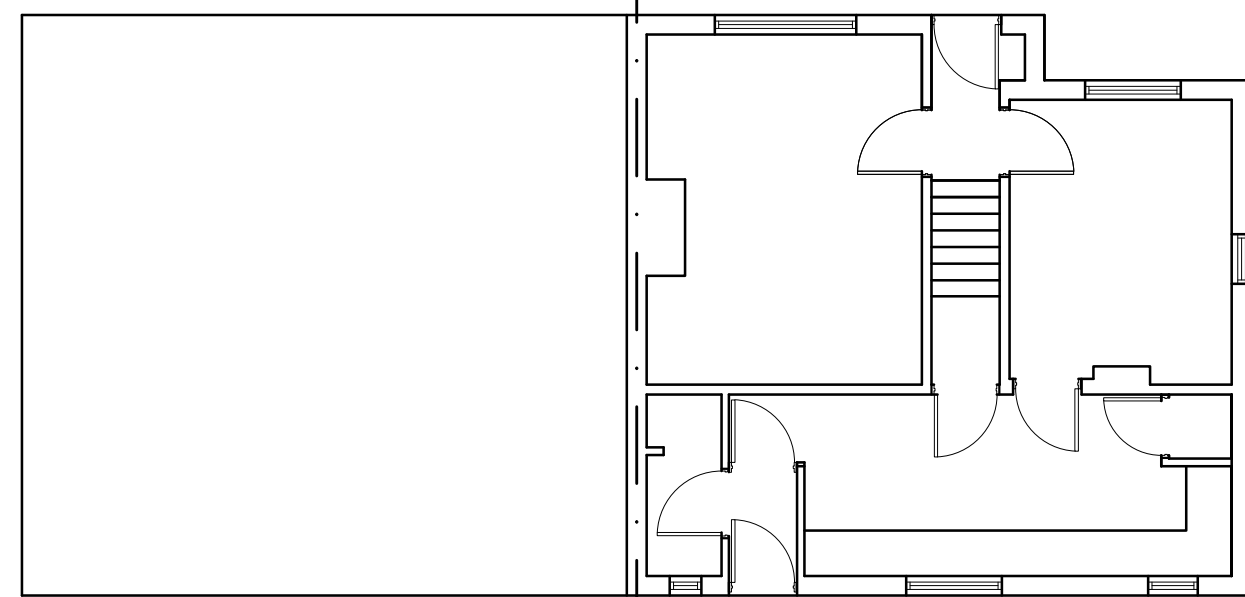

Ground Floor Plan As
Existing


0 0.51m 2m 5m
1:100

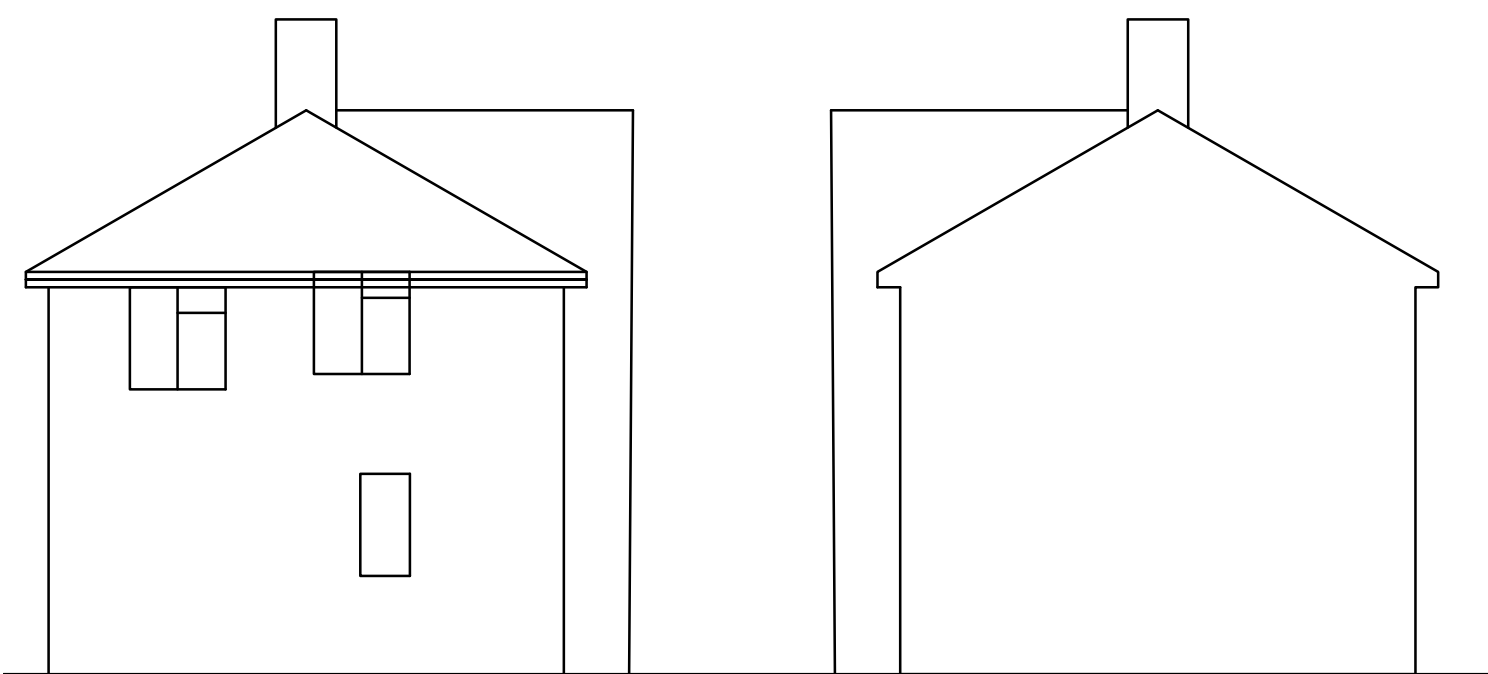

Side Elevation
As Existing


0 0.51m 2m 5m
1:100

Side Elevation
As Existing

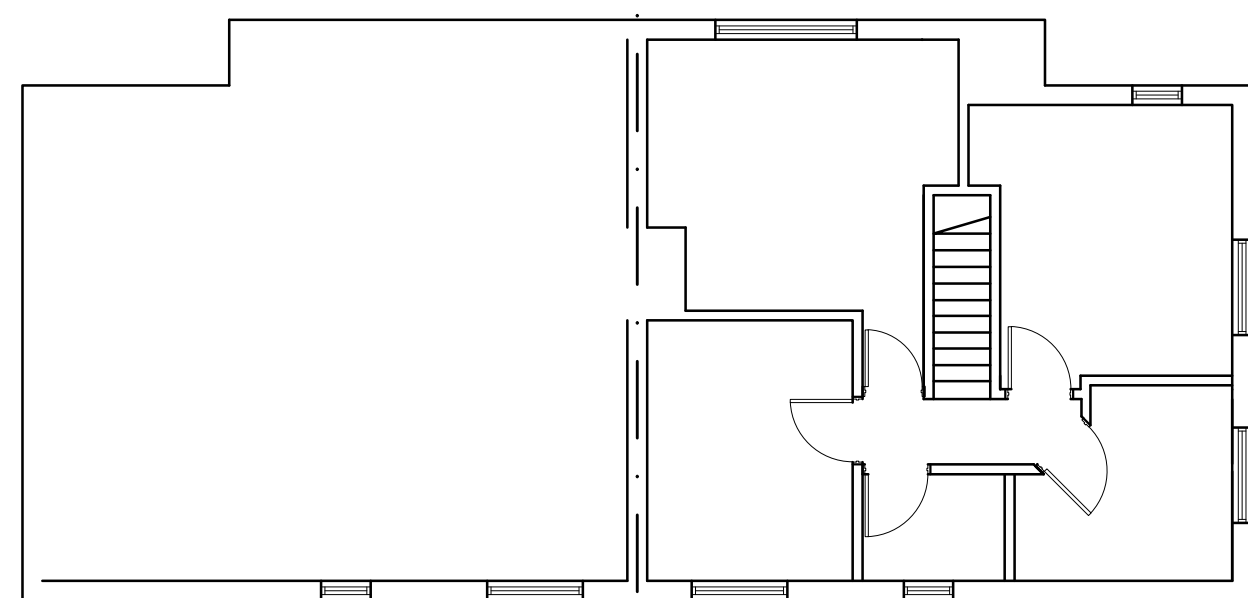


First Floor Plan
As Existing

0 0.51m 2m 5m
1:100

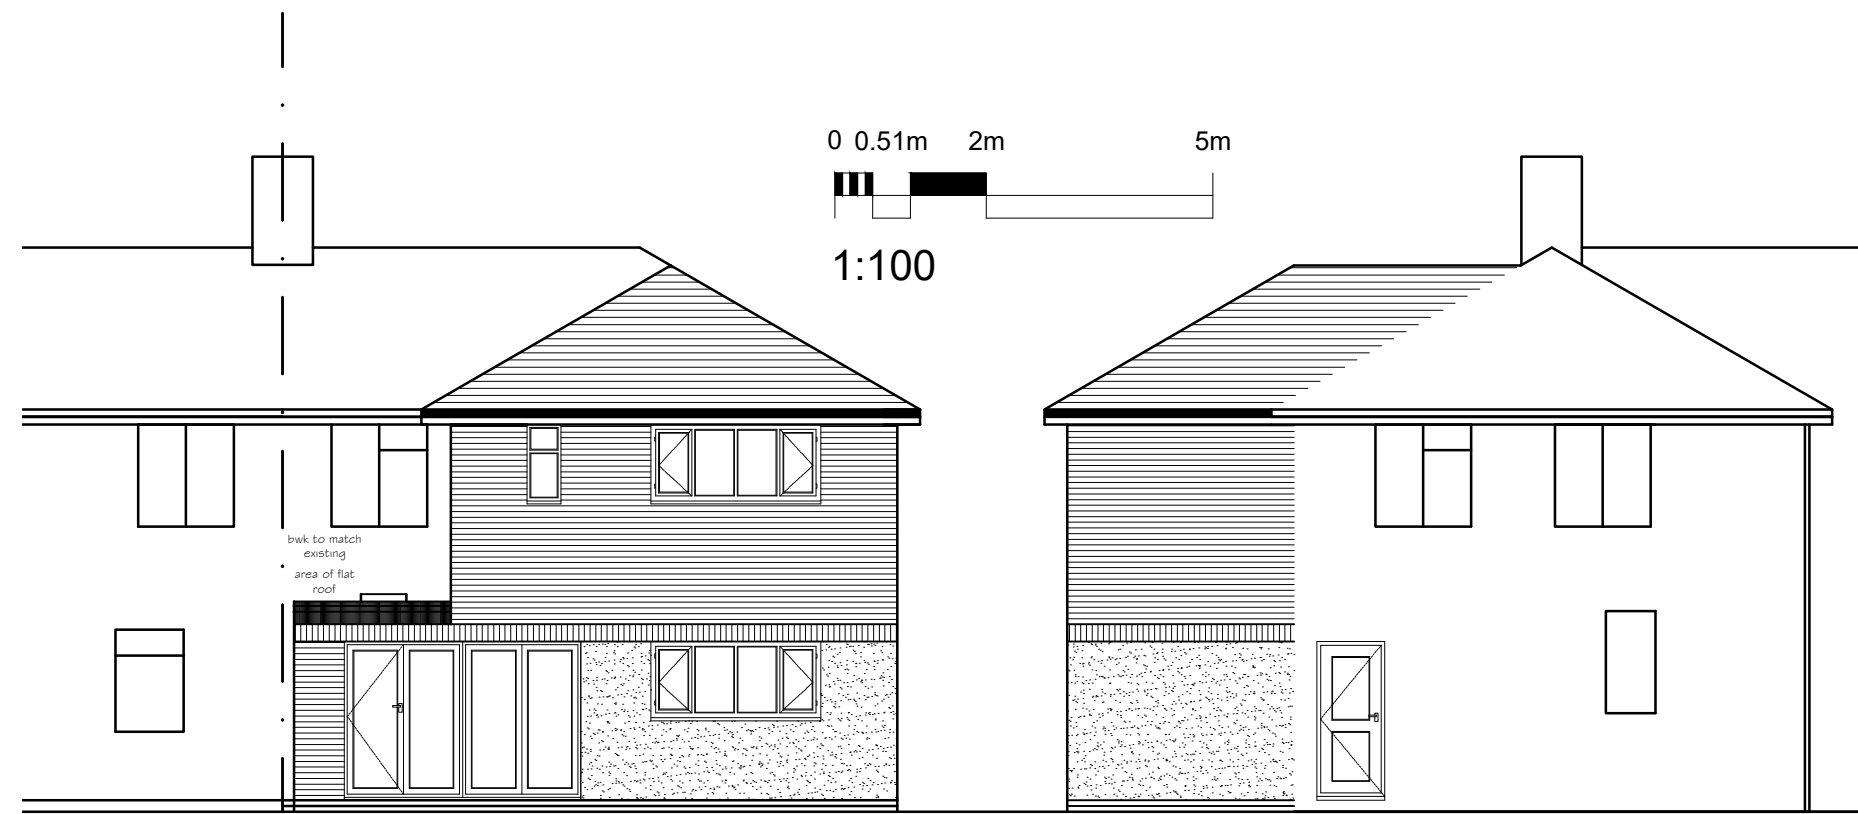


Rear Elevation
As Proposed

0 0.51m 2m 5m
1:100

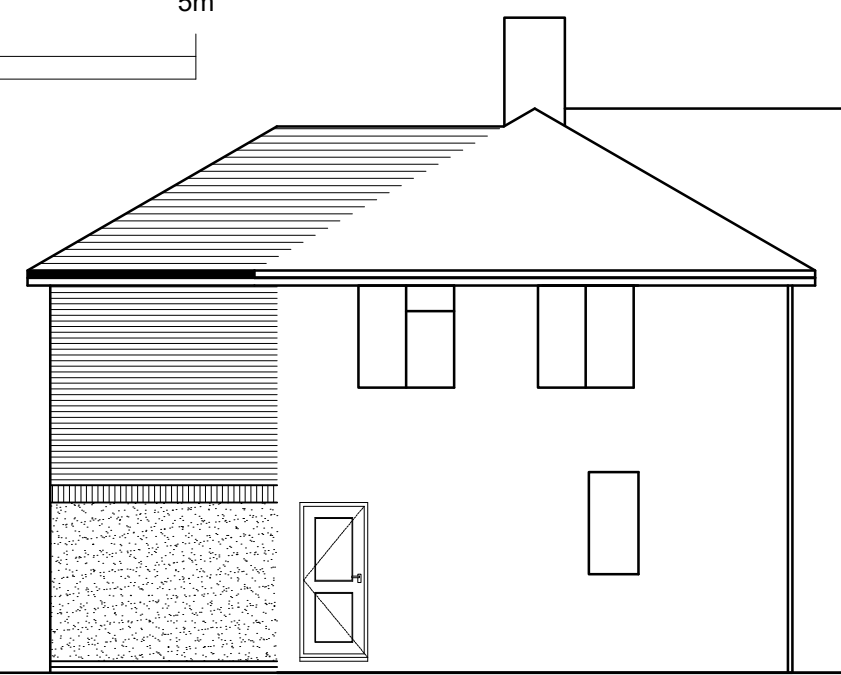

Side Elevation
As Proposed

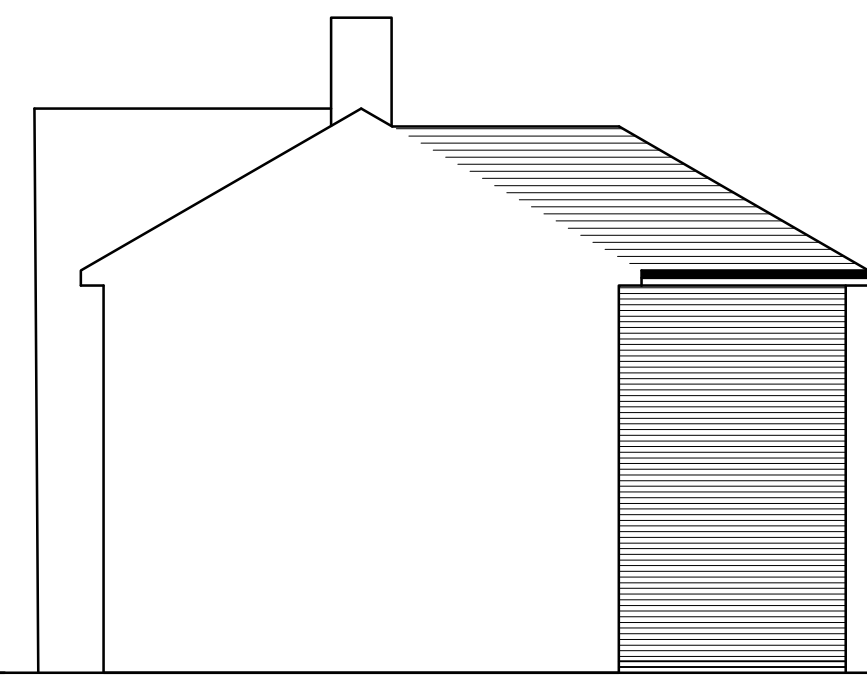


Side Elevation
As Proposed

0 0.51m 2m 5m
1:100


Site Plan
As Proposed

0m 2m 4m 10m
1:200

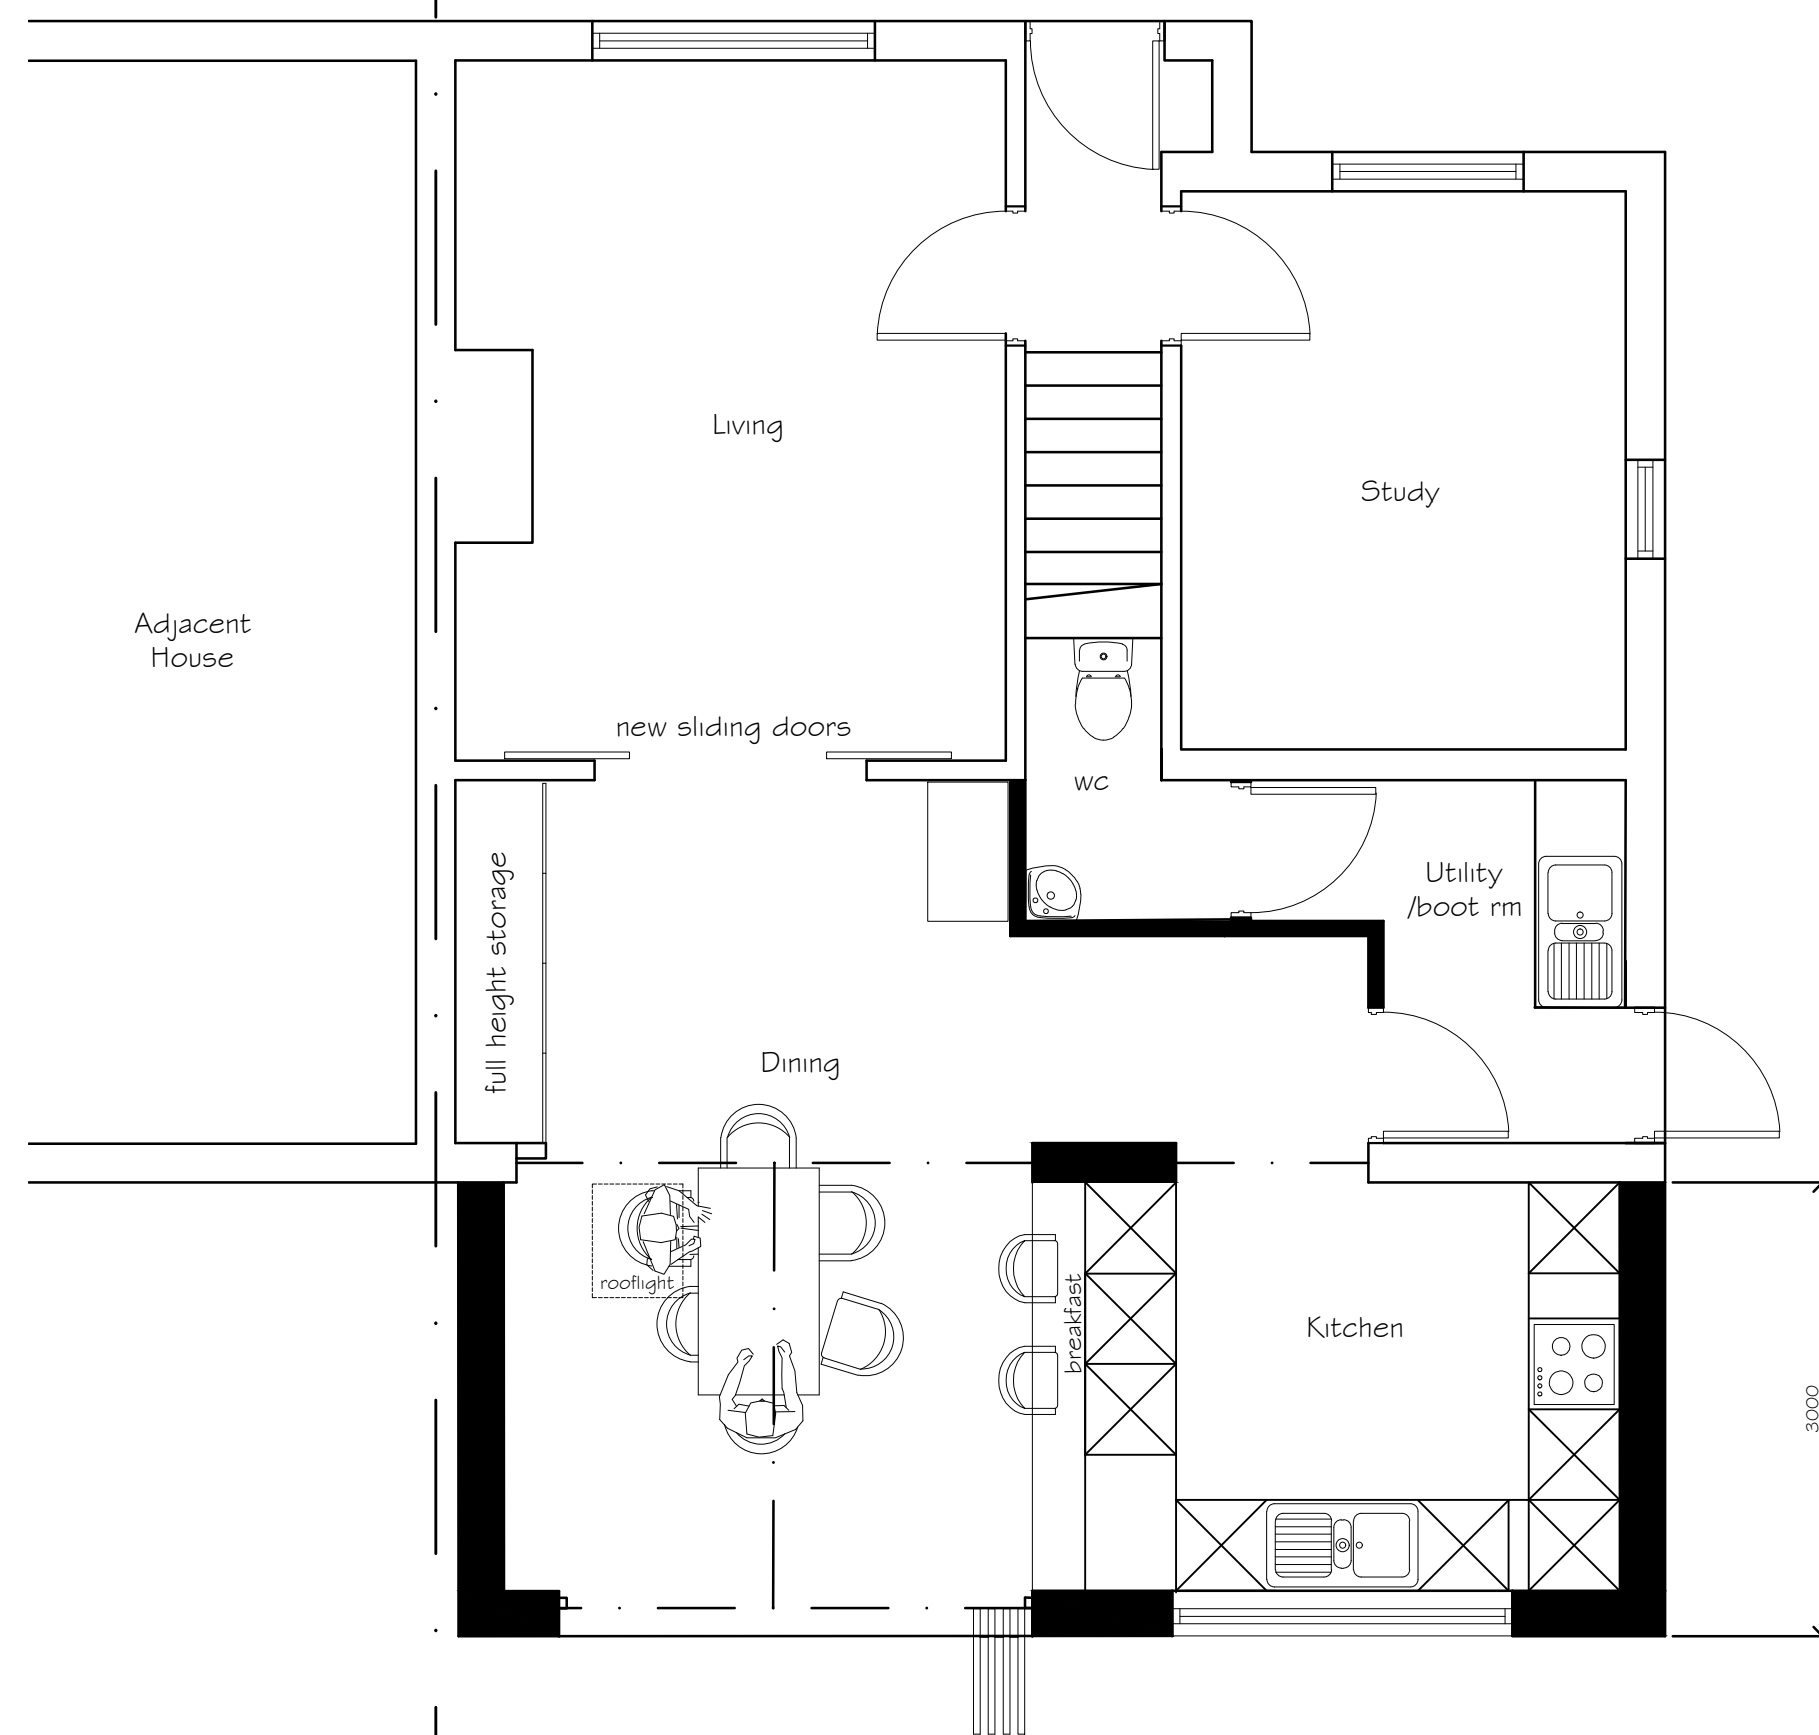

Ground Floor
Plan As
Proposed

0 0.5m 1m 2m 5m
1:50

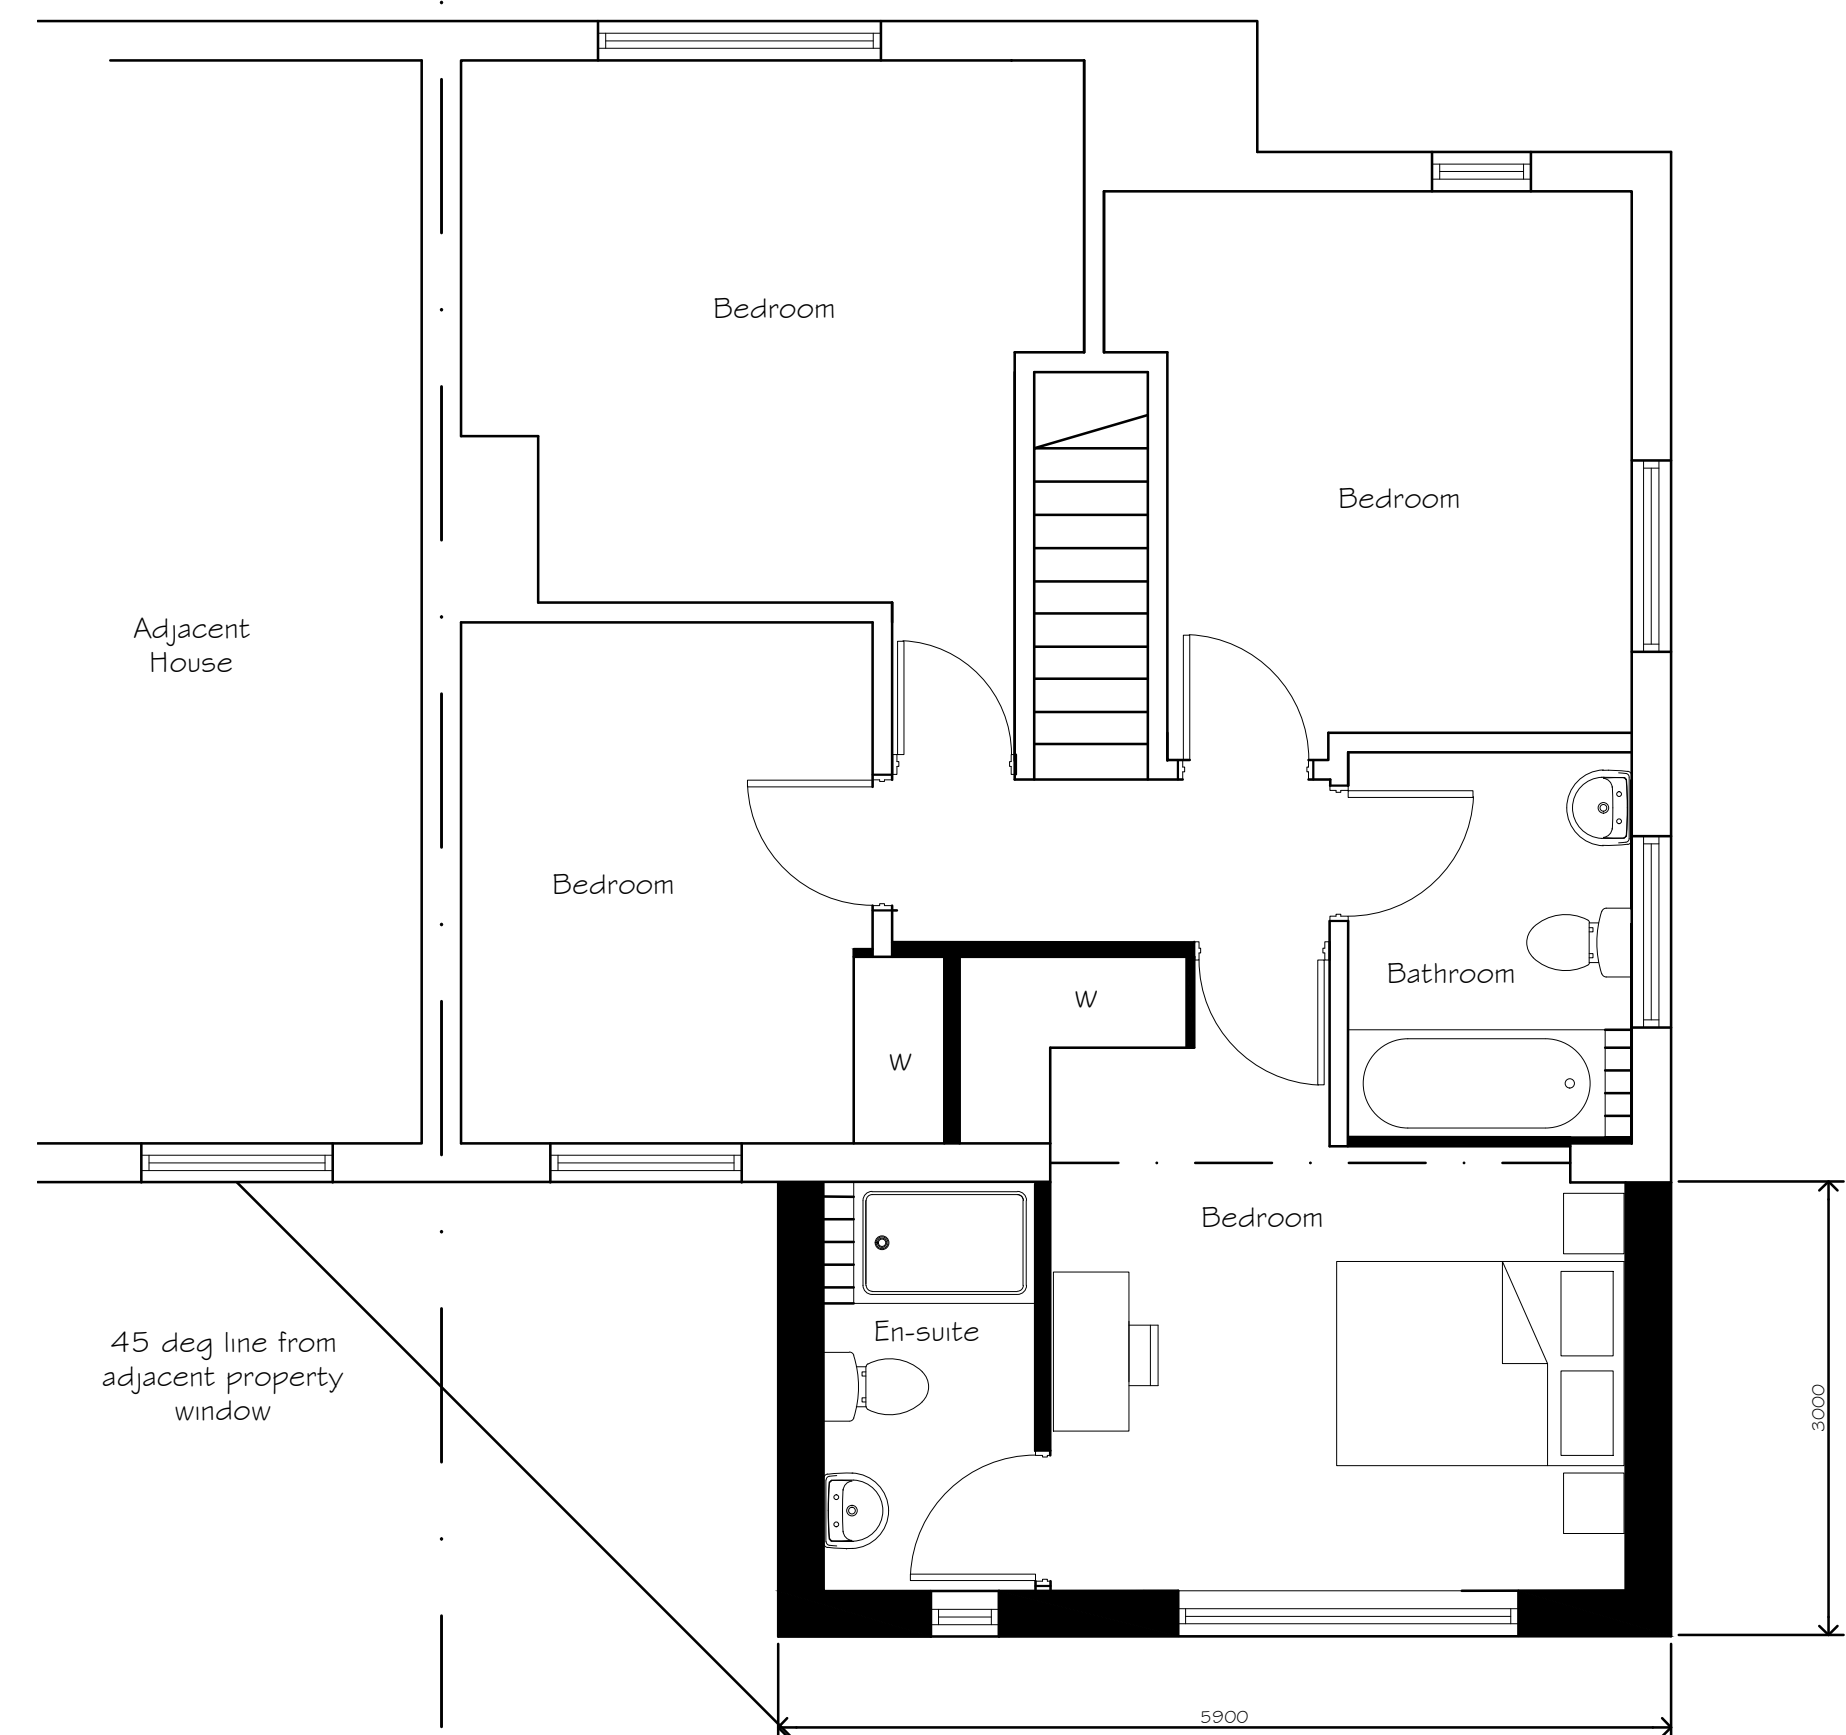

First Floor Plan
As Proposed

0 0.5m 1m 2m 5m
1:50

DATE	NOTES	BY	REV
31/05/22	Planning	GD	A



CLIENT Buckingham-Bostock
45 Aston Avenue, Manchester, M14 7HL

DRAWING STAGE	SCALE	CHK	DRAWN BY
Planning	1:100 1:50 1:2000 A1	CL	GD
SHEET TITLE	PROJECT NUMBER	STAGE	REV
As Existing and As Proposed	M14-3086	PLN	A
			SHT
			001