
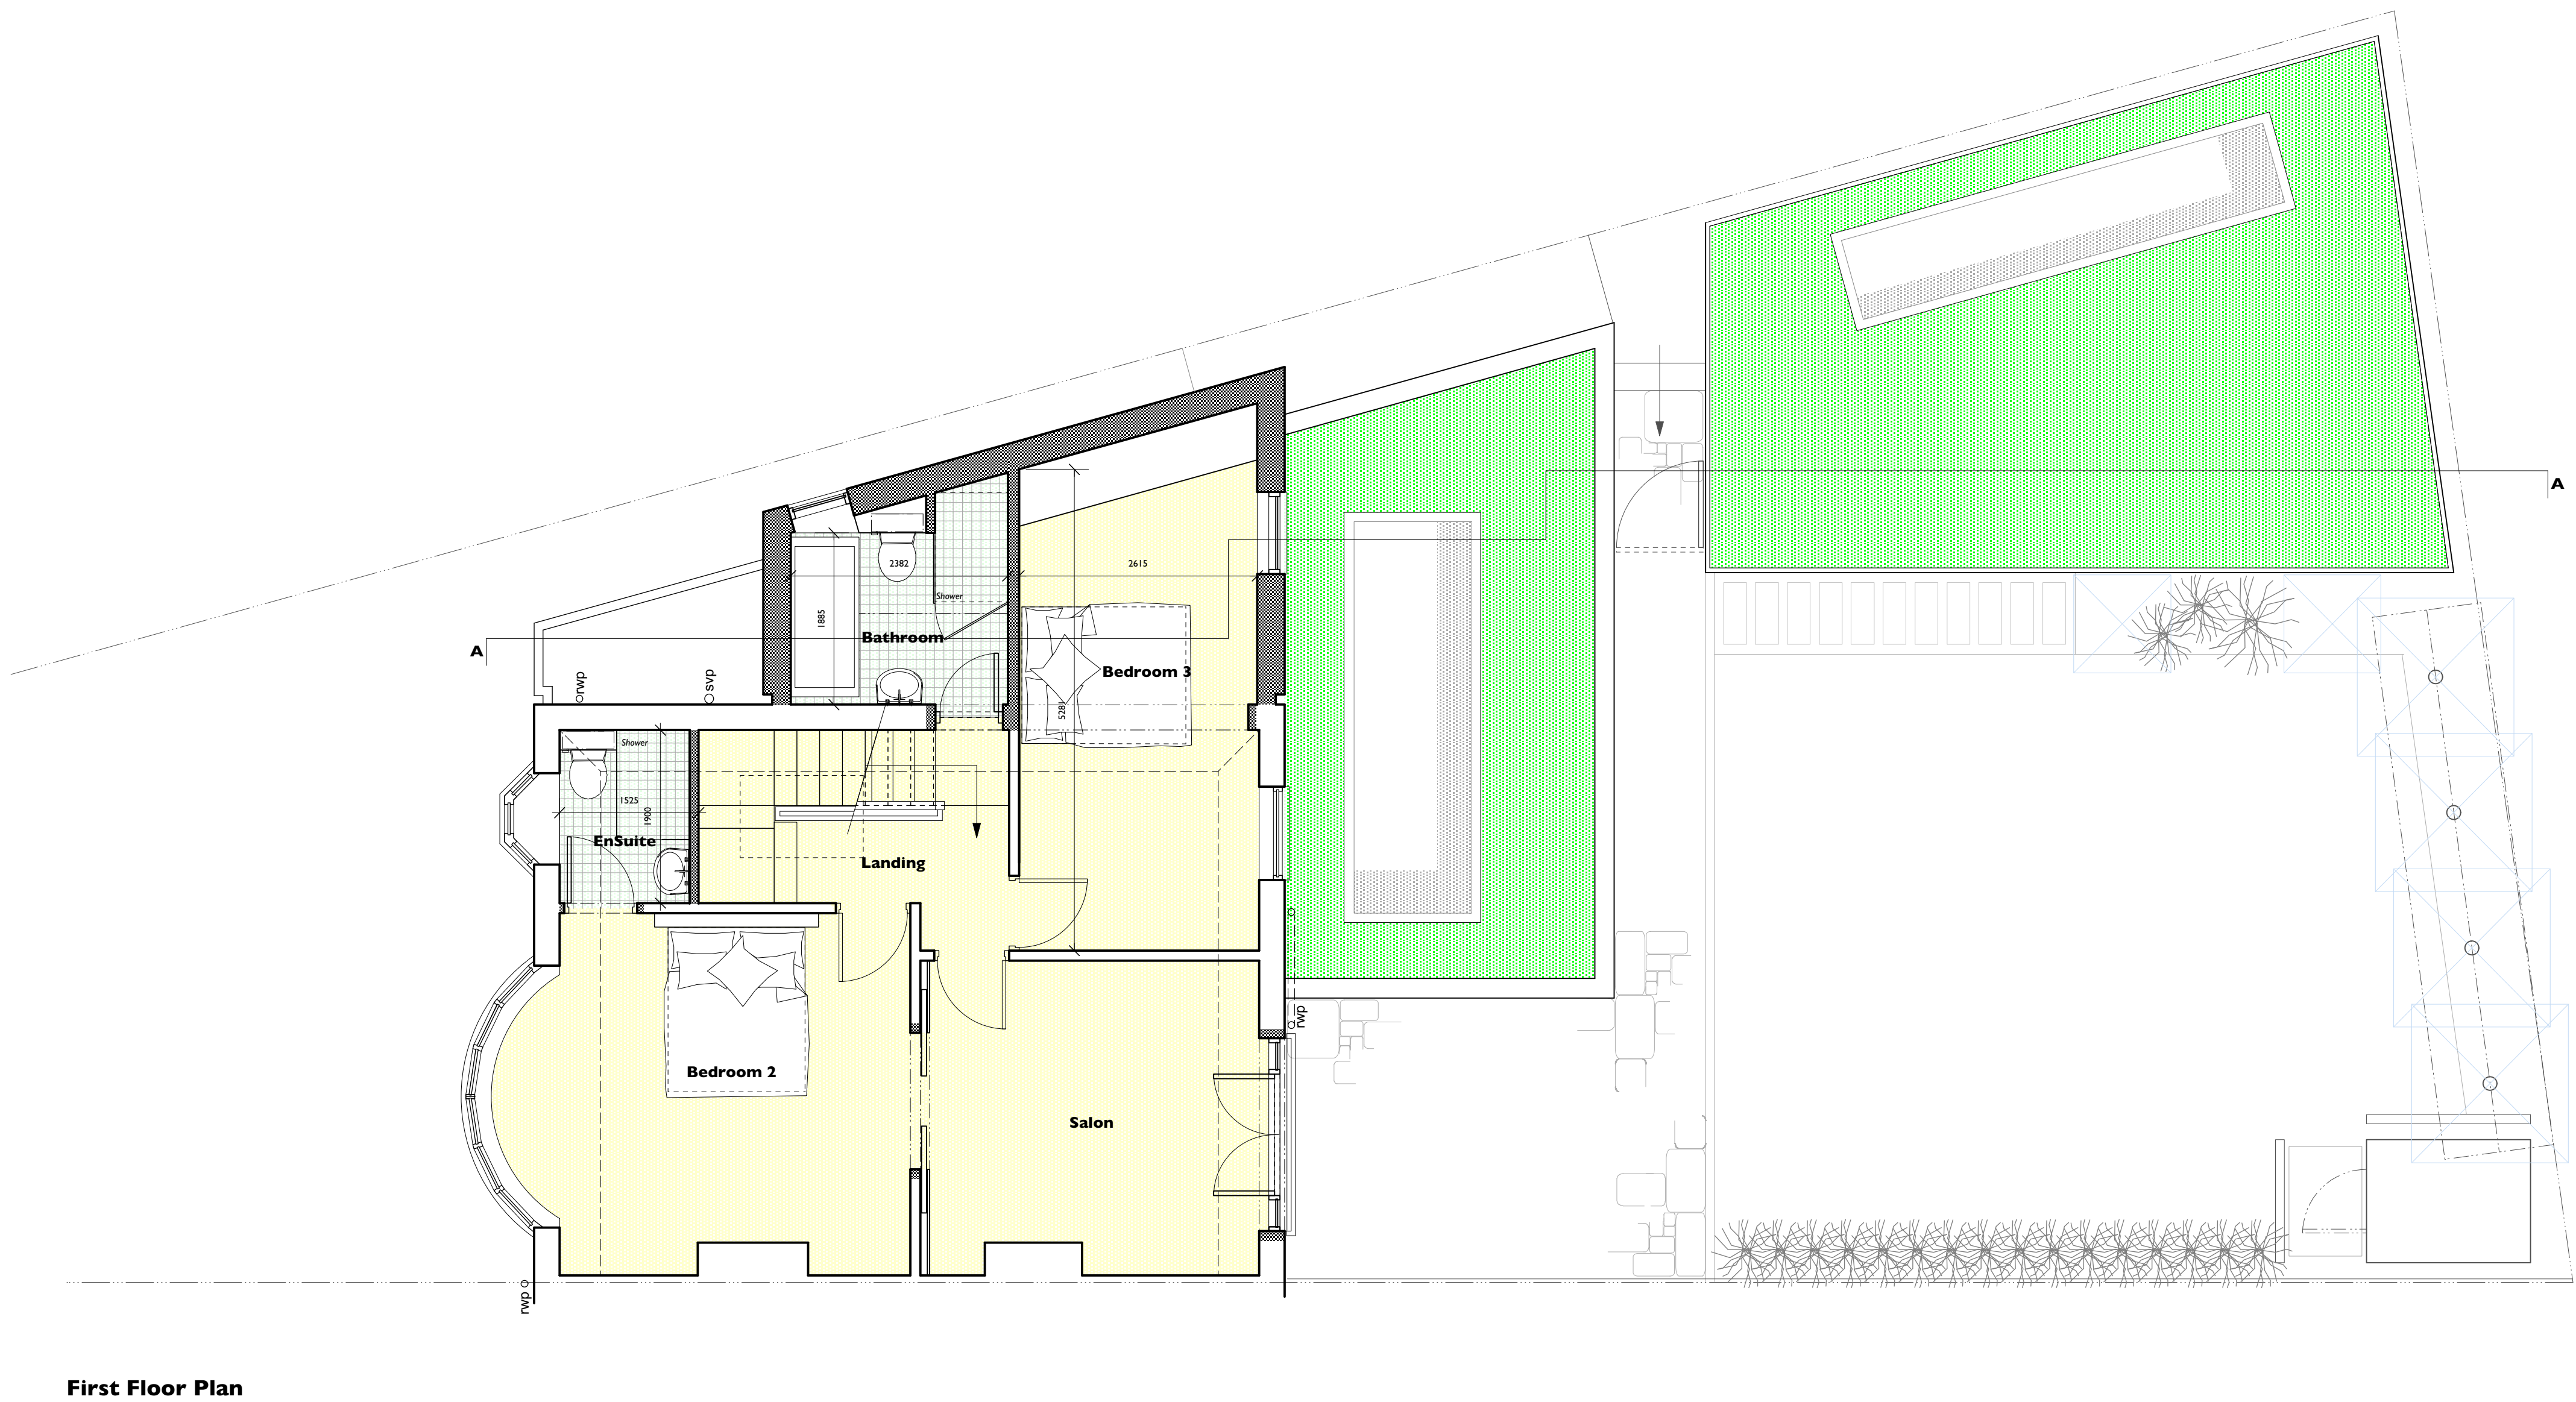
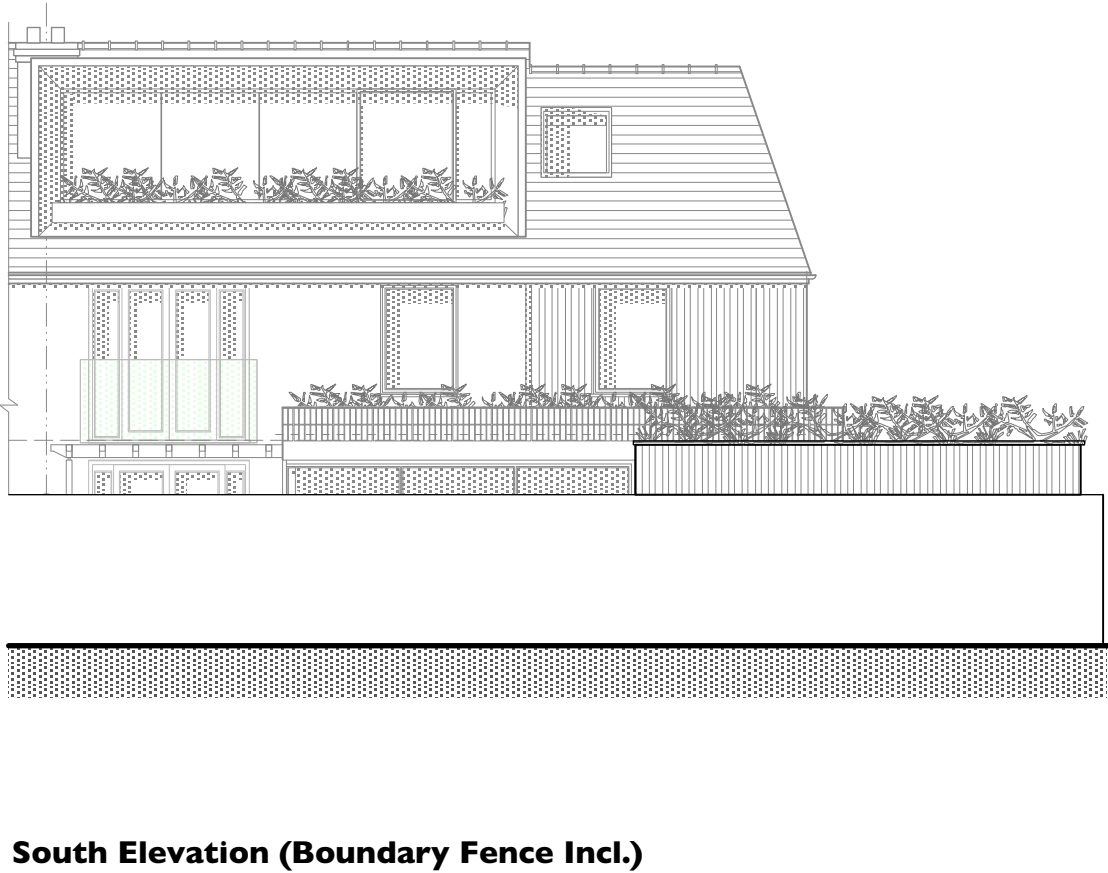
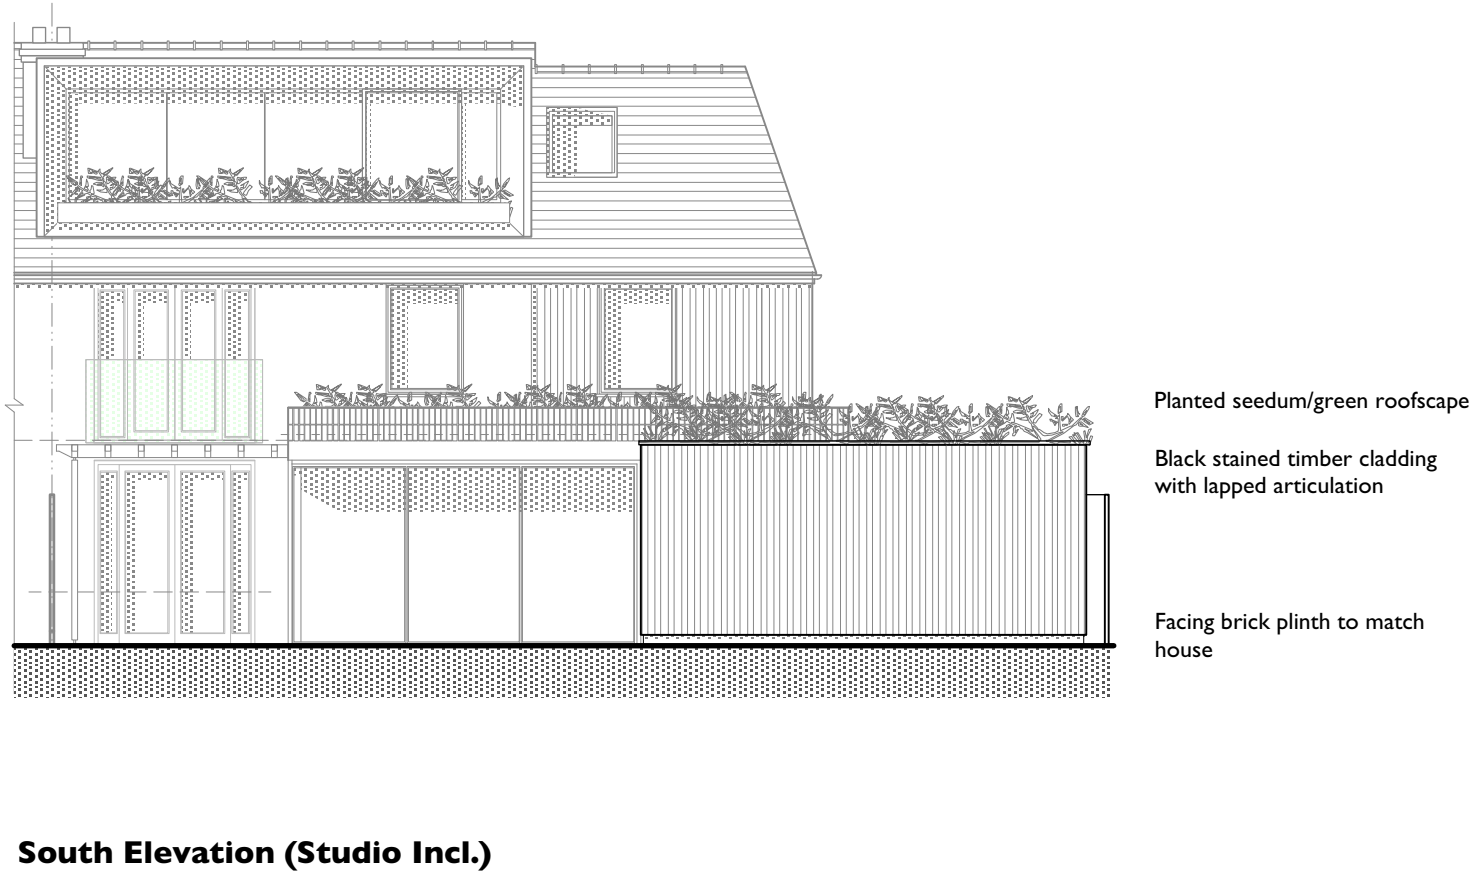


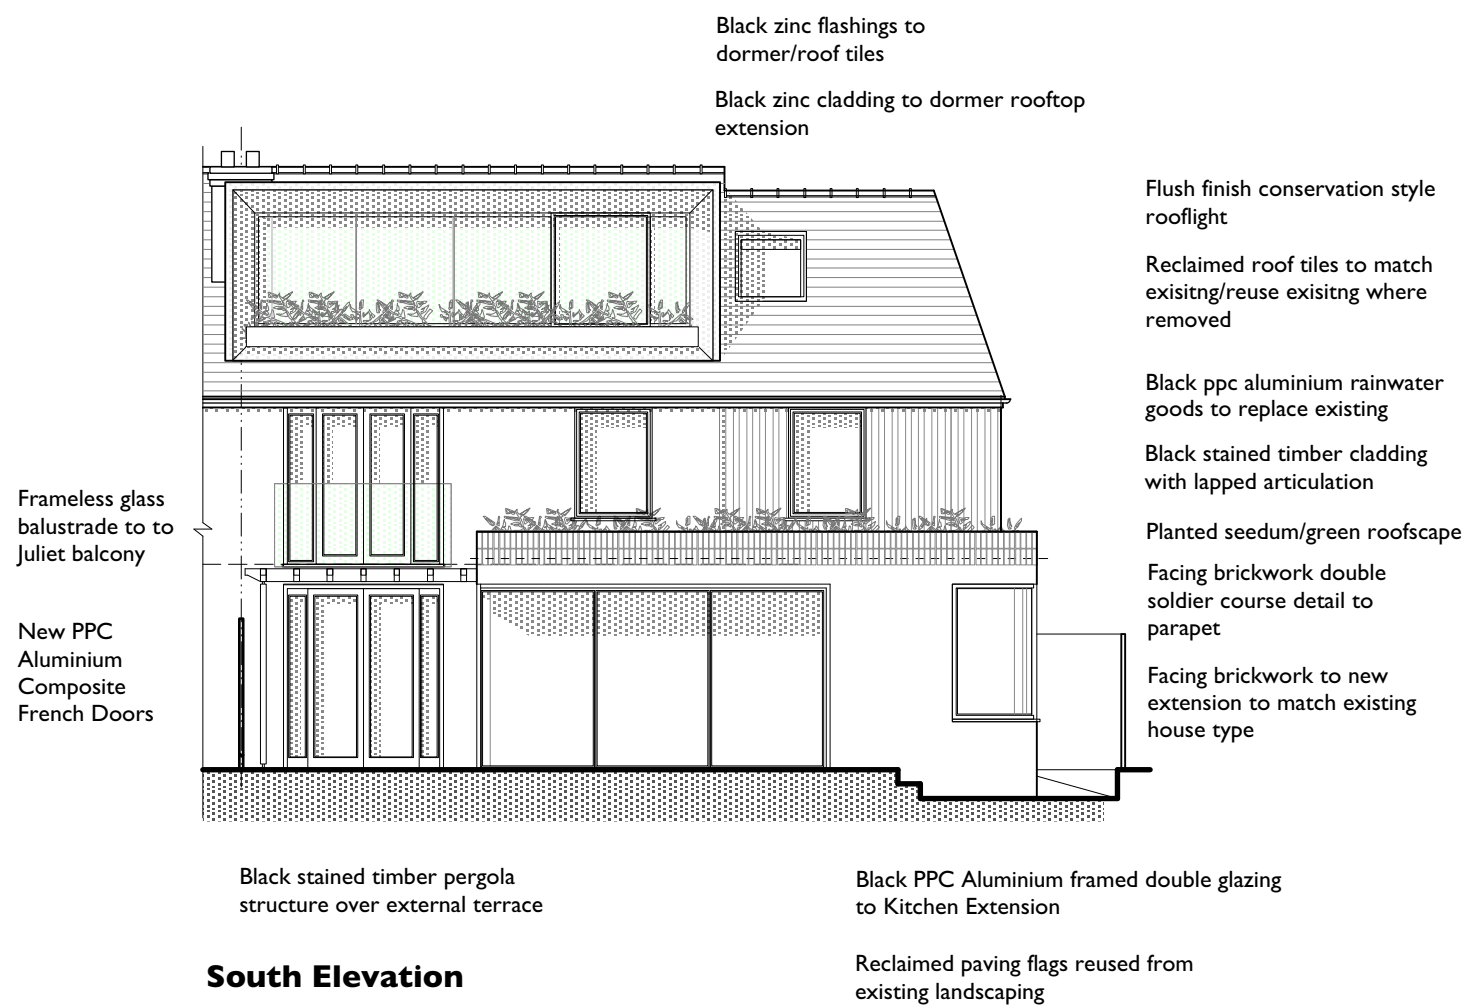

© relform architects

note:

This drawing is copyright.

Do not scale off dimensions. all dimensions are to be checked on site by contractor. Contractor to report any dimensional discrepancies, errors or omissions prior to commencing on site.

Make Good to all surfaces disturbed

ALL STRUCTURAL STEELWORK AND RELATING STRUCTURES TO BE TO THE STRUCTURAL ENGINEERS DESIGNS. CALCULATIONS AND CONFIRMATION THIS DRAWING IS TO BE READ IN CONJUNCTION WITH ALL THE APPROPATE STRUCTURAL ENGINEER'S INFORMATION.

IF IN ANY DOUBT ASK

B	03.05.22	French Doors Updated
A	21.04.22	Client Updates Included
Rev.	Date	Comment

relform [architects and urban strategists] Ltd 14 Adhol Road Whalley Range Manchester M16 8QN T+44(0) 7975 760 680 e studio@raus.co.uk		
Client	Ms. Ned Mardles	
Project Title	Proposed Alteration & Extension Works At 22 Anerley Road, Didsbury, Manchester. M20 2DJ	
Drawing Title	First Floor Plans & Elevations As Proposed	
Job No.	E NM 22-438	
Status	C	
Scale	1:50 & 1:100 @ A1	
Drawing No.	011	Rev.
		B