


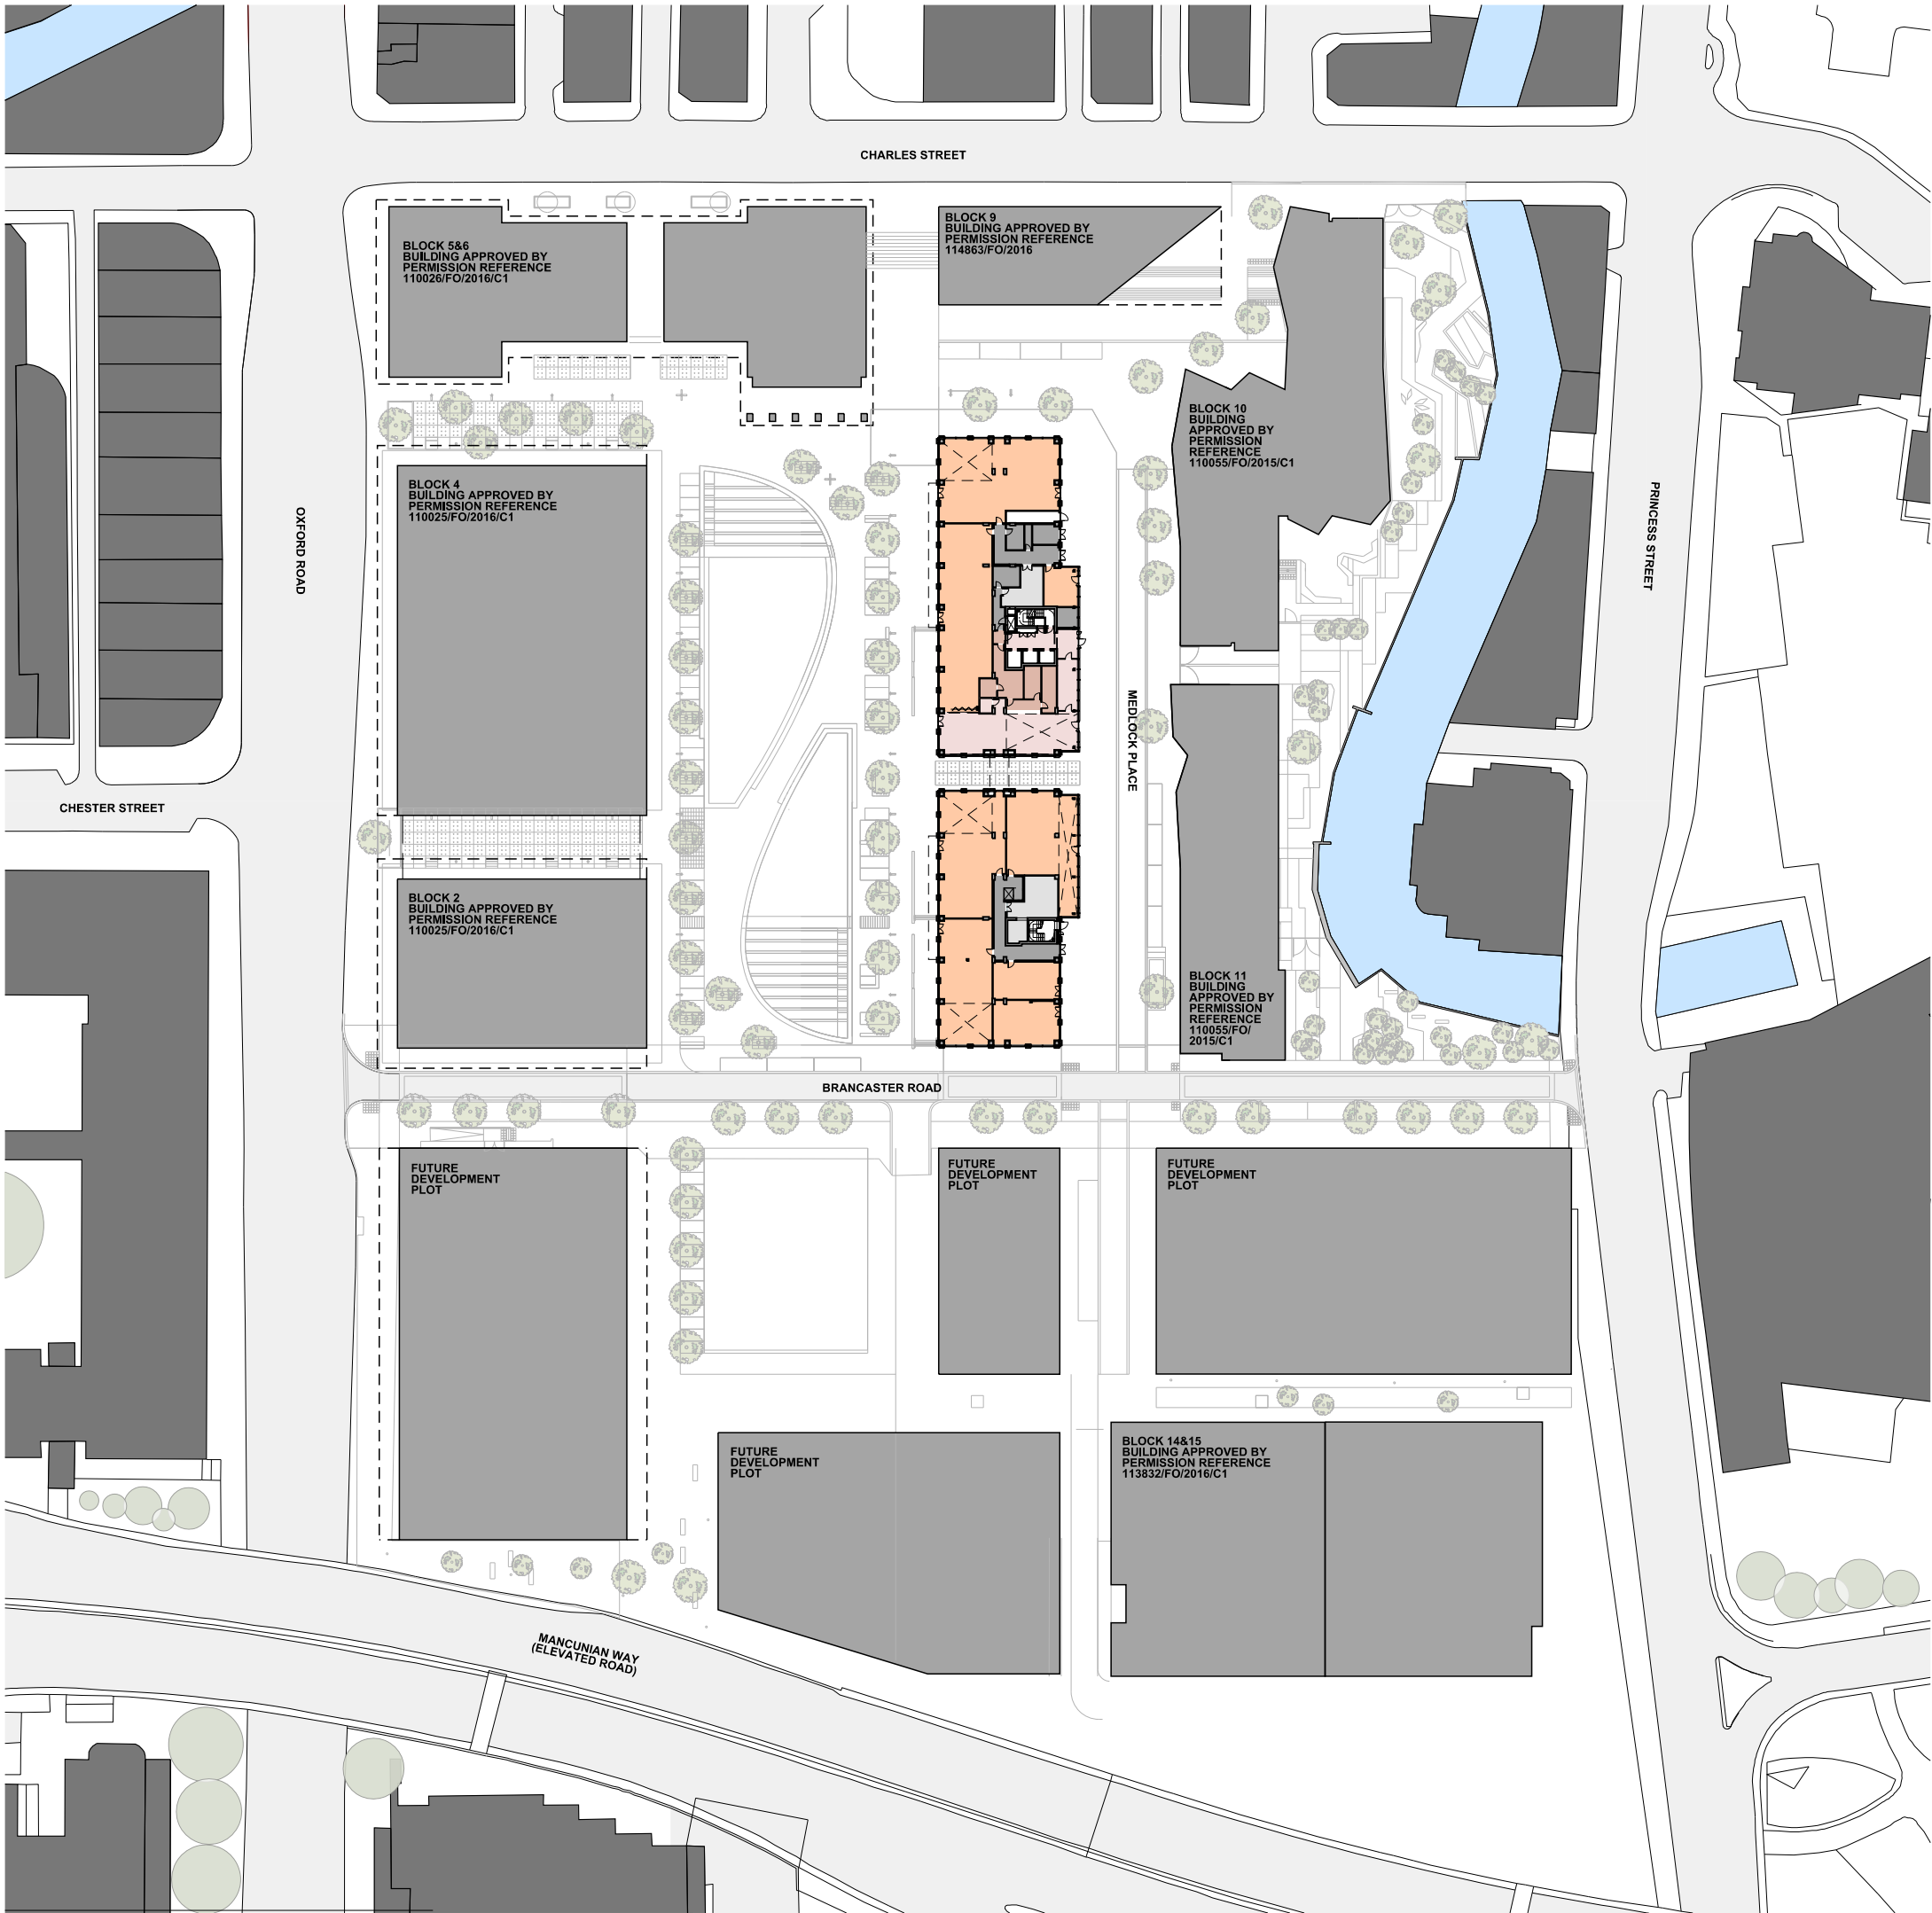

Rev	Date	Amendment
-	15.01.2016	Planning Issue
A	21.04.2017	Planning - non-material amendments



FelddenCleggBradleyStudios
LLP

Bath Brewery
Toll Bridge Road
Bath BA1 7DE

t 01225 852545
f 01225 852528
e bath@fcbstudios.com

Job/Drawing No
1808-PA-1001
Amendment
A

CIRCLE SQUARE (FORMERLY BBC SITE)
BLOCKS 5 & 6, 7 & 8

ILLUSTRATIVE SITE PLAN

Do not scale
Original printed at A3

Scale
1:500@A1 (1:1000@A3)
Date
January 2016
Drawn
FCBS - MCR

All dimensions to be checked on site