



9 Maywood Avenue, Didsbury




front elevation



side elevation





rear elevation

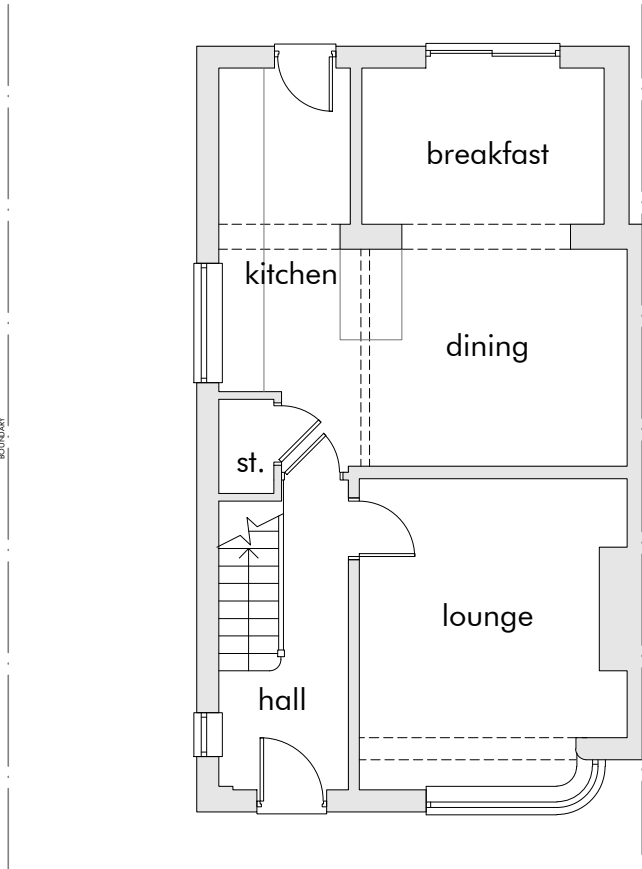

ground floor plan



first floor plan

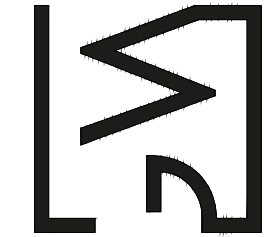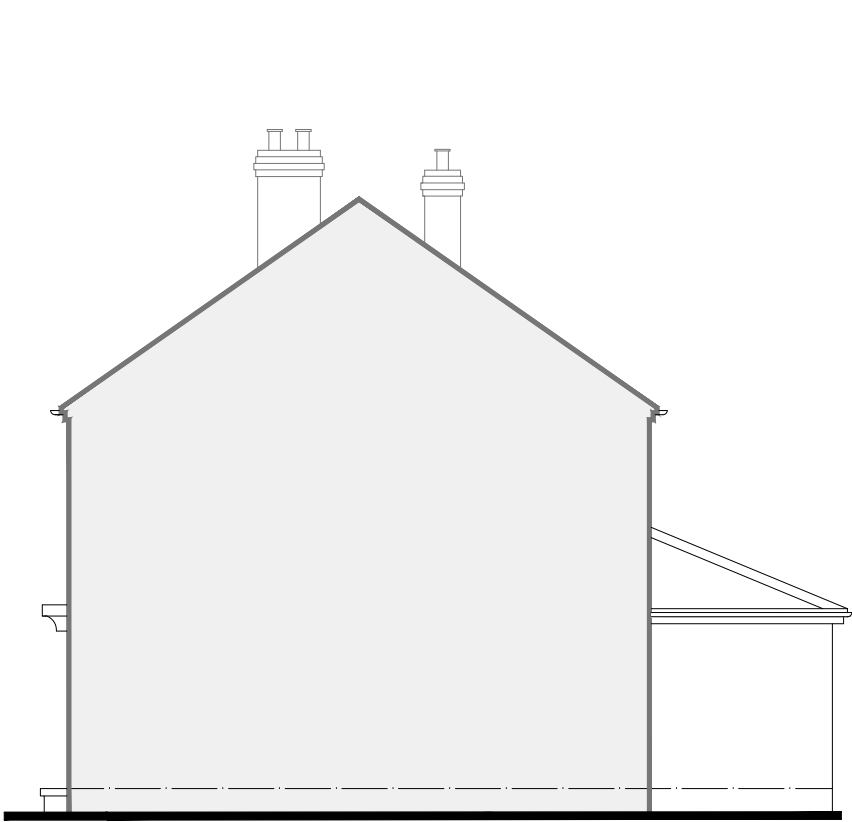

GOODWINTER
DESIGN & PLANNING

07584245825
www.goodwinter.co
info.goodwinter.co

Copyright of this drawing remains vested in GoodWinter Design & Planning Ltd and cannot be reproduced without prior consent.
Do not scale from drawing, contractors are responsible for checking the given dimensions and resolving any discrepancy prior to construction.
All dimensions indicated are from structural elements unless specified and do not include internal finishes and construction tolerances.
Drawing to be read in conjunction with all structural and other specialist drawings and/or details.

DRAWING TITLE
Existing Plans & Elevations


PROJECT
Proposed part single part two storey side extension to form additional living accommodation

ADDRESS
9 Maywood Avenue, Didsbury, Manchester, M20 5GR

SCALE
1:100@A3

DWG NO.
GW0011/E1

A Additional side elevation added

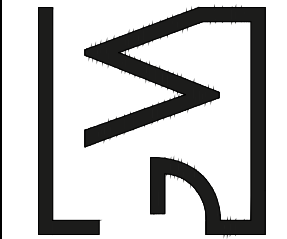

info.goodwinter.co

www.goodwinter.co

07584245825


Do not scale from drawing, contractors are responsible for checking the given dimensions and resolving any discrepancy prior to construction. All dimensions indicated are for structural elements unless specified and do not include internal finishes and construction tolerances.

Drawing to be read in conjunction with all structural or other specialist drawings and/or details.

A Additional side elevation added



location plan

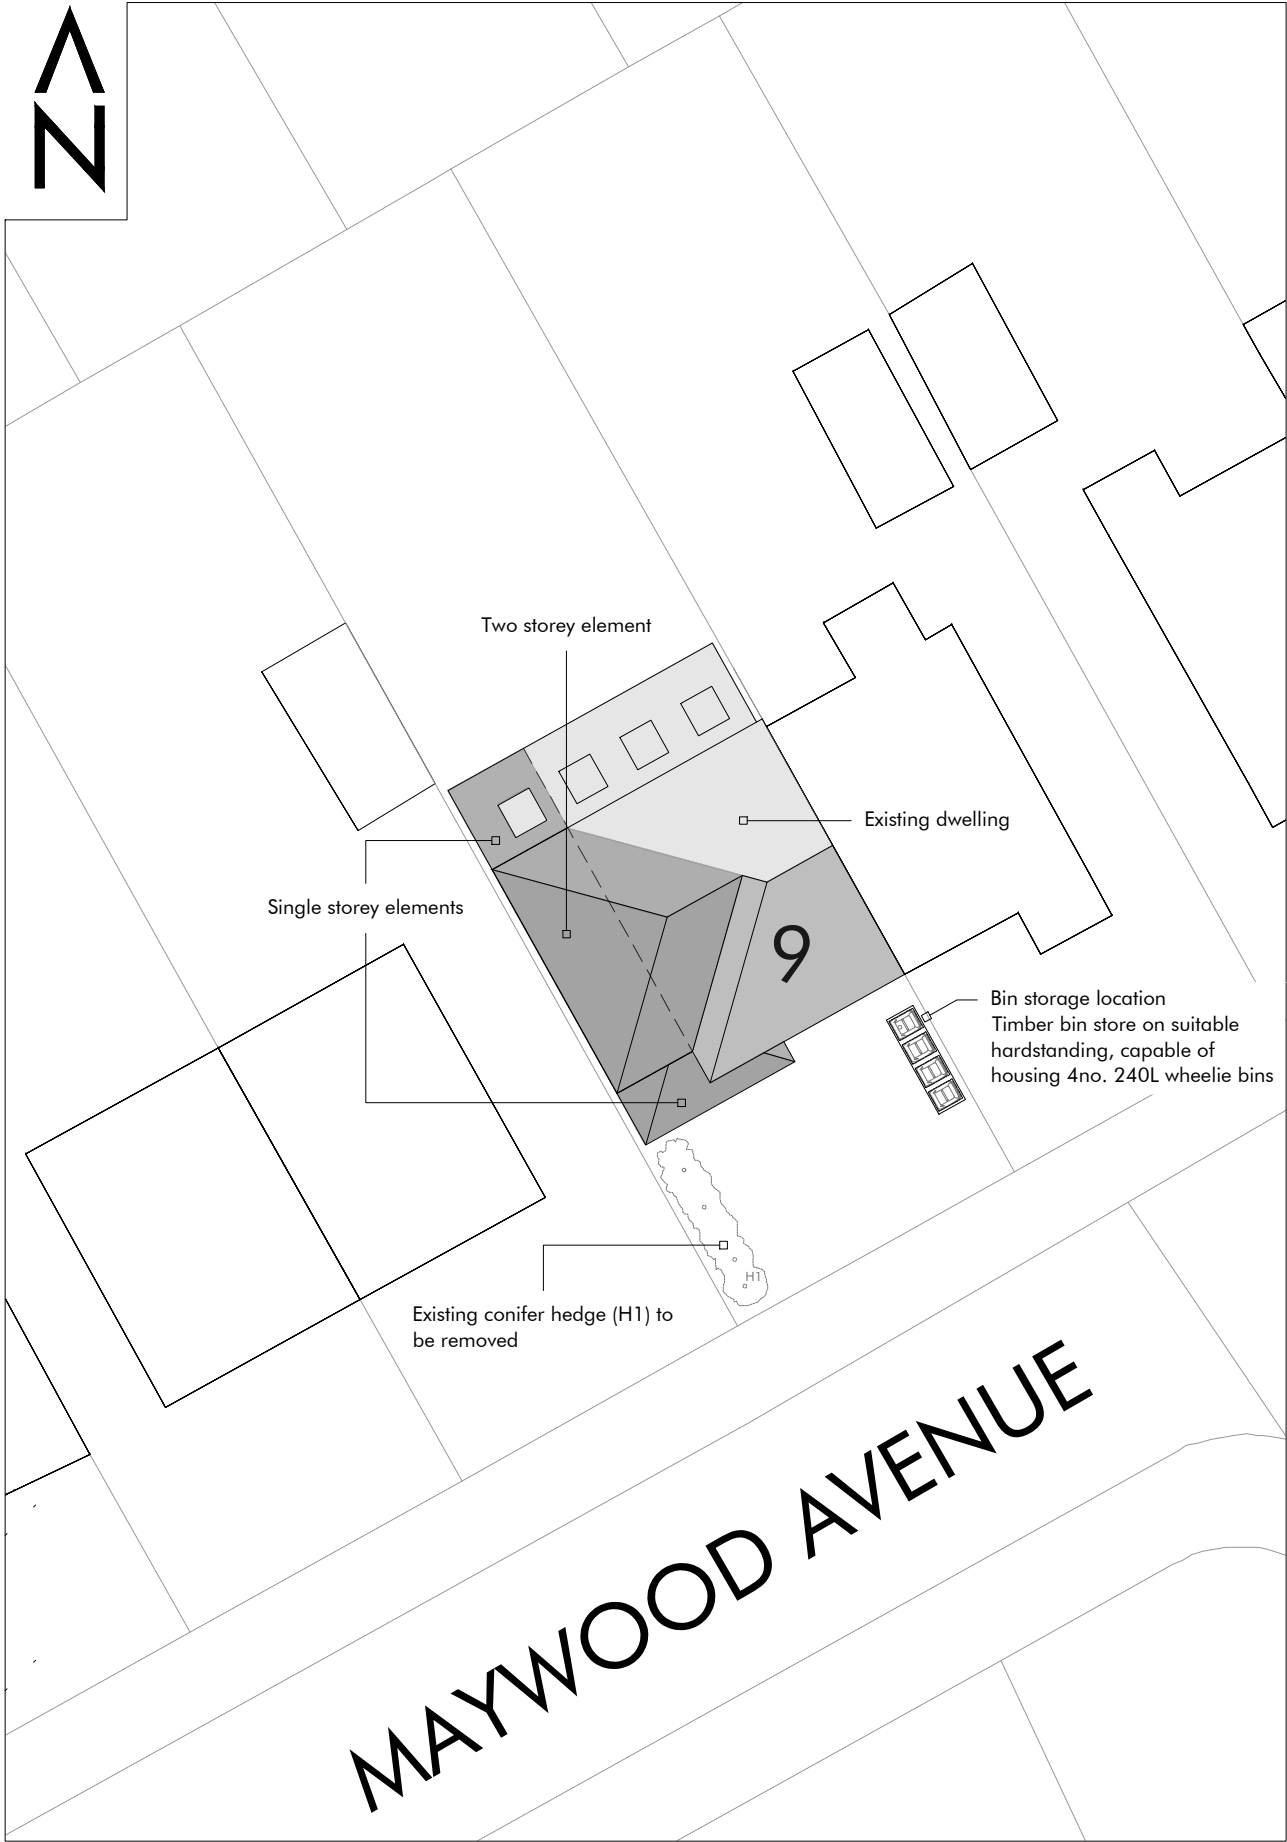

block plan

DRAWING TITLE Location & Block Plan		GOODWINTER	
PROJECT Proposed part single part two storey side extension to form additional living accommodation		DESIGN & PLANNING	
ADDRESS 9 Maywood Avenue, Didsbury, Manchester, M20 5GR		07584245825 www.goodwinter.co info.goodwinter.co	
SCALE 1:1250, 1:200@A3	DWG NO. GW0011/LB1	Copyright of this drawing remains vested in GoodWinter Design & Planning Ltd and cannot be reproduced without prior consent. Do not scale from drawing, contractors are responsible for checking the given dimensions and resolving any discrepancy prior to construction. All dimensions indicated are from structural elements unless specified and do not include internal finishes and construction tolerances. Drawing to be read in conjunction with all structural or other specialist drawings and/or details.	