


STATUS
FOR PLANNING

NOTES:

KEY

- Proposed Site Boundary
- Other Land Owned by Applicant which does not form part of the application
- Existing Foul Drainage & Manhole Cover
- Proposed Foul Drainage & Manhole Cover
- Proposed Surface Water Drainage with Manhole Covers & Interceptor Tank
- Proposed Gravel Driveway with Sub-base and Geotextile layer.
- Proposed Block Paving
- Existing Trees
- Existing Hedgerow
- Existing Boundary Fencing
- Proposed Stone Retaining Wall
- Proposed Fence and Automatic Gated Entrance

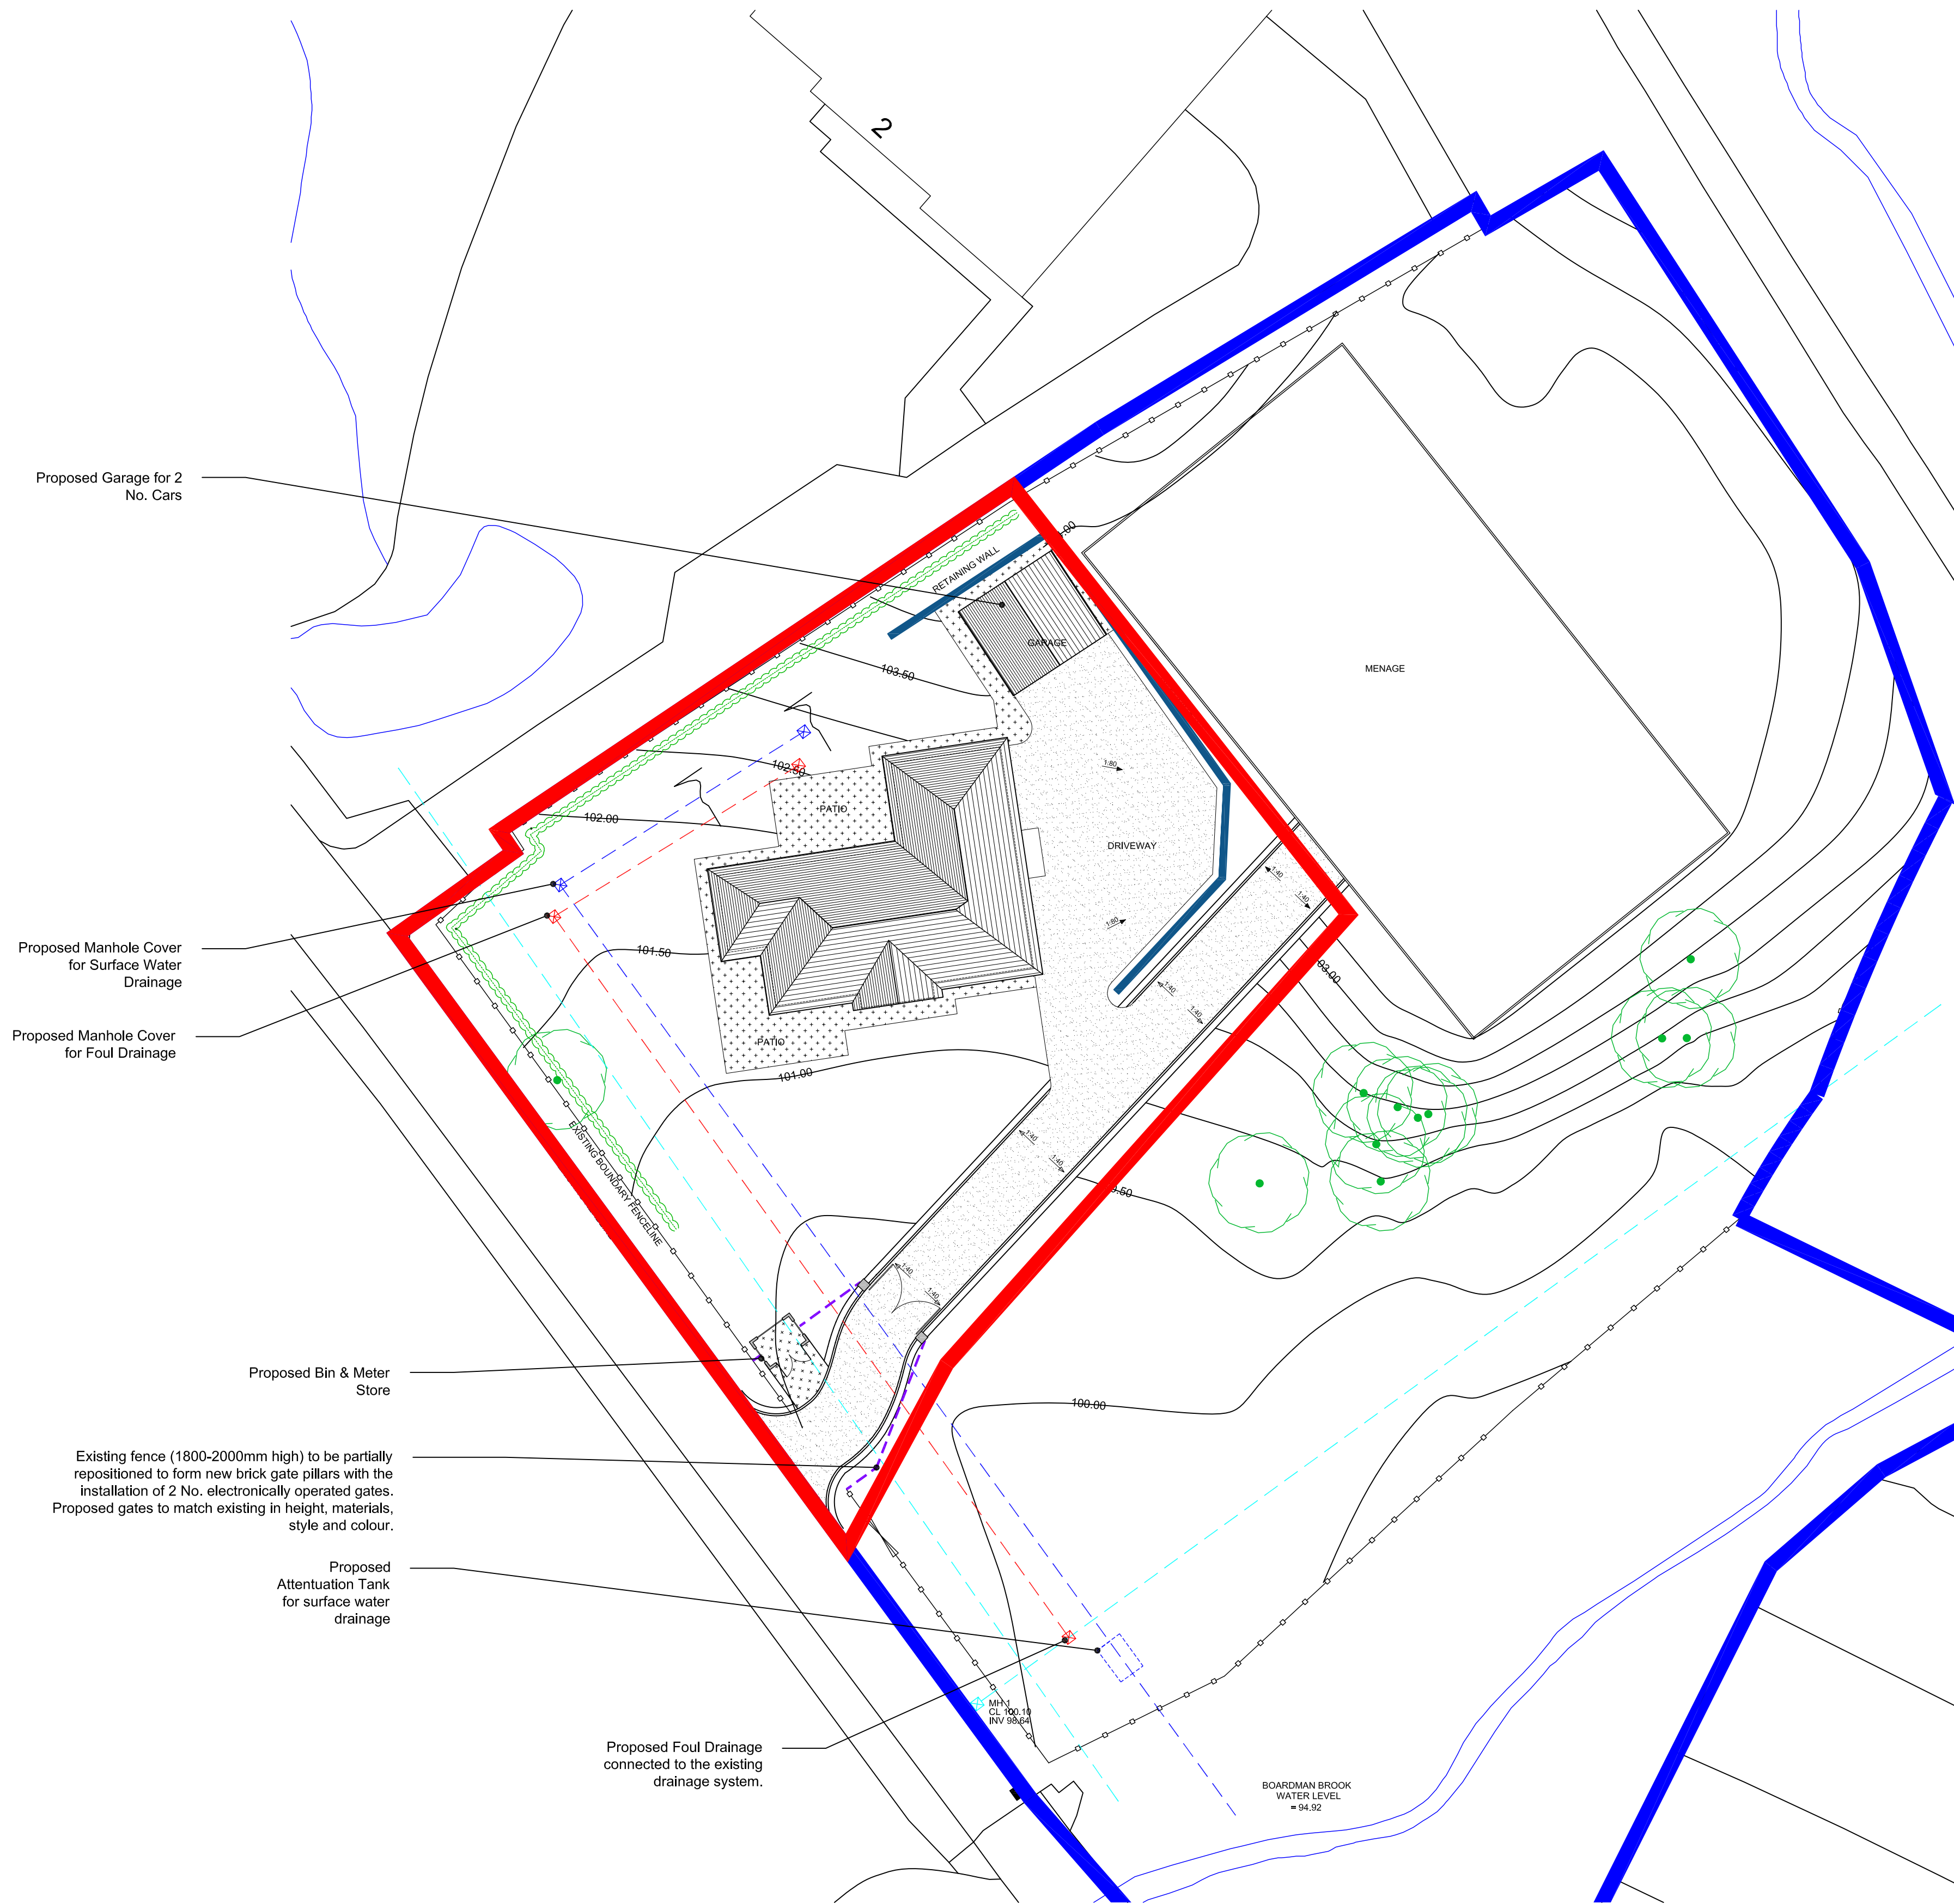

PROPOSED SITE PLAN
Scale 1 : 250

A	02/06/21	BP	For Planning	BP	RES	
/	28/05/21	BP	For Information	BP	RES	
no.	date	by	revision details	Ckd	App	

STRALA architects

Studio 103
The Courtyard Royal Mills
Ancoats Manchester M4 5BA
Tel: 0161 236 5886
Fax: 0161 236 5884
E: office@strzarch.co.uk

client

Mr. KEVIN McNALLY

job title
SOUTH VIEW HOUSE, NUT BANK LANE,
MANCHESTER

drawing title
PROPOSED SITE PLAN

scale	1:150 @ A1	drawn by	BP	date	02/06/21
-------	------------	----------	----	------	----------

job no.	2945	drawing no.	101	revision no.	A
---------	------	-------------	-----	--------------	---