



Contractors are not to scale dimensions from this drawing


| Rev | Description    | By | Date     |
|-----|----------------|----|----------|
| P01 | For comment    | MM | 10/05/21 |
| P02 | Planning Issue | MM | 21/05/21 |

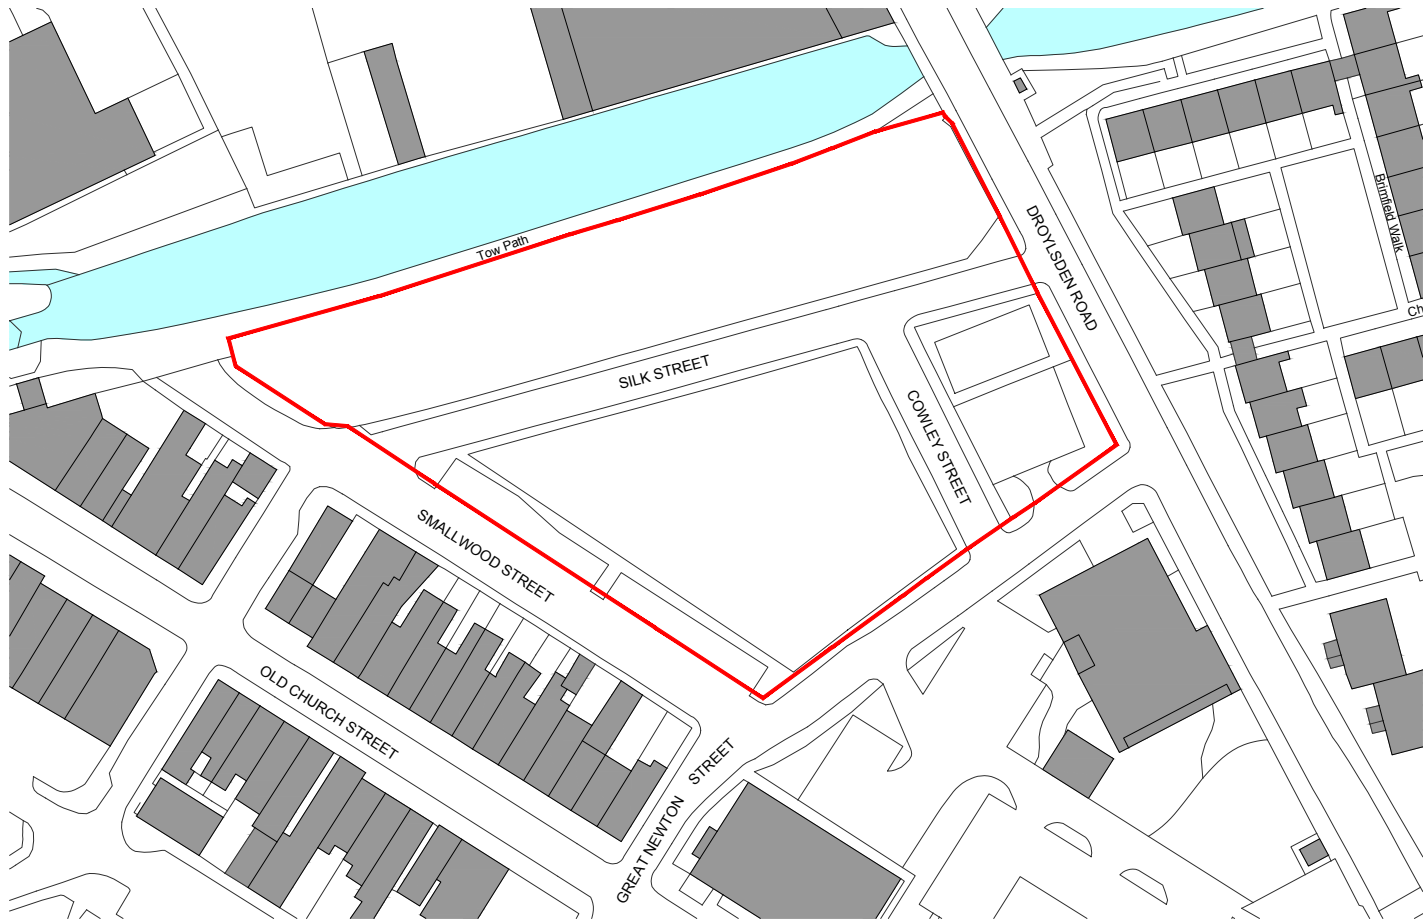

0G Location Plan  
Scale 1:1250

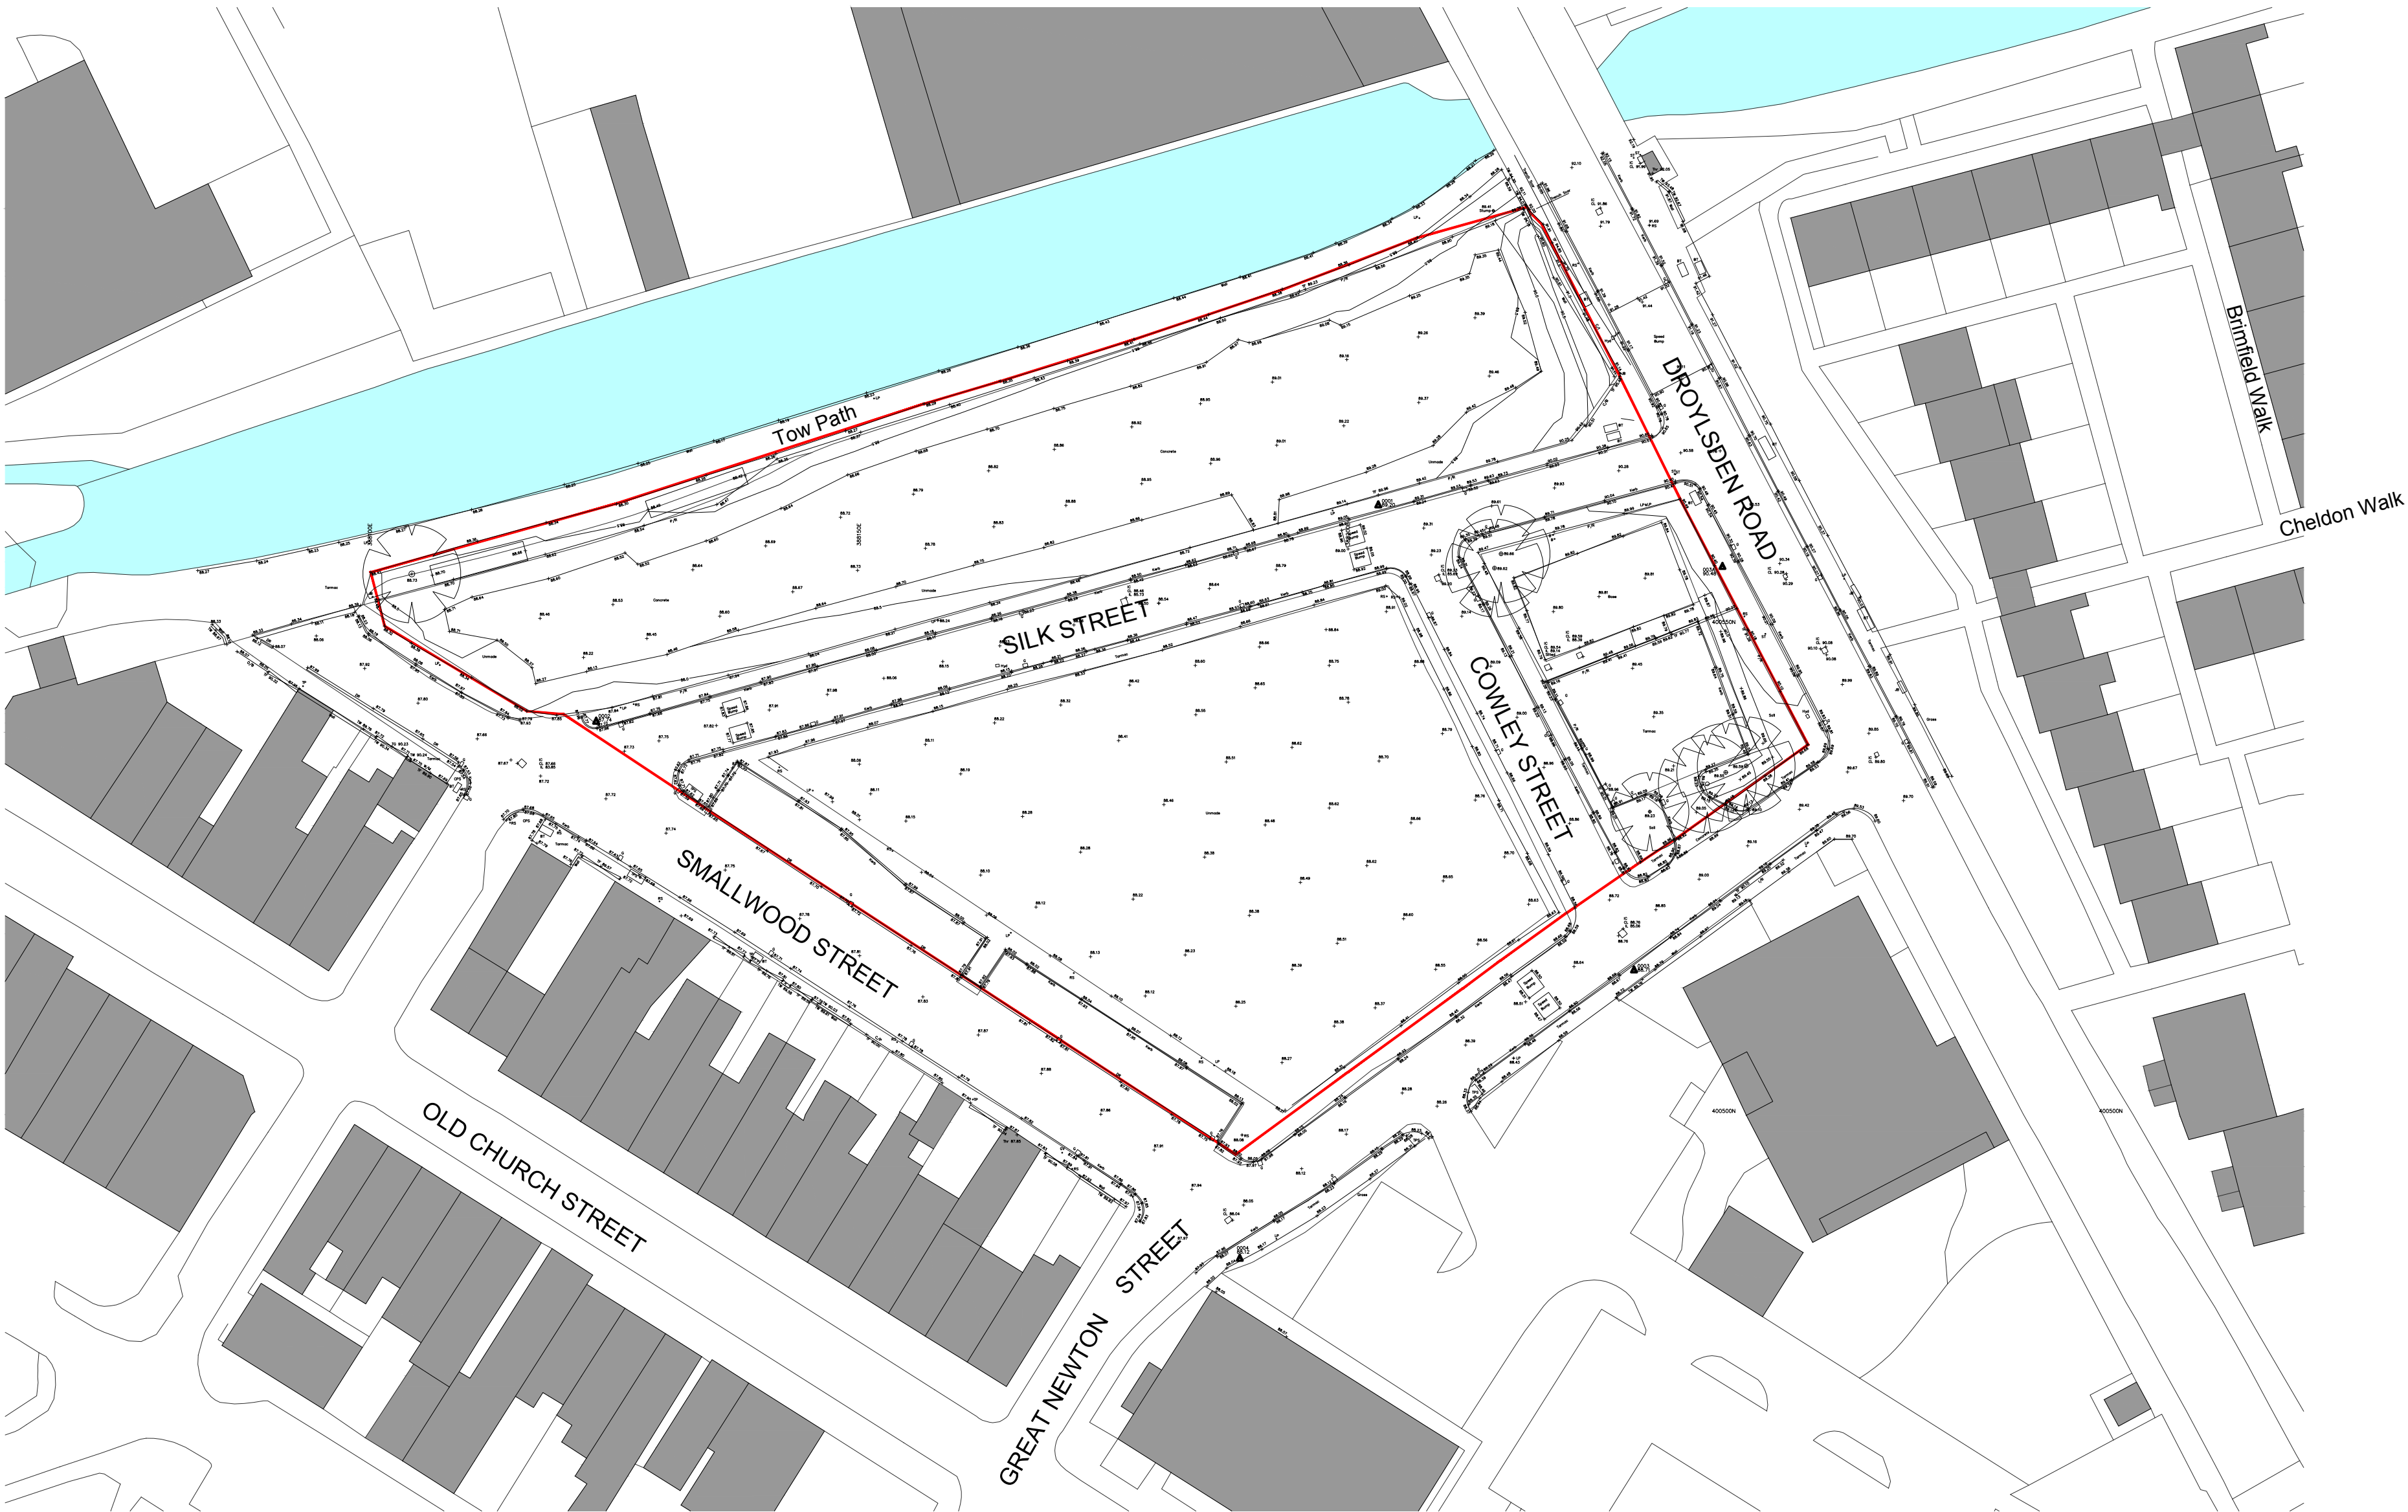

0G Existing Site Plan - Topographical Survey  
Scale 1:500

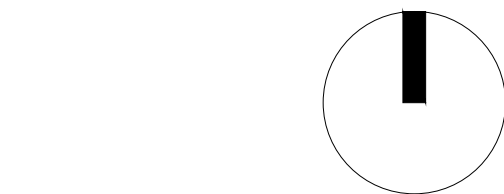

Site Boundary

0m 5m 25m

**MC AU** Modern City Architecture & Urbanism  
Eastgate, 2 Castle Street  
Castlefield  
Manchester  
M3 4LZ  
0161 974 7203  
info@mcau.co.uk  
www.mcau.co.uk

Client  
Rowlinson  
Project  
Silk Street, Manchester  
Description  
Location Plan,  
Existing Site Plan &  
Topographical Survey

Status  
Planning  
Scale  
1:500 @ A1  
Job number  
1184  
Drawn  
MM  
Drawing number  
01-001  
Date  
Apr 21  
Revision  
P02

Copyright MODERN CITY | Architecture + Urbanism