


00 Proposed Site Plan
1 : 100

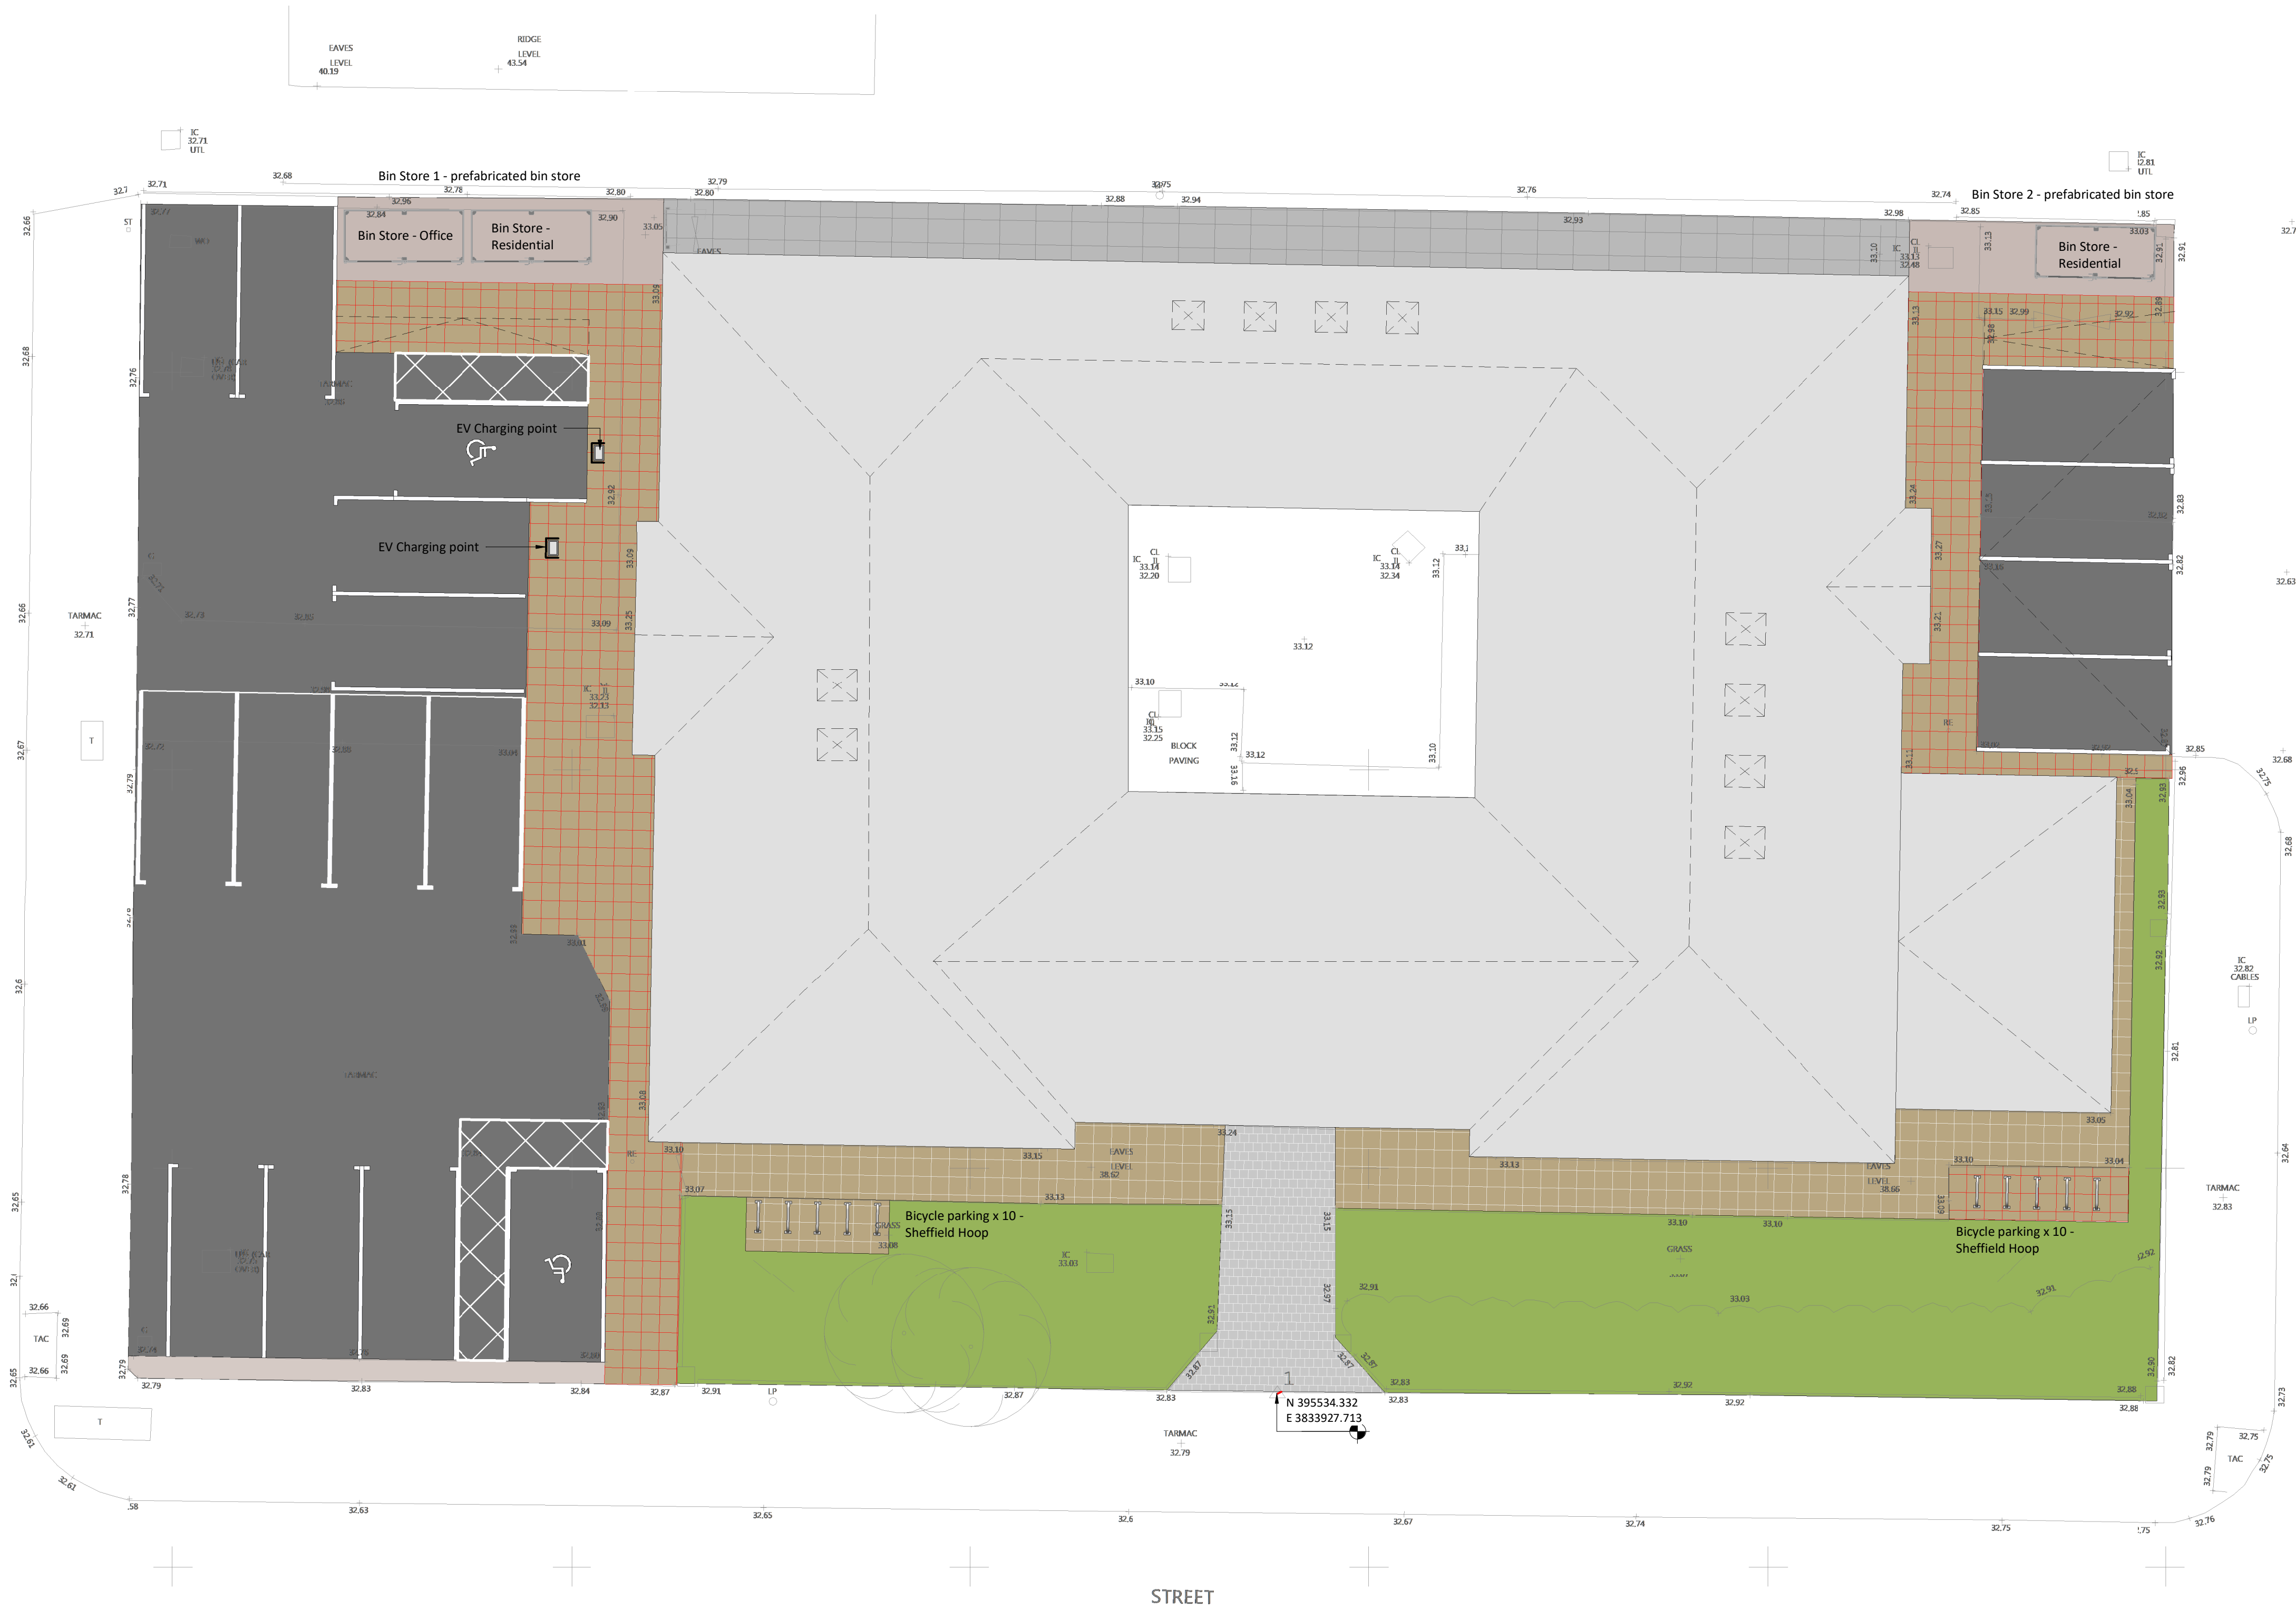

Schedule of Accommdation

1B1P Flat - 6no
1B2P Flat - 7no
2B3P Flat - 2no
2B3P Flat (Duplex) - 2no

Total: 17no

Office Space - 247.9m²

15no parking spaces.
2no disabled space.
Total 17no (2no with EV charging points)

DO NOT SCALE FROM THIS DRAWING
ALL DIMENSIONS MUST BE CHECKED ON SITE BY CONTRACTOR
PRIOR TO CONSTRUCTION

Key

- 2400 x 4800mm parking
space to offices / flats
- Pavement Retained
 - New Pavement - to match existing
 - New Tegula Paving
 - Concrete flags
 - Concrete base for bin stores
 - Lawn / Landscaping
 - Tarmac

J	20.05.21	ED	Drawing revised following comments from contractor on 10.05.21. Drawing status changed to planning.
H	10.05.21	ED	Drawing revised to amend bin store note as per comments from contractor
G	12.03.21	ED	Drawing revised in line with comments made contractor/client via email 10.03.21
F	08.03.21	ED	Drawing revised to omit sheltered cycle store as per client comments.
E	22.02.21	ED	Drawing revised to increase size of bin store 2 as per client request. Bicycle storage amended to suit client comments - sheltered and away from office entrance
D	19.02.21	ED	Drawing revised following comments and mark up from client
C	16.02.21	ED	Drawing revised following site meeting with client - site plan amended to aid bin collection
B	20.01.21	ED	Drawing revised to show amended bin stores - refer to drawing 207
A	28.10.20	ED	Drawing revised to include co-ordinates as per request from contractor
Rev	Date	Int	Description



Client:
MSV

Project:
Great Western Street

Description:
Proposed Site Plan

Purpose of Issue:
Planning

Drawn By: VJS Checked By: J Date: 10.06.20 Scale @ A1: As indicated

Job No: 3238 Status Code: S2 Drawing No: 203 Rev: J

File Identifier:
GW-BTP-00-SP-DR-A-3238_203.J

Elizabeth House, 486 Didsbury Road, Heaton Mersey, Stockport, SK4 3BS
t 0161 443 1221 e info@bernardtaylor.co.uk w www.btparchitects.co.uk