

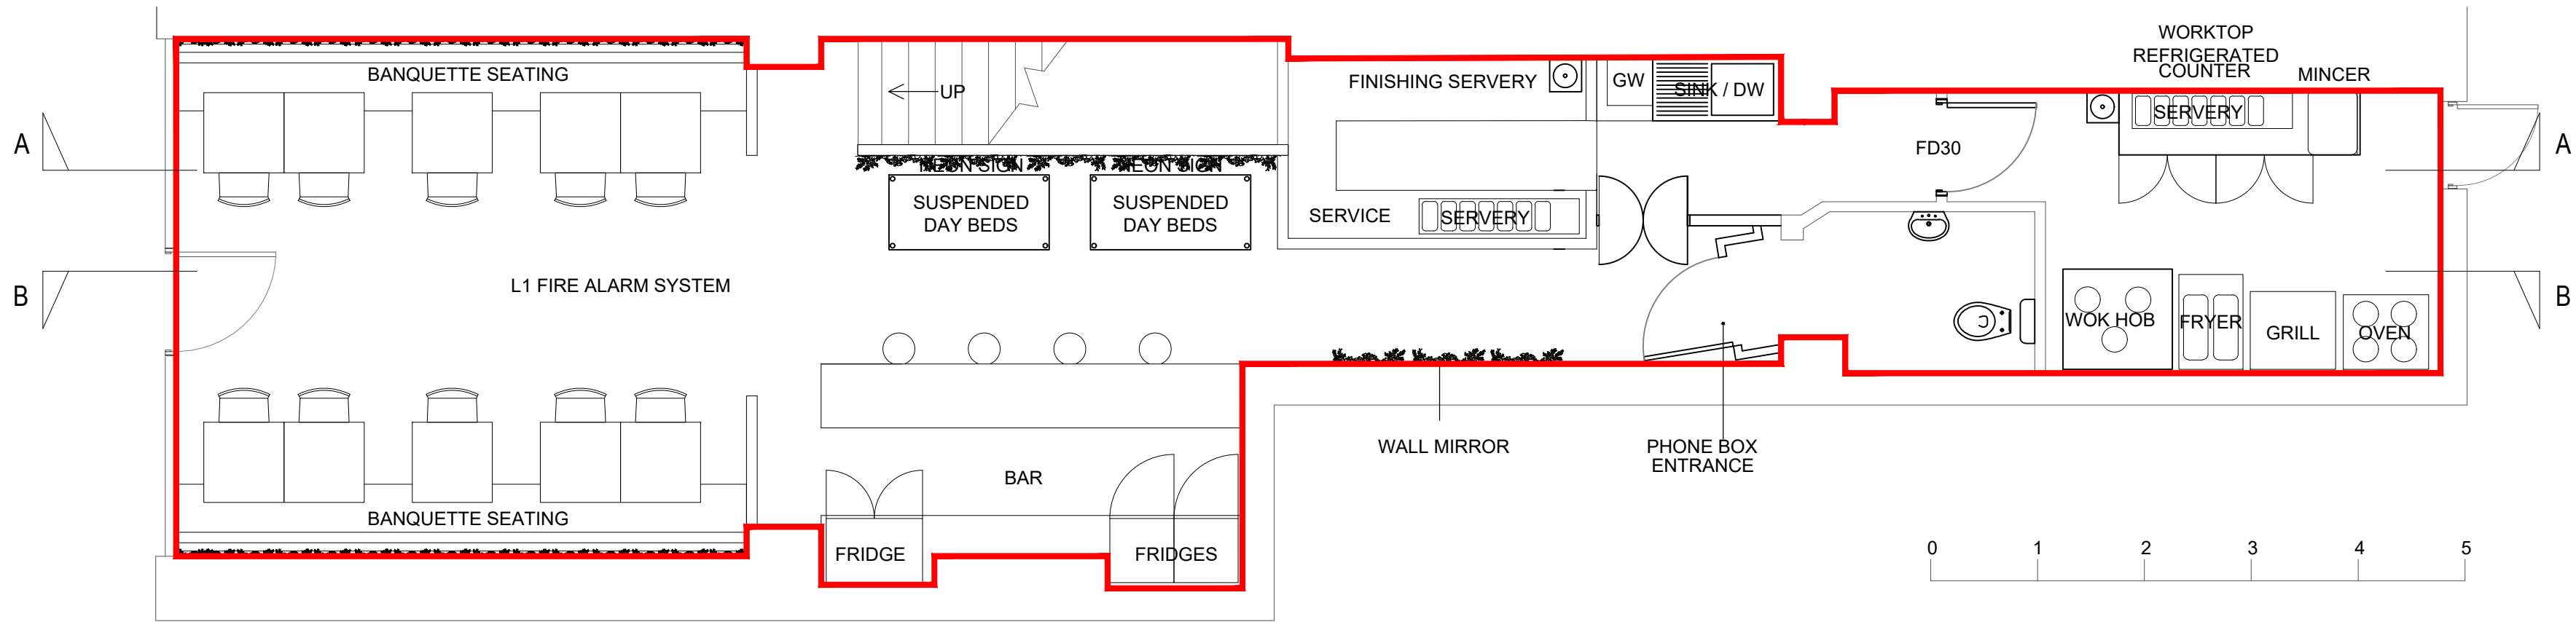



SITE NOTE: Dimensions to be checked on site. Figured dimensions to be taken in preference to those scaled.

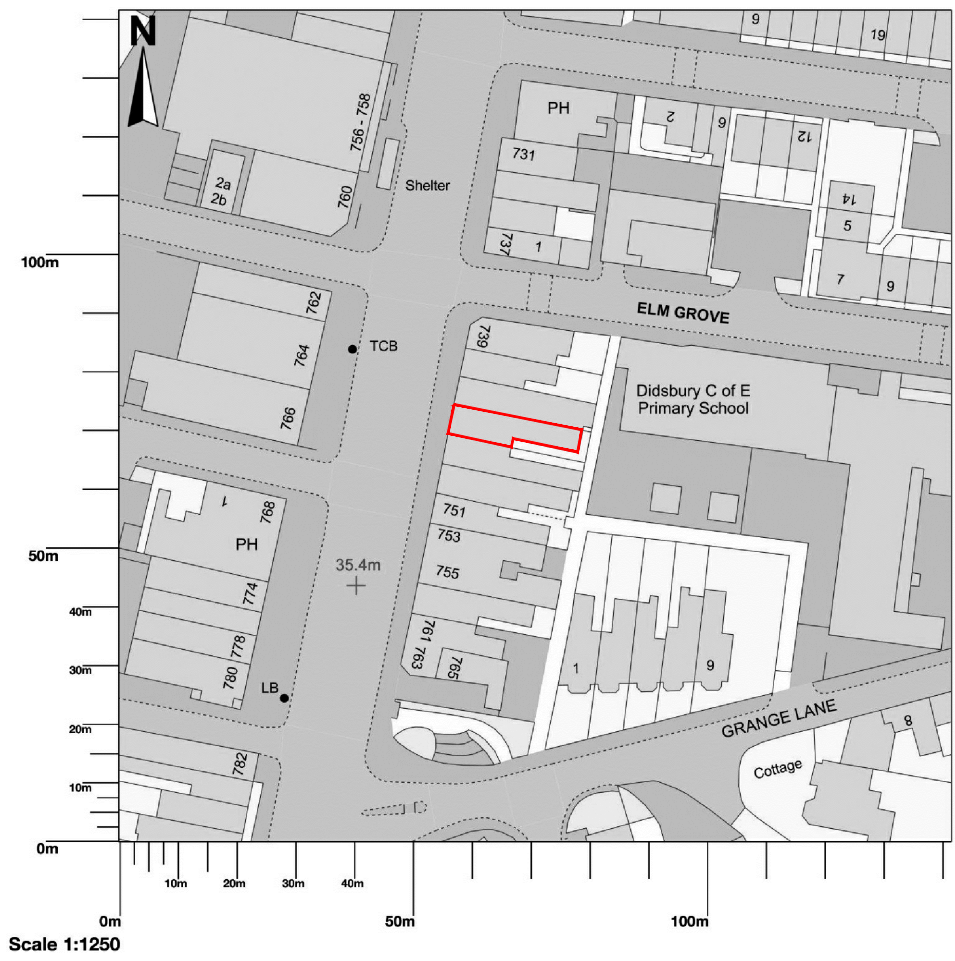

Proposed Ground Floor Plan

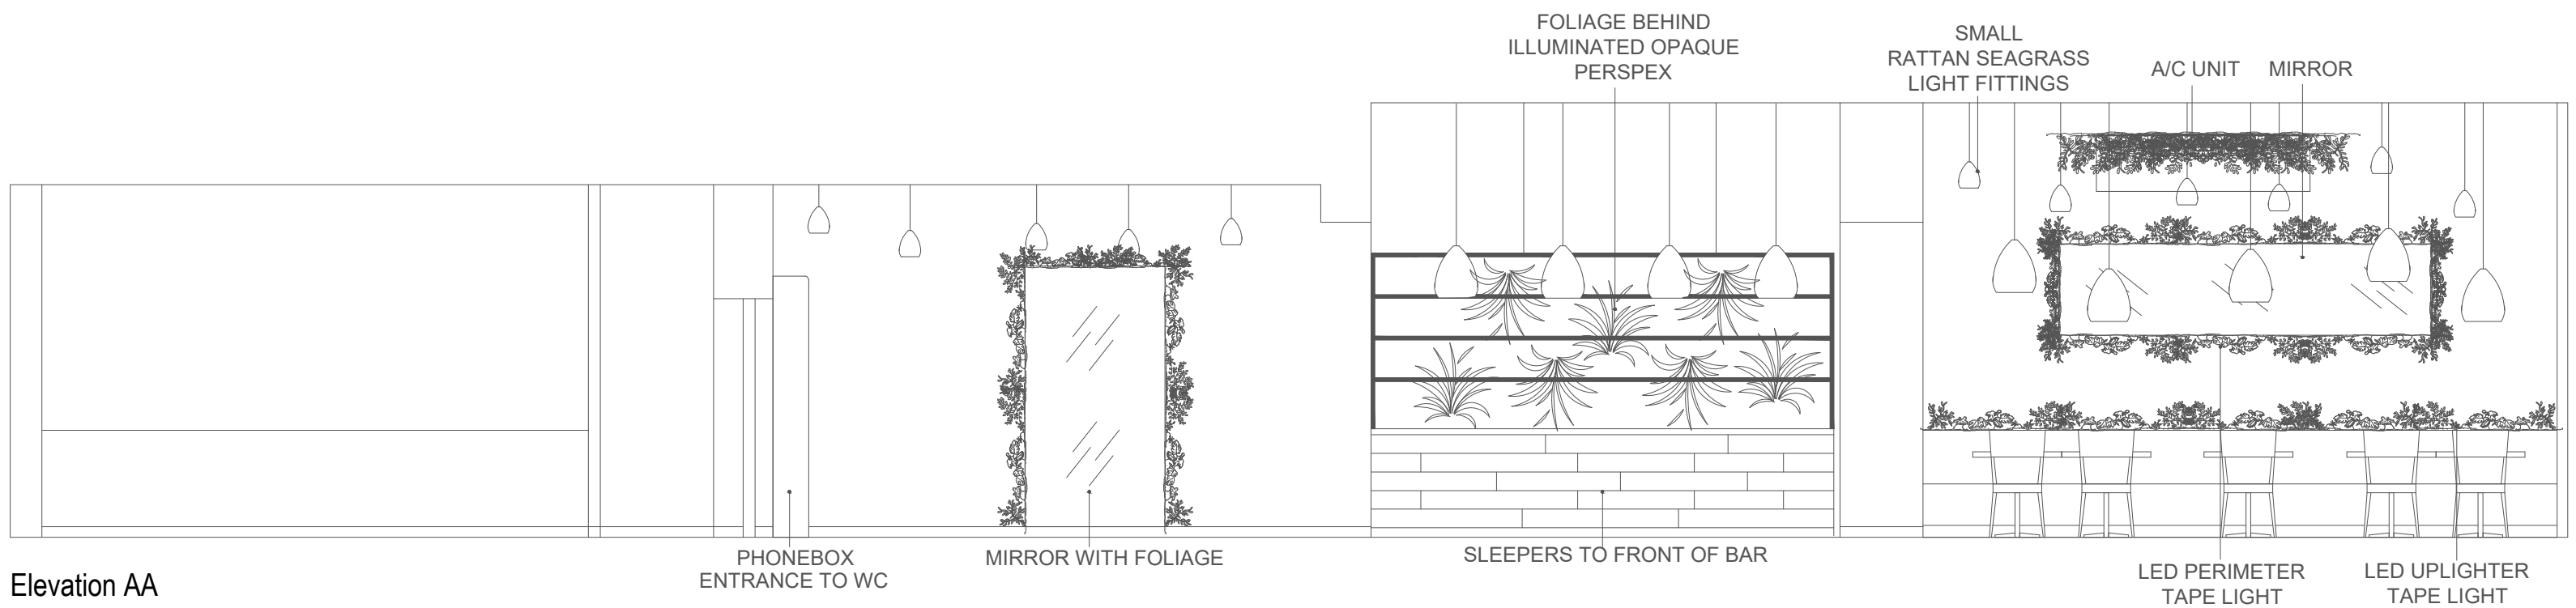

Elevation AA

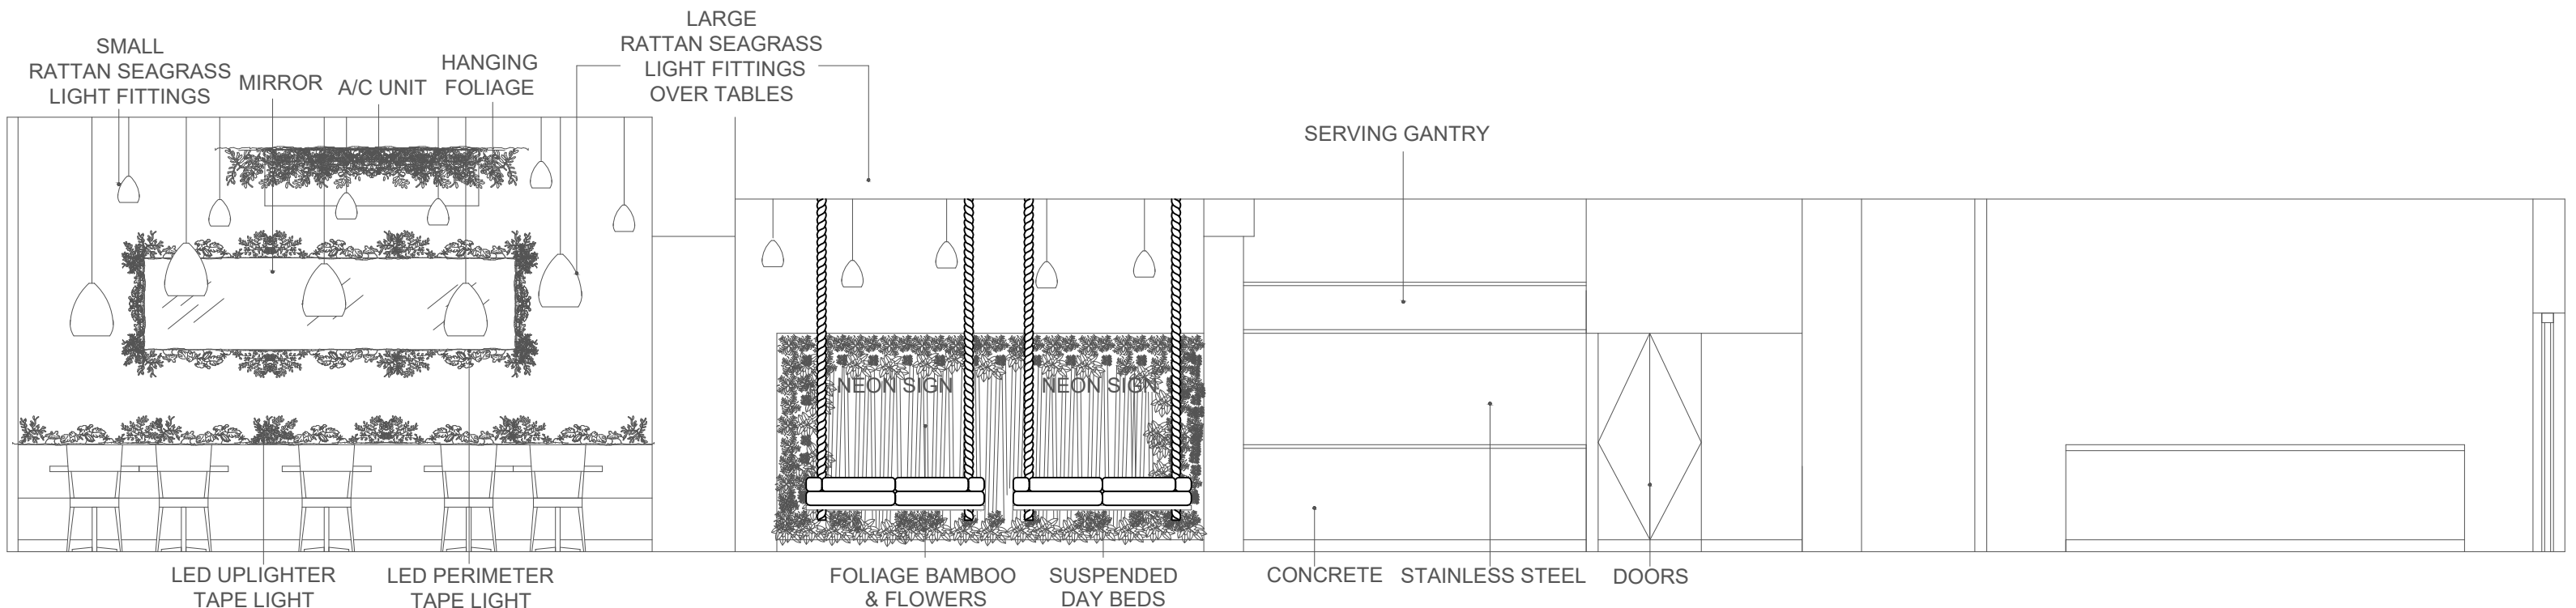

Elevation BB

REVISION DETAILS		DATE
A		

www.quay-interiors.com

Client: 24kshon
Location: 745 Wilmslow Road Didsbury
Description: Proposed Ground Floor Drawing
Date: 3.3.21
Scale: 1:500@A1
Drwg No: 2121_1

