




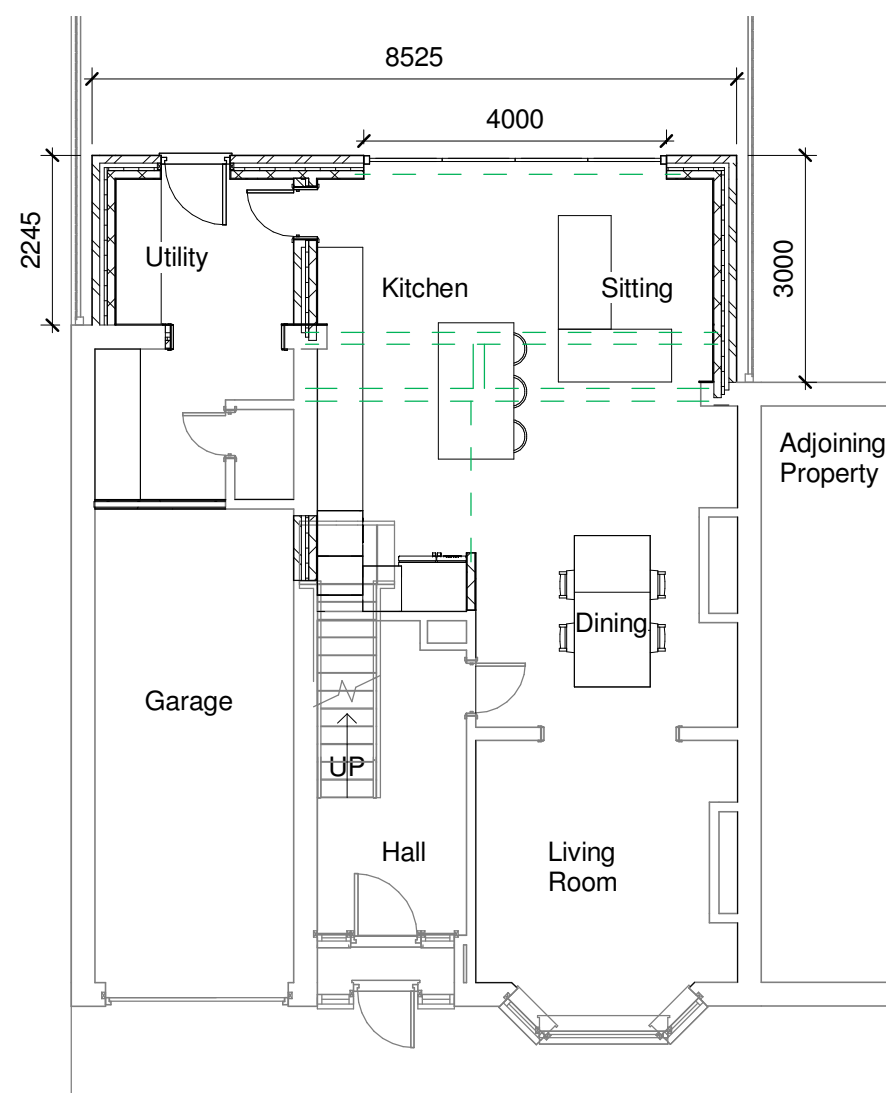


1 01 Proposed Ground Floor
1 : 100

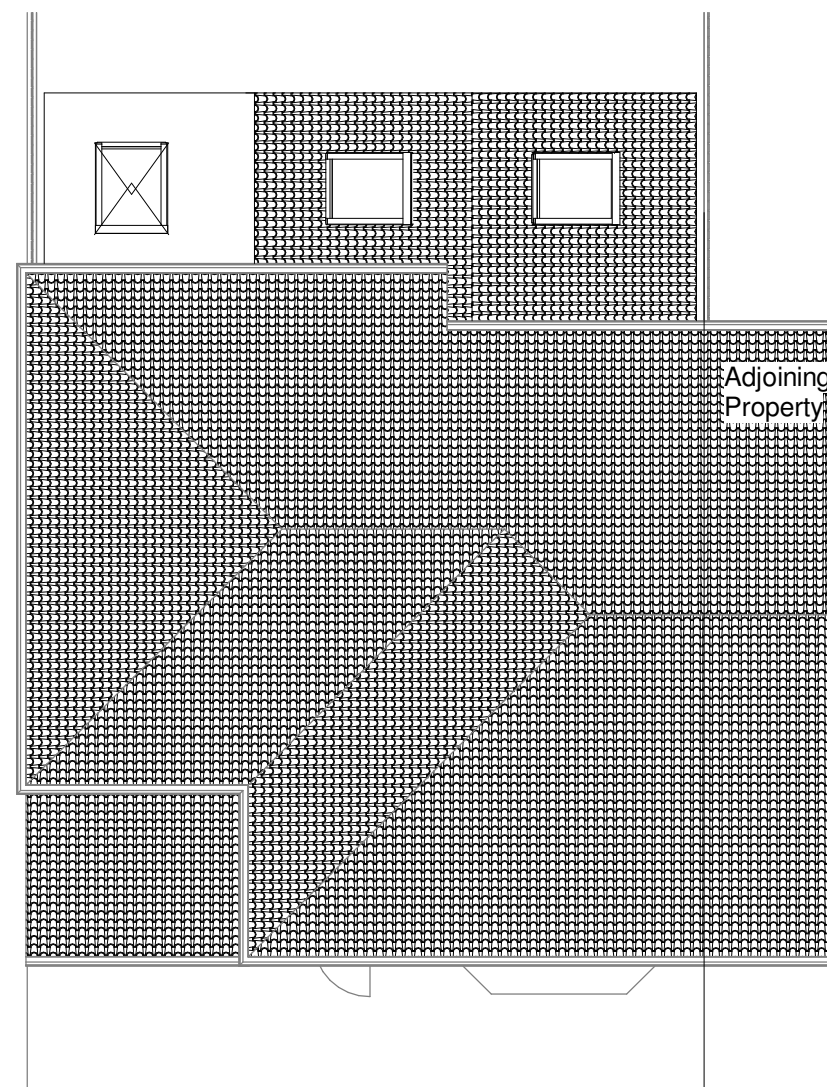


2 04 Proposed Roof Plan
1 : 100

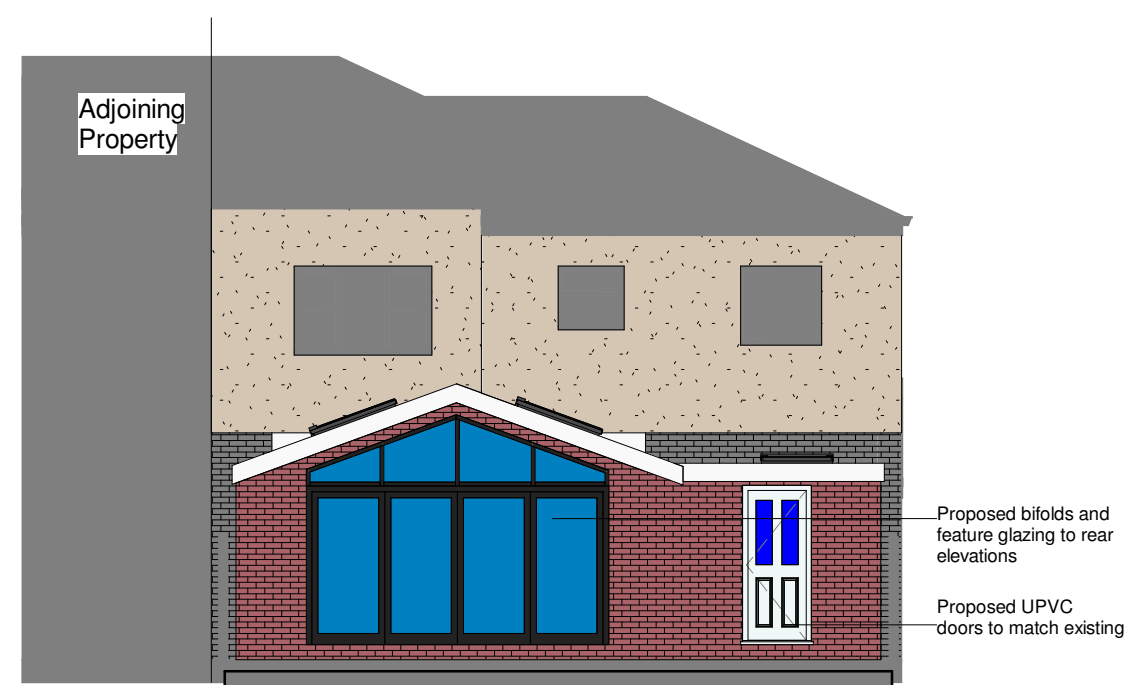

3 Proposed Rear Elevation
1 : 100

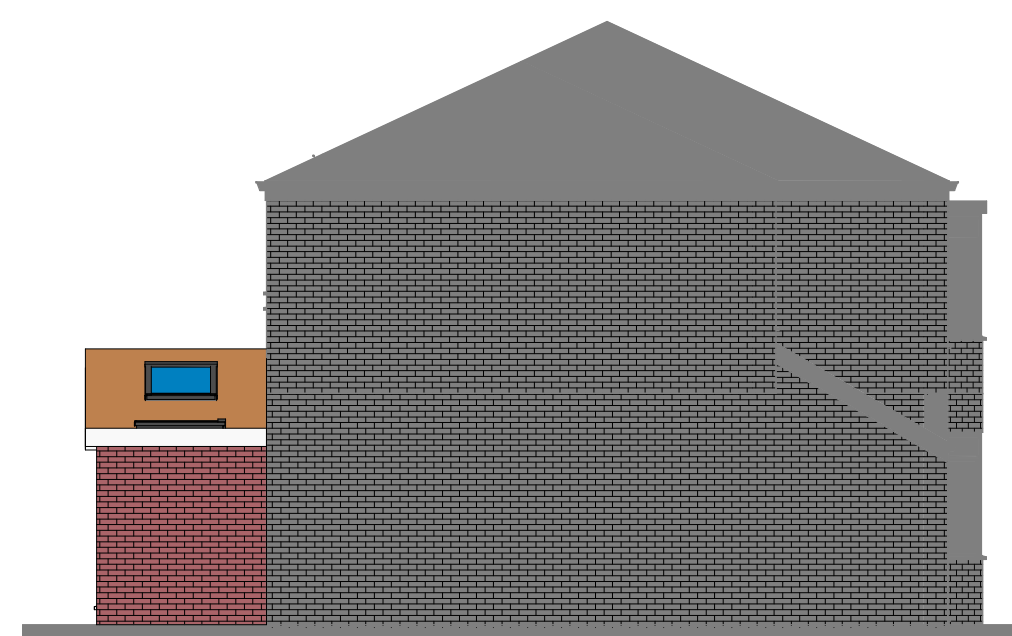

4 Proposed Side Elevation 1
1 : 100

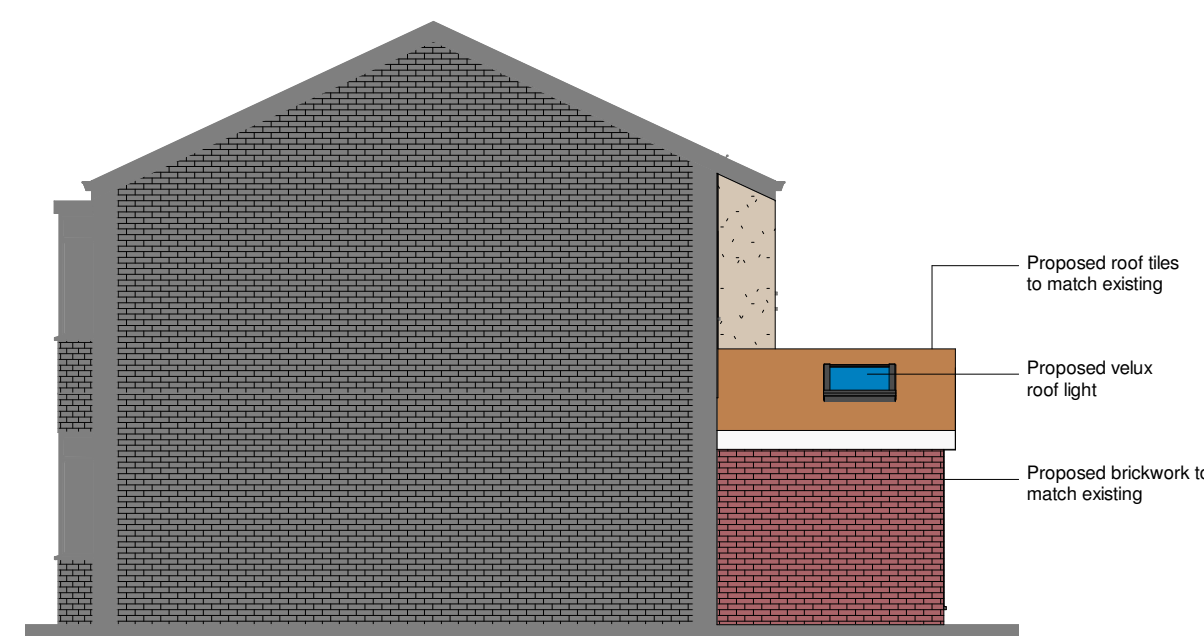

5 Proposed Side Elevation 2
1 : 100

Project Address:

11 Polruan Road,
M21 9NR

Drawing:

Proposed Plans and
Elevations

Date Issued:

12/05/2021

Client Name:

Mr Shane Dorrian

Project Description:

Proposed Single
Storey Rear
Extension

Drawing Number:

PL002

Additional Notes:

Drawing not to be
scaled.

Proposed works not
to be started before
Planning Permission
is granted.

Dimensions shown
are in millimeters.

All measurements
to be verified on
site.



SCALE 1 : 100
A2 DRAWING