





Existing Rear



Existing Side 1

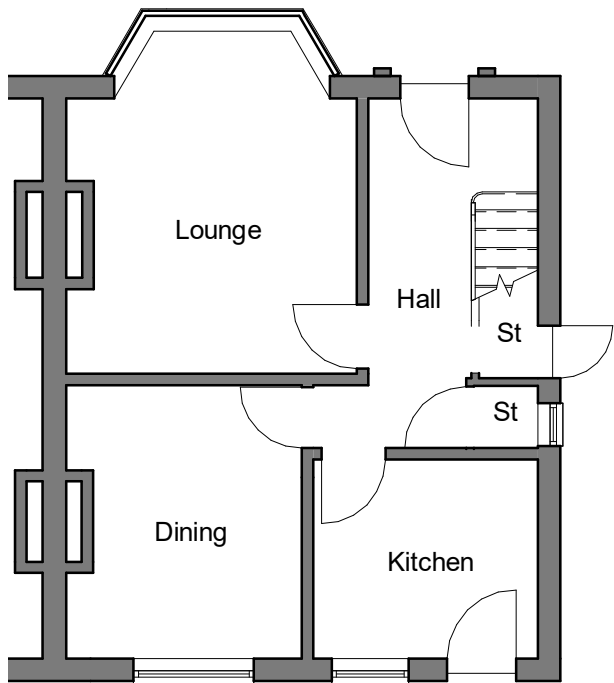

Existing Ground

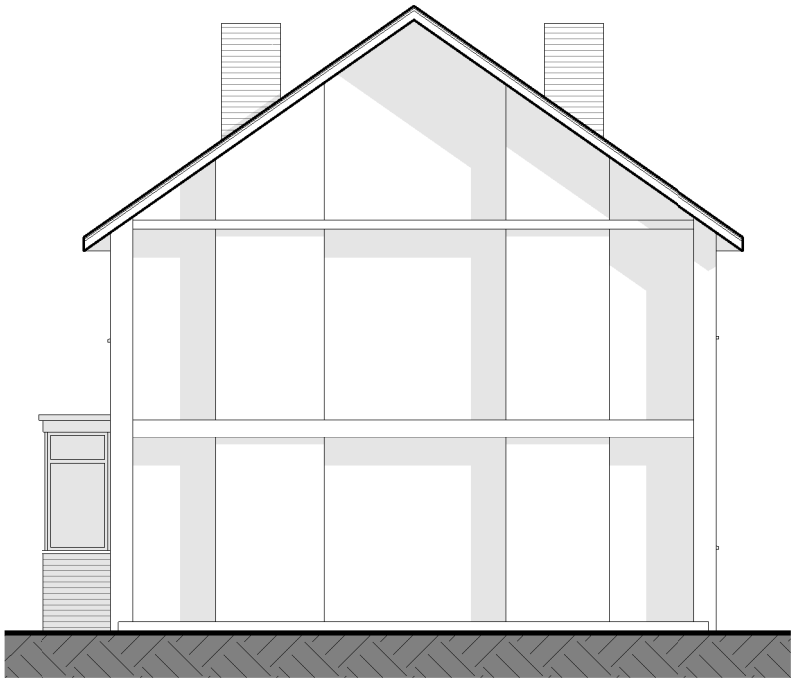

Existing Side 2



make your dream home a reality.

www.house-architects.co.uk
t: 0151 541 7267
m: 07498512836
e: catherine@house-architects.co.uk


Notes:

© House Architects Ltd. 2020. All rights reserved. This drawing must not be reproduced without permission. Do not scale from this drawing. All dimensions are in millimeters unless otherwise stated. Any discrepancies should be reported to the Architect. NB. Contractor much check and confirm all dimensions on site prior to manufacture. Design consultation drawings are not suitable for Planning or Building Regulations applications. Client and Contractor to ensure that structural design has been approved by a Building Inspector and works in general to be approved by a Building Inspector.


Stage: Planning		Client: Laila Jabr				
Title: Existing Plan & Elevations		Project: 24 Lingard Road, M22 4EN				
0	10	20	30	Scale: 1 : 100	Date: 17/06/2021	Drawn: ETC
					Job no: H054	No: EX-01
						Rev:




Proposed Rear

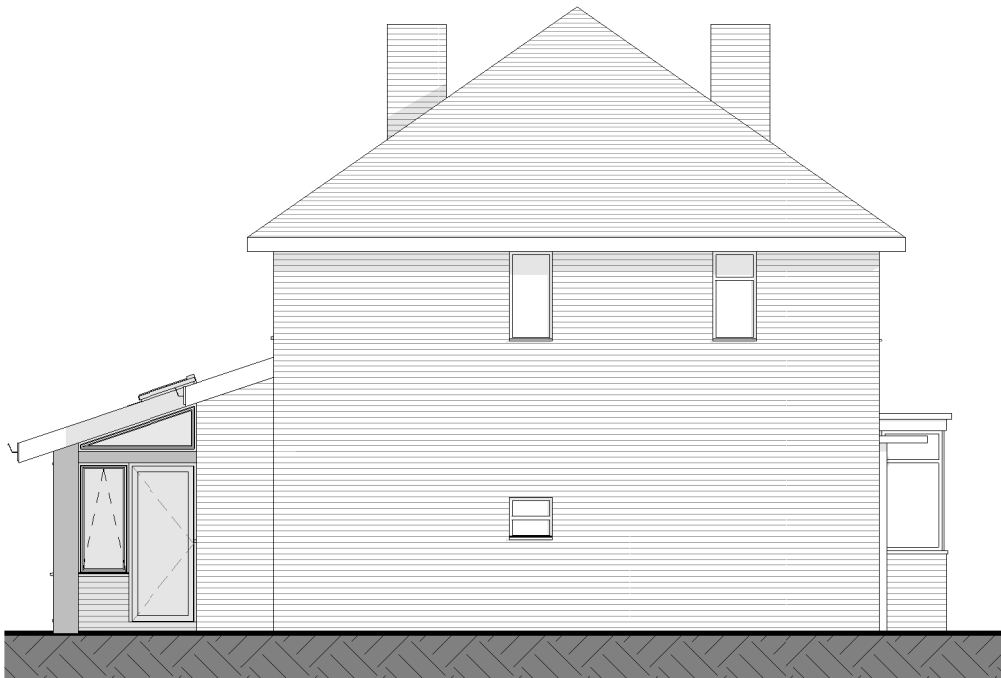

Proposed Side 1

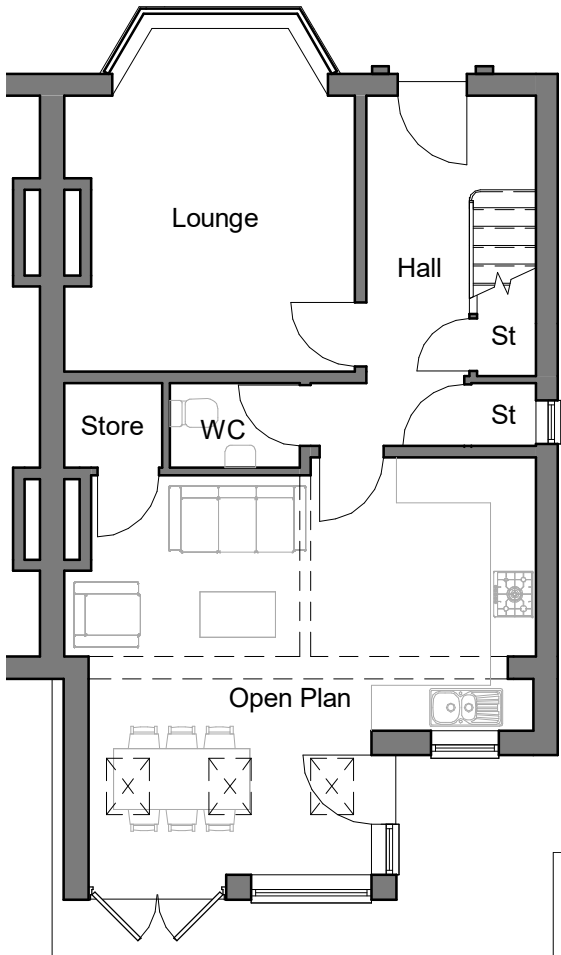

Proposed Ground

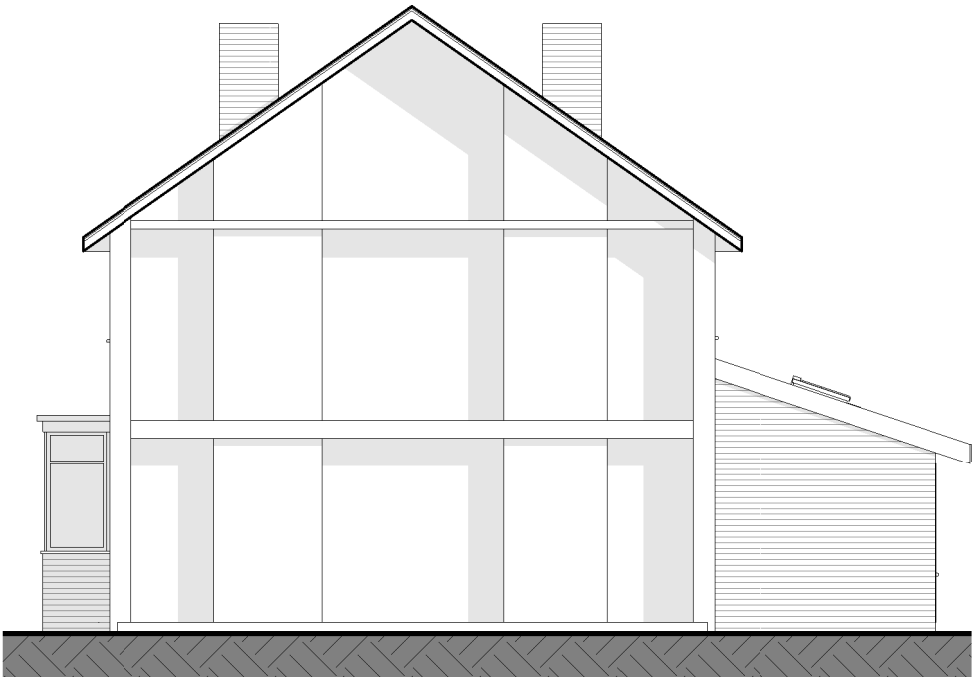

Proposed Side 2




make your dream home a reality.

www.house-architects.co.uk
t: 0151 541 7267
m: 07498512836
e: catherine@house-architects.co.uk


Notes:

© House Architects Ltd. 2020. All rights reserved. This drawing must not be reproduced without permission. Do not scale from this drawing. All dimensions are in millimeters unless otherwise stated. Any discrepancies should be reported to the Architect. NB. Contractor must check and confirm all dimensions on site prior to manufacture. Design consultation drawings are not suitable for Planning or Building Regulations applications. Client and Contractor to ensure that structural design has been approved by a Building Inspector and works in general to be approved by a Building Inspector.

Stage: Planning		Client: Laila Jabr	
Title: Proposed Plan & Elevations		Project: 24 Lingard Road, M22 4EN	
0 10 20 30	Scale: 1 : 100	Date: 17/06/2021	Drawn: ETC
		Job no: H054	No: PL-01
			Rev:

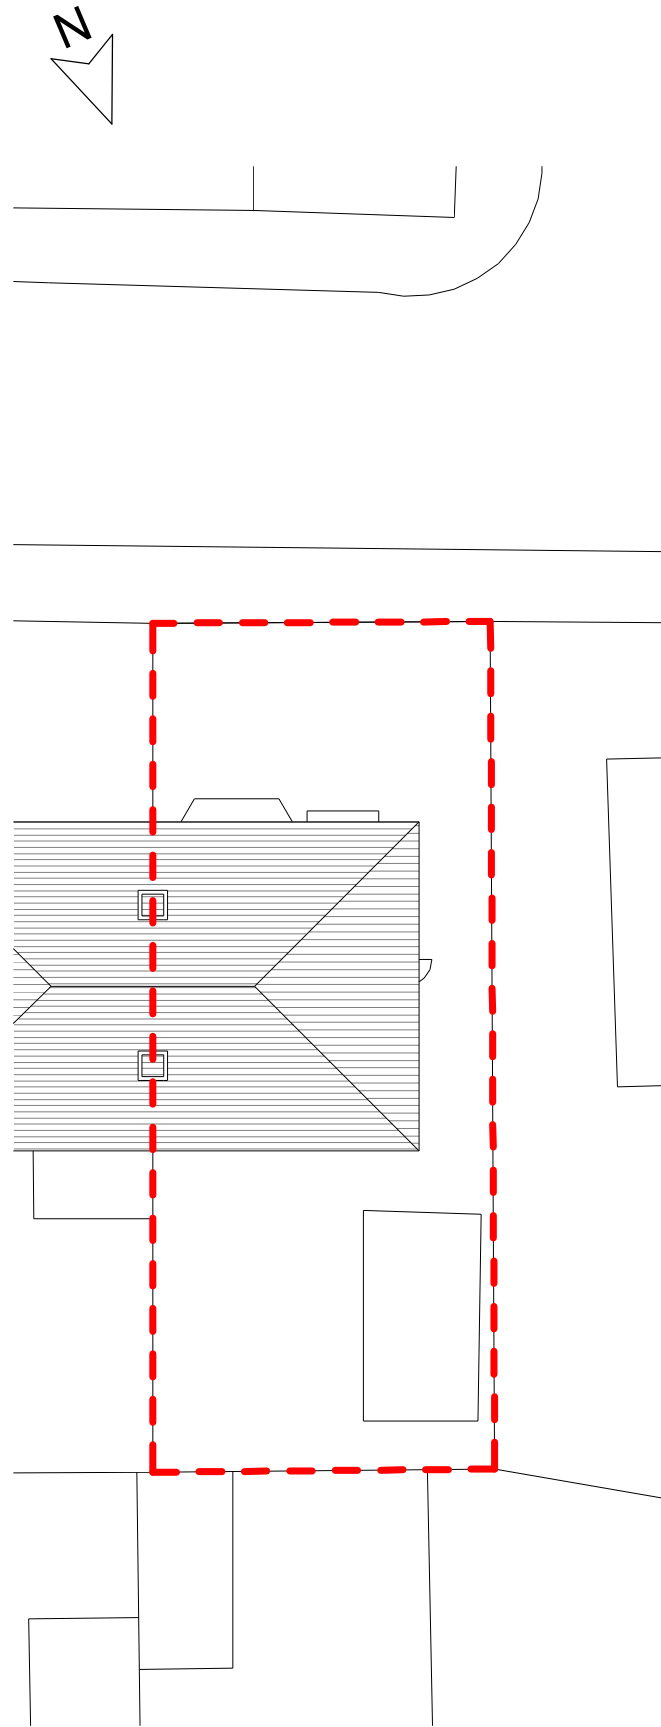

Existing Site

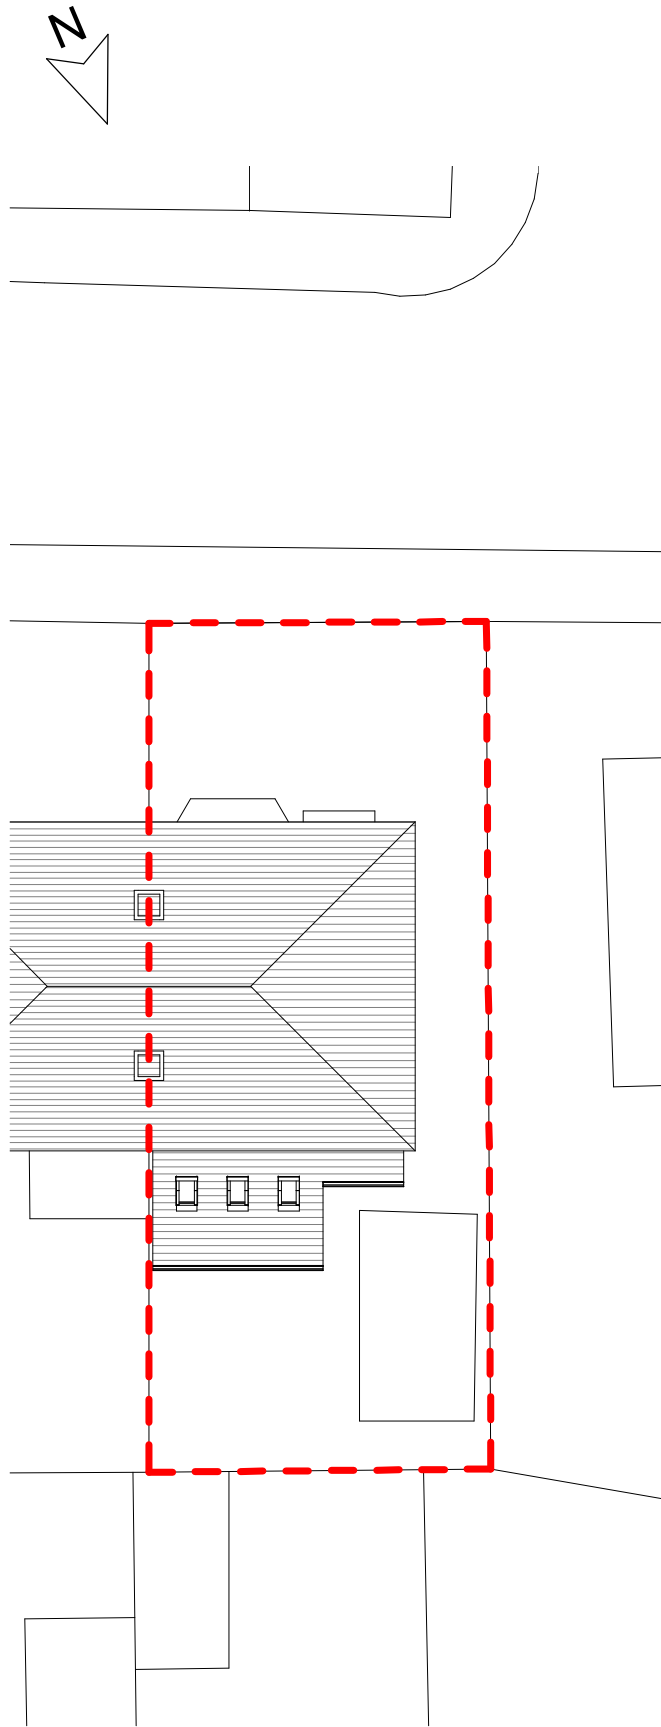

Proposed Site



www.house-architects.co.uk
t: 0151 541 7267
m: 07498512836
e: catherine@house-architects.co.uk

Notes:

© House Architects Ltd. 2020. All rights reserved. This drawing must not be reproduced without permission. Do not scale from this drawing. All dimensions are in millimeters unless otherwise stated. Any discrepancies should be reported to the Architect. NB. Contractor much check and confirm all dimensions on site prior to manufacture. Design consultation drawings are not suitable for Planning or Building Regulations applications. Client and Contractor to ensure that structural design has been approved by a Building Inspector and works in general to be approved by a Building Inspector.

Stage: Planning		Client: Laila Jabr				
Title: Site Plans		Project: 24 Lingard Road, M22 4EN				
0	10	20	30	Scale: 1 : 200	Date: 17/06/2021	Drawn: ETC
		Job no: H054	No: SP-01	Rev:		