

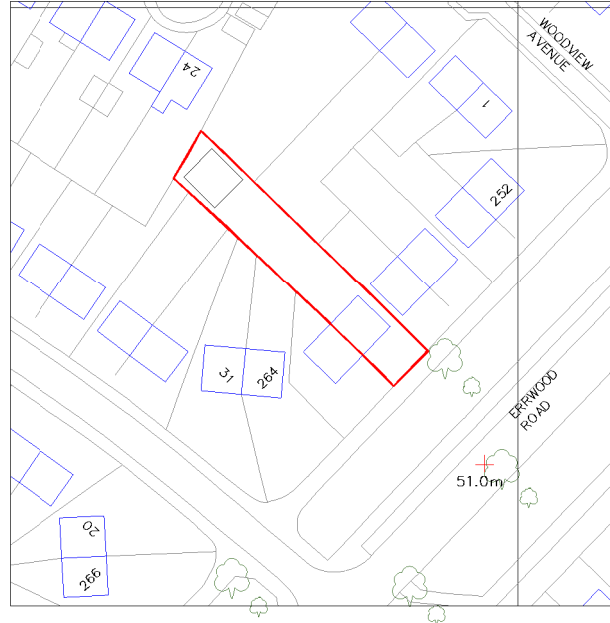


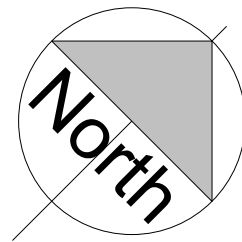


Location Plan

1 : 1250

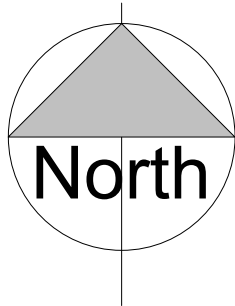

Site Plan


1 : 200

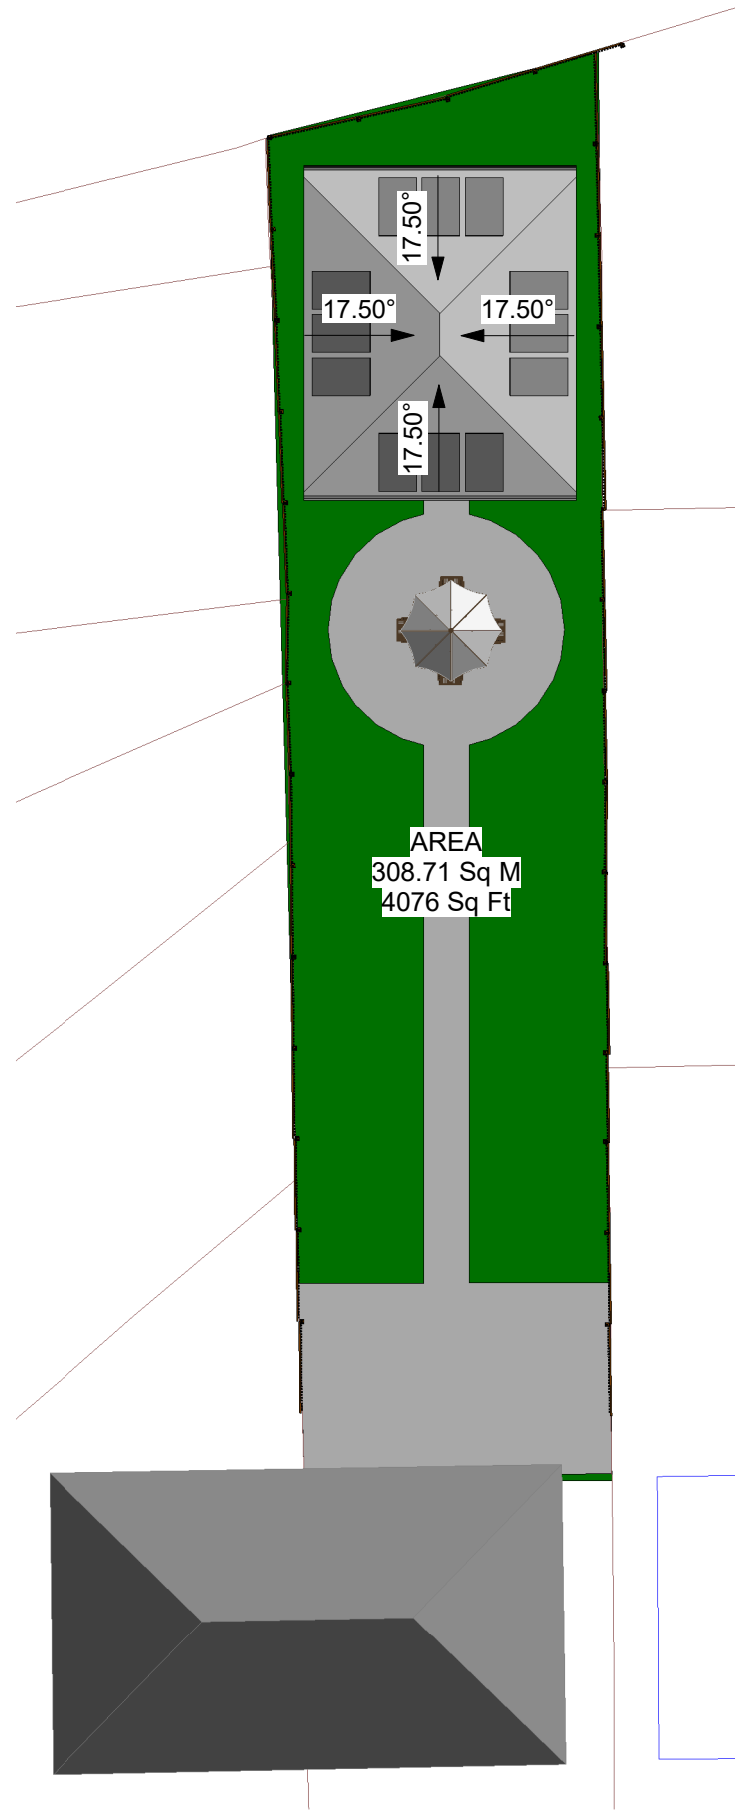

COPYRIGHT © ALL RIGHTS RESERVED BY VIKAS ALYAS LTD. DO NOT SCALE FROM DRAWING. DRAWING INDICATES DESIGN INTENT ONLY. REPORT ANY DISCREPANCIES TO CLIENT / VA LTD. NOT TO BE USED FOR CONSTRUCTION UNLESS STATED SO. TO BE READ IN CONJUNCTION WITH OTHER DRAWINGS OR SPECIFICATION WHERE PROVIDED.

No.	Description	Date

PROJECT		ADDRESS		CLIENT			
Outbuilding		260 Errwood Road, Burnage Manchester M19 1HY		Katarzyna Ali			
Manchester City Council	PURPOSE OF ISSUE	SHEET	Location and Site Plan	Date 05/03/2021	Project number Project Number	Scale (@ A3) As indicated	
	CLIENT			Drawn by VA	DRAWING NUMBER		REV
				Checked by VA	A101		

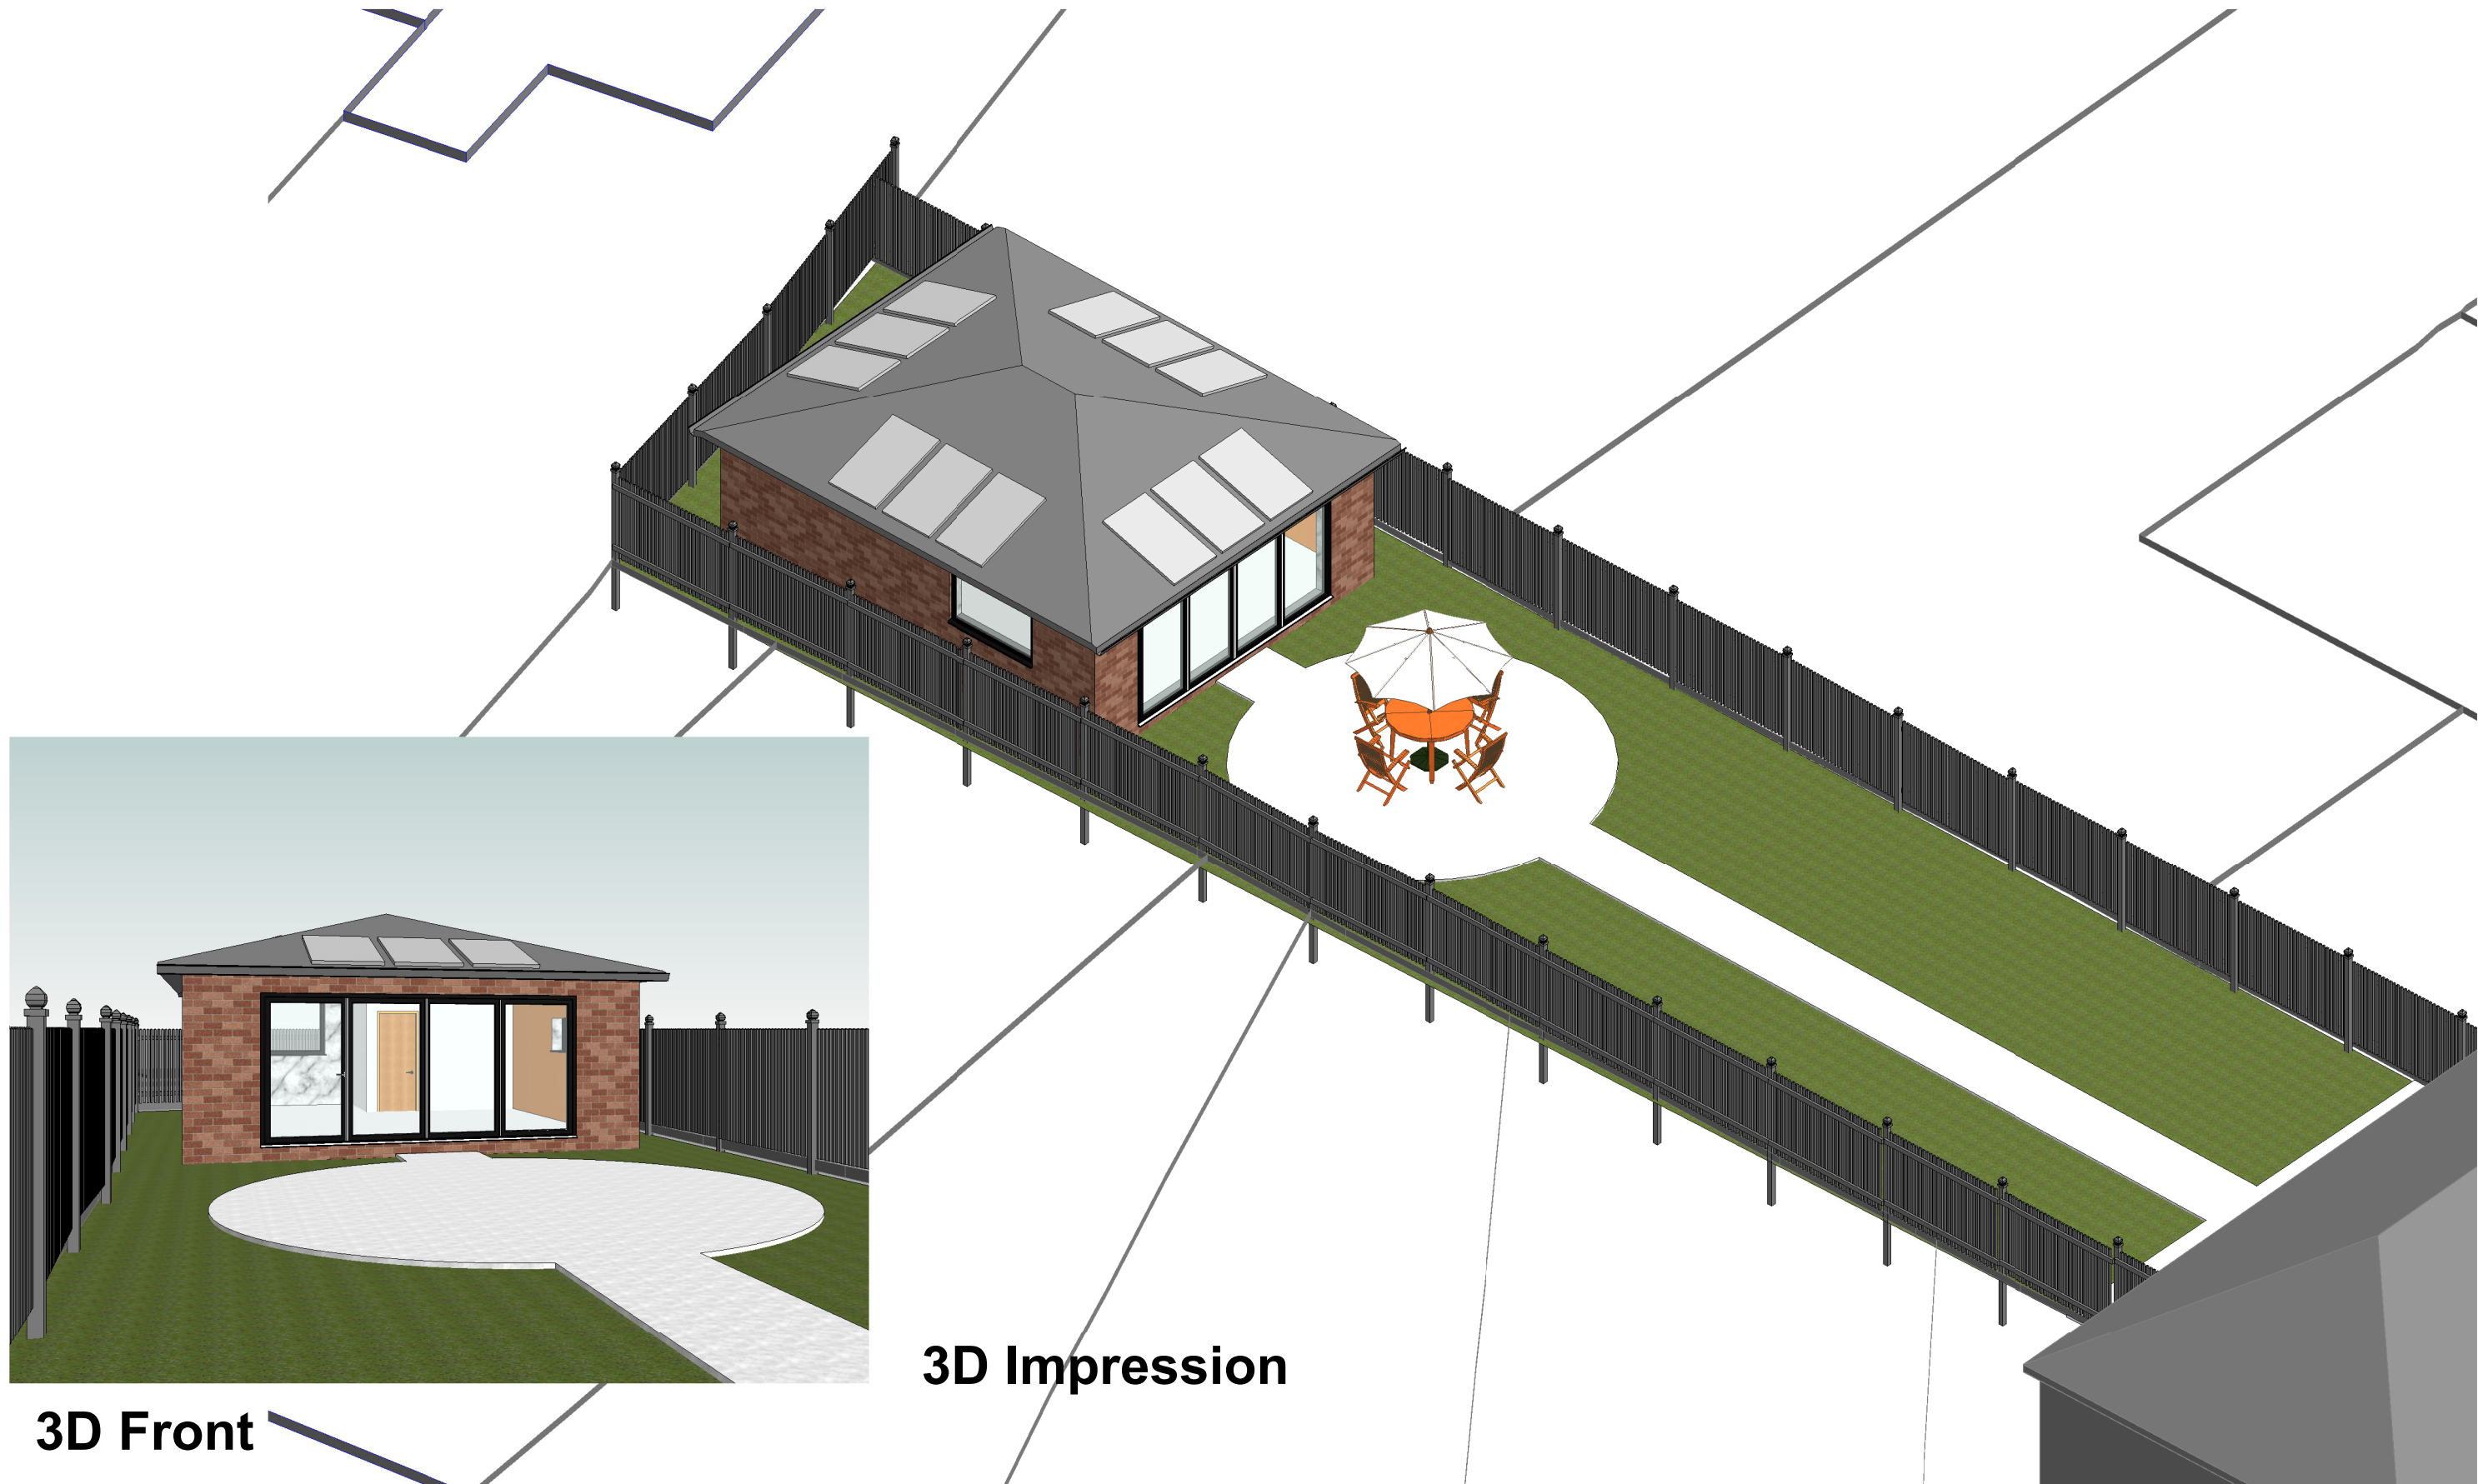

3D Impression

3D Front


COPYRIGHT © ALL RIGHTS RESERVED BY VIKAS ALYAS LTD. DO NOT SCALE FROM DRAWING. DRAWING INDICATES DESIGN INTENT ONLY. REPORT ANY DISCREPANCIES TO CLIENT / VA LTD. NOT TO BE USED FOR CONSTRUCTION UNLESS STATED SO. TO BE READ IN CONJUNCTION WITH OTHER DRAWINGS OR SPECIFICATION WHERE PROVIDED.

No.	Description	Date

PROJECT		ADDRESS		CLIENT		
Outbuilding		260 Errwood Road, Burnage Manchester M19 1HY		Katarzyna Ali		
Manchester City Council		SHEET		Date	Project number	Scale (@ A3)
				05/03/2021	Project Number	
				Drawn by	DRAWING NUMBER	
PURPOSE OF ISSUE		3D Impression		VA	A102	
				Checked by		
CLIENT				VA		




01-P-Elevation
1 : 100

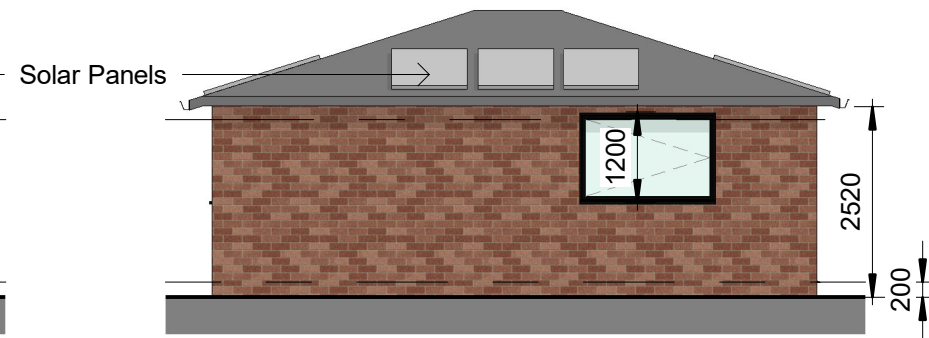


02-P-Elevation
1 : 100



03-P-Elevation
1 : 100

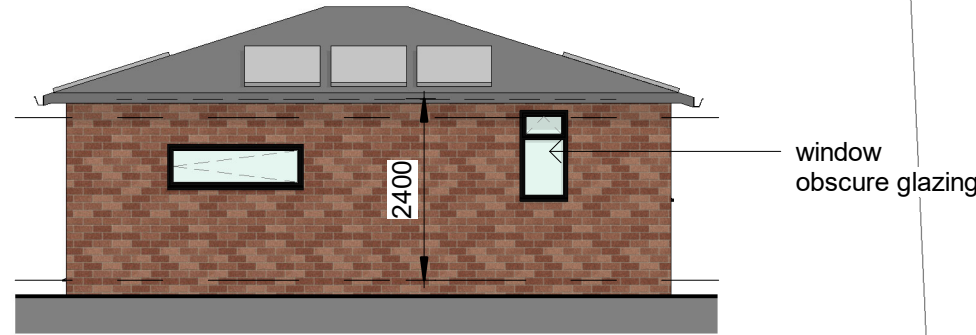

04-P-Elevation
1 : 100

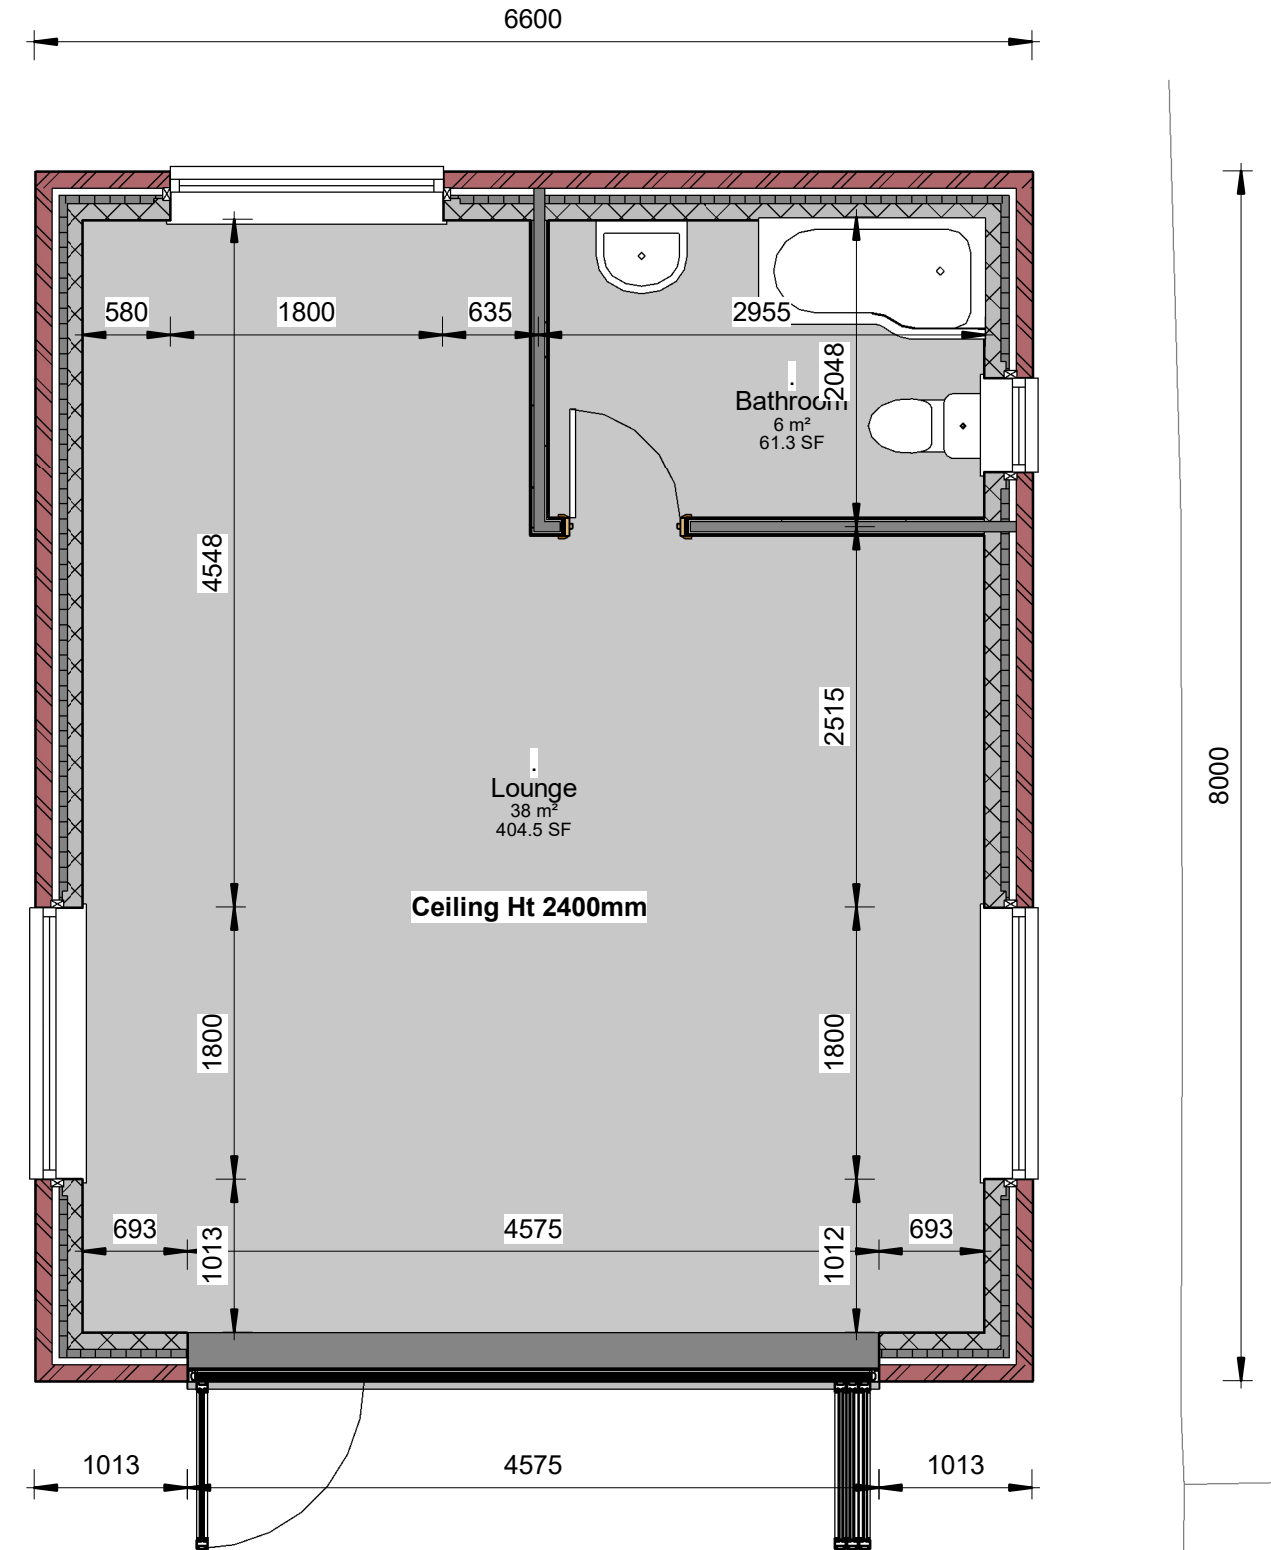

01-P-Ground Floor Plan
1 : 50

COPYRIGHT © ALL RIGHTS RESERVED BY VIKAS ALYAS LTD. DO NOT SCALE FROM DRAWING. DRAWING INDICATES DESIGN INTENT ONLY. REPORT ANY DISCREPANCIES TO CLIENT / VA LTD. NOT TO BE USED FOR CONSTRUCTION UNLESS STATED SO. TO BE READ IN CONJUNCTION WITH OTHER DRAWINGS OR SPECIFICATION WHERE PROVIDED.

No.	Description	Date

PROJECT		ADDRESS		CLIENT				
Outbuilding		260 Errwood Road, Burnage Manchester M19 1HY		Katarzyna Ali				
Manchester City Council		PURPOSE OF ISSUE CLIENT		SHEET		Proposed Plans		
				Date 05/03/2021			Project number Project Number	Scale (@ A3) As indicated
				Drawn by VA			DRAWING NUMBER	
Checked by VA		A103						