




1 Existing East Elevation
1 : 100



2 Existing North Elevation
1 : 100



3 Existing West Elevation
1 : 100

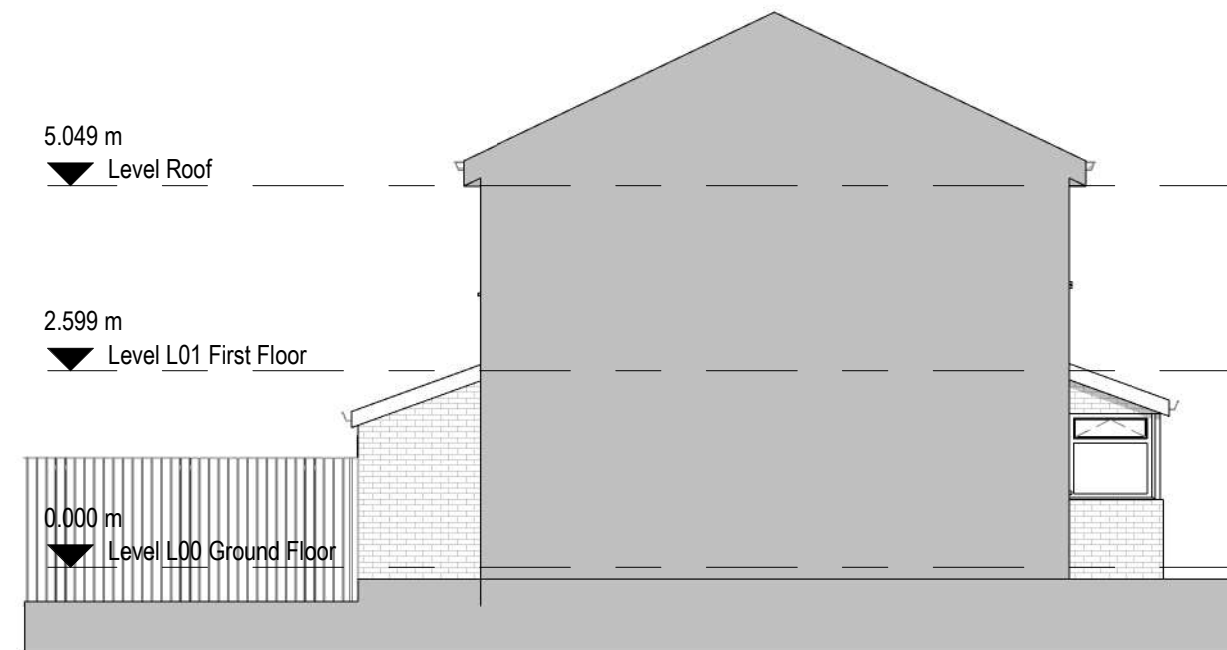

4 Existing South Elevation
1 : 100

General Notes

The Architect shall have no responsibility for any use made of this document other than for that which it was prepared and issued.

All dimensions should be checked on site. Do not scale from this drawing.

To be read in conjunction with all other Consultant's drawings.

The Architect to be immediately notified of any discrepancies.

Copyright on this drawing retained by the Architect.

LEGEND:

Client
Mr. Badraddin Abubaker

North Direction

Project Title
146 Yew Tree Road - M14 7AB

Project Reference
b&architects_500

Scale
1 : 100 @ A3


Drawing Title
Existing Elevations

Drawing Number
AR-03

Revision
0

Initial Issue: 17/03/2021


Revision Issue: 00/00/2021

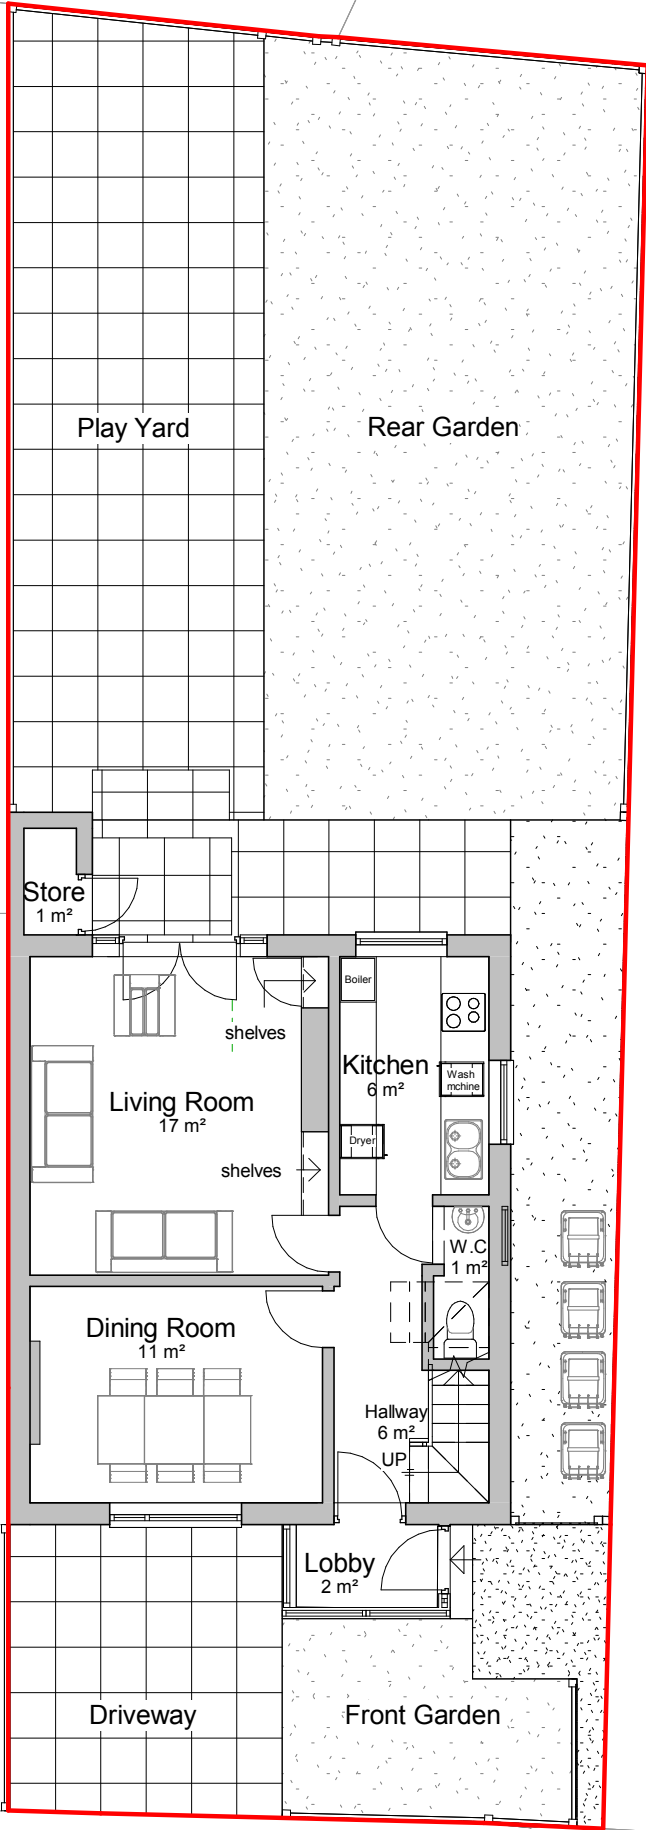

1

Existing Ground Floor Plan

1 : 100

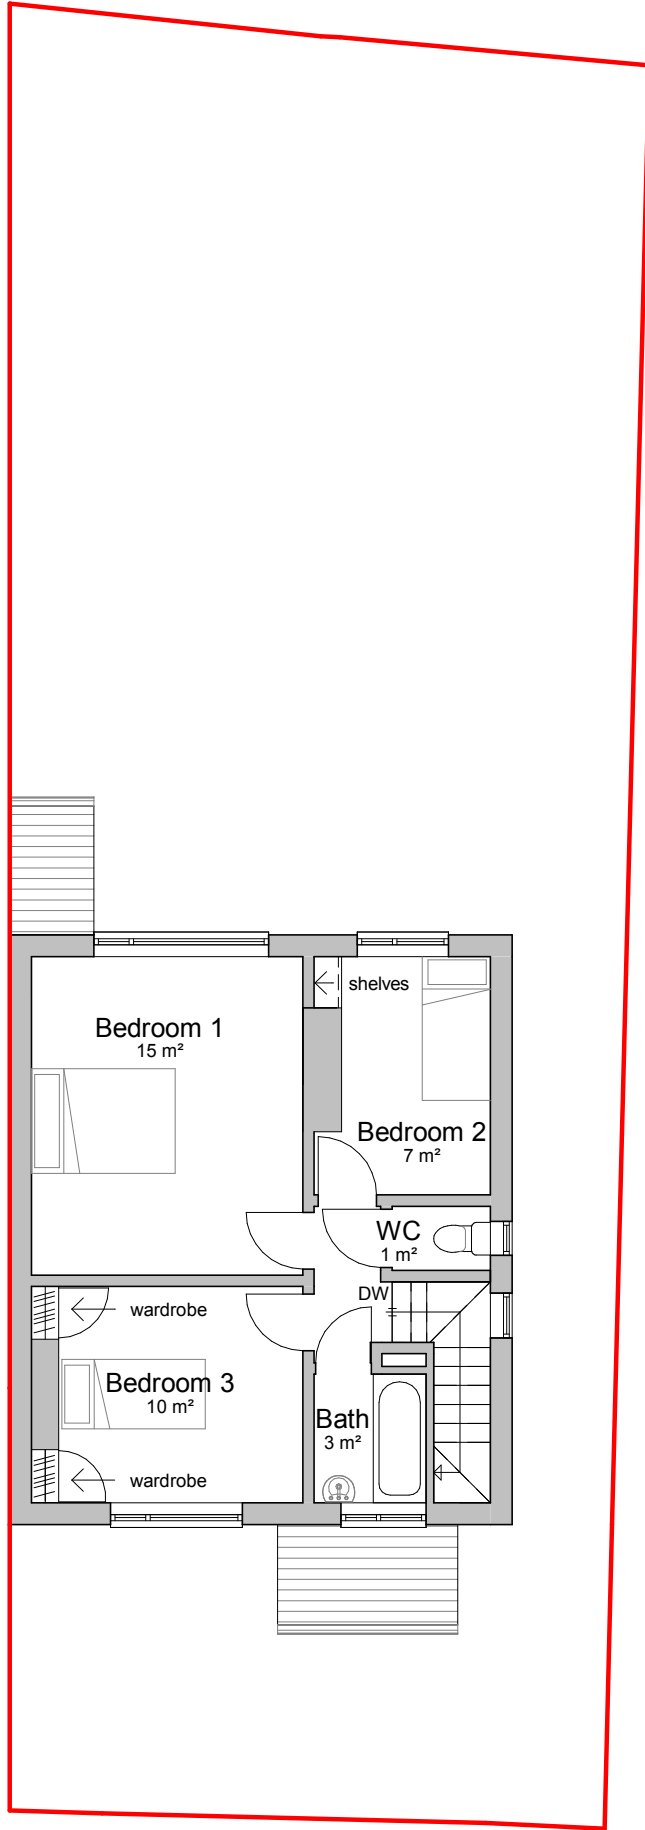

2

Existing First Floor Plan

1 : 100

General Notes

The Architect shall have no responsibility for any use made of this document other than for that which it was prepared and issued.
All dimensions should be checked on site. Do not scale from this drawing.
To be read in conjunction with all other Consultant's drawings.
The Architect to be immediately notified of any discrepancies.
Copyright on this drawing retained by the Architect.


LEGEND:

Site Boundary

Client

Mr. Badraddin Abubaker

North Direction

 

Project Title

146 Yew Tree Road - M14 7AB

Project Reference

b&architects_500

Scale

1 : 100 @ A3

Drawing Title

Existing Ground & First Floor Plans

Drawing Number

AR-02

Revision

0

Initial Issue: 17/03/2021

Revision Issue: 09/09/2021



1

Site Location Plan

1 : 1250 @ A3



2

Existing Site Plan

1 : 200 @ A3

General Notes

The Architect shall have no responsibility for any use made of this document other than for that which it was prepared and issued.

All dimensions should be checked on site. Do not scale from this drawing

To be read in conjunction with all other Consultant's drawings.

The Architect to be immediately notified of any discrepancies.

Copyright on this drawing retained by the Architect.


LEGEND:

Site Boundary

Client

Mr. Badraddin Abubaker

North Direction

 

Project Title

146 Yew Tree Road - M14 7AB

Project Reference

b&architects_500

Scale

As indicated @ A3

Drawing Title

Existing Site & Location Plans

Drawing Number

AR-01

Revision

0

Initial Issue: 17/03/2021

Revision Issue: 00/00/2021