
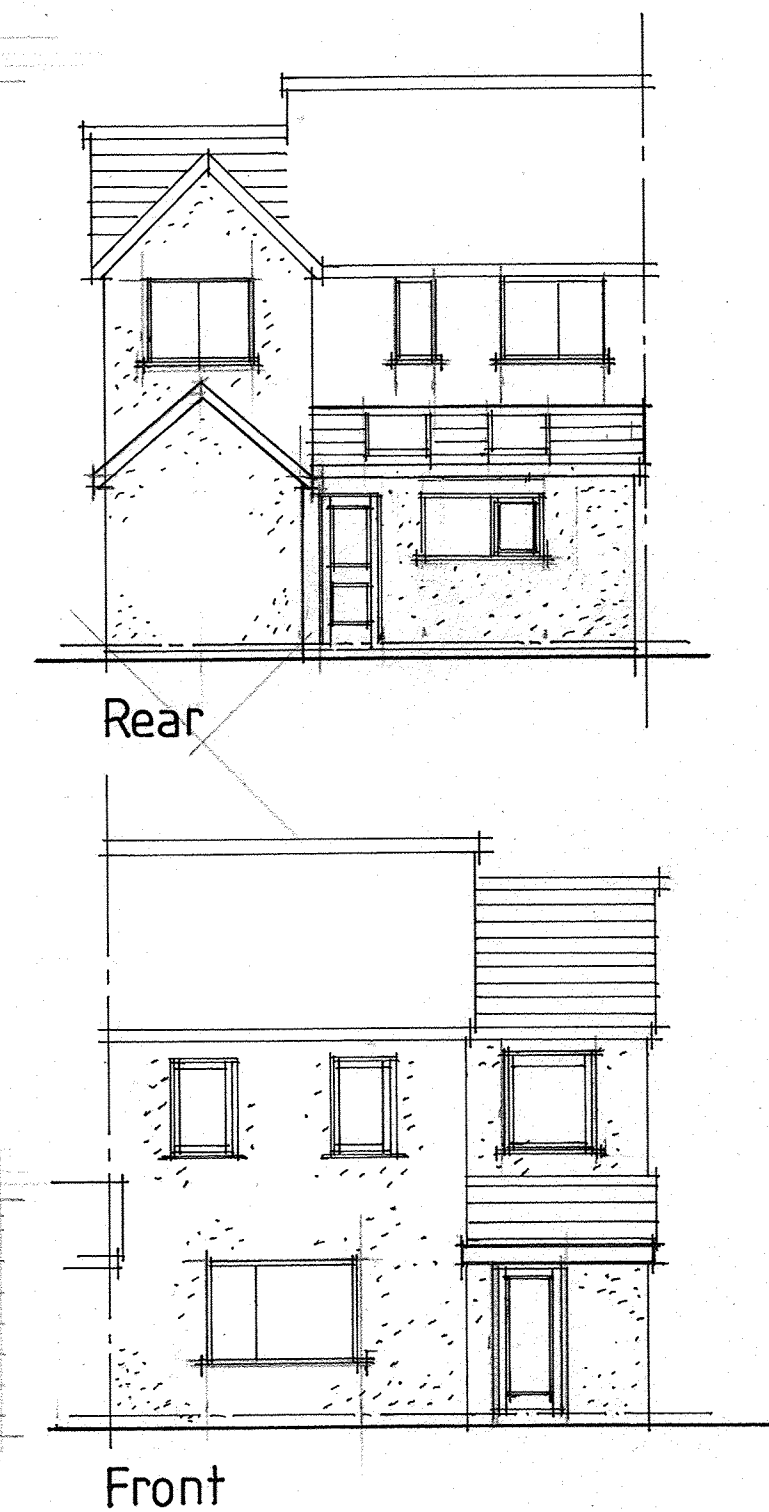
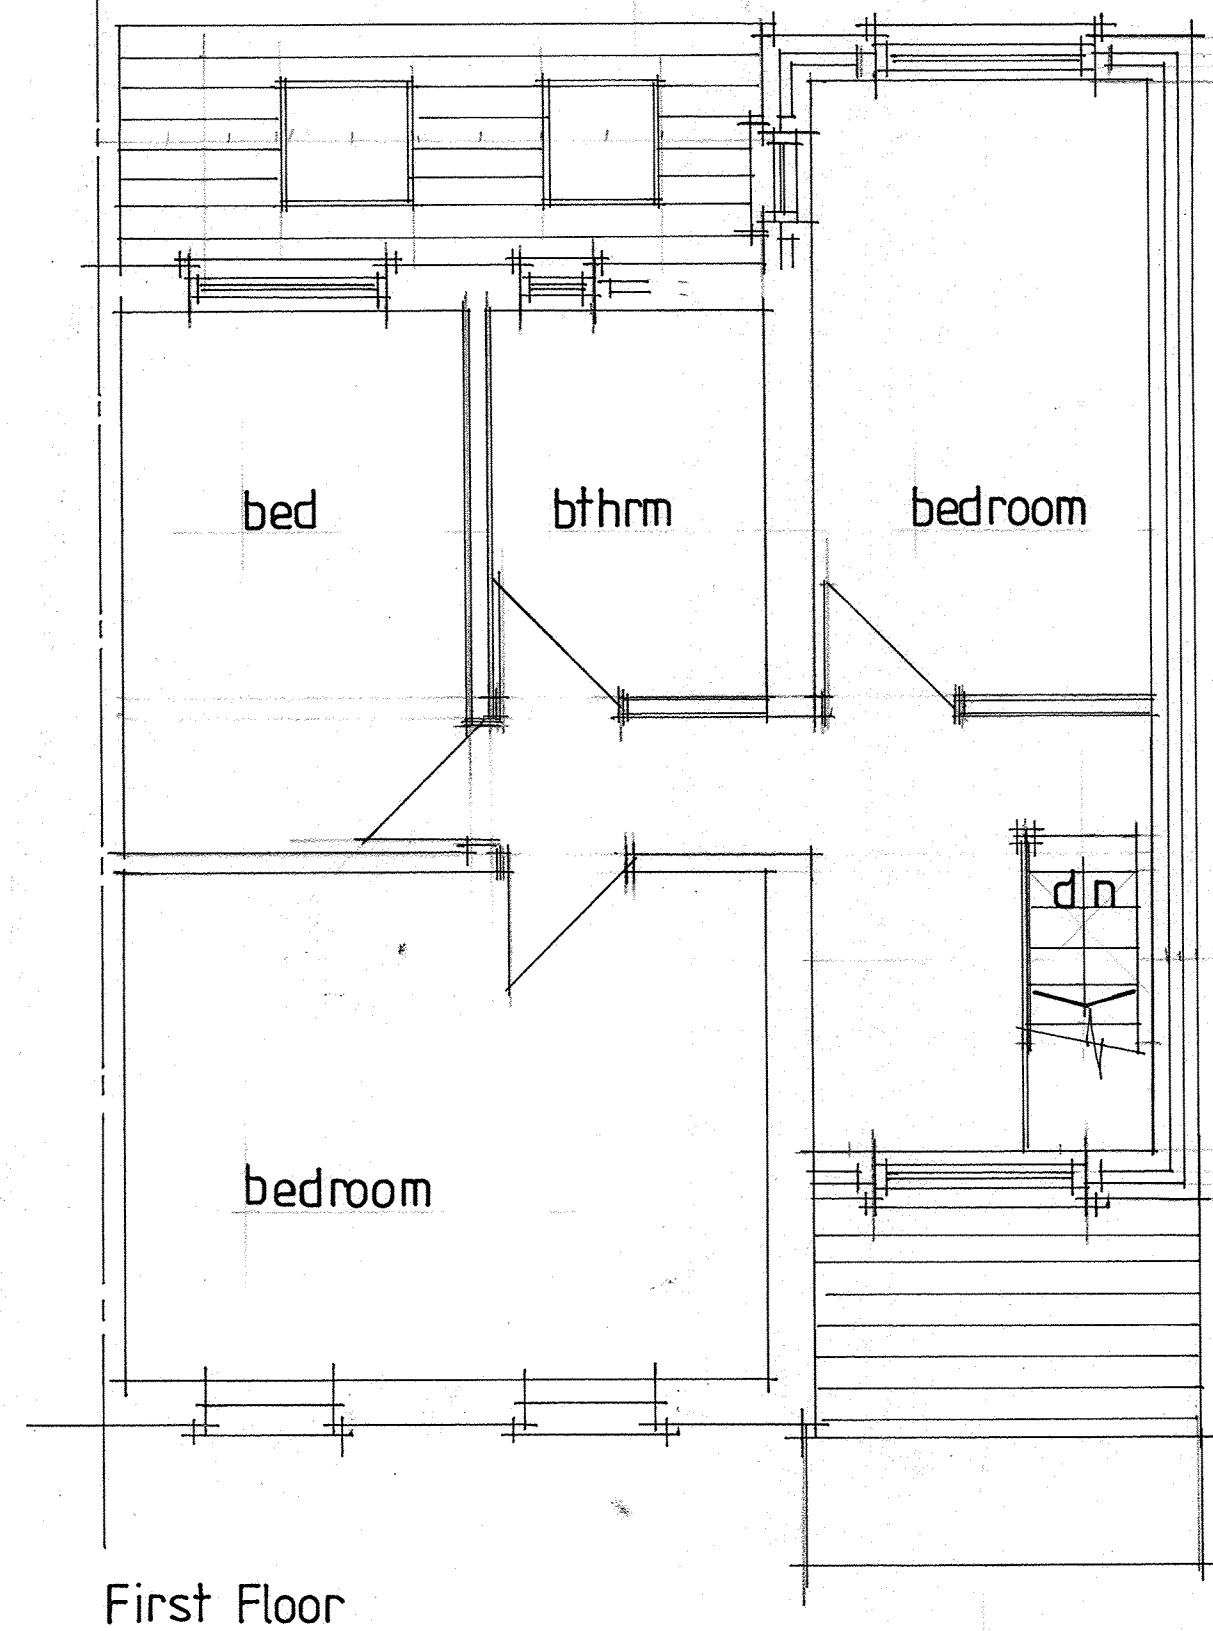
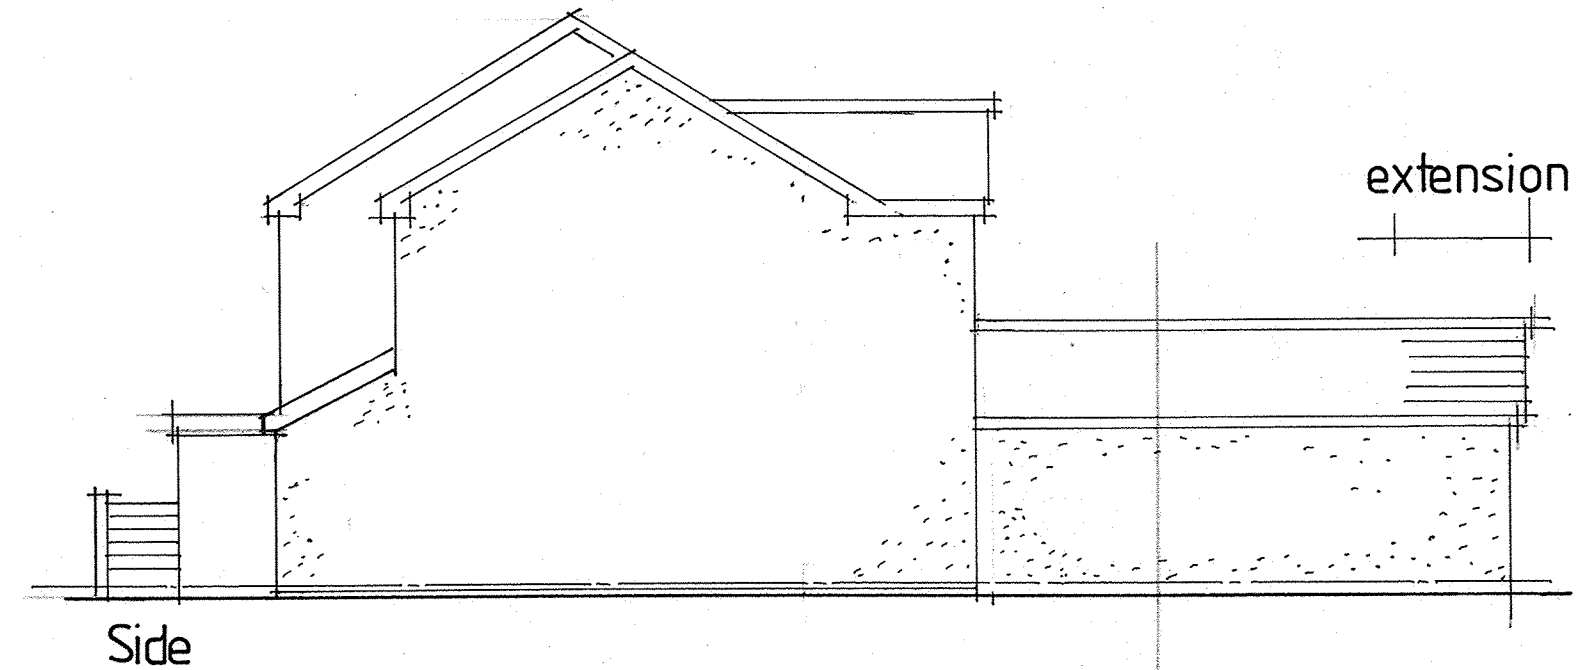
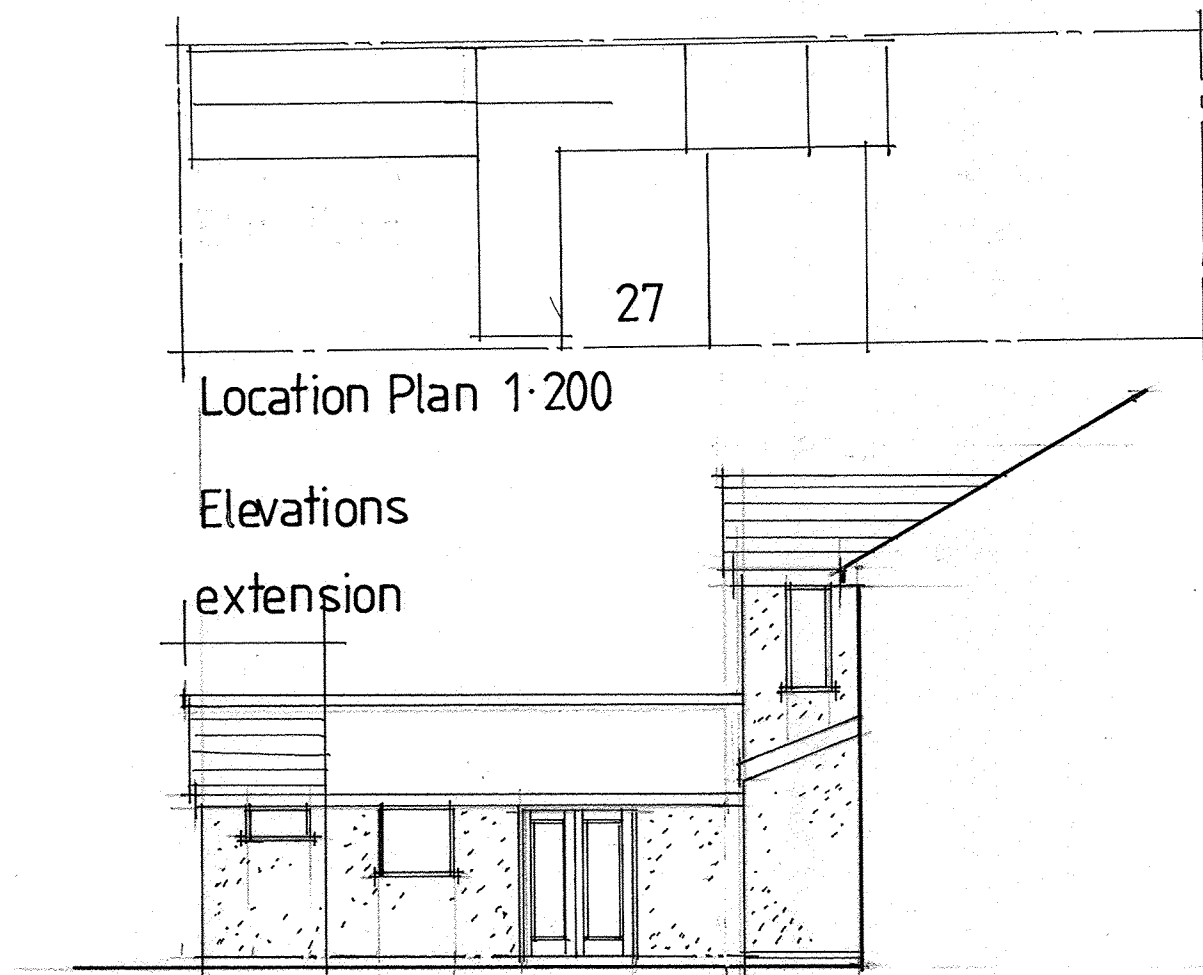


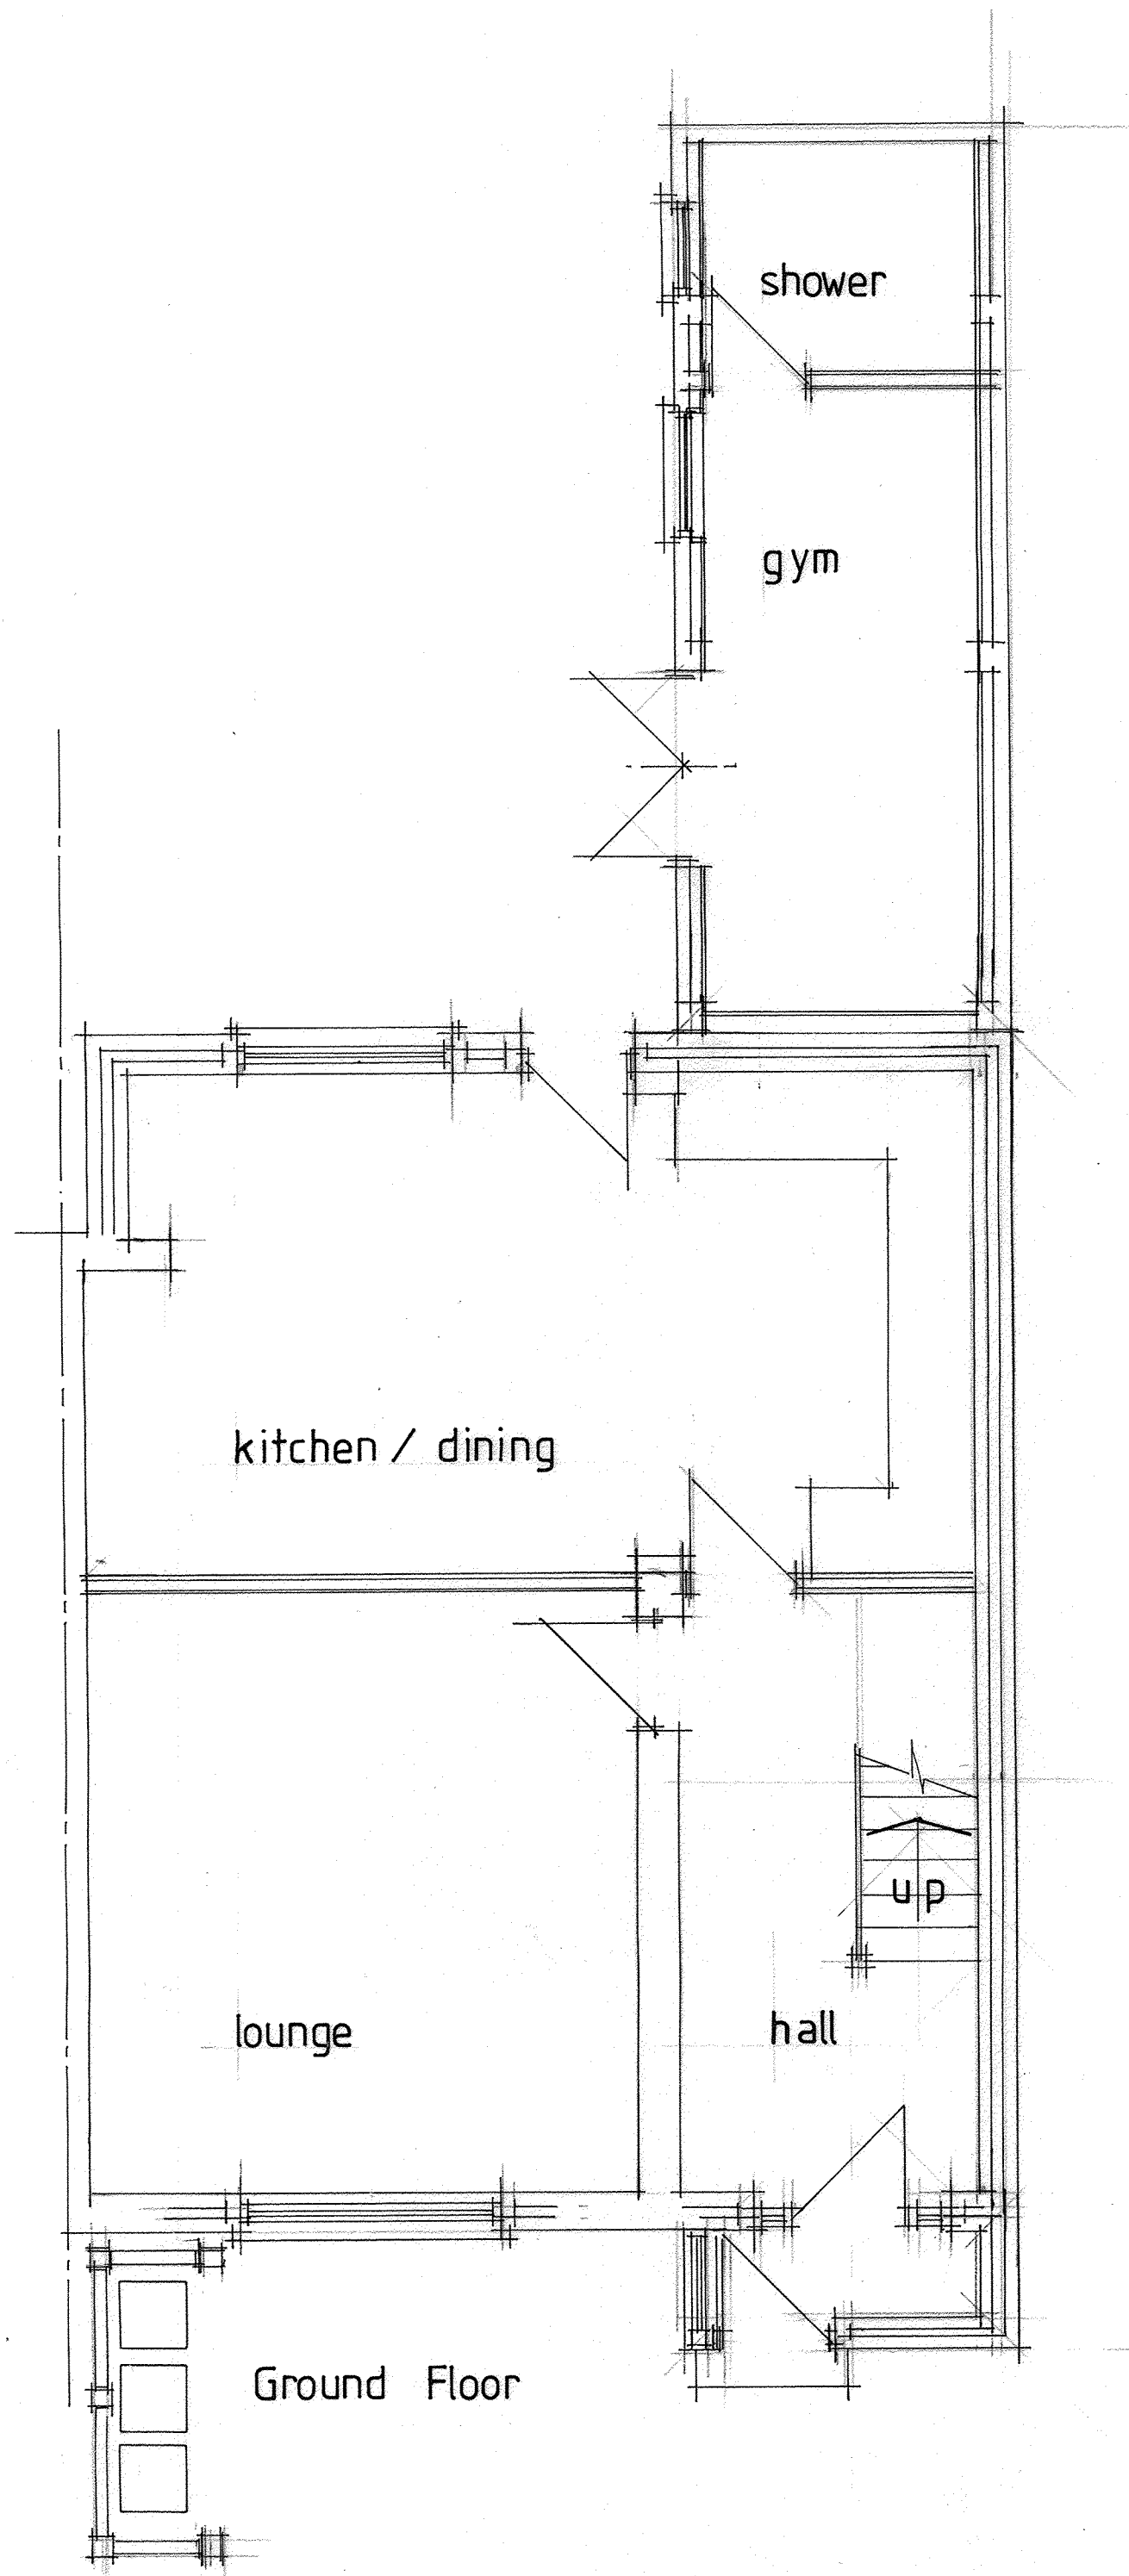

Note
Property to be rendered
GF and FF above d.p.c

Revision
A CARAGE JOINED TO MAIN BUILDING
REAR ELEVATION AM
ENDED TO MATCH SITE
RENDERING. NOTE ADDED

ALPHA DESIGN 11 GILDA CRESCENT ROAD ECCLES M30 9AG TELEPHONE : 0161 707 5533	Project:	27 Montcliffe Crescent Whalley Rrge
	Title:	Floor Plans and Elevations (proposed)
	Scale:	50:100 Date: March 21 Initial: C.W.
	Drg. No:	3A