




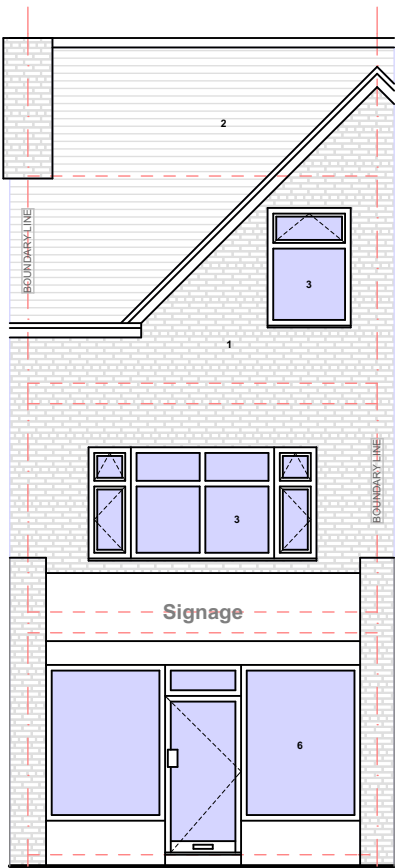


EXISTING GA FRONT
ELEVATION @ 1:100

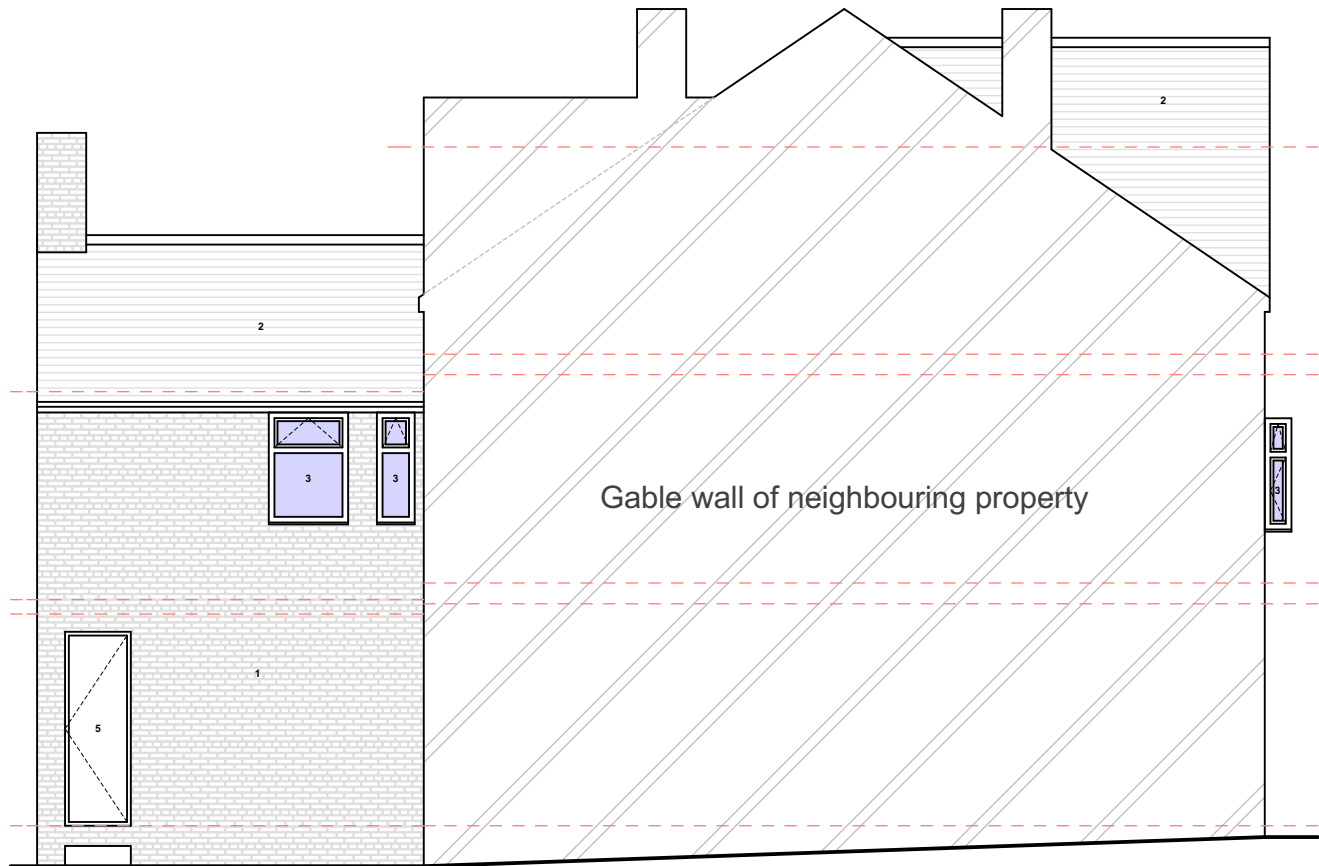


EXISTING GA SIDE ELEVATION 1 @ 1:100

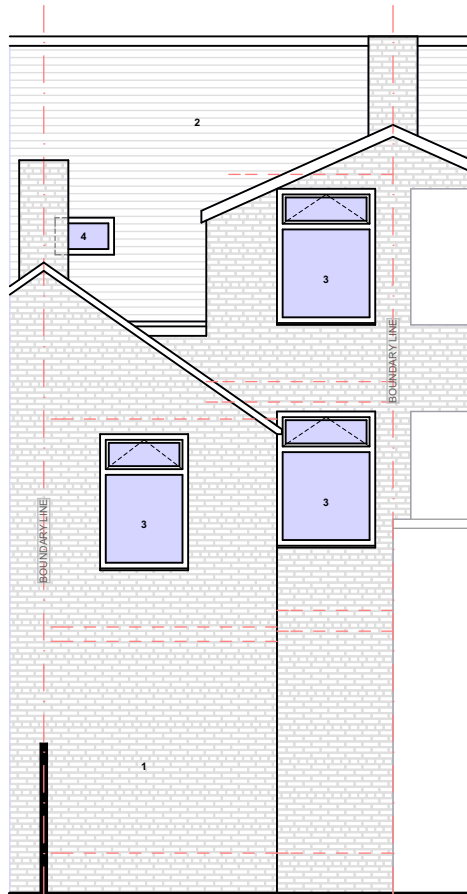

EXISTING GA REAR
ELEVATION @ 1:100

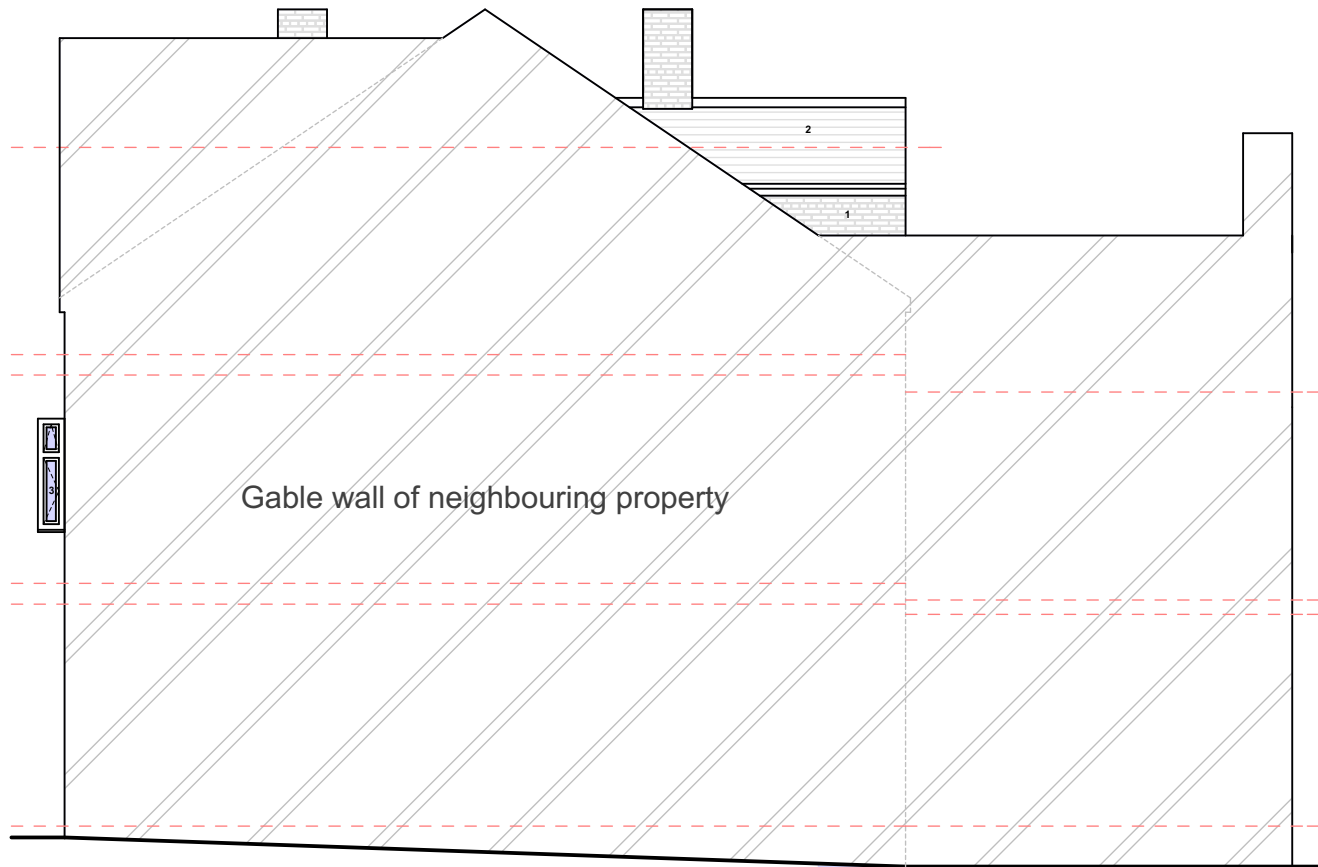

EXISTING GA SIDE ELEVATION 2 @ 1:100

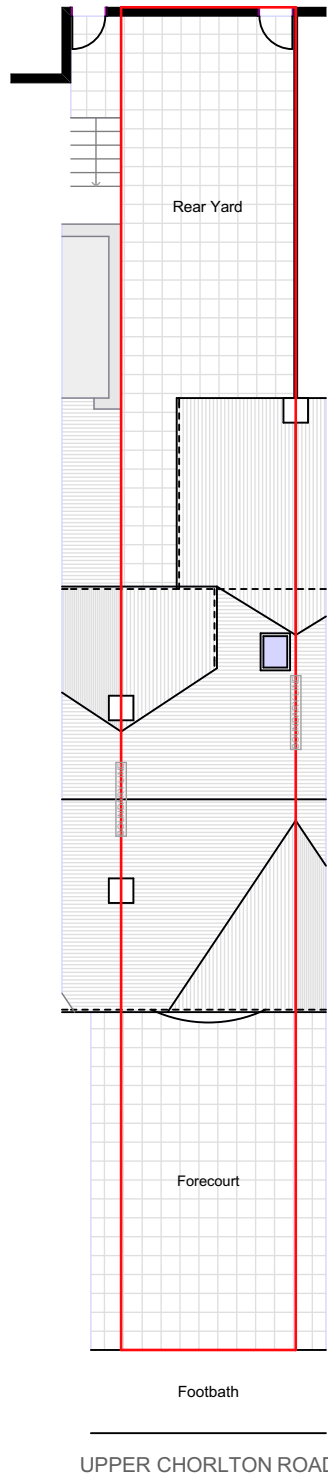

EXISTING GA SITE PLAN
@ 1:200

notes

This drawing is subject to a detailed building and site survey, therefore no guarantee of its accuracy can be given. This drawing has been draughted in accordance with the clients design requirements.

All areas are approximate and are subject to a detailed building and site survey and further design development.


All dimensions should be checked prior to commencement of construction on site. Measurements should not be taken off the drawing.

All dimensions shown are in millimetres (mm).

Text Key

1. Existing brickwork
2. Existing slate roof tiles
3. Existing uPVC door/window
4. Existing skylight
5. Existing aluminium solid door
6. Existing aluminum shutter with window & door

7. Proposed brickwork
8. Proposed uPVC door/ window

 

PL0 Planning Issue 04.05.21

revisions

NADA Architects Ltd
169 Kingsway
Burnage
Manchester
M19 2ND
Mob: 07974 735527
E: ahmed@nadaarchitects.com
W: www.nadaarchitects.com

D - design PL - planning PT - pre-tender
T - tender P - preliminary
C - construction R - record

OMAR FIAZ

**SINGLE STOREY EXTENSION
201 UPPER CHORLTON ROAD,
MANCHESTER, M16 0BH**

**EXISTING GA SITE PLAN &
ELEVATIONS**

scale	date	drawn	checked
1:100 @ A3	04.05.21	MH	AC
1:200 @ A3			

job no	(category) dwg no	revision
--------	-------------------	----------

21-937 (01)001 PL0

Drawing measurements shall not be obtained by scaling. Verify all dims prior to construction. Immediately report any discrepancies on this drawing to Architect. This drawing shall be read in conjunction with associated specifications and related consultant's documents.