



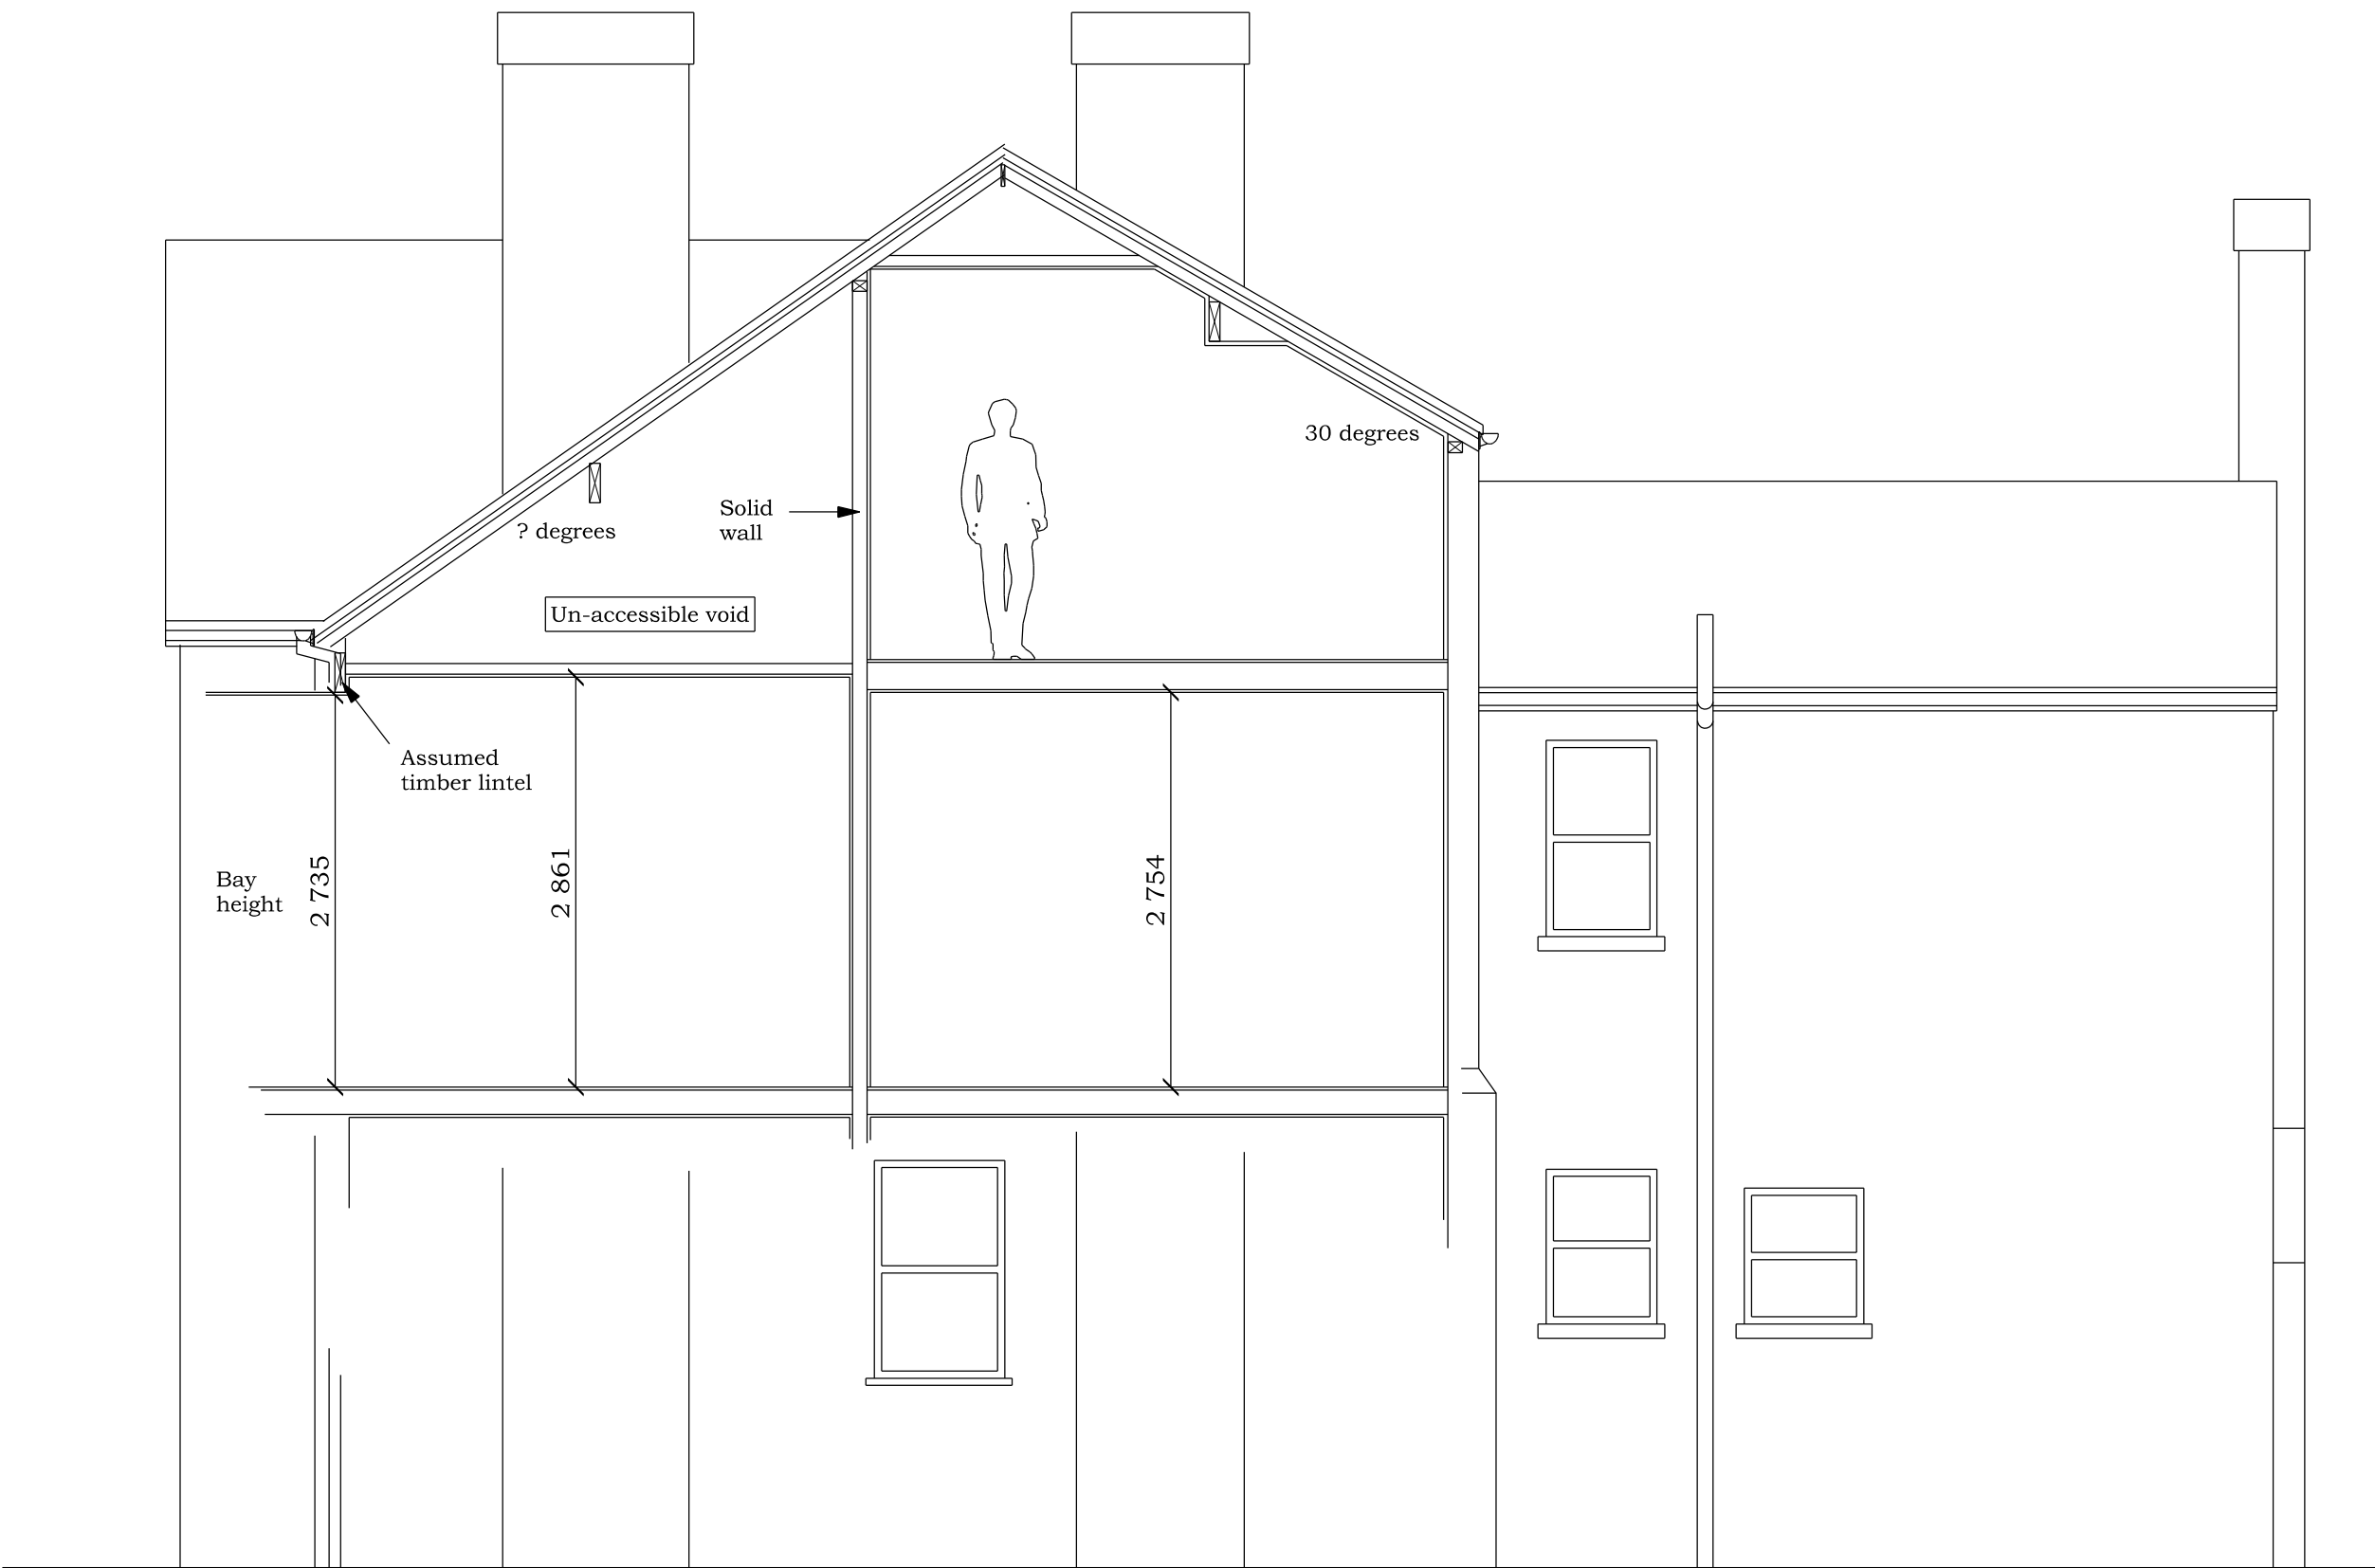

SECTION A - A




EXISTING SOUTH FACING SIDE ELEVATION

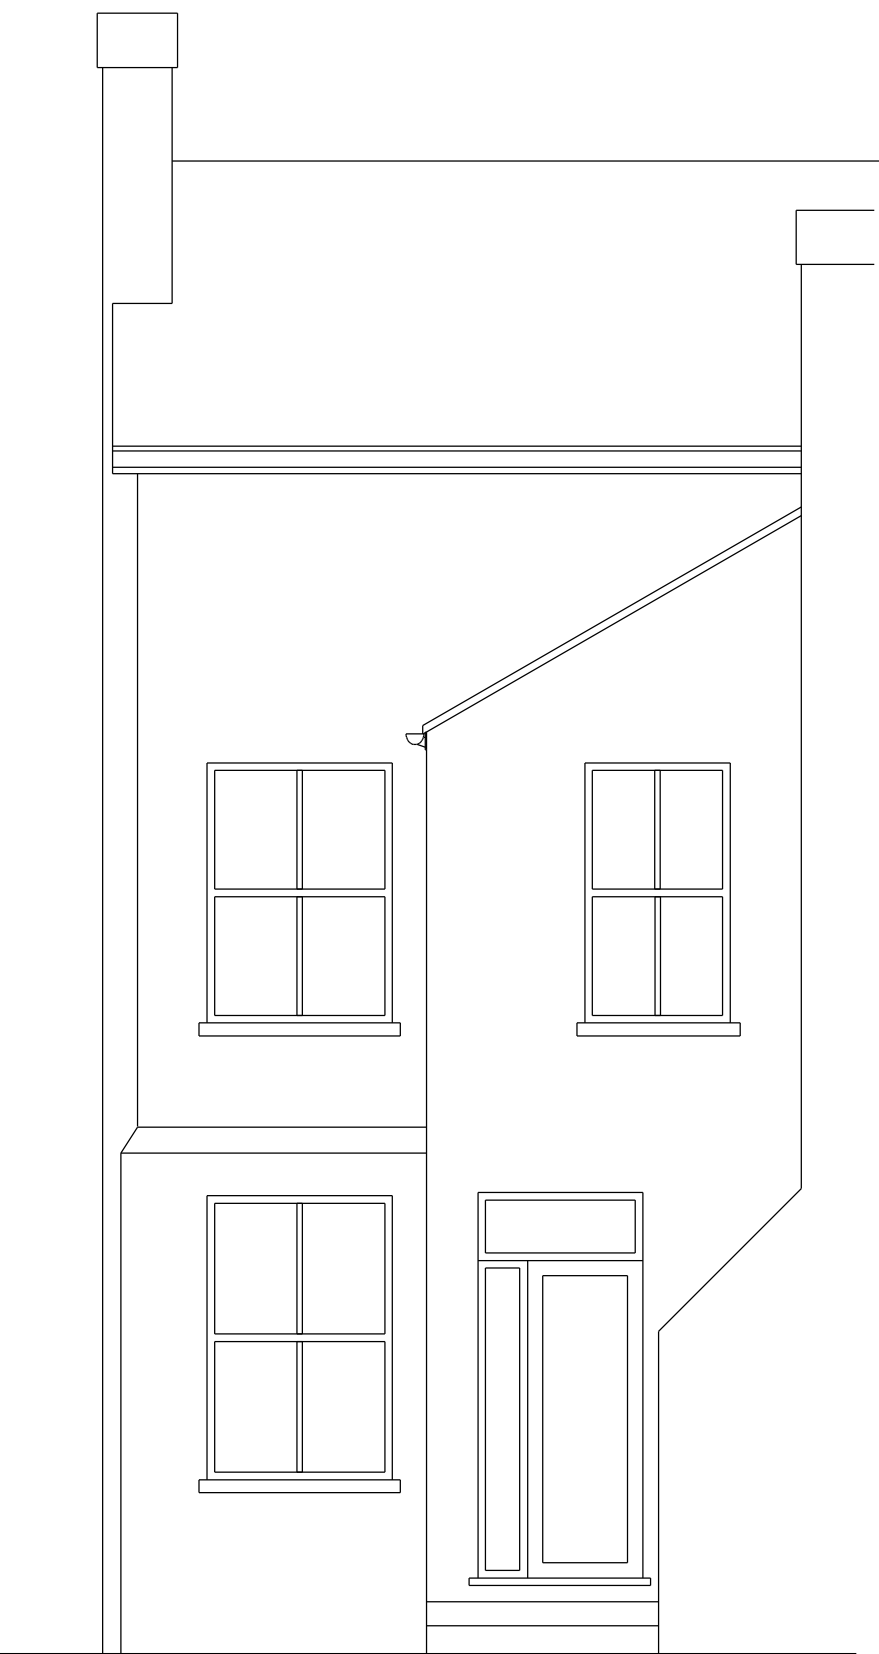

EXISTING EAST FACING REAR ELEVATION

BRADLEY BUILDING DESIGN LTD.
KEEPERS COTTAGE,
LYME PARK,
DISLEY,
STOCKPORT.
SK12 2NS.
01625 858244
Mob 07989 326039
bradleybuildingdesign@btopenworld.com

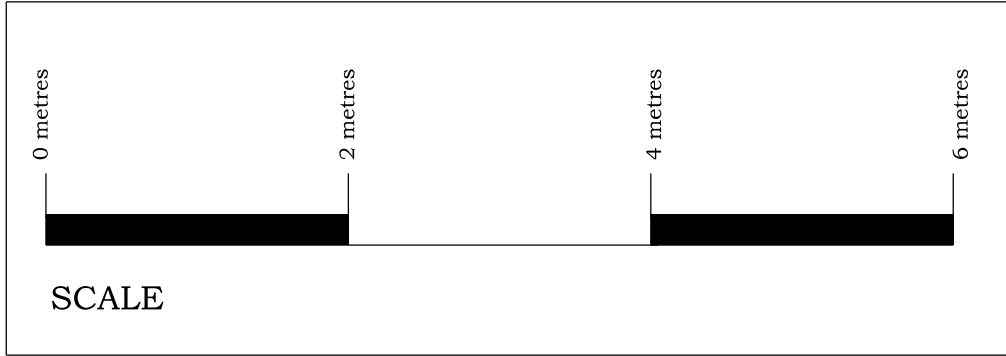

EXISTING ELEVATIONS

LOFT CONVERSION

for

Mr. J. HATELEY,

at

3, WILTON ROAD,

CHORLTON,

M21 9GS.

Scale 1:50 @ A1

Date MAY 2021

Drawing Number 1963/1