




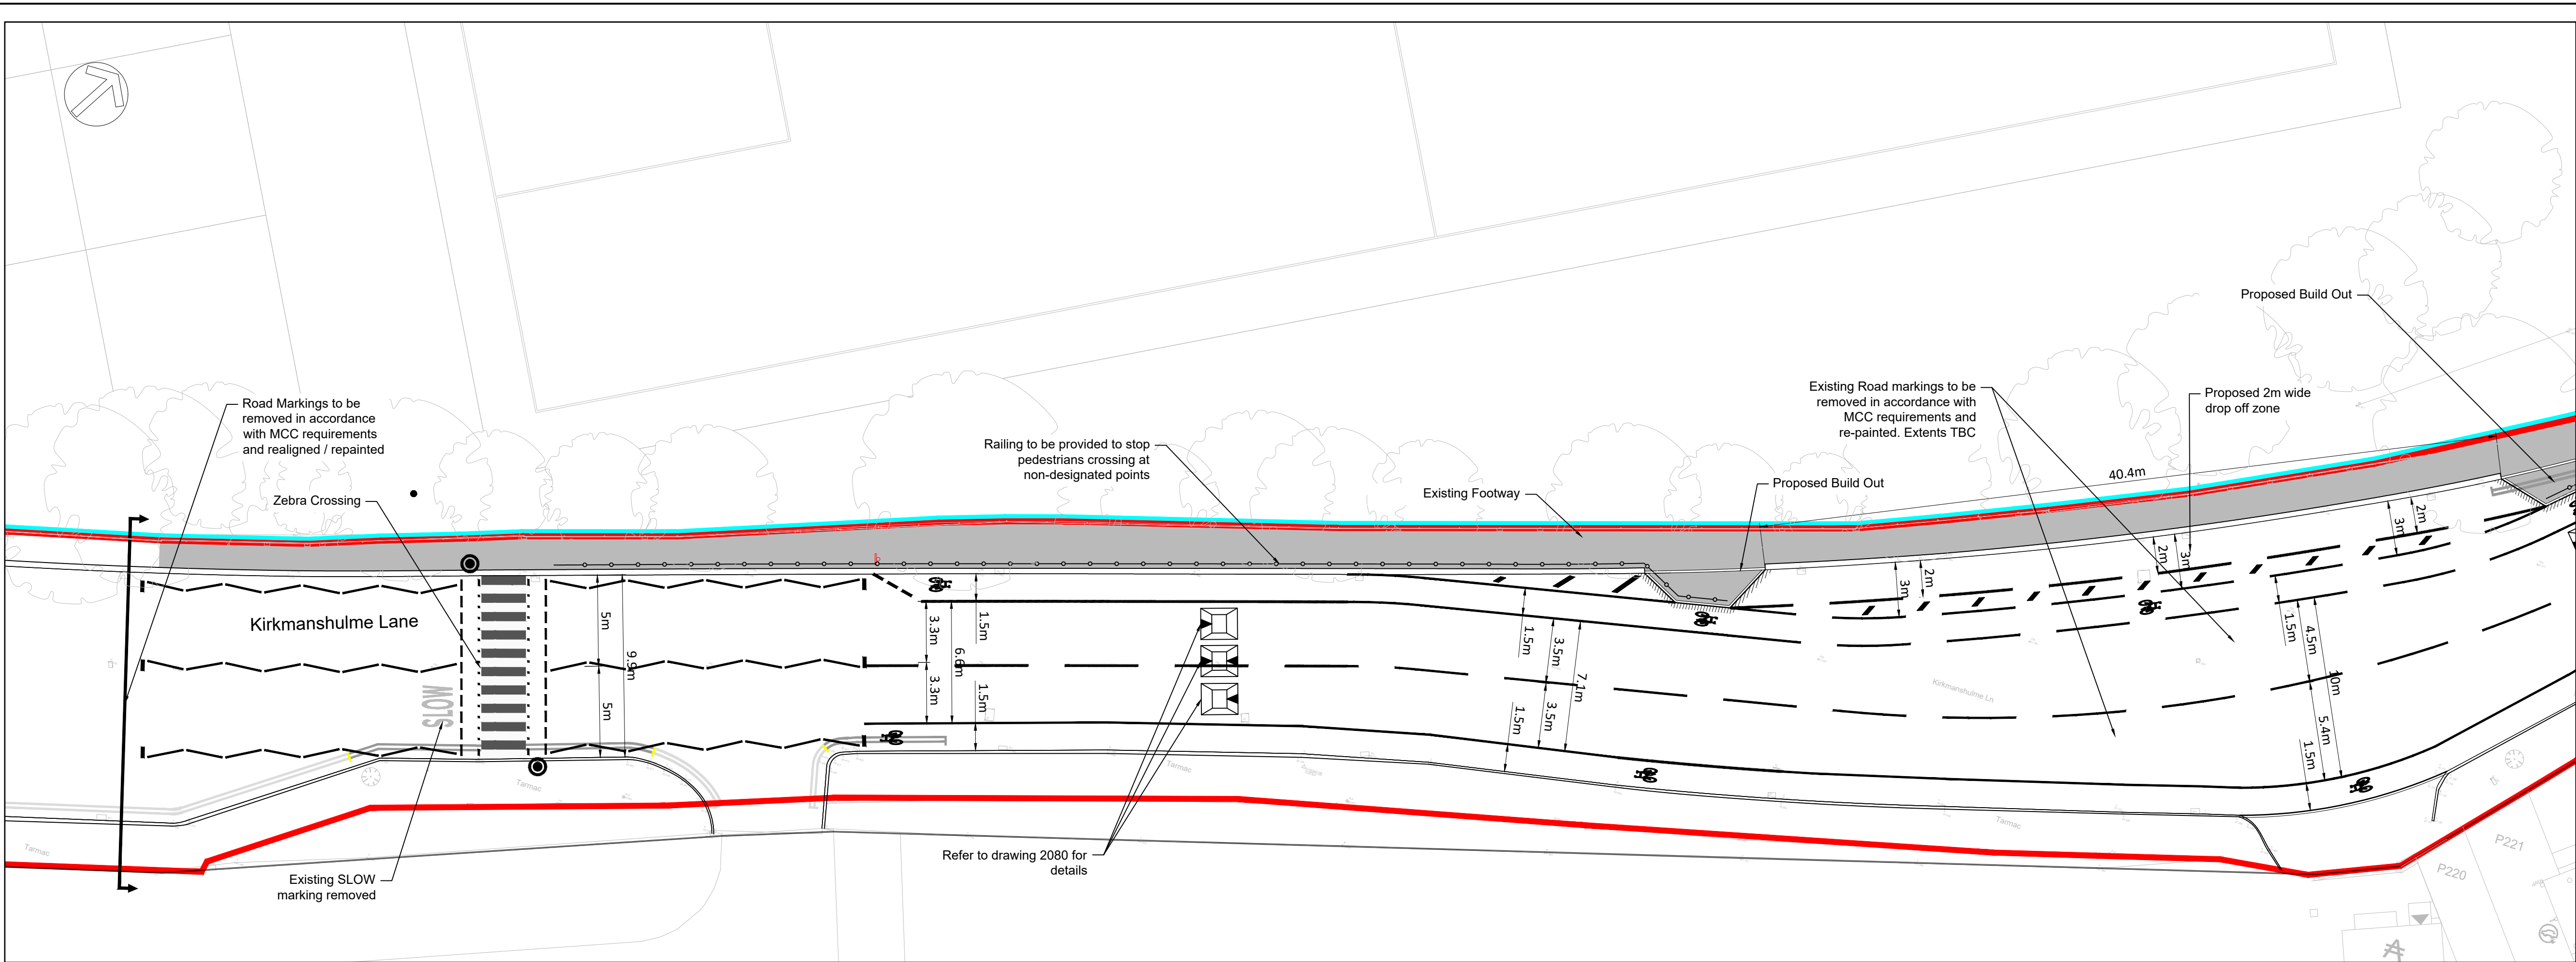

Inset 1
Scale 1:200

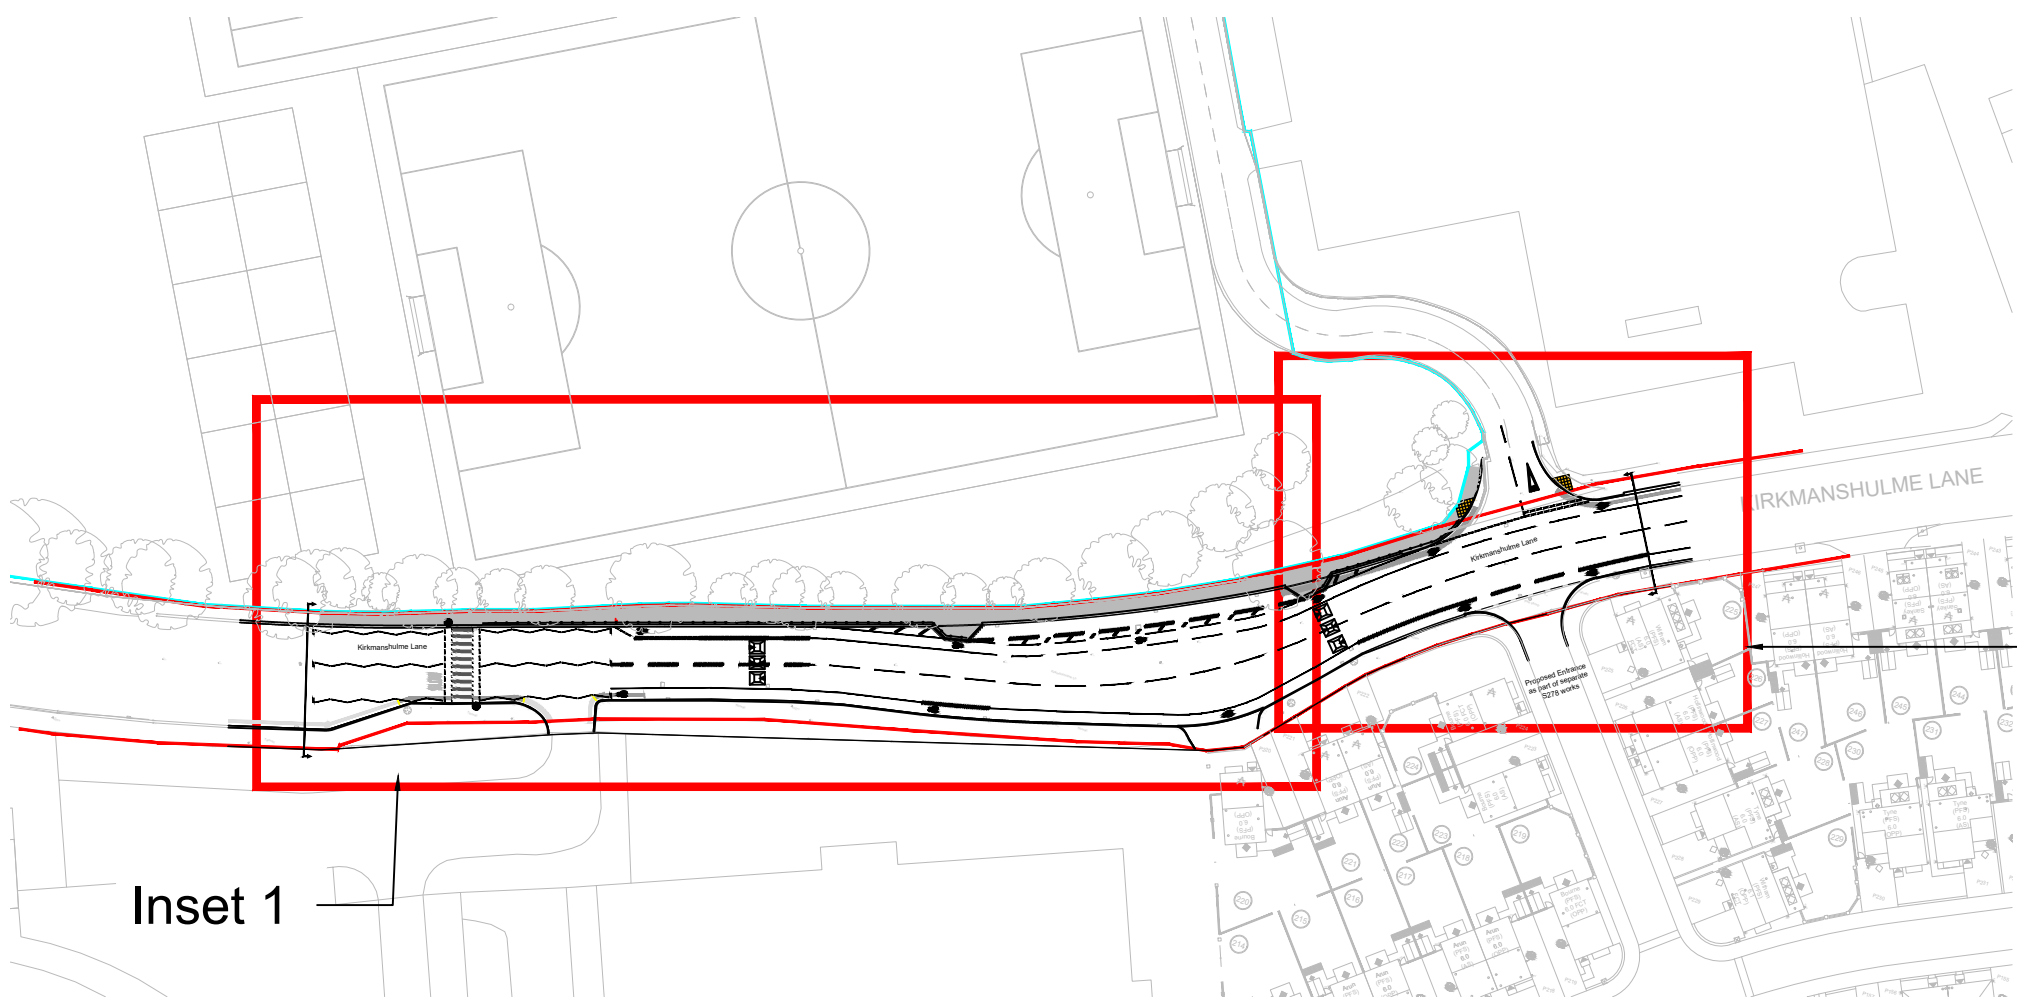

Location Plan
Scale NTS

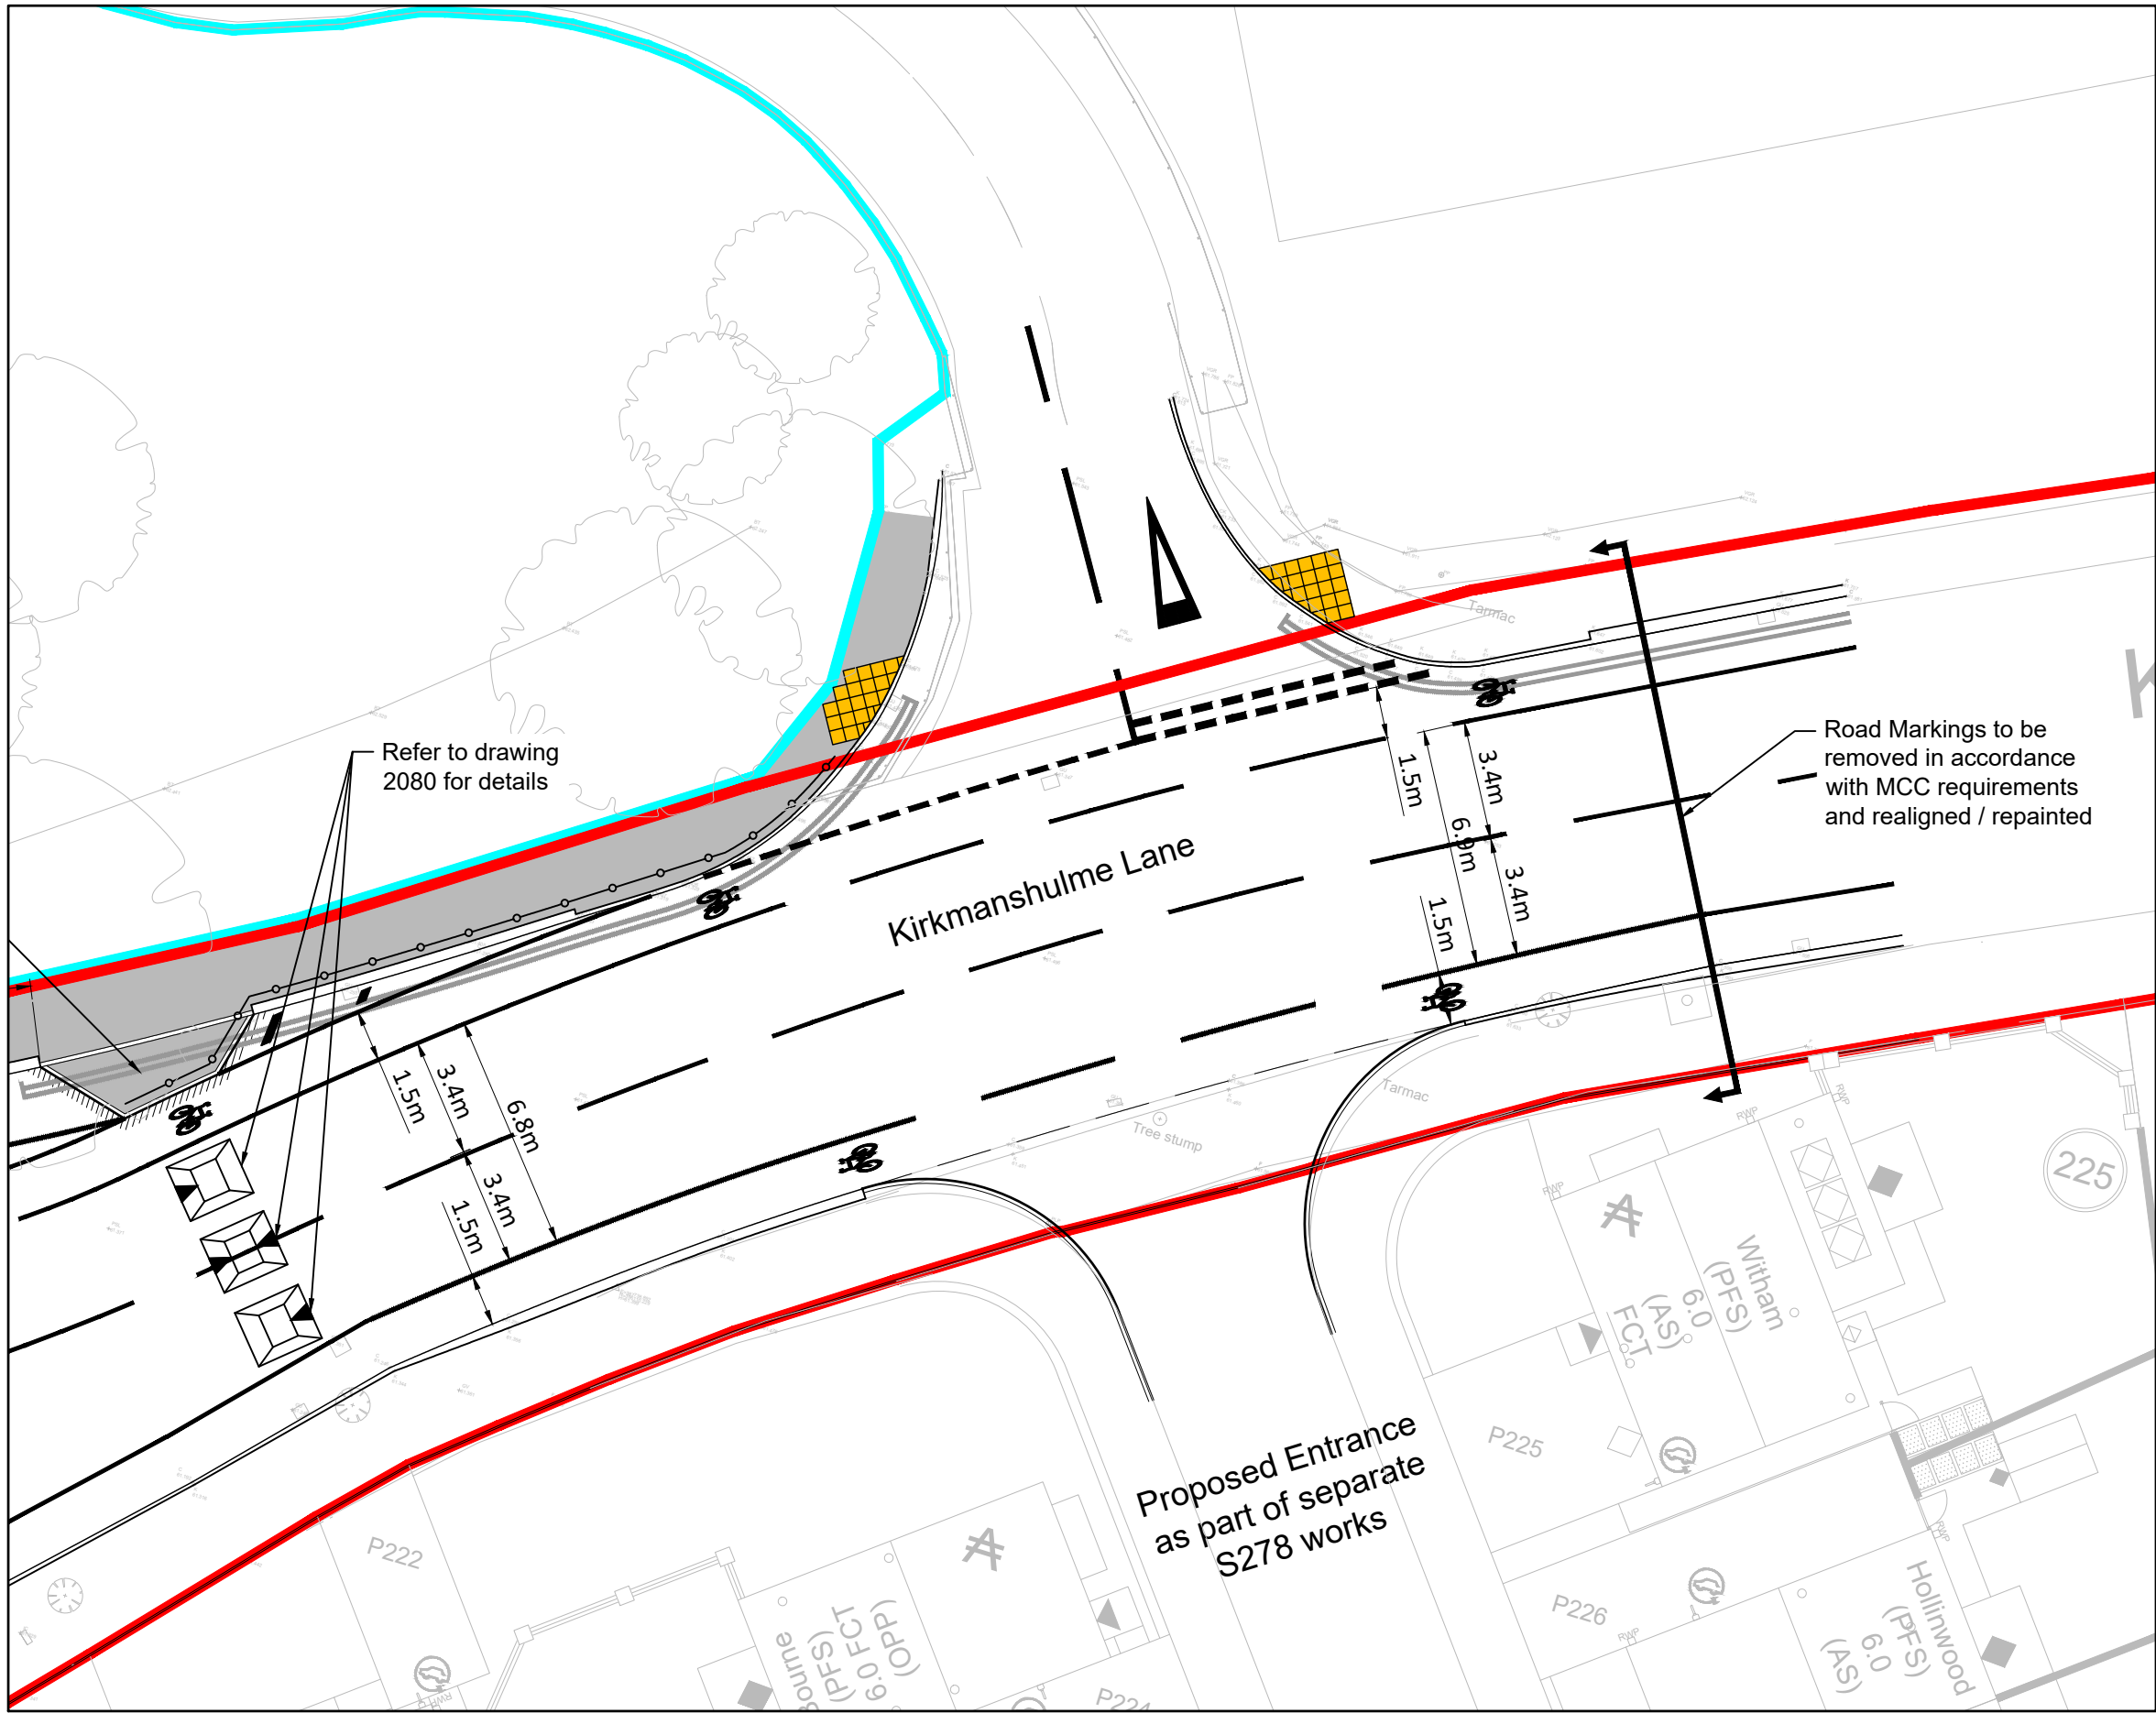

Inset 2
Scale 1:200

Do Not Scale

DESIGN REVIEW

Design review by: **

Checked by: **

Residual hazards:

Health, Safety & Environmental Notes

NOTES

Drawing Ref:

Topographical Survey File

100.21012-ACE-00-XX-M3-G - 0299

General Notes

1. All Works to be in accordance with the relevant DMRB / TSRGD / Manchester City Council Design Guides

Note:

General arrangement subject to :

- Further discussion / approval from MCC

Drainage / Signals / Lighting / services & Signage not shown. Subject to detailed design

Key

Footway Adjustments. Extents to be agreed. Refer to Drg 2207 for details

Uncontrolled Crossing with Tactile Paving

Site Planning Boundary

Existing Highway Boundary (TBC)

Not Technically Approved by MCC

07.02.22	Updated to suit meeting and detailed design	NP	NB	P5
26.05.21	Key Notes Amended	DF	NB	P4
25.05.21	Construction Build up references moved to drg 2201 & 2206	NP	NB	P3
21.05.21	Updated following receipt of topographical survey	NP	RP	P2
30.04.21	Initial Issue	NP	NB	P1
Date	Description	By	Chk	Rev

ADEPT

CIVIL AND STRUCTURAL CONSULTING ENGINEERS

Web: www.adeptcsce.com

Email: inbox@adeptcsce.com

Tel: 0113 239 4518 (Leeds)

Tel: 0161 974 3620 (Manchester)

Originating Office

1312 Mills, Sunny Bank Mills,

Farsley, Leeds, LS28 5UJ

Project

Belle Vue Academy

S278 Works

Title

Southern Entrance

General Arrangement

Client

Sir Robert McAlpine

Scale @ A1	Initial author	Initial checker	Approver	Initial Date
1:250	NP	NB	NB	April 21

Status	Purpose	Adapt Ref
S1	Preliminary	100.21012

Project Number	Originator	Volume	Level	Type	Role	Drig. No.	Rev.
100.21012-ACE-00-XX-DR-C-02205							P5