



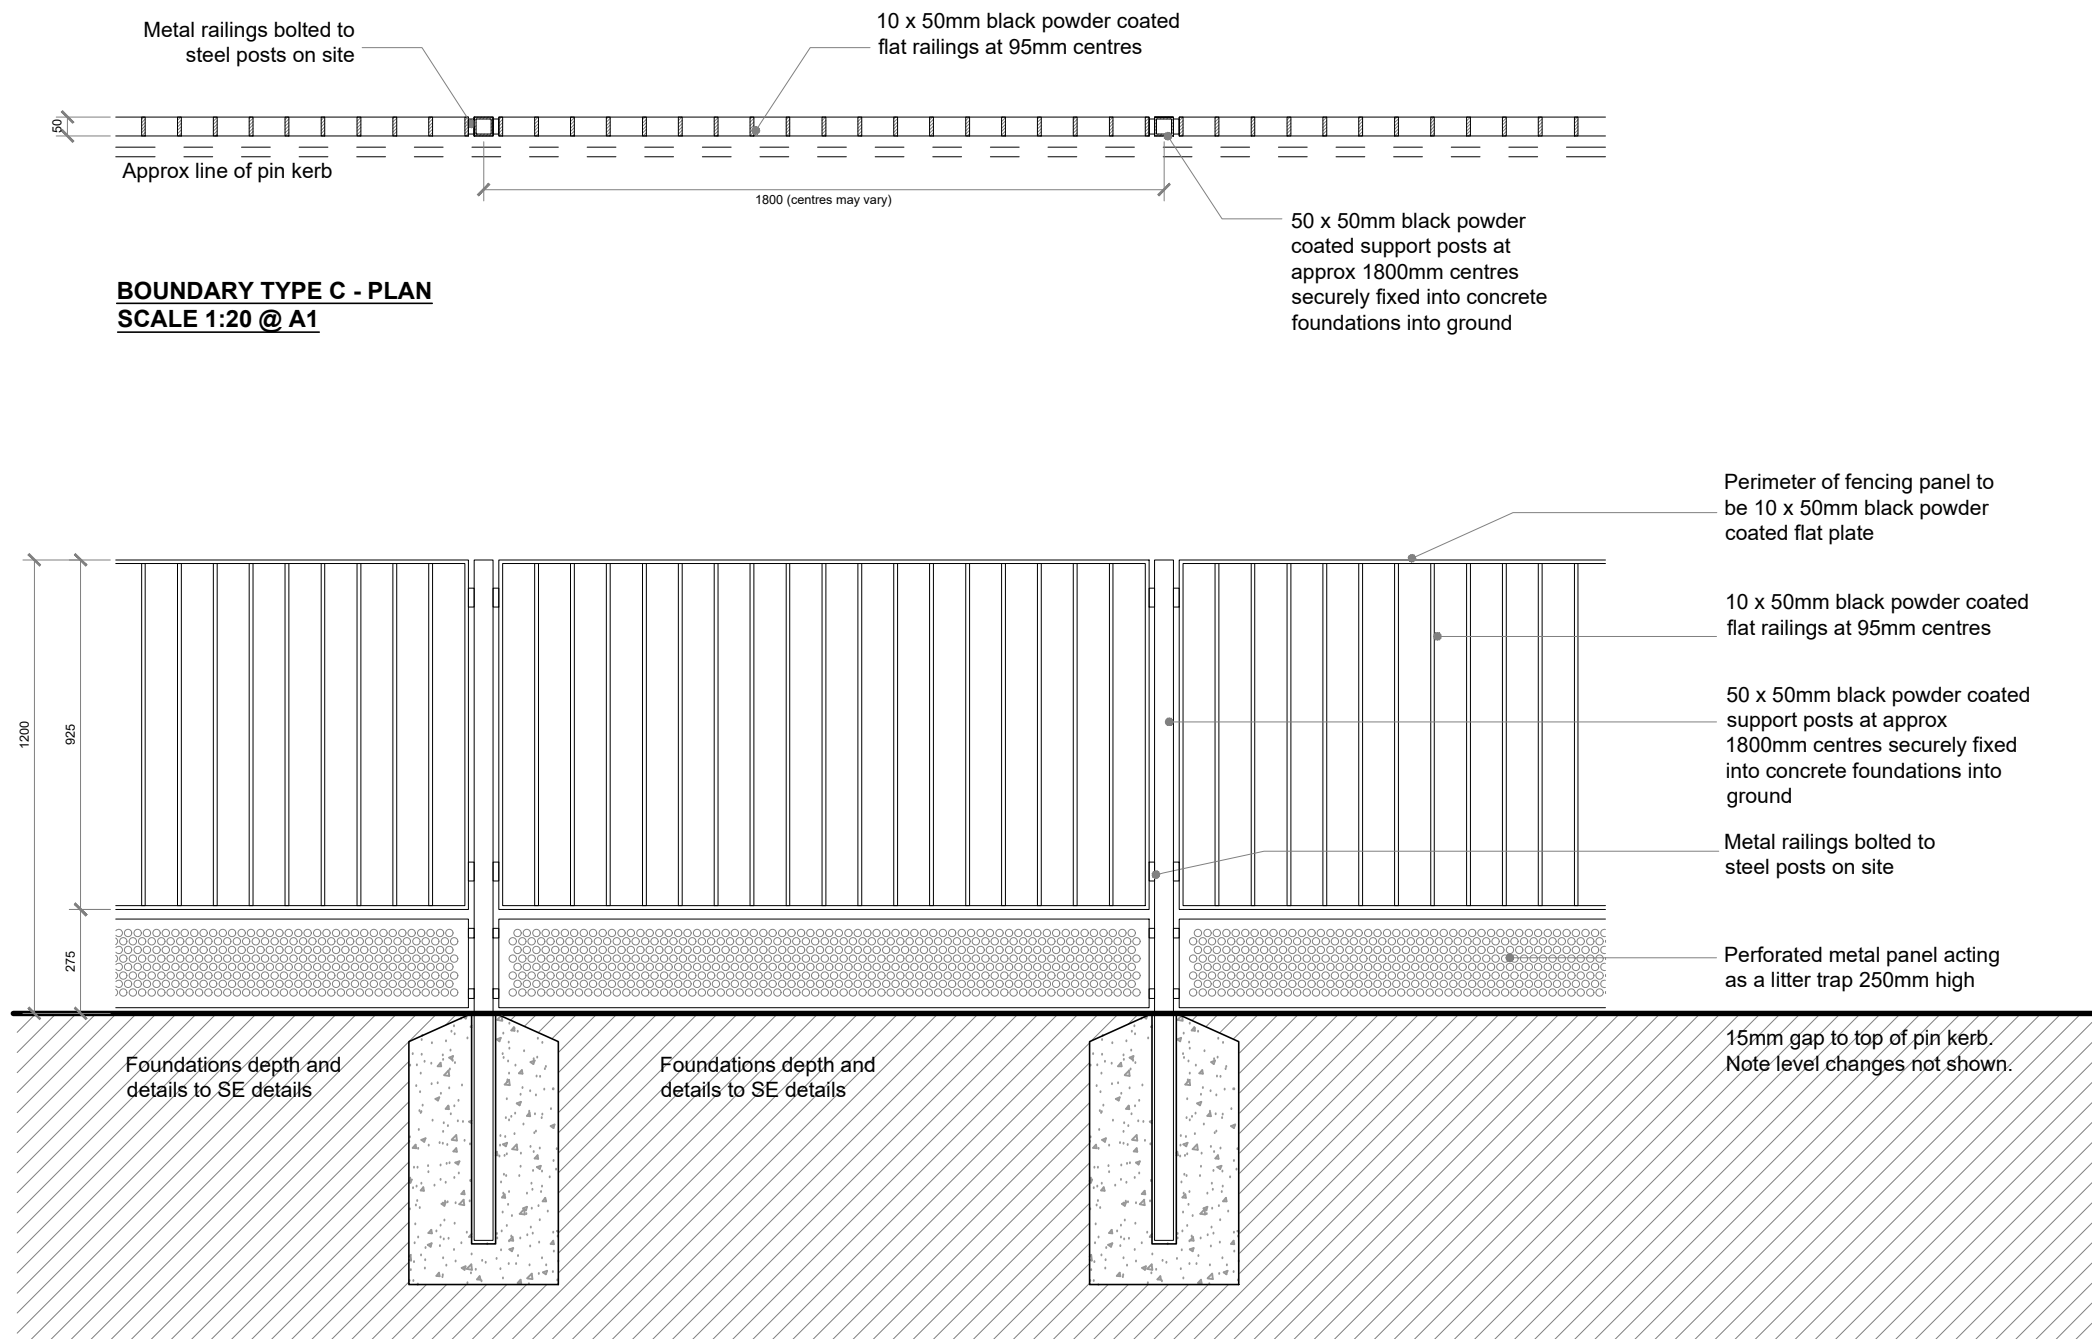


BOUNDARY TYPE C - PLAN
SCALE 1:20 @ A1

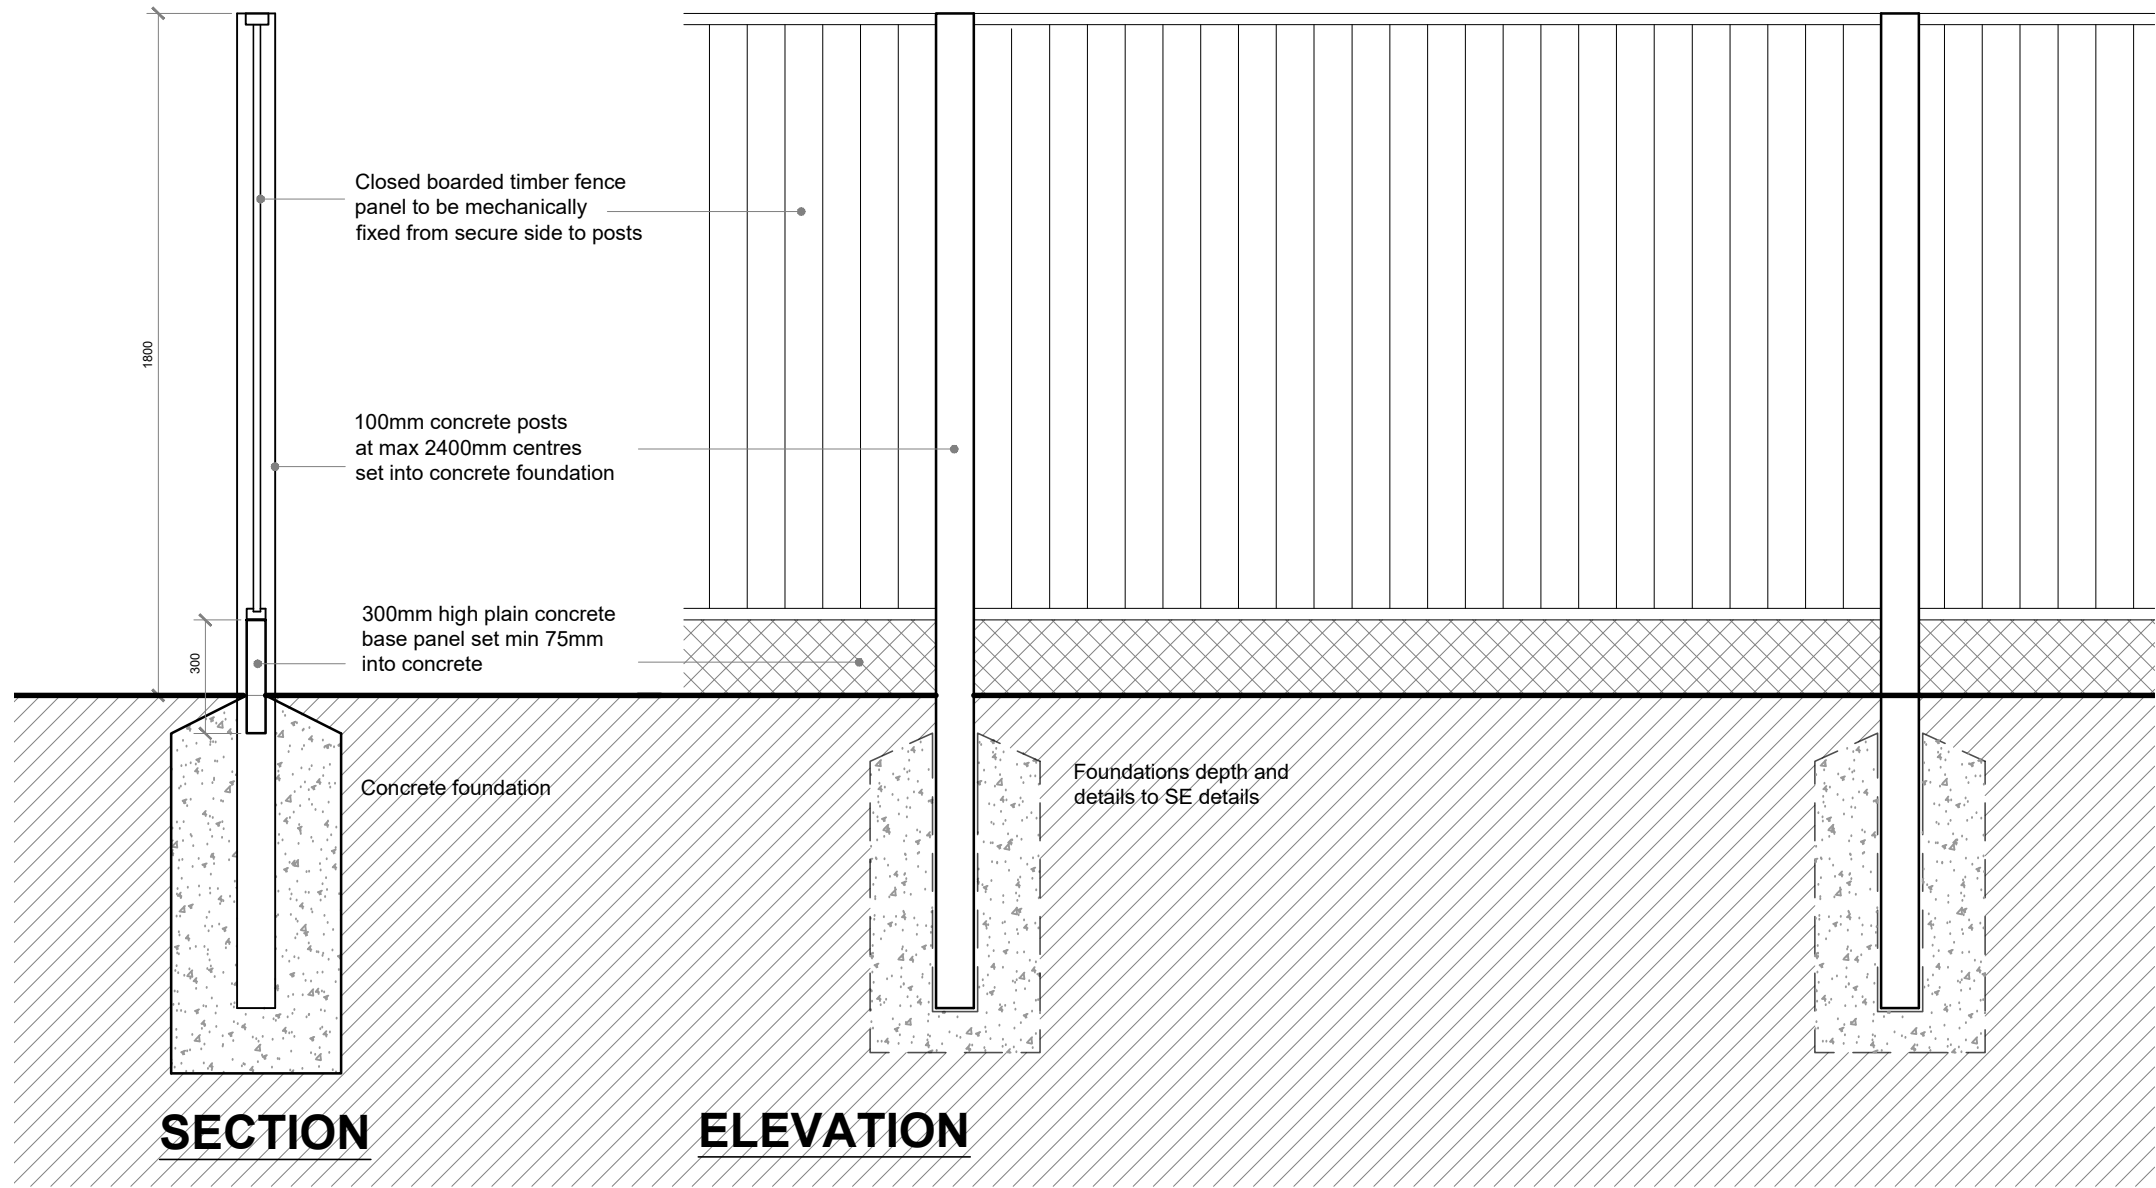

SECTION
ELEVATION


TYPE A - 1.2m HIGH BOUNDARY TREATMENT -
TO ROAD FRONTAGE AND SEPARATION OF FRONT GARDENS

TYPE B - 1.8m HIGH BOUNDARY TREATMENT -
SEPARATION OF REAR GARDENS

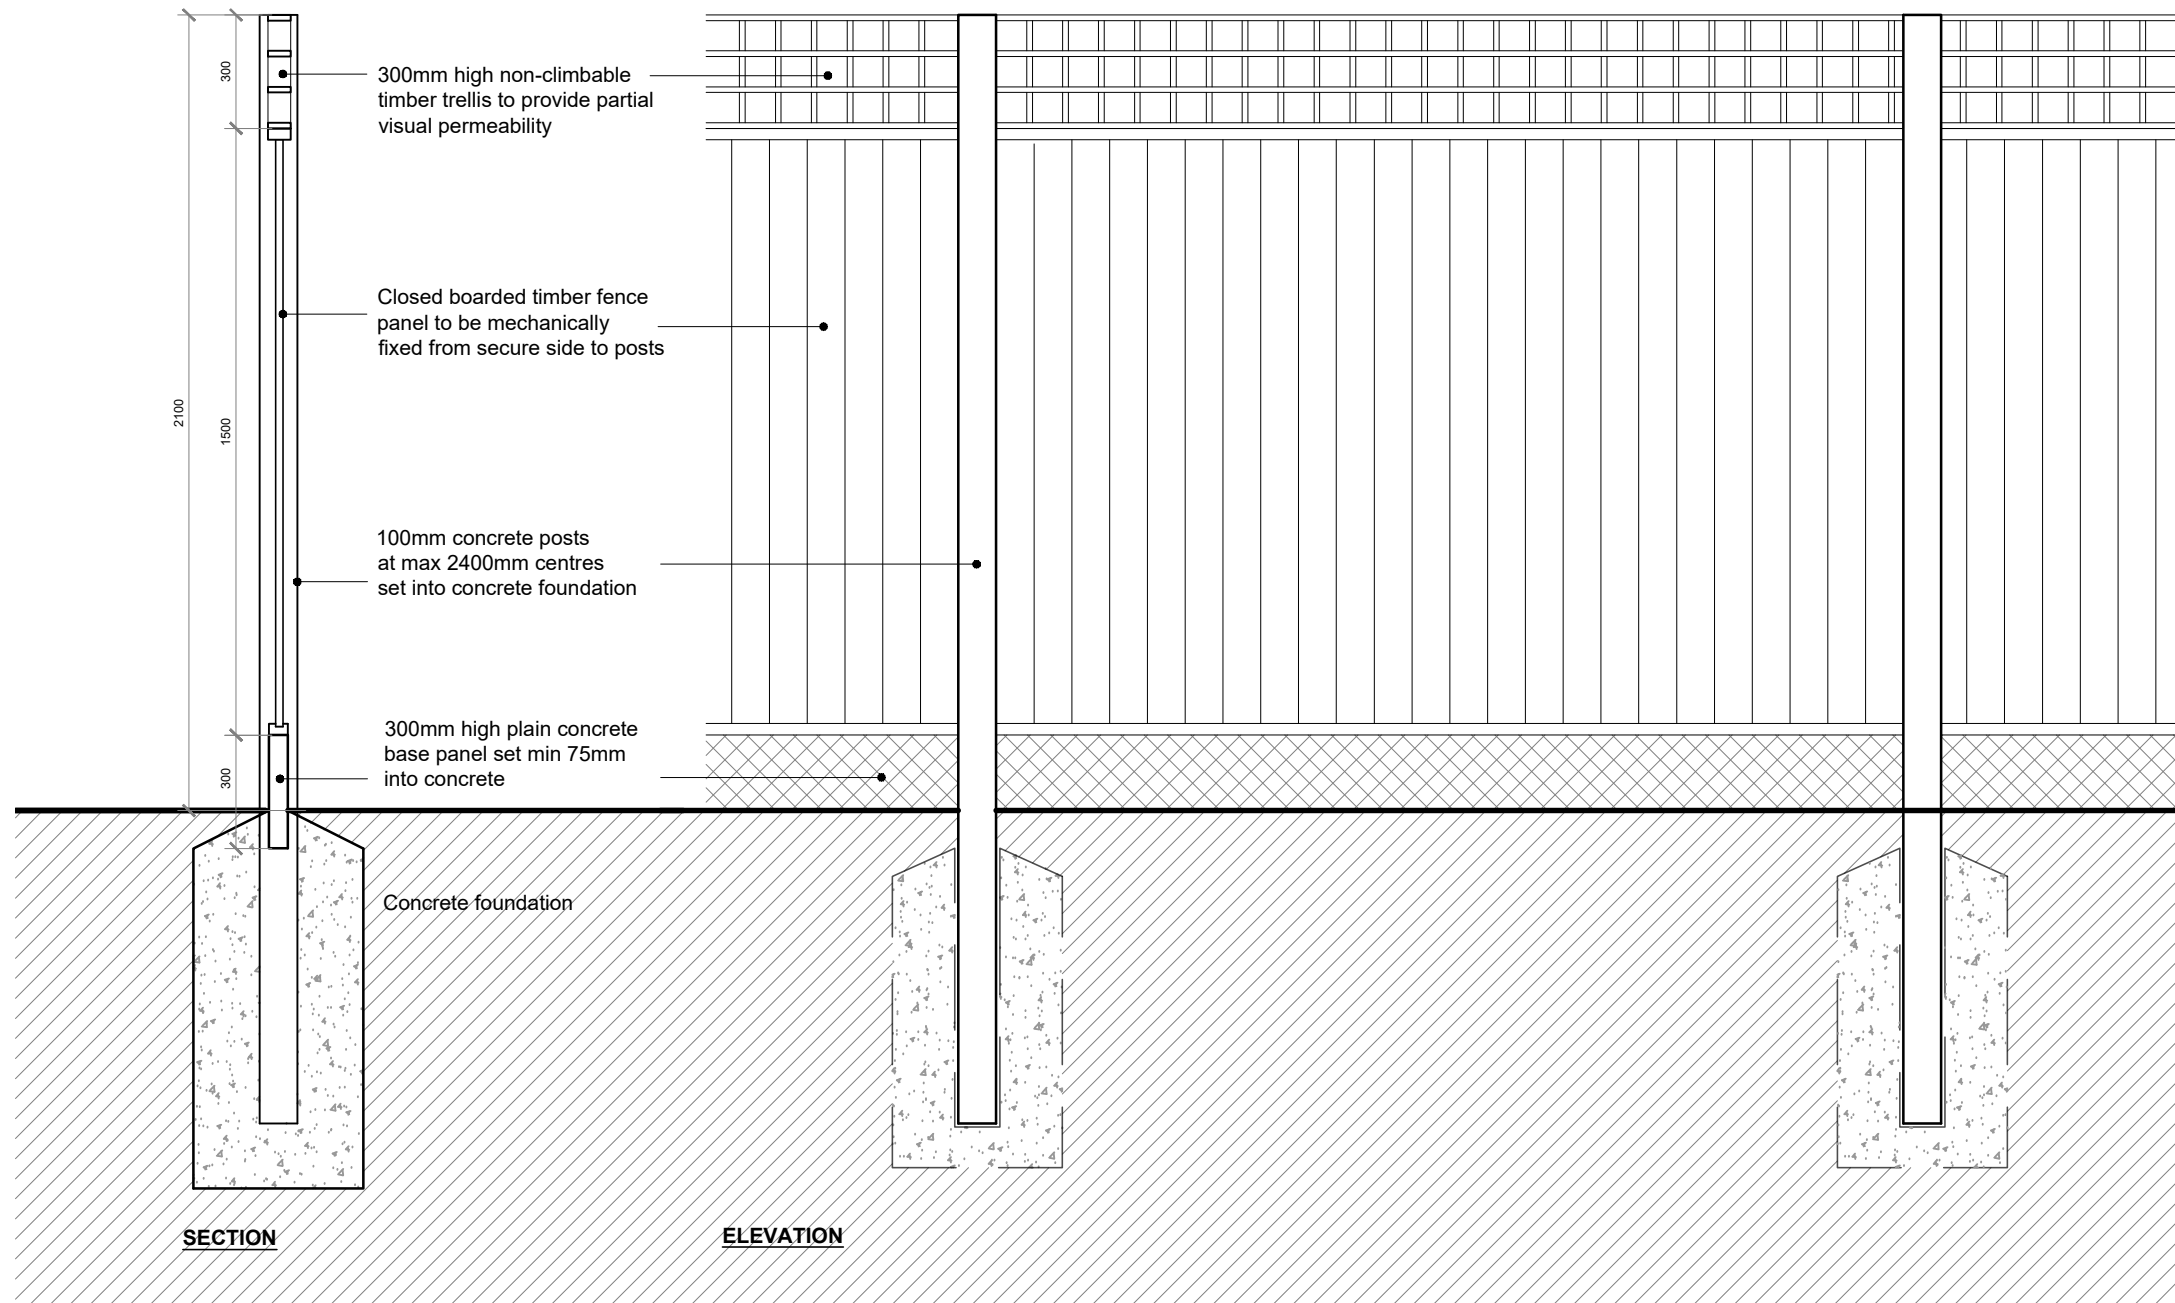


SECTION
ELEVATION

TYPE C - 2.1m HIGH BOUNDARY TREATMENT -
SEPARATION OF GARDENS ADJACENT TO EASTERN AND WESTERN SITE BOUNDARY

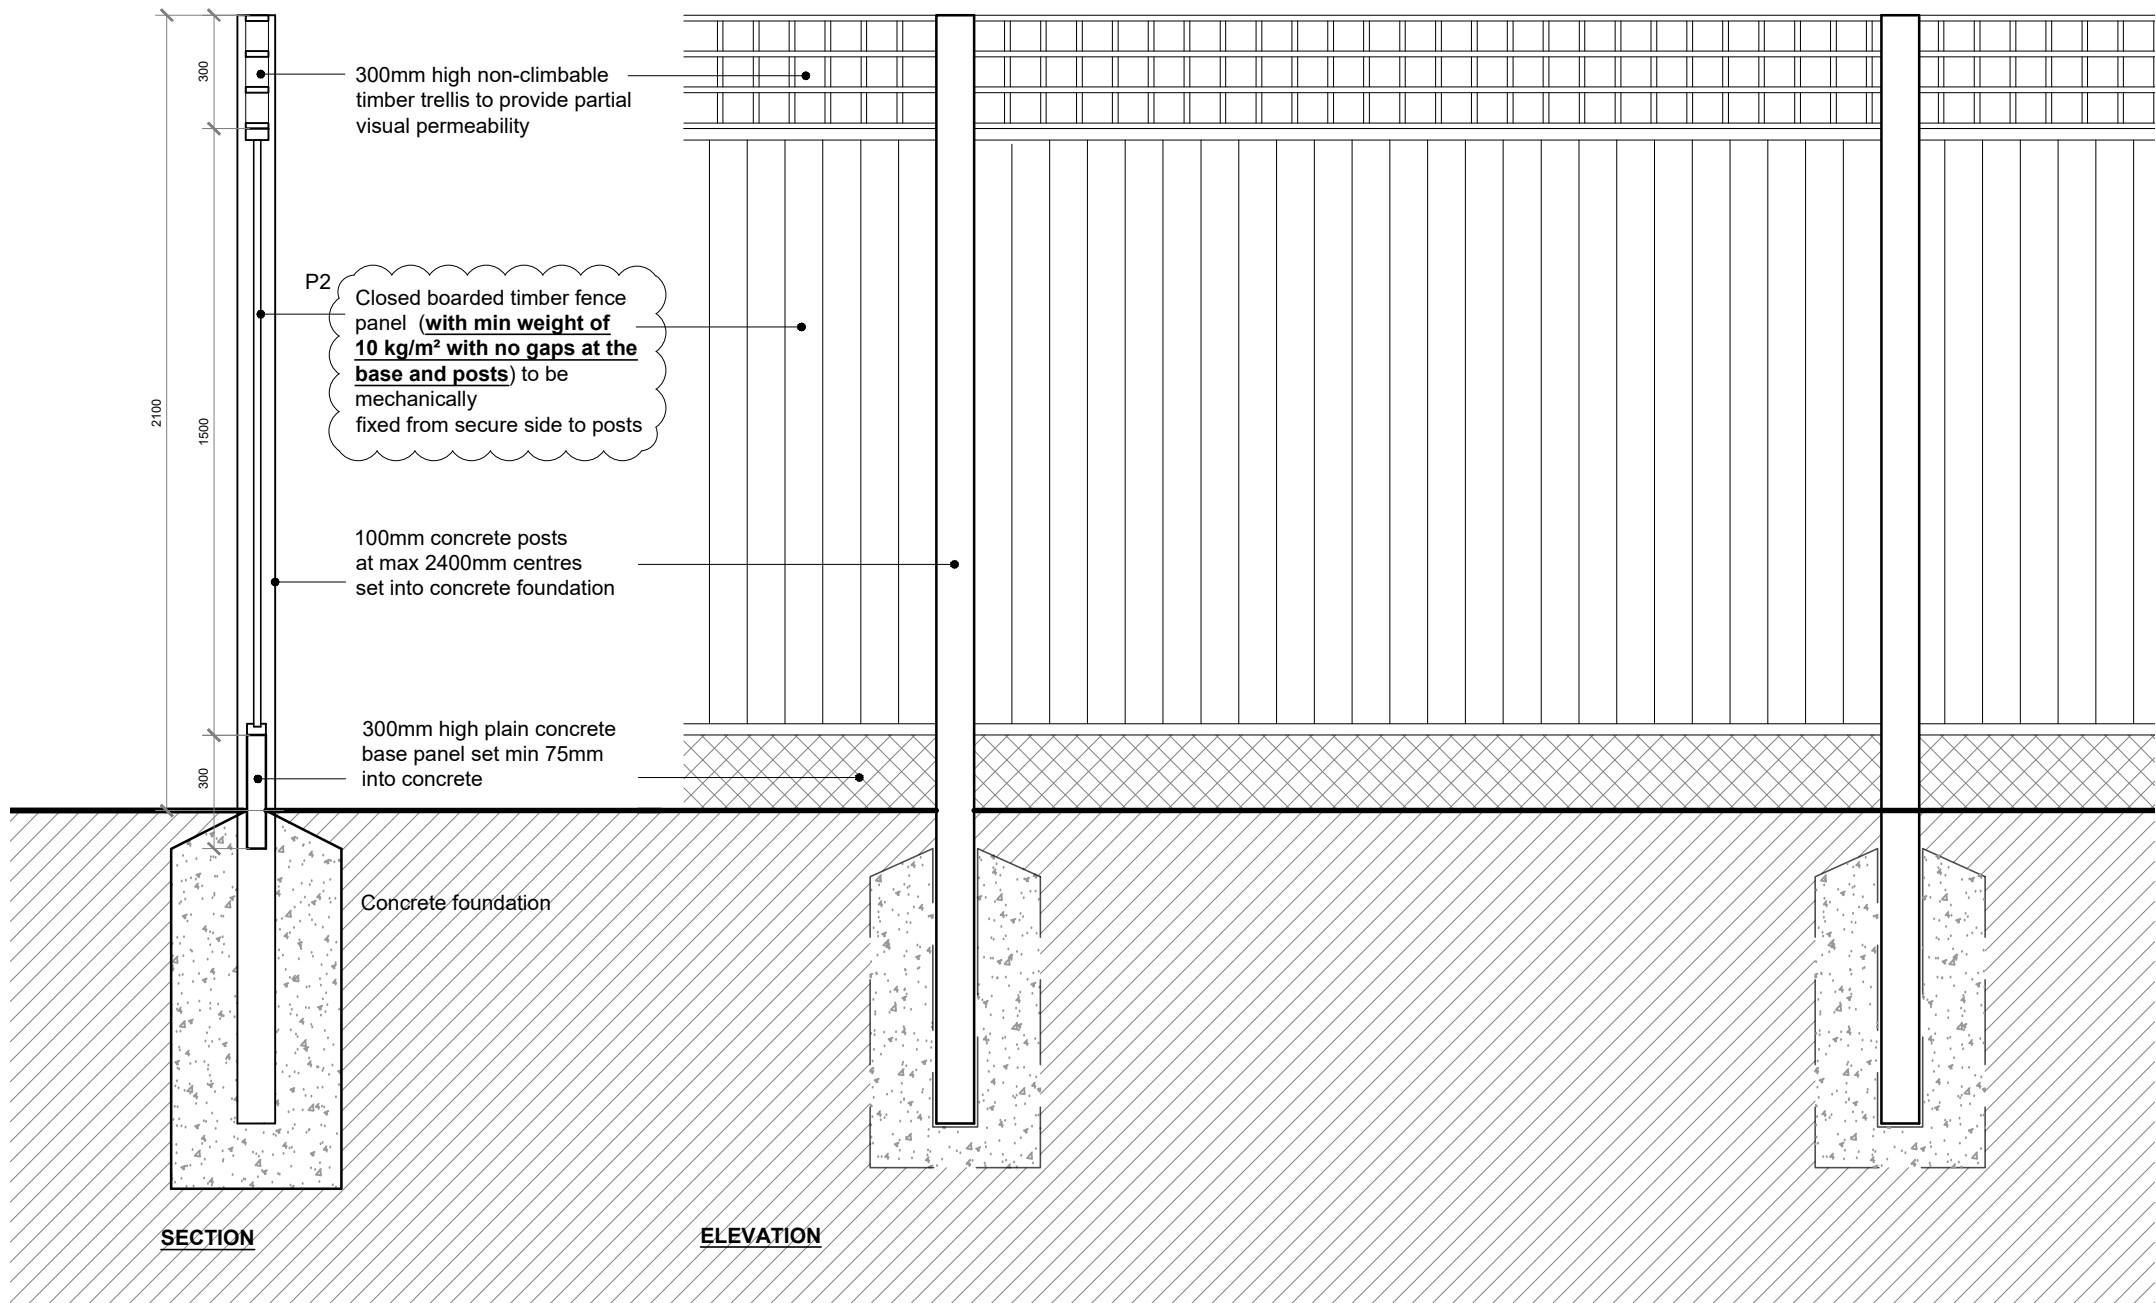


SECTION
ELEVATION

TYPE D - 2.1m HIGH BOUNDARY TREATMENT -
SEPARATION OF GARDENS ADJACENT TO SOUTHERN SITE BOUNDARY

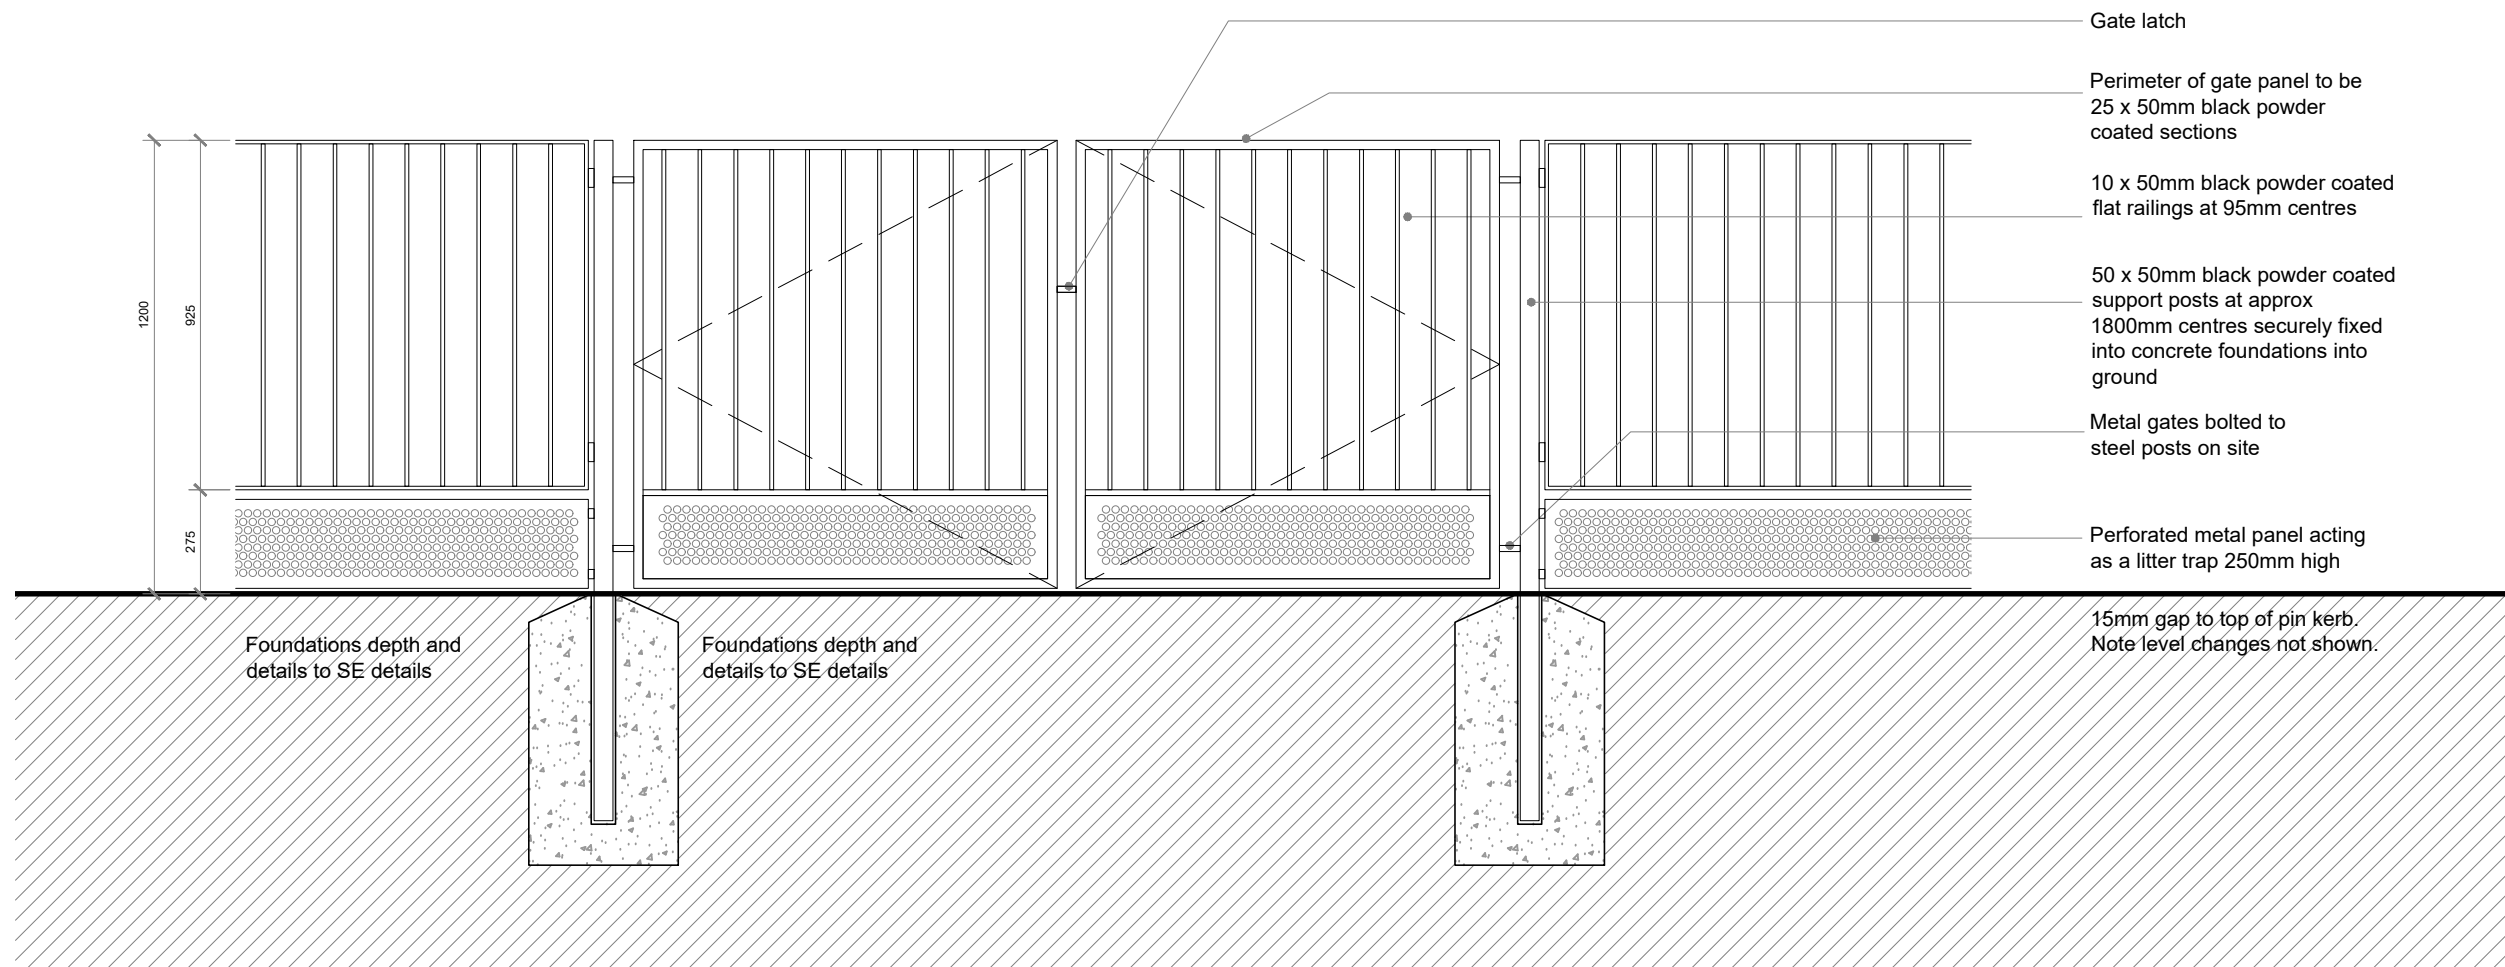

1.2m HIGH VEHICULAR ENTRANCE GATES AT ROAD FRONTAGE

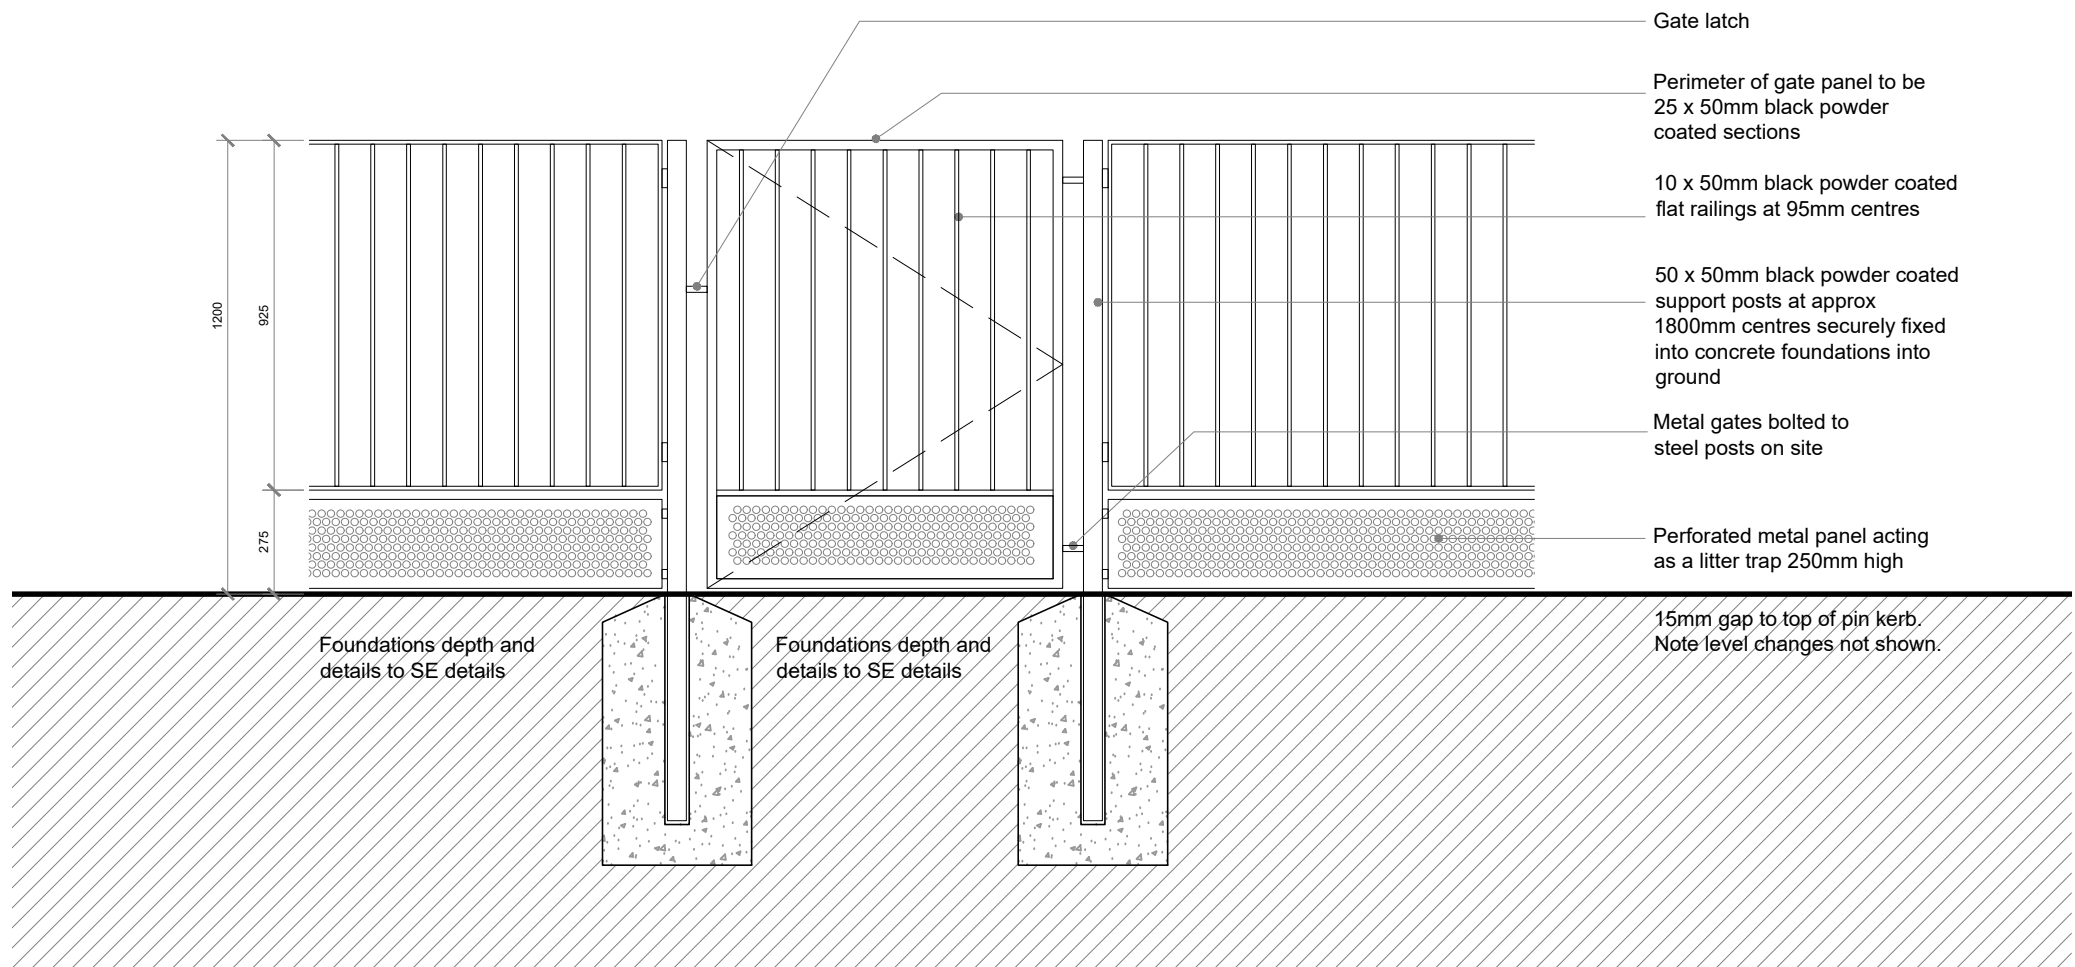

1.2m HIGH PEDESTRIAN ENTRANCE GATES AT ROAD FRONTAGE

General Notes
01: Dimensions must not be scaled from this drawing. If in doubt, please ask.
02: All dimensions are in millimetres unless noted otherwise.
03: All dimensions should be verified on site before proceeding with the work.
04: TADW Architects shall be notified in writing of any discrepancies.
05: © TADW Limited (UK) 2015

To be read in conjunction with Proposed
Site Plan Drawing 102

P2	Boundary Treatment updated	01.06.20	TZ	KM
P1	Drawn	03.04.20	TZ	KM
Issue	Description	Date	Drawn	Checked

Drawing Status
P - Planning | T - Tender | C - Construction | R - As Record

For Approval

tadw architects

Six St. Petersgate Stockport Cheshire SK1 1HD
Ph 0161 477 6158 Fx 0161 480 8342 mail@tadw.co.uk www.tadw.co.uk

Client One Manchester

Job Dorris Street, Levenshulme

Title Boundary Treatment Details

Scale 1:20 @ A1

Note - Prints from PDF files may not be to scale, check accuracy against scale
0.5 1 2m 1:20

Job Number 911273	Drawing Number 203	Issue P2
----------------------	-----------------------	-------------