


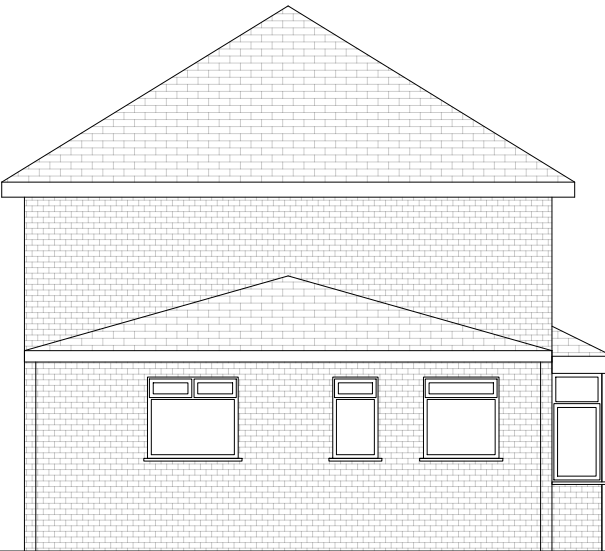


PROPOSED ELEVATION A
SCALE 1:100 at A3




PROPOSED ELEVATION B
SCALE 1:100 at A3




PROPOSED ELEVATION C
SCALE 1:100 at A3

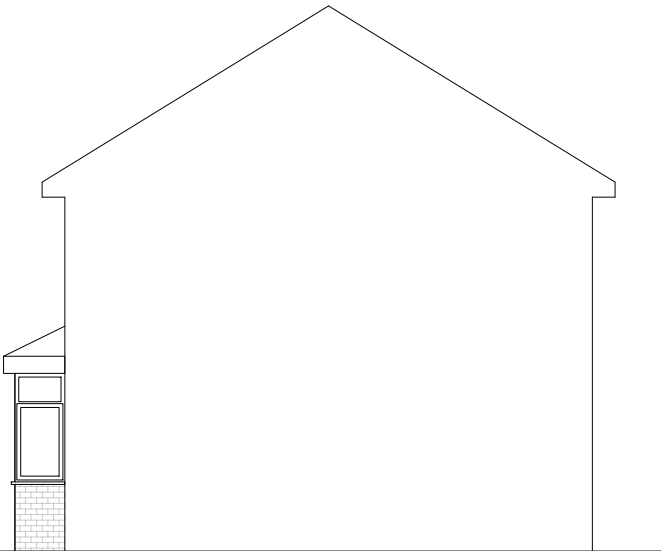


PROPOSED ELEVATION D
SCALE 1:100 at A3

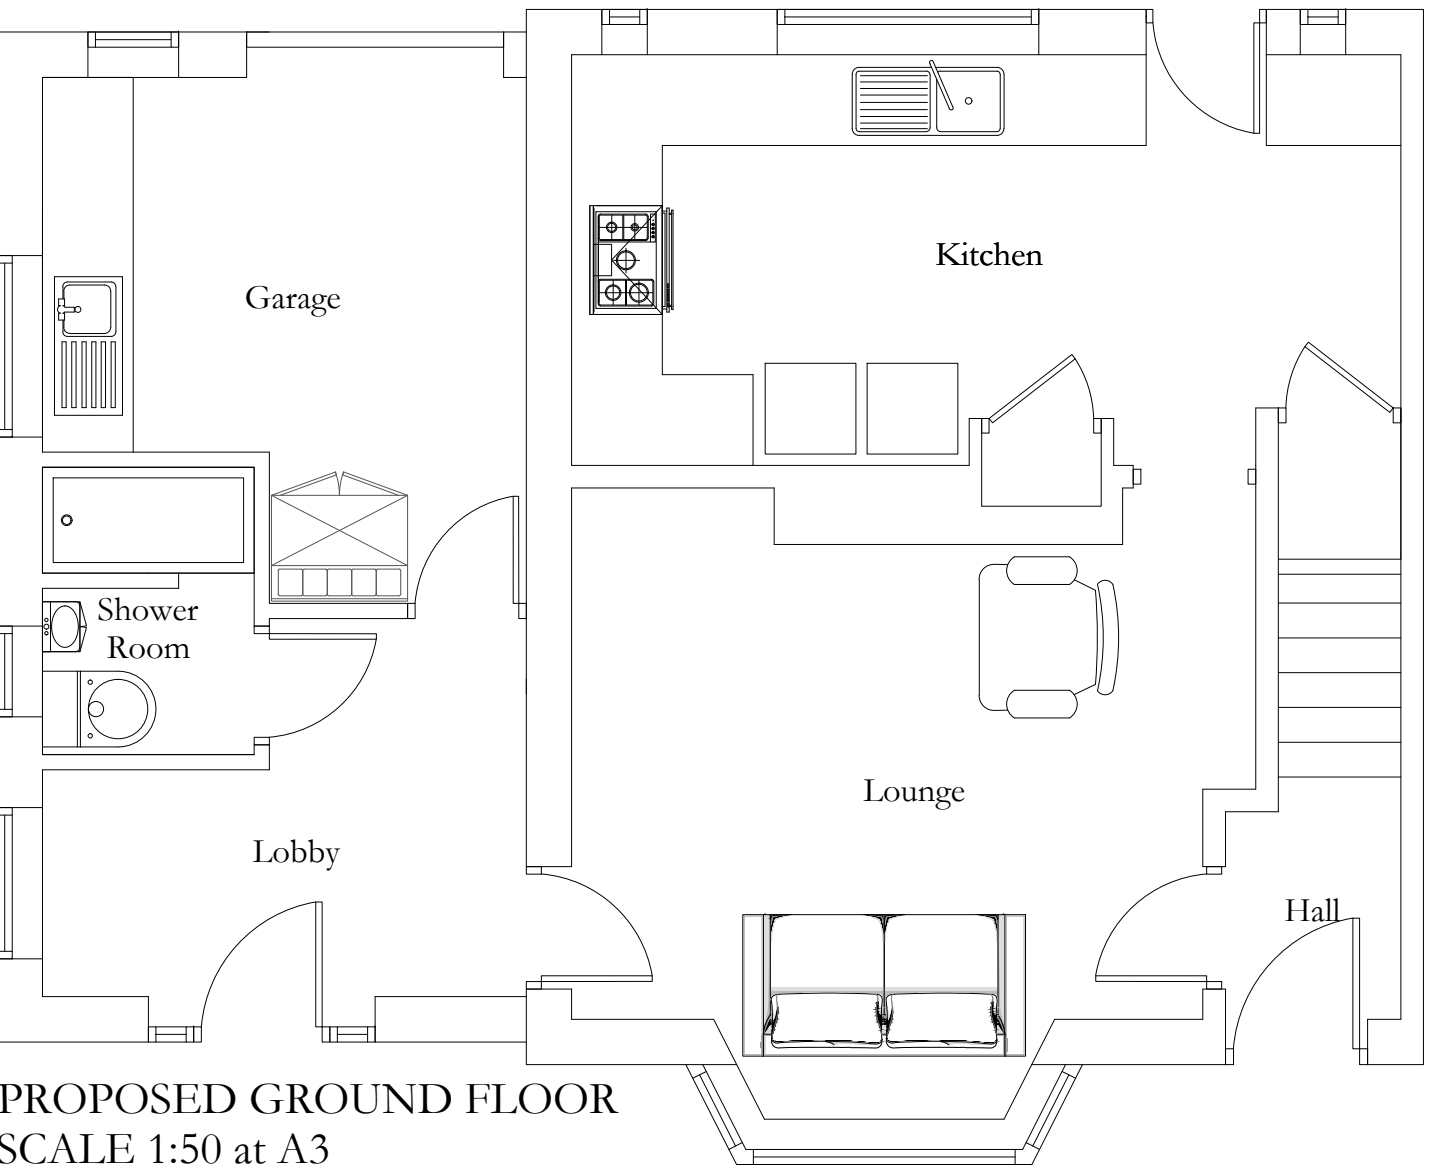

PROPOSED GROUND FLOOR
SCALE 1:50 at A3

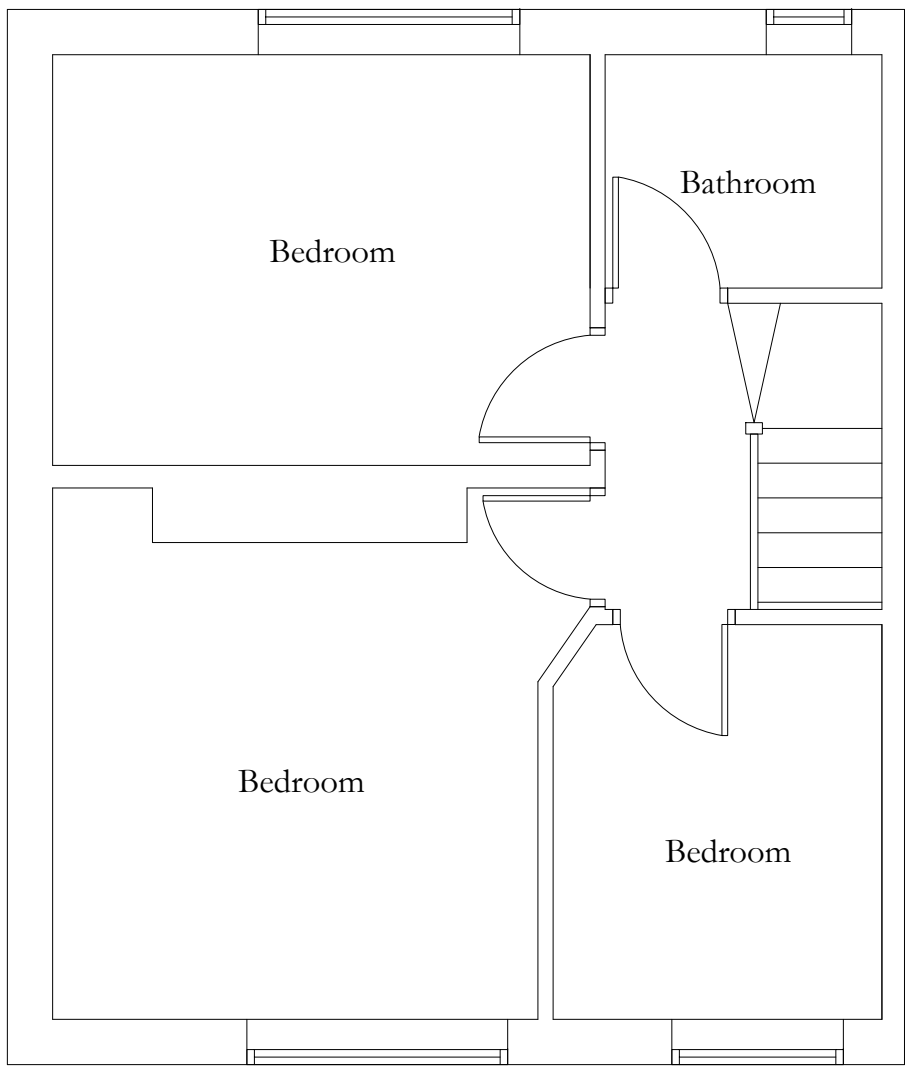

PROPOSED FIRST FLOOR PLAN
SCALE 1:50 at A3

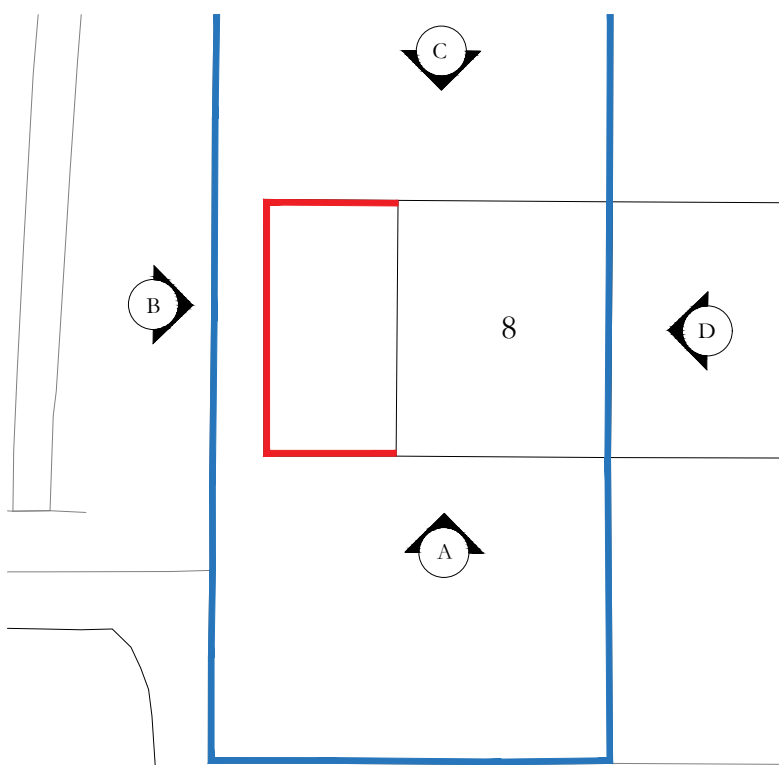

PROPOSED SITE PLAN
SCALE 1:200 at A3



Client Jessica Holmes and Mark Wood	Date May 2021
Project title 8 Olney Avenue, Manchester	Drawn MJB
Drawing title Proposed Floor Plans and Elevations	Approved JH/MW
	Scale As Noted @A3
	Job No. MM0177
	Dwg. No. PL03