



Install Mechanical Ventilator in toilet to extract minimum 15 lt/sec with a 15min overrun, and all necessary ducting to outside wall.

Provide mechanical ventilation in kitchens to extract 30 lt/sec if incorporated in cooker hood, 60 lt/sec. if not, which may be operated intermittently during cooking, and all necessary ducting to outside wall. Ensure extractor hood is compatible with ducting. Layout of kitchen to be agreed with client.

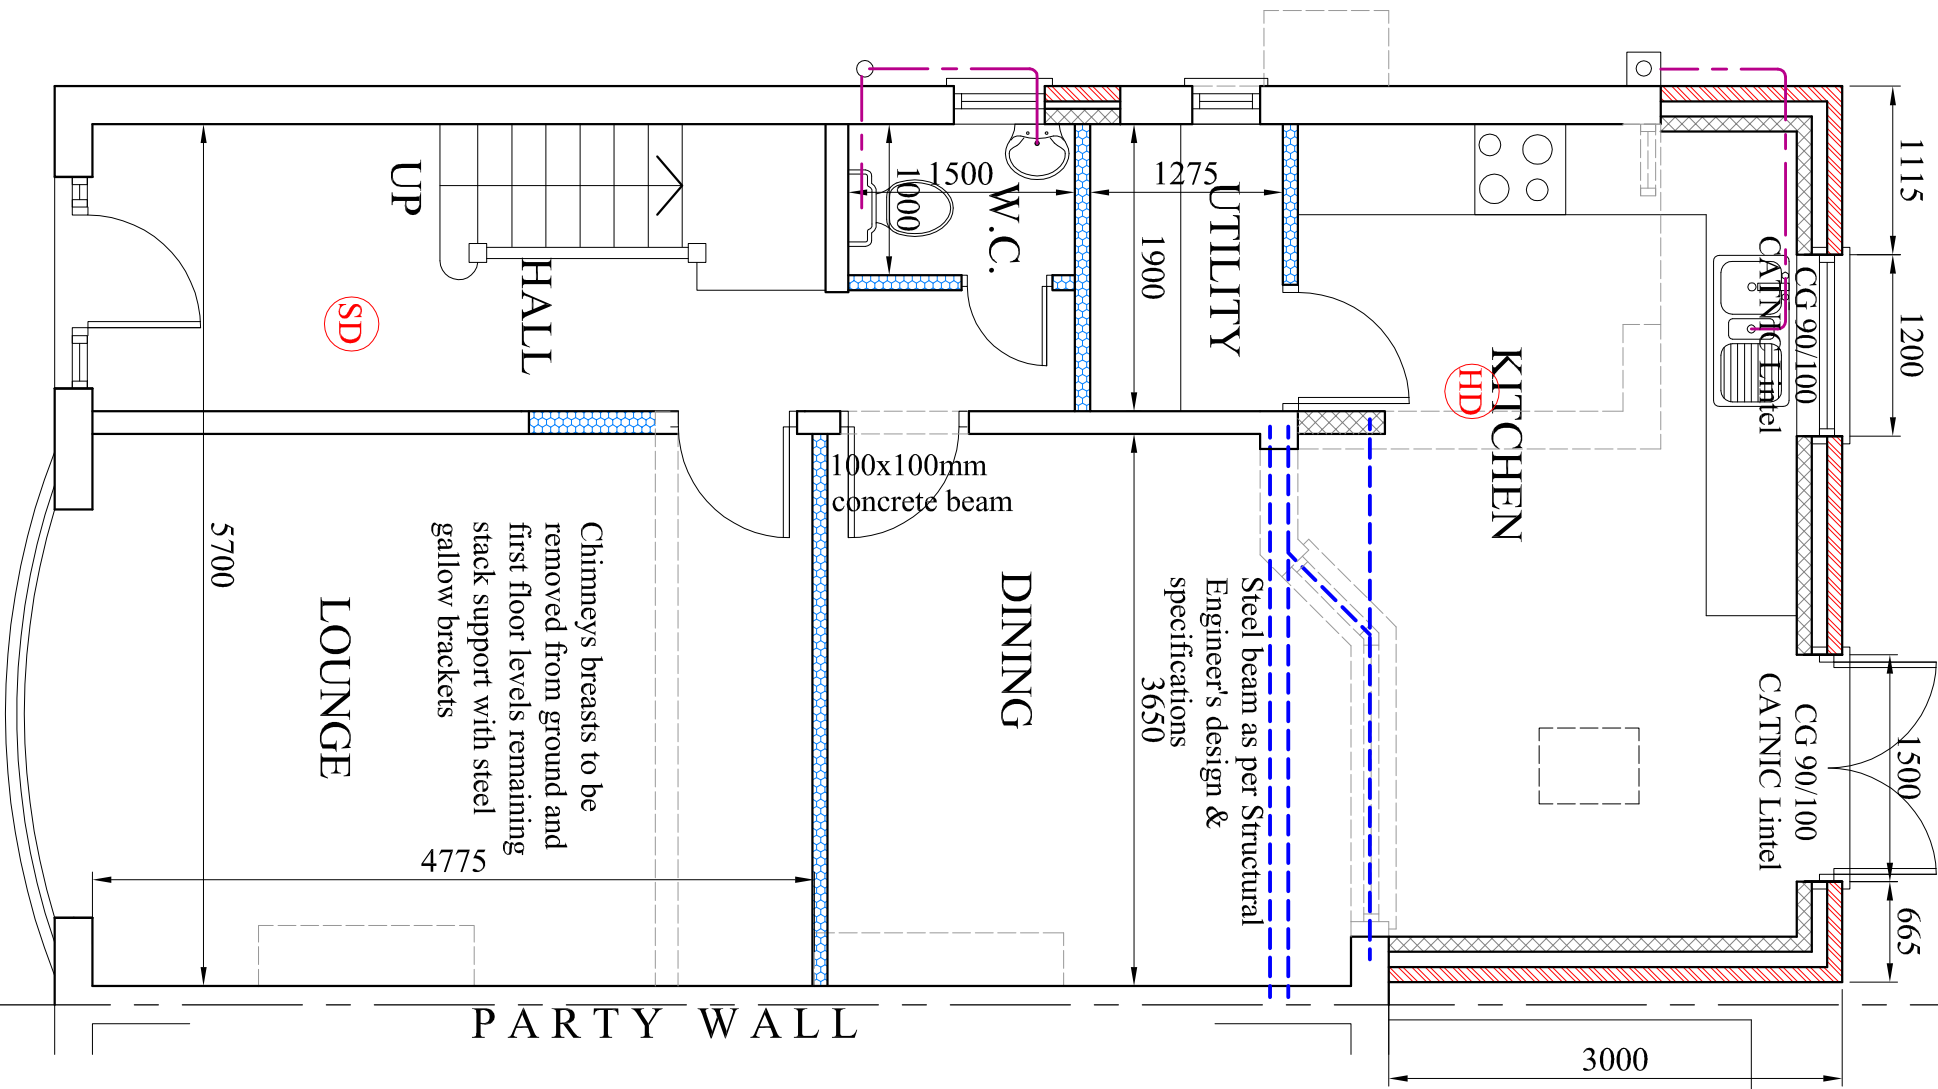

PROPOSED GROUND FLOOR PLAN

- New 102mm brick work to match existing, 100mm Cavity to be fully filled with Knaf's Drithern cavity insulation. Internal block work to be 100mm Thermalite.
- Proposed external walls incorporating appropriate cavity wall ties, at max. 750mm horizontal and 450mm vertical centers (300mm at wall reveals).
- All new windows to use double glazed units with a 'low-e' soft coating with an emissivity of 0.05. The double glazed panes are to be separated by a 16mm gap to provide a U-value of 1.6w/m²K. Trickle vents to windows. Safety glazing to critical locations. Windows to open 1/20th of the floor area.
- All stud work to be 12.5mm plasterboard either side of 75x50mm softwood framework @ max. 400mm c/c with gypsum skim finish to plasterboard and 100mm 'Crown Framethern' insulation between framework.
- All plaster and finishing work to be made good to match existing. Floor joists to be doubled up under partitions.
- Ceiling to be 12.5mm Gypnoc Wallboard Duplex taped and skimmed. Include 100mm crown wool insulation between joists and 170mm above joists. NOTE - Special precautions may be required when electric cables are covered by insulating materials.
- All internal SVPs to be boxed in with 2 No. layers of 12.5mm plasterboard, outer layer to be moisture resistant, on 75x50mm softwood framework @ max. 400mm c/cs with 30mm 'QuietZone Acoustic Blanket' fixed to manufacturers specification and an access panel to enable rodding of the Soil Pipe. All pipework to be wrapped in 'QuietZone Partition Roll'.
- Mid span strutting should be provided to floor joists.
- Where new brickwork abuts existing walls cavities should be continuous.
- A cavity tray (300mm wide DPC) to be provided over the brickwork on all door and windows opening single storey roof abutment.
- All internal and external lintels to have 150mm minimum bearing.
- 30x5mmx1.2m galvanized steel straps to be used for lateral restraint at top with gable wall and roof rafters @ 2m c/c and at wall plate.
- Steel work to Structure Engineer's design and specifications. Boxed in 2 layers of plasterboard or single layer of Fireline.
- Sockets and switches between 450mm and 1200mm.
- All drainage to the satisfaction of the LABC Inspector on site.
- All new gas and heating works to be carried out by a Gas Safe Registered Installer and certificate to be provided on completion.
- All new Electrical work to be carried out by a qualified and competent person and certificate to be issued on completion of works.
- All smoke & heat detectors to be battery packed, mains powered, hardwired and interlinked to all storey landings.

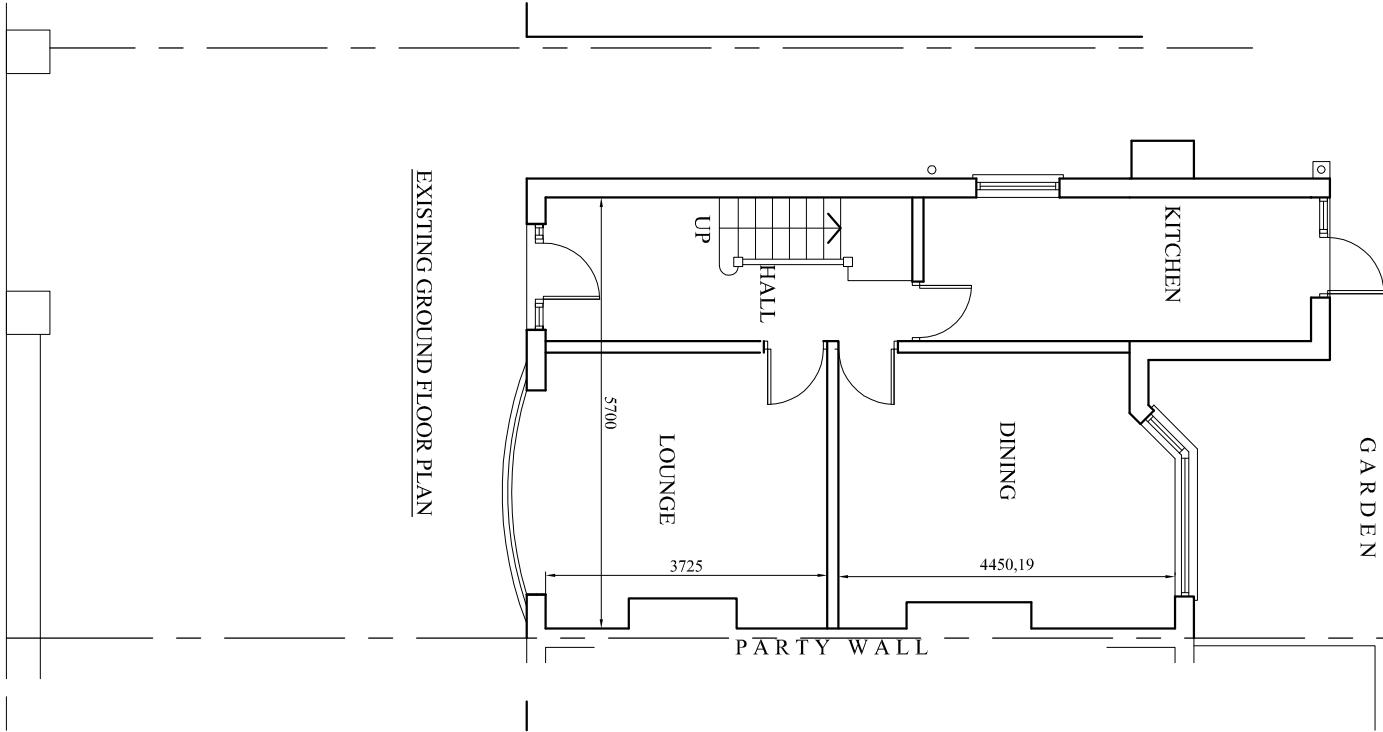

EXISTING GROUND FLOOR PLAN


PARTY WALL ETC. ACT 1996 TO APPLY AS NECESSARY AND BUILDING OWNER OR CONTRACTOR MUST SERVE ALL NECESSARY NOTICES TO ALL ADJOINING OWNERS PRIOR TO COMMENCEMENT OF THE WORK IN ACCORDANCE WITH THE ACT. EXACT POSITION OF WALLS AND BOUNDARIES TO BE DETERMINED ON SITE AND NO PART OF PROPOSED WORKS TO ENCRACH ANY BOUNDARY WITHOUT WRITTEN PERMISSION OF ADJOINING OWNERS.

PURPOSE OF ISSUE Do not scale from this drawing. All information should be checked by the contractor on site before commencing work. Any discrepancies should be reported to the architect immediately. All rights are reserved and are not transferable. Unauthorised reproductions of this drawing are not permitted.

GENERAL NOTES

- (1) THE CONTRACTOR IS TO CHECK AND VERIFY ALL BUILDING AND SITE DIMENSIONS, LEVELS AND SEWER INVERT LEVELS AT CONNECTION POINTS BEFORE WORK COMMENCES.
- (2) THE CONTRACTOR IS TO COMPLY IN ALL RESPECTS WITH SPECIFICALLY STATED ON THESE DRAWINGS.
- (3) BEFORE WORK COMMENCES – ENSURE ALL PLANNING PERMISSIONS AND BUILDING REGULATION CONDITIONS HAVE BEEN REVIEWED TO THE SATISFACTION OF THE LOCAL AUTHORITY.
- (4) ALL WORKS TO COMPLY WITH THE WORKMANSHIP CLAUSES IN BS8000 SERIES AND TO BE IN FULL COMPLIANCE WITH THE BUILDING REGULATIONS.
- (5) CONTRACTOR IS TO NOTIFY BUILDING CONTROL AT THE APPROPRIATE STAGES IN CONSTRUCTION – NECESSARY FOR THEM TO DETERMINE THE WORKS STATUTORY COMPLIANCE.
- (6) THE BUILDER IS TO FAMILIARISE HIMSELF AND FULLY UNDERSTAND THE PLANS AND ANY APPROPRIATE STRUCTURAL REQUIREMENTS PRIOR TO COMMENCEMENT OF WORK.
- (7) THE PLANS RELATING TO THE PROPOSED PROJECT TO BE READ IN CONJUNCTION WITH ALL APPROPRIATE STRUCTURAL ENGINEERS DETAILS.
- (8) DO NOT SCALE FROM PLANS. USE FIGURED AND ON SITE DIMENSIONS ONLY. IF QUERIES ARISE ON SITE CONTACT SITE AGENT.
- (9) THE CONTRACTOR IS TO CHECK ALL DIMENSIONS ON SITE PRIOR TO COMMENCEMENT OF WORK ON SITE AND ANY DISCREPANCIES BE BROUGHT TO THE ATTENTION OF THE SITE AGENT.
- (10) ALL SITE WORK TO BE CARRIED OUT TO THE BUILDING REGULATIONS 2010 (ITS REVISIONS), CURRENT BRITISH STANDARDS AND CODES OF PRACTICE.
- (11) ALL STATUTORY SITE INSPECTIONS ARE TO BE SEEN AND APPROVED BY L.A.B.C.O. PRIOR TO ANY COVERING UP OF WORK.
- (12) NO WORK IS TO BE CARRIED OUT FROM THIS PLAN UNTIL IT HAS BEEN STAMPED APPROVED BY COUNCIL BUILDING CONTROL AND PLANNING DEPARTMENTS.
- (13) ALL DRAINAGE AND FOUNDATION IS PROVISIONAL AND SUBJECT TO THE CONDITIONS ENCOUNTERED ON SITE.
- (14) ALL CONCRETE WORK TO BE CARRIED OUT TO BS5262:1981 AND BS12821:1985.
- (15) ALL BRICKWORK TO BE CARRIED OUT TO BS5328:87/3:1985.
- (16) ALL TIMBER TO BE TREATED WITH A SUITABLE PRESERVATIVE TO BS1262:1975.
- (17) ALL WORK REGARDING THIS PROJECT IS SUBJECT TO THE B.C.O.'S APPROVAL AND SATISFACTION.
- (18) ALL ELECTRICAL WORK IS TO COMPLY WITH ALL THE RELEVANT REQUIREMENTS OF PART P, COMPLETION OF WORK. (19) SITE TO BE LEFT CLEAN BY CONTRACTOR AFTER COMPLETION OF PROJECT.
- CODE 4 LEAD FLASHINGS (MIN UPSTAND 150mm & MIN 150mm SPREAD ON TILE) AND CAVITY TRAYS ARE TO BE USED WHERE INDICATED.
- DOUBLE GLAZING TO BE PROVIDED TO ALL WINDOWS TO NEW STRUCTURE, THEREFORE U-VALUE OF WALLS TO BE 0.28w/m²K AND U-VALUE OF WINDOWS TO BE 1.6w/m²K, & EXTERNAL DOOR 1.8w/m²K (I.E.. CONSTRUCTED AS INDICATED). SAFETY GLAZING TO CRITICAL LOCATIONS.
- NEW GROUND FLOOR**
- ALL VEGETABLE SOIL AND DELETERIOUS MATTER STRIPPED OFF SITE. LAY MIN. 150mm OF CLEAN CRUSHED STONE HARDCORE AND COMPACT. LAY 1200 GAUGE DPM AND FULLY LAP WITH DPC. ANY JOINTS IN DPM TO BE LAPPED MIN 300mm. PROVIDE 100mm 'POLYFOAM PLUS FLOORBOARD 220' /KINGSPAN/XTRATHERM INSULATION AS SHOWN ON SECTION. LAY MIN. 100mm CONCRETE (1:2:4:20mm AGGREGATE) SLAB FINISH SURFACE OF WITH 65mm SAND/CEMENT SCORED OR 25mm ASPHALT.
- EXISTING WOOD FLOOR VENTILATION: FOR VENTILATION OF EXISTING WOOD FLOOR LAY 100MM DIA PVC PIPE IN NEW GROUND FLOOR.

KITCHEN

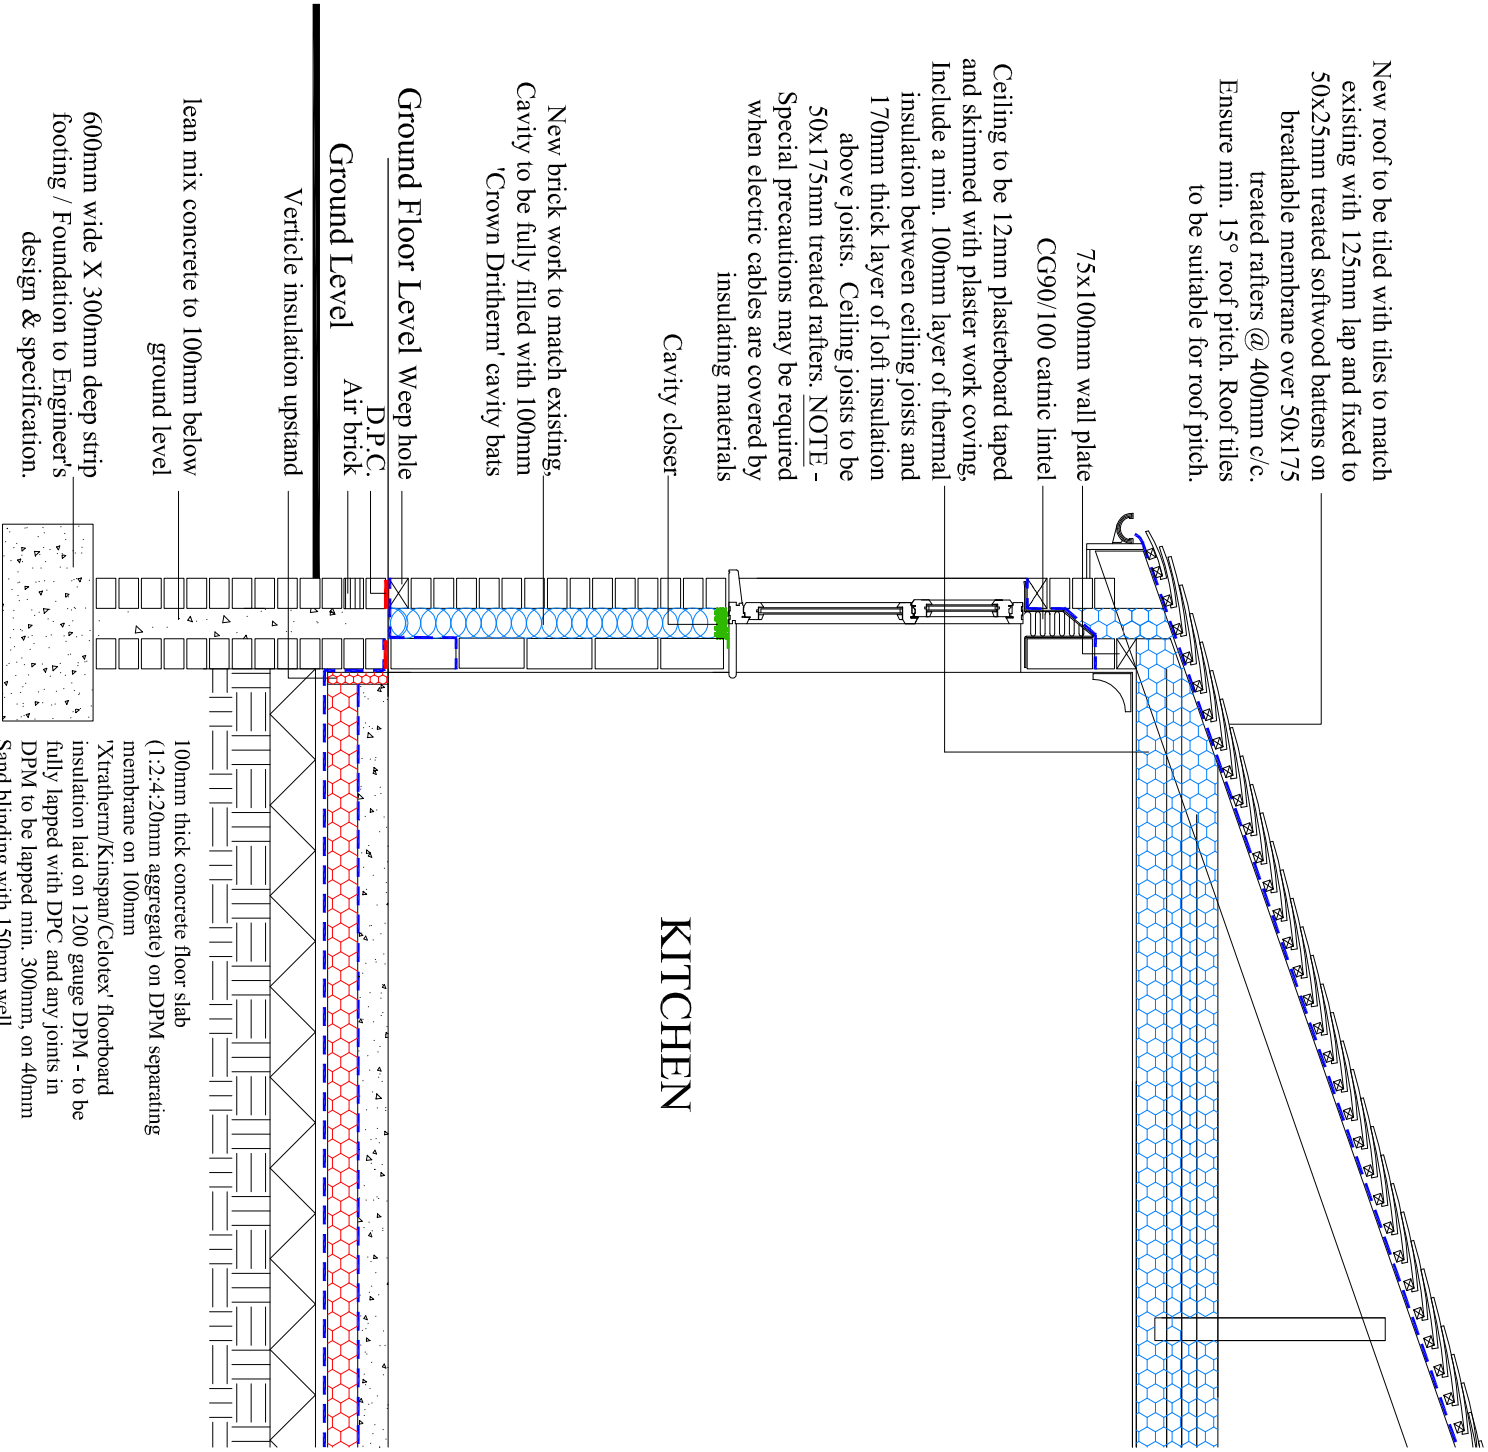

SECTION

PROJECT 154, Brantingham Road, Whalley Range

CLIENT Mr. Syed Javed

DRAWING TITLE Proposed Plan

JOB NO NA-B01

SCALE 1:25/50/100@A2

DATE May 2021

DRAWN CHECKED BY NA

T 0782 895 3405

E mnamat@hotmail.co.uk