


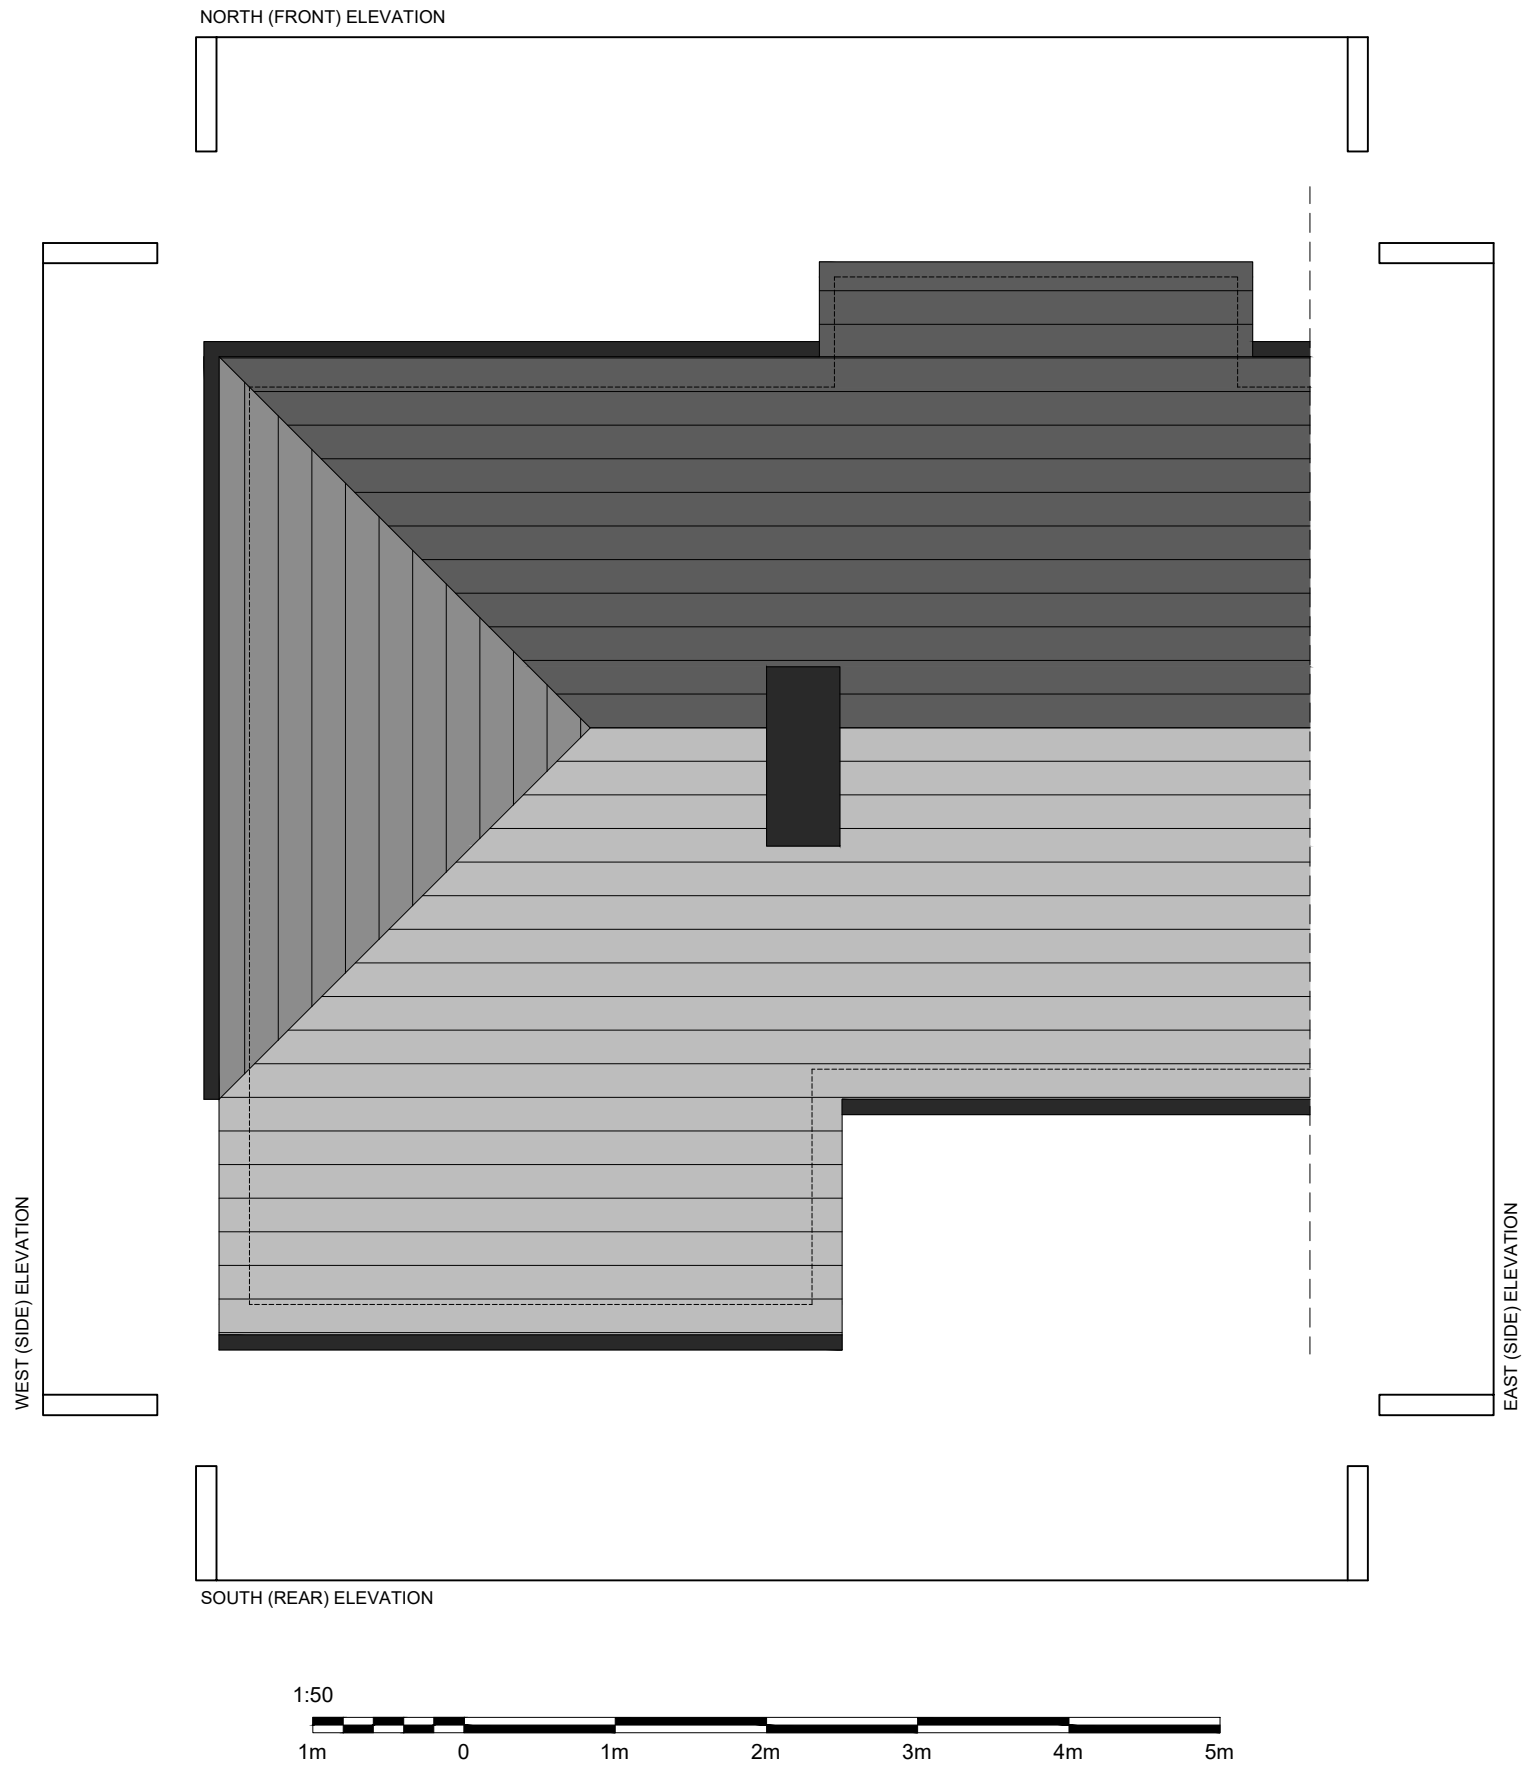

Client				
Mr Khan				
Project				
34 Parry Road, M12 5QD				
Drawing Title				
Existing Roof Plan				
Drawn	Checked	Paper Size	Scale	Date
PL	PL	A3	1:50	June 2021
Project No.		Drawing No.	Revision	
21 - 621		00-05	-	

