



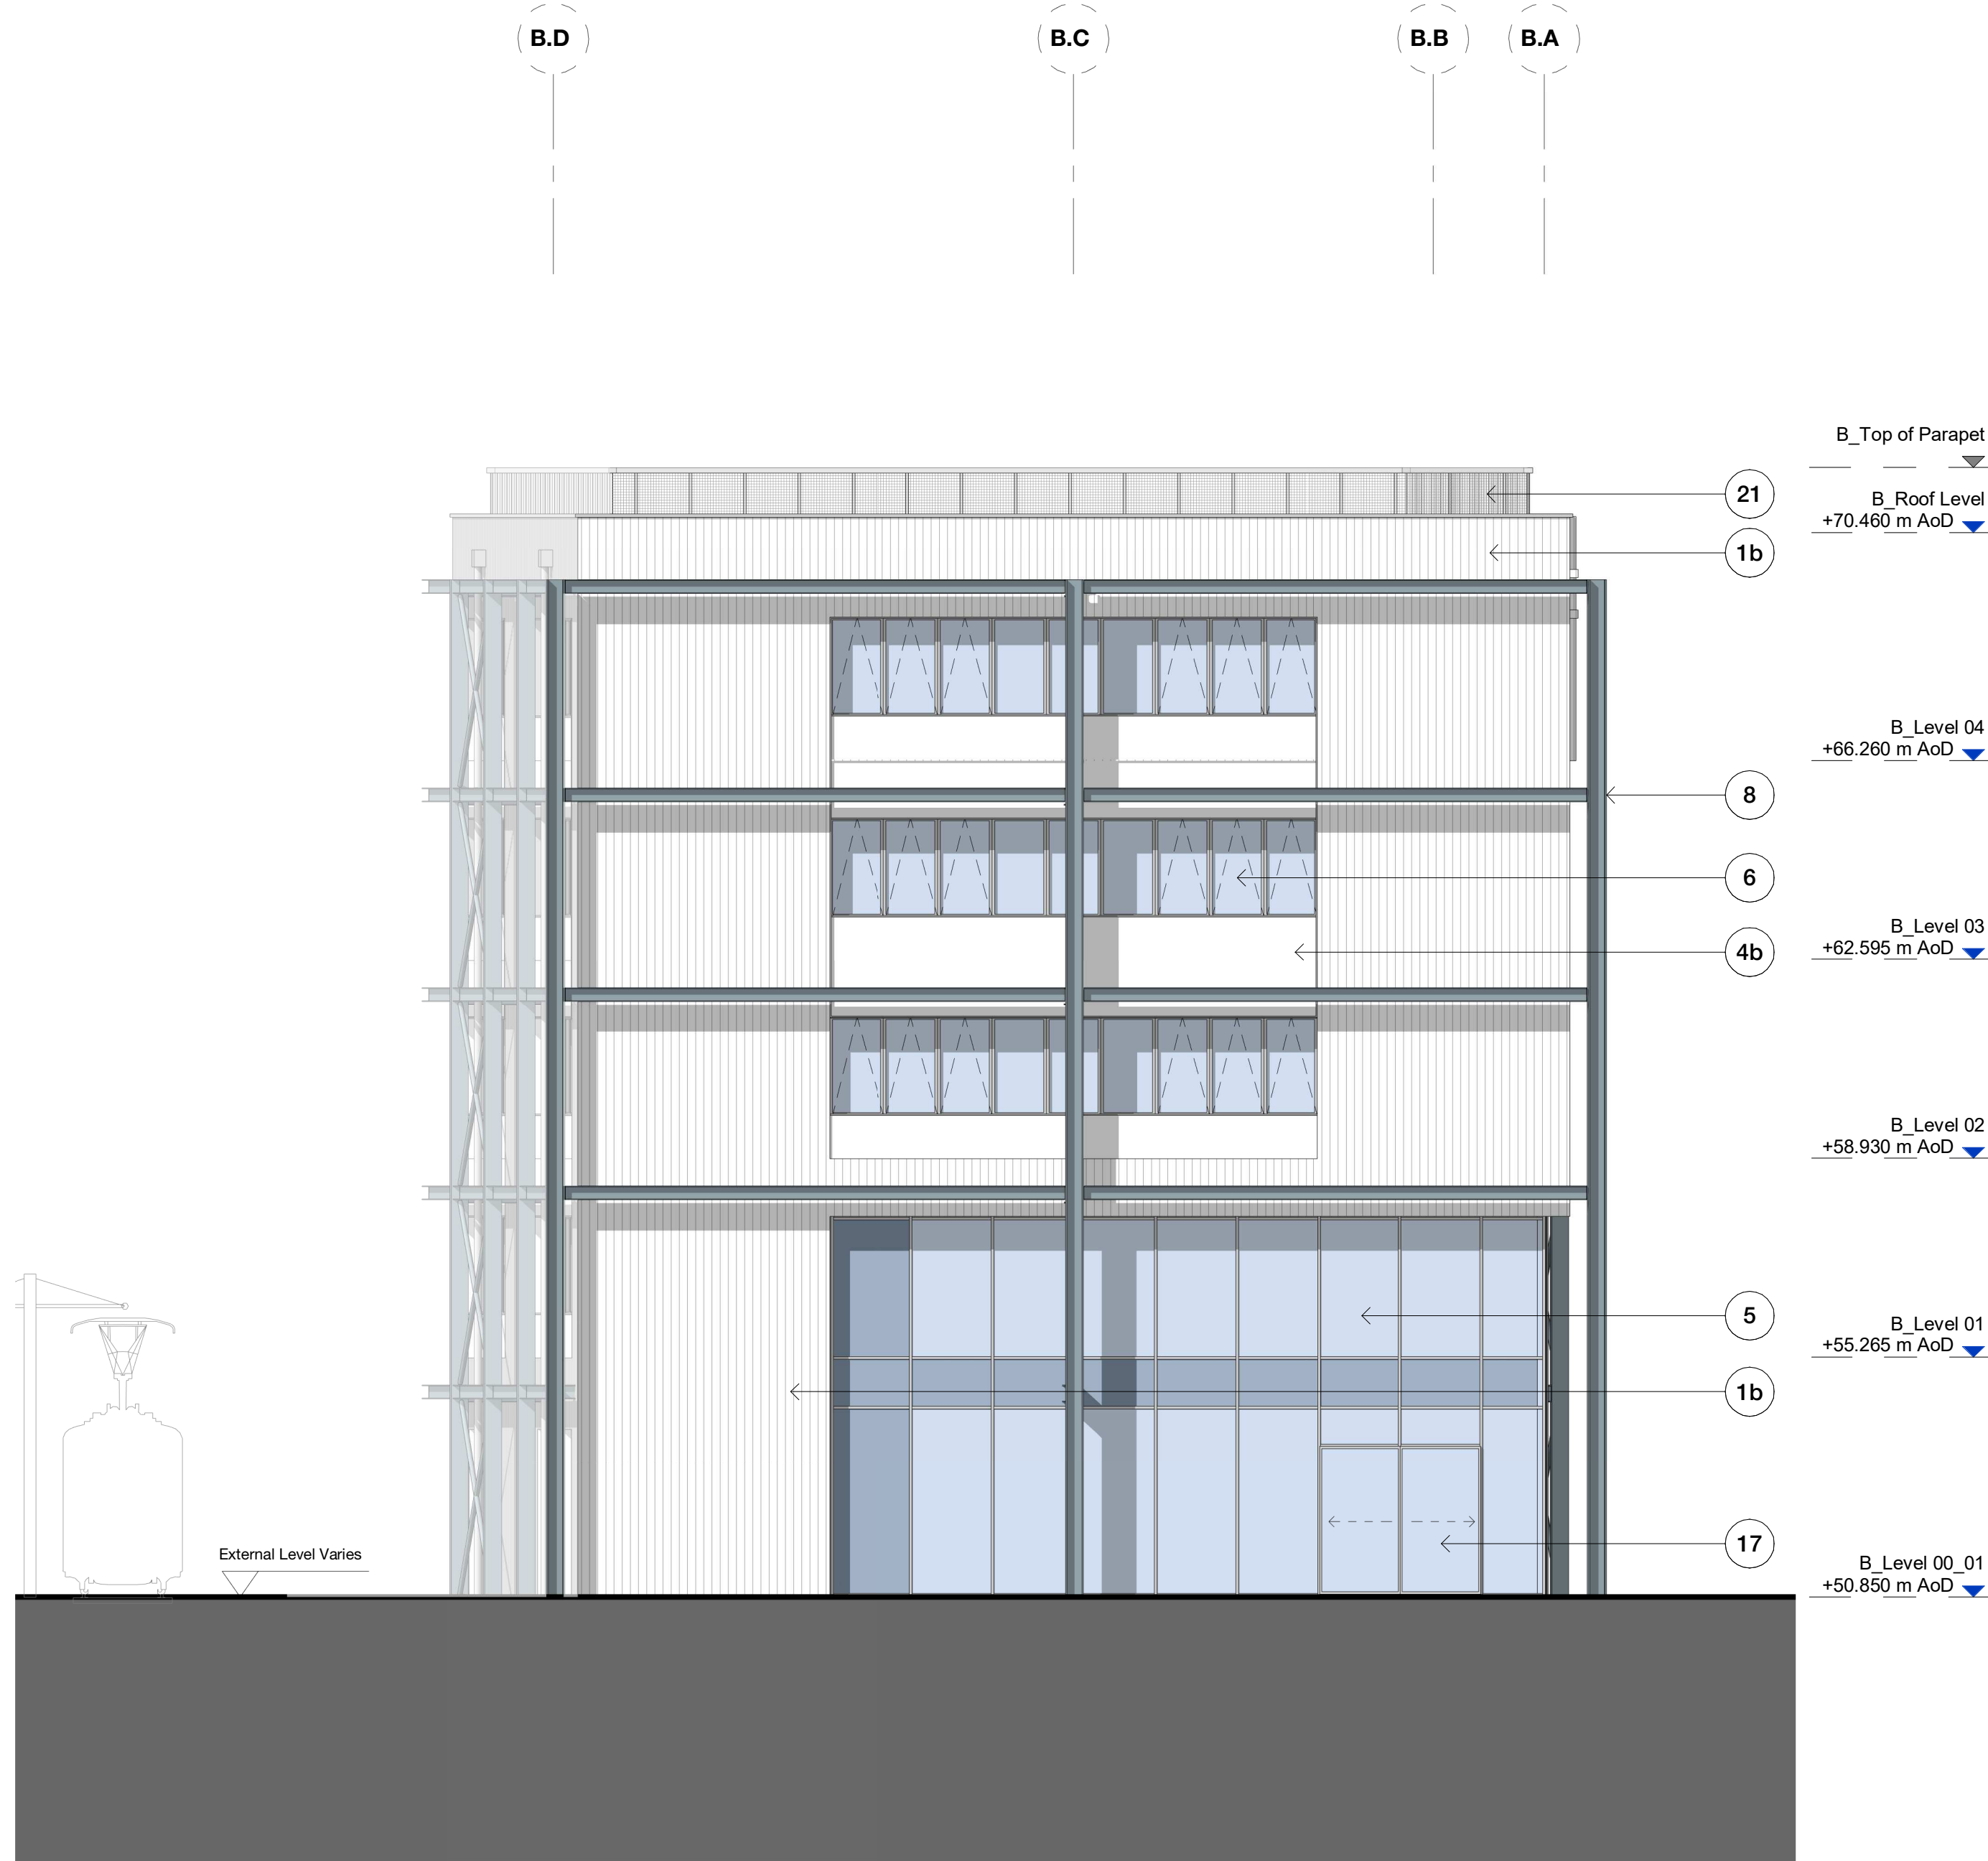


1 Building B - East Elevation
1 : 100

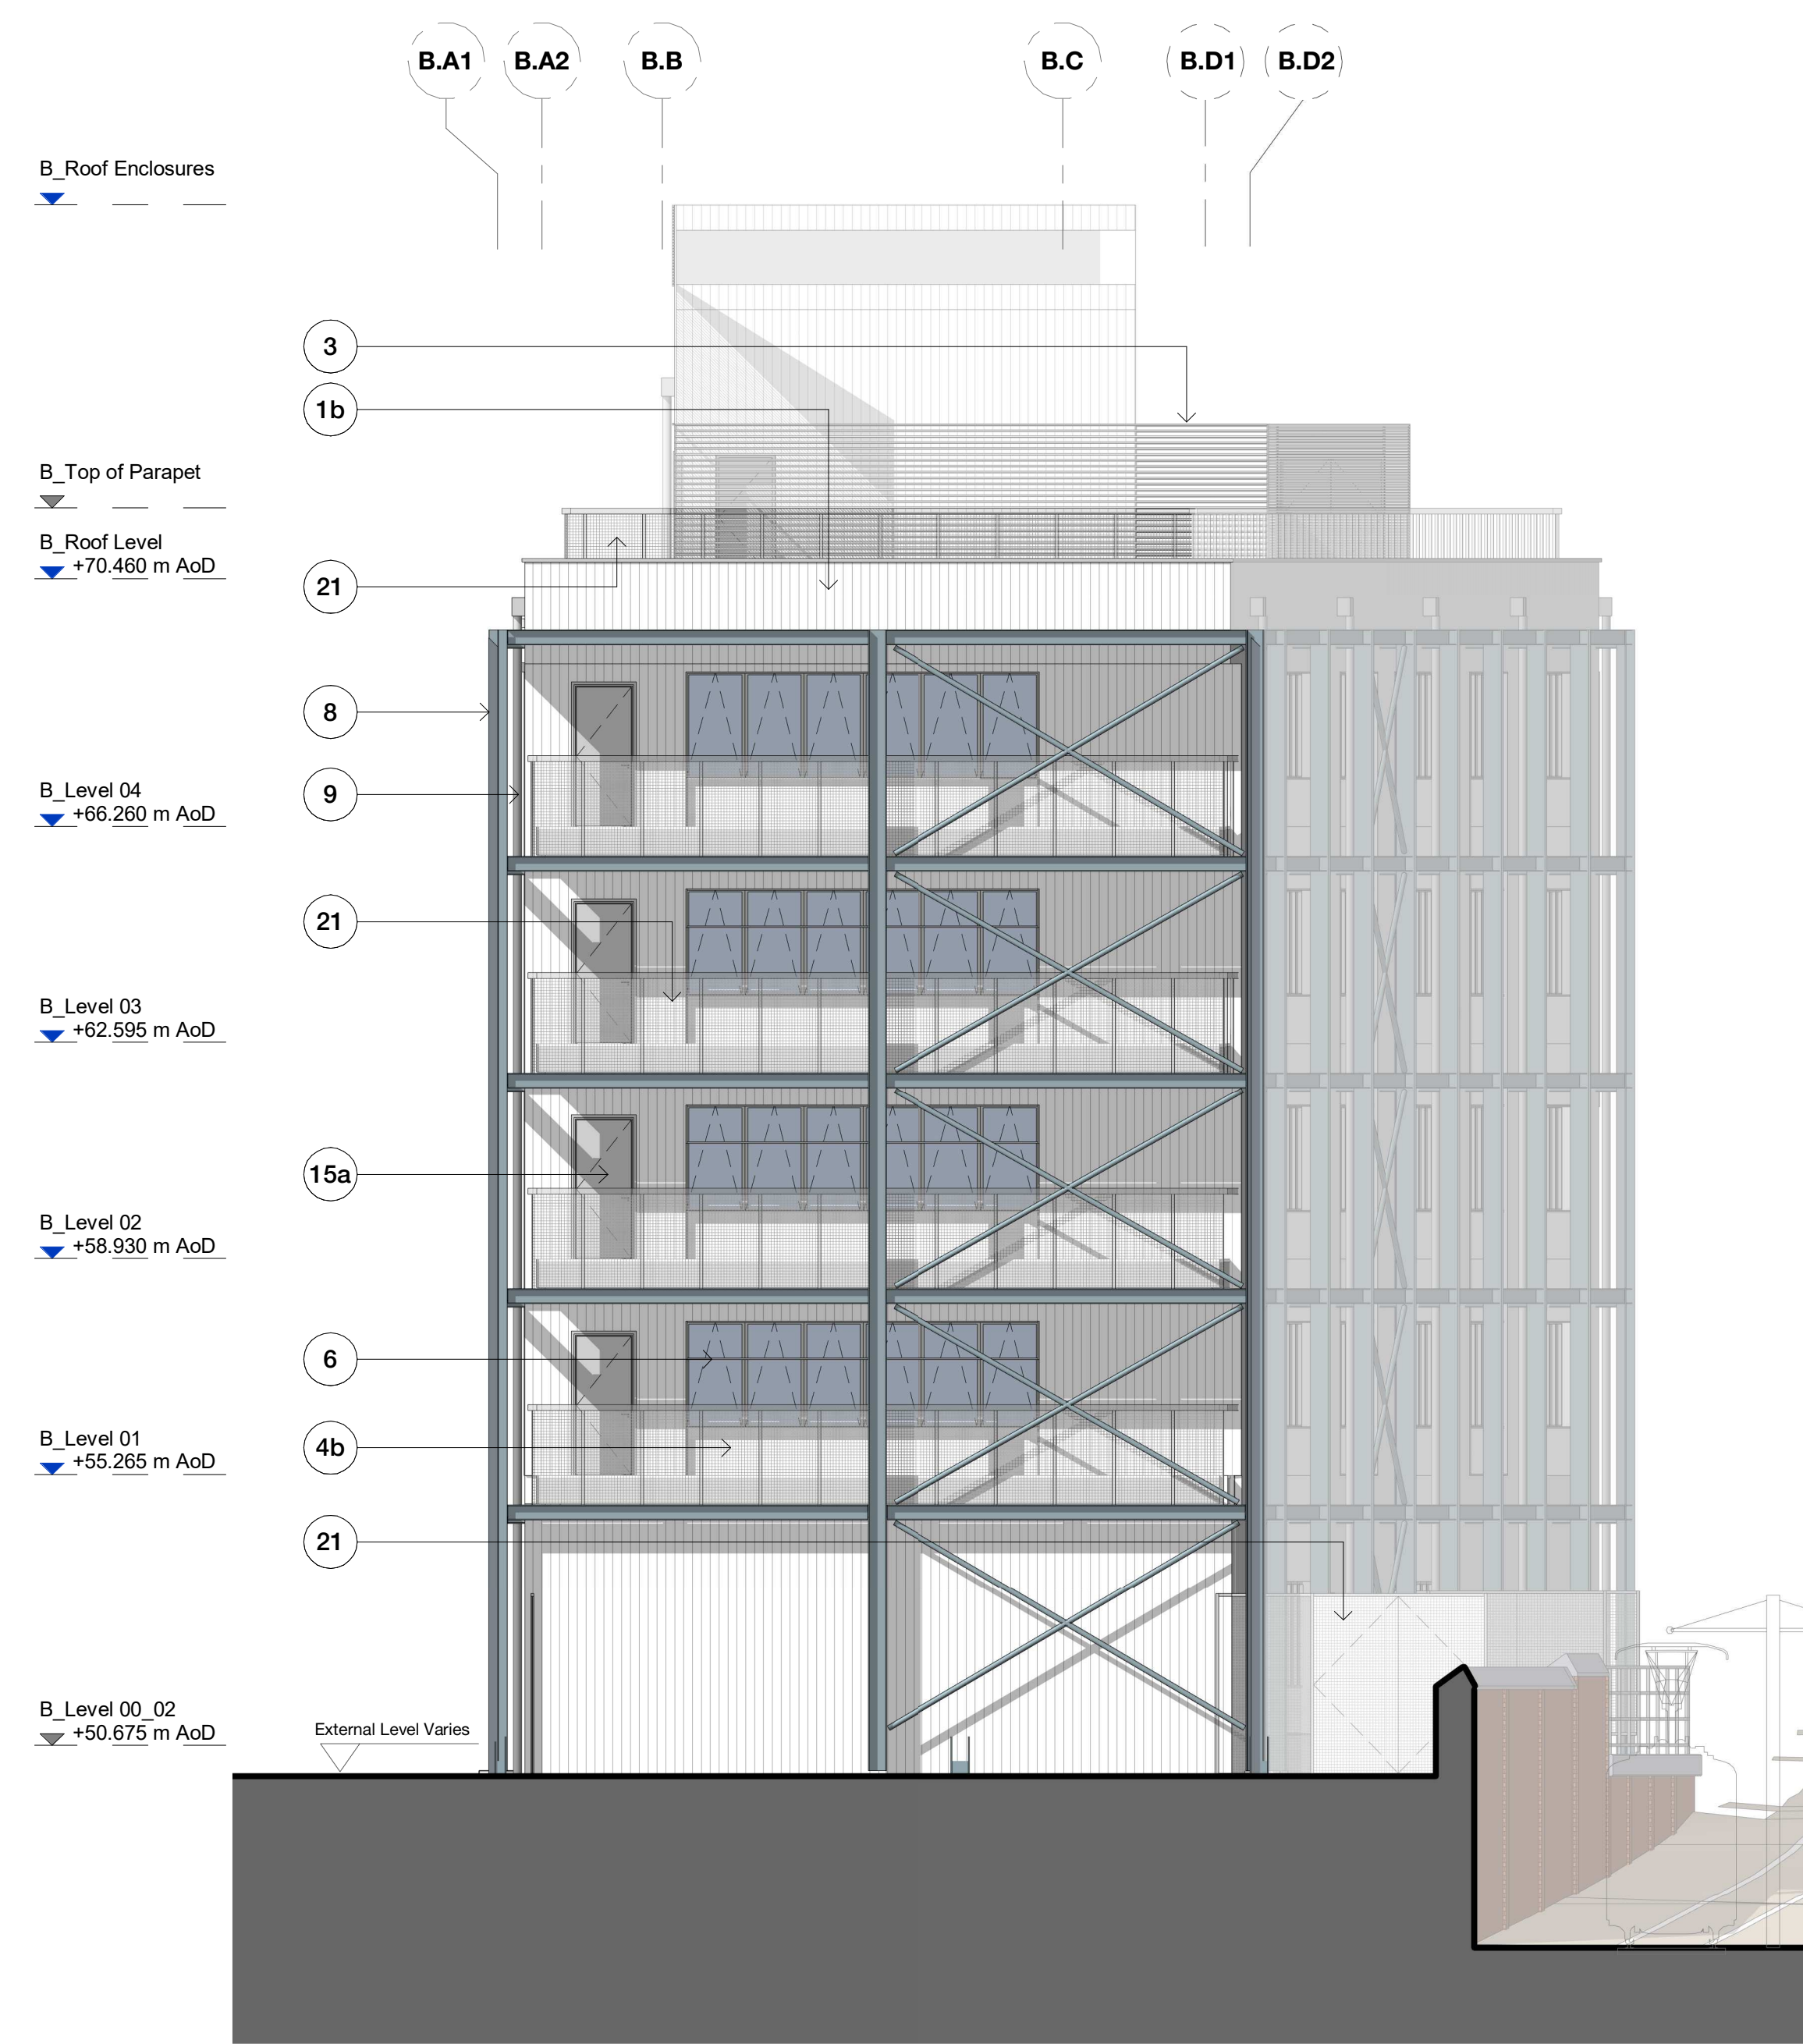

2 Building B - West Elevation
1 : 100

Materials Key			
1. Sinusoidal profiled metal cladding	12. Flat roof	13. Metal mesh grating, Silver - RAL TBC	14. Glazed doors, Grey - RAL TBC
1a. Green - RAL TBC	15a. Grey - RAL TBC	15b. Green - RAL TBC	16. Large format metal / glazed translucent folding door, Silver - RAL TBC
2. Perforated flat metal panel, Green - RAL TBC	17. Sliding glazed entrance door, Grey - RAL TBC	18. Metal loured single/double door	19. Bi-folding shutter, Green - RAL TBC
3. Metal louvers, Grey - RAL TBC	18a. Silver - RAL TBC	18b. Green - RAL TBC	20. Metal railing, Silver - RAL TBC
4. Flat metal panel	19. Bi-folding shutter, Green - RAL TBC	20. Metal railing, Silver - RAL TBC	21. Metal mesh, Silver - RAL TBC
4a. Green - RAL TBC	21. Metal mesh, Silver - RAL TBC	22. Brickwork, Green - RAL TBC	23. Metal reveal, Green - RAL TBC
4b. Silver - RAL TBC	22. Brickwork, Green - RAL TBC	23. Metal reveal, Green - RAL TBC	24. LED Feature Lighting
5. Metal framed glazing system, including spandrel panels and integrated louvers, Grey - RAL TBC	24. LED Feature Lighting		
6. Metal framed windows, including spandrel panels, Grey - RAL TBC			
7. Metal stair, Green - RAL TBC			
8. Metal structure, Green - RAL TBC			
9. Metal rainwater goods, Green - RAL TBC			
10. Metal soffit, Green - RAL TBC			
11. Exposed concrete soffit			

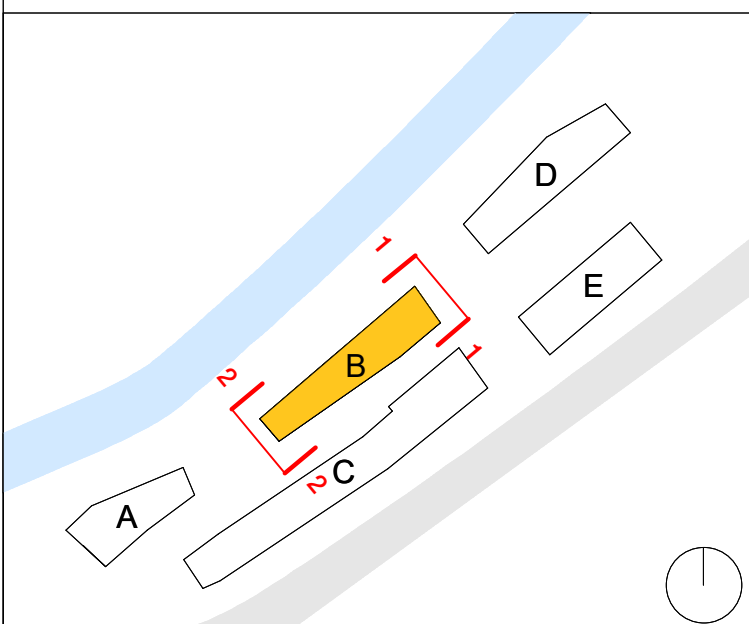

30 Tariff Street
Manchester M1 2FF
mail@hawkinsbrown.com
hawkinsbrown.com

Hawkins\Brown

Project
Pollard Street
New Islington

Drawing
Building B - GA East & West Elevations

Scale @ A0
1 : 100
Scale @ A3
NTS
Date
September 2020

Drawn By
SB
Checked By
PD

Job Number
18013
Status
S2
Purpose of Issue
Planning

Drawing No.
PLS-HBA-B-ZZ-DR-A-08-0212
Rev
P2