


NOTES:
CONTRACTORS MUST VERIFY ALL DIMENSIONS ON SITE BEFORE
COMMENCEMENT OF ANY WORK OR PREPARING
MANUFACTURING DRAWINGS
DO NOT SCALE FROM THIS DRAWING


A | New Gate to front omitted | JUN 21




FRONT ELEVATION

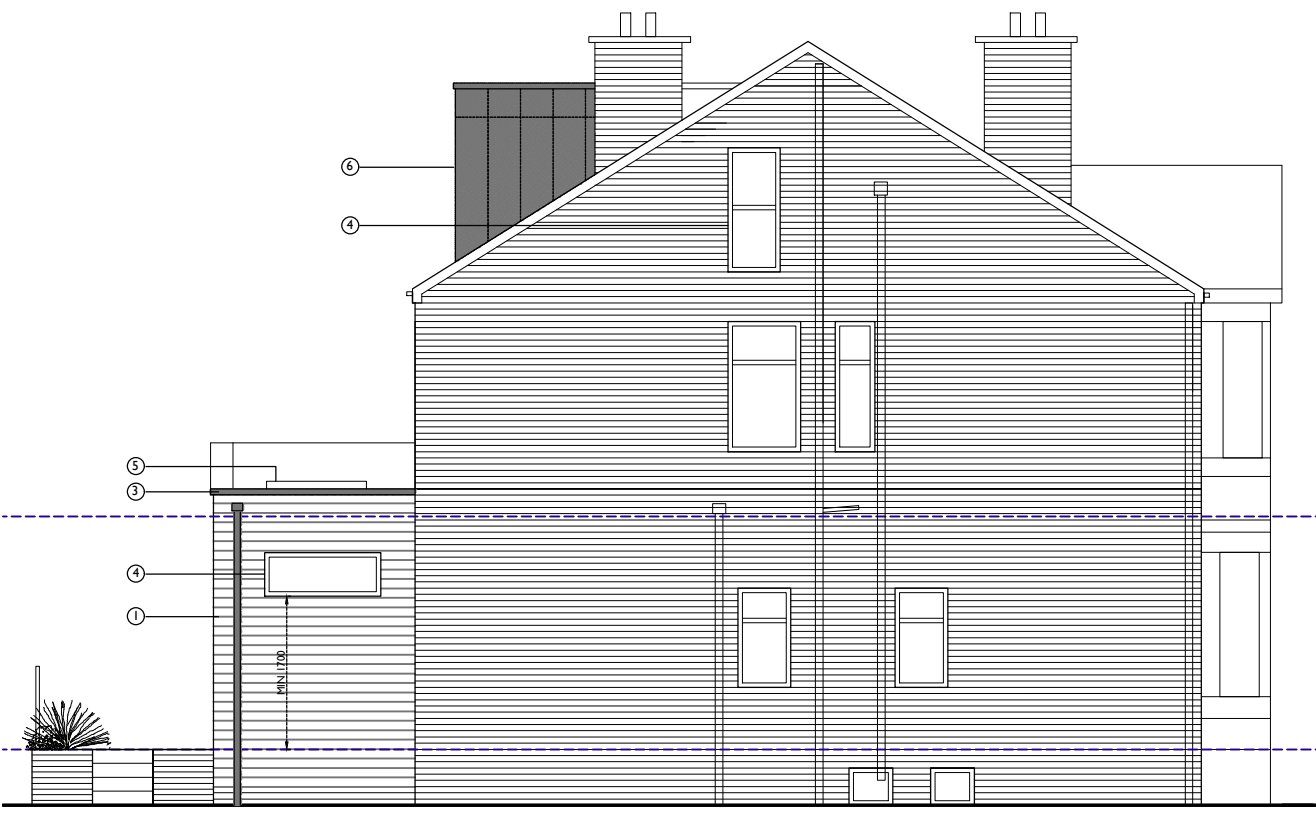

SIDE ELEVATION

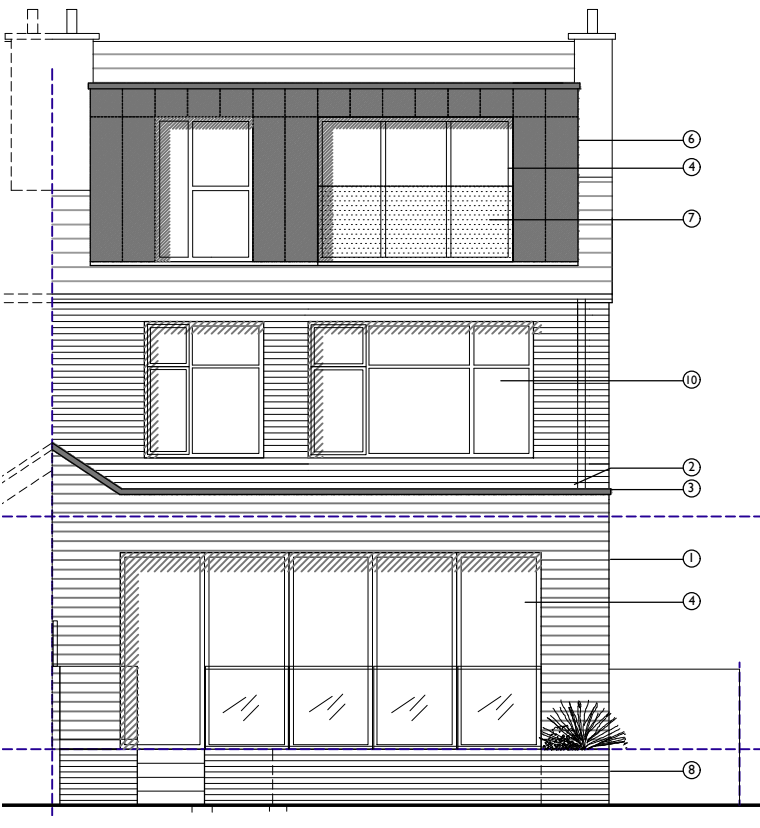


REAR ELEVATION

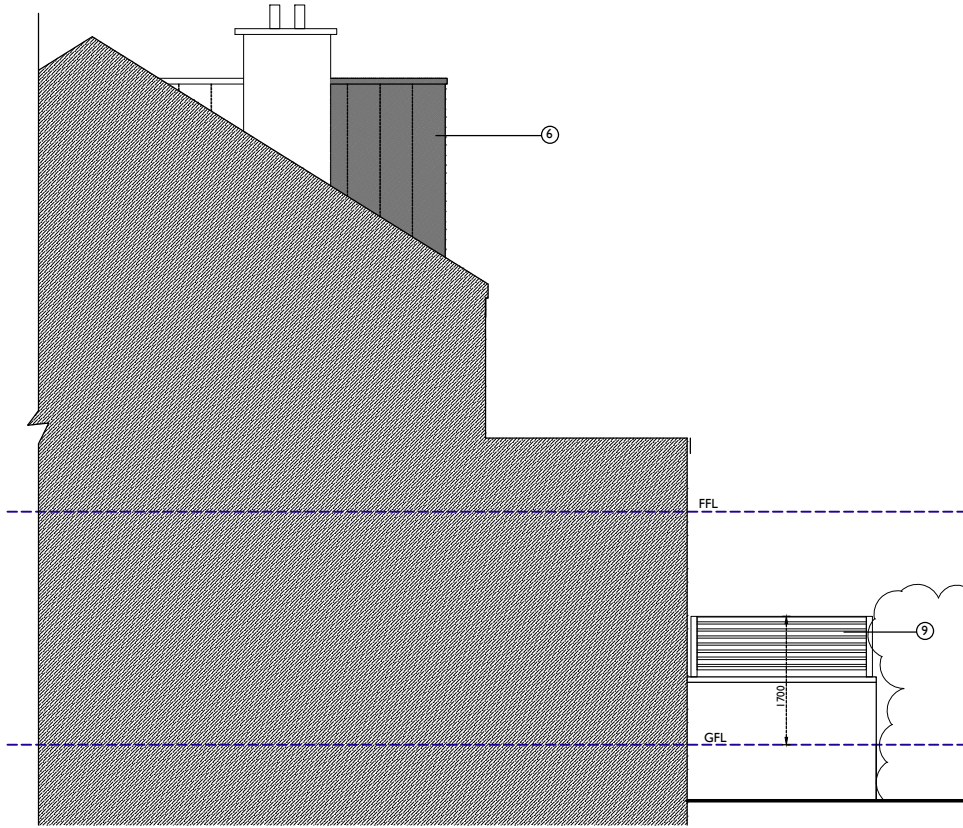

SIDE ELEVATION

GARDEN ROOM / SHED

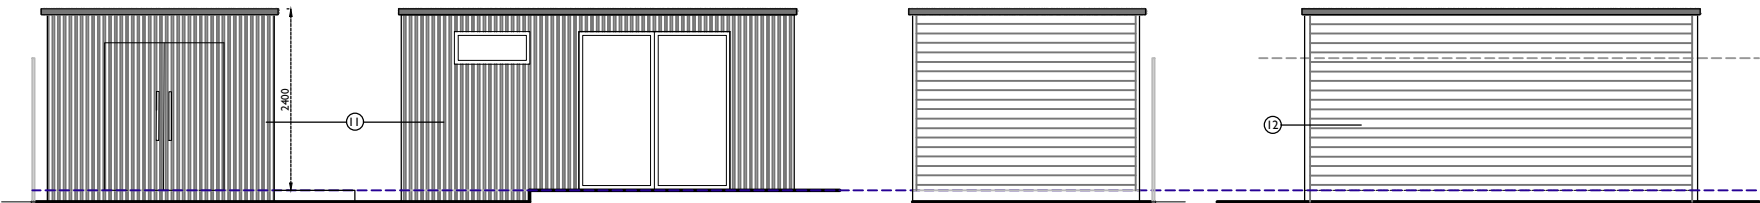


SIDE ELEVATION

FRONT ELEVATION (FACING GARDEN)

SIDE ELEVATION

REAR ELEVATION

- KEY -
- ① CHARRED TIMBER CLADDING - BLACK (FIRE TREATED)
OR COMPOSITE CLADDING BOARD - MIDNIGHT BLACK
 - ② FLAT ROOF - DARK GREY
 - ③ PPC AL ROOF COPING
 - ④ NEW WINDOWS & GLAZED DOOR PPC ALUMINIUM / OR HARDWOOD
PAINTED. DARK GREY / BLACK
 - ⑤ ROOF LIGHTS
 - ⑥ METAL CLADDING -TRADITIONAL TEXTURE DARK ZINC FINISH
 - ⑦ GLAZED JULIET BALCONY
 - ⑧ TERRACE LEVEL WITH INTERNAL FLOOR.
 - ⑨ TIMBER PRIVACY SCREEN
 - ⑩ BAY WINDOW REMOVED, NEW WINDOW & INFILL BRICKWORK TO MATCH EXISTING
 - ⑪ COMPOSITE SLATTED CLADDING BOARD -MIDNIGHT / BLACK
 - ⑫ PVC-U CLADDING - BLACK
 - ⑬ WINDOWS TO FRONT TO BE RENEWED

 

emma craig
Architectural Design

t: 07931 586751 e: emmacrg@gmail.com

CLIENT

KAREN & MATT

PROJECT

13 GREEN WALK
WHALLEY RANGE M16 9RE

DRAWING TITLE
ELEVATIONS
PROPOSED

SCALE DATE

1:100 @A3 1:50 @A1

JOB No DRAWING No REVISION

48

03

A

PLANNING