




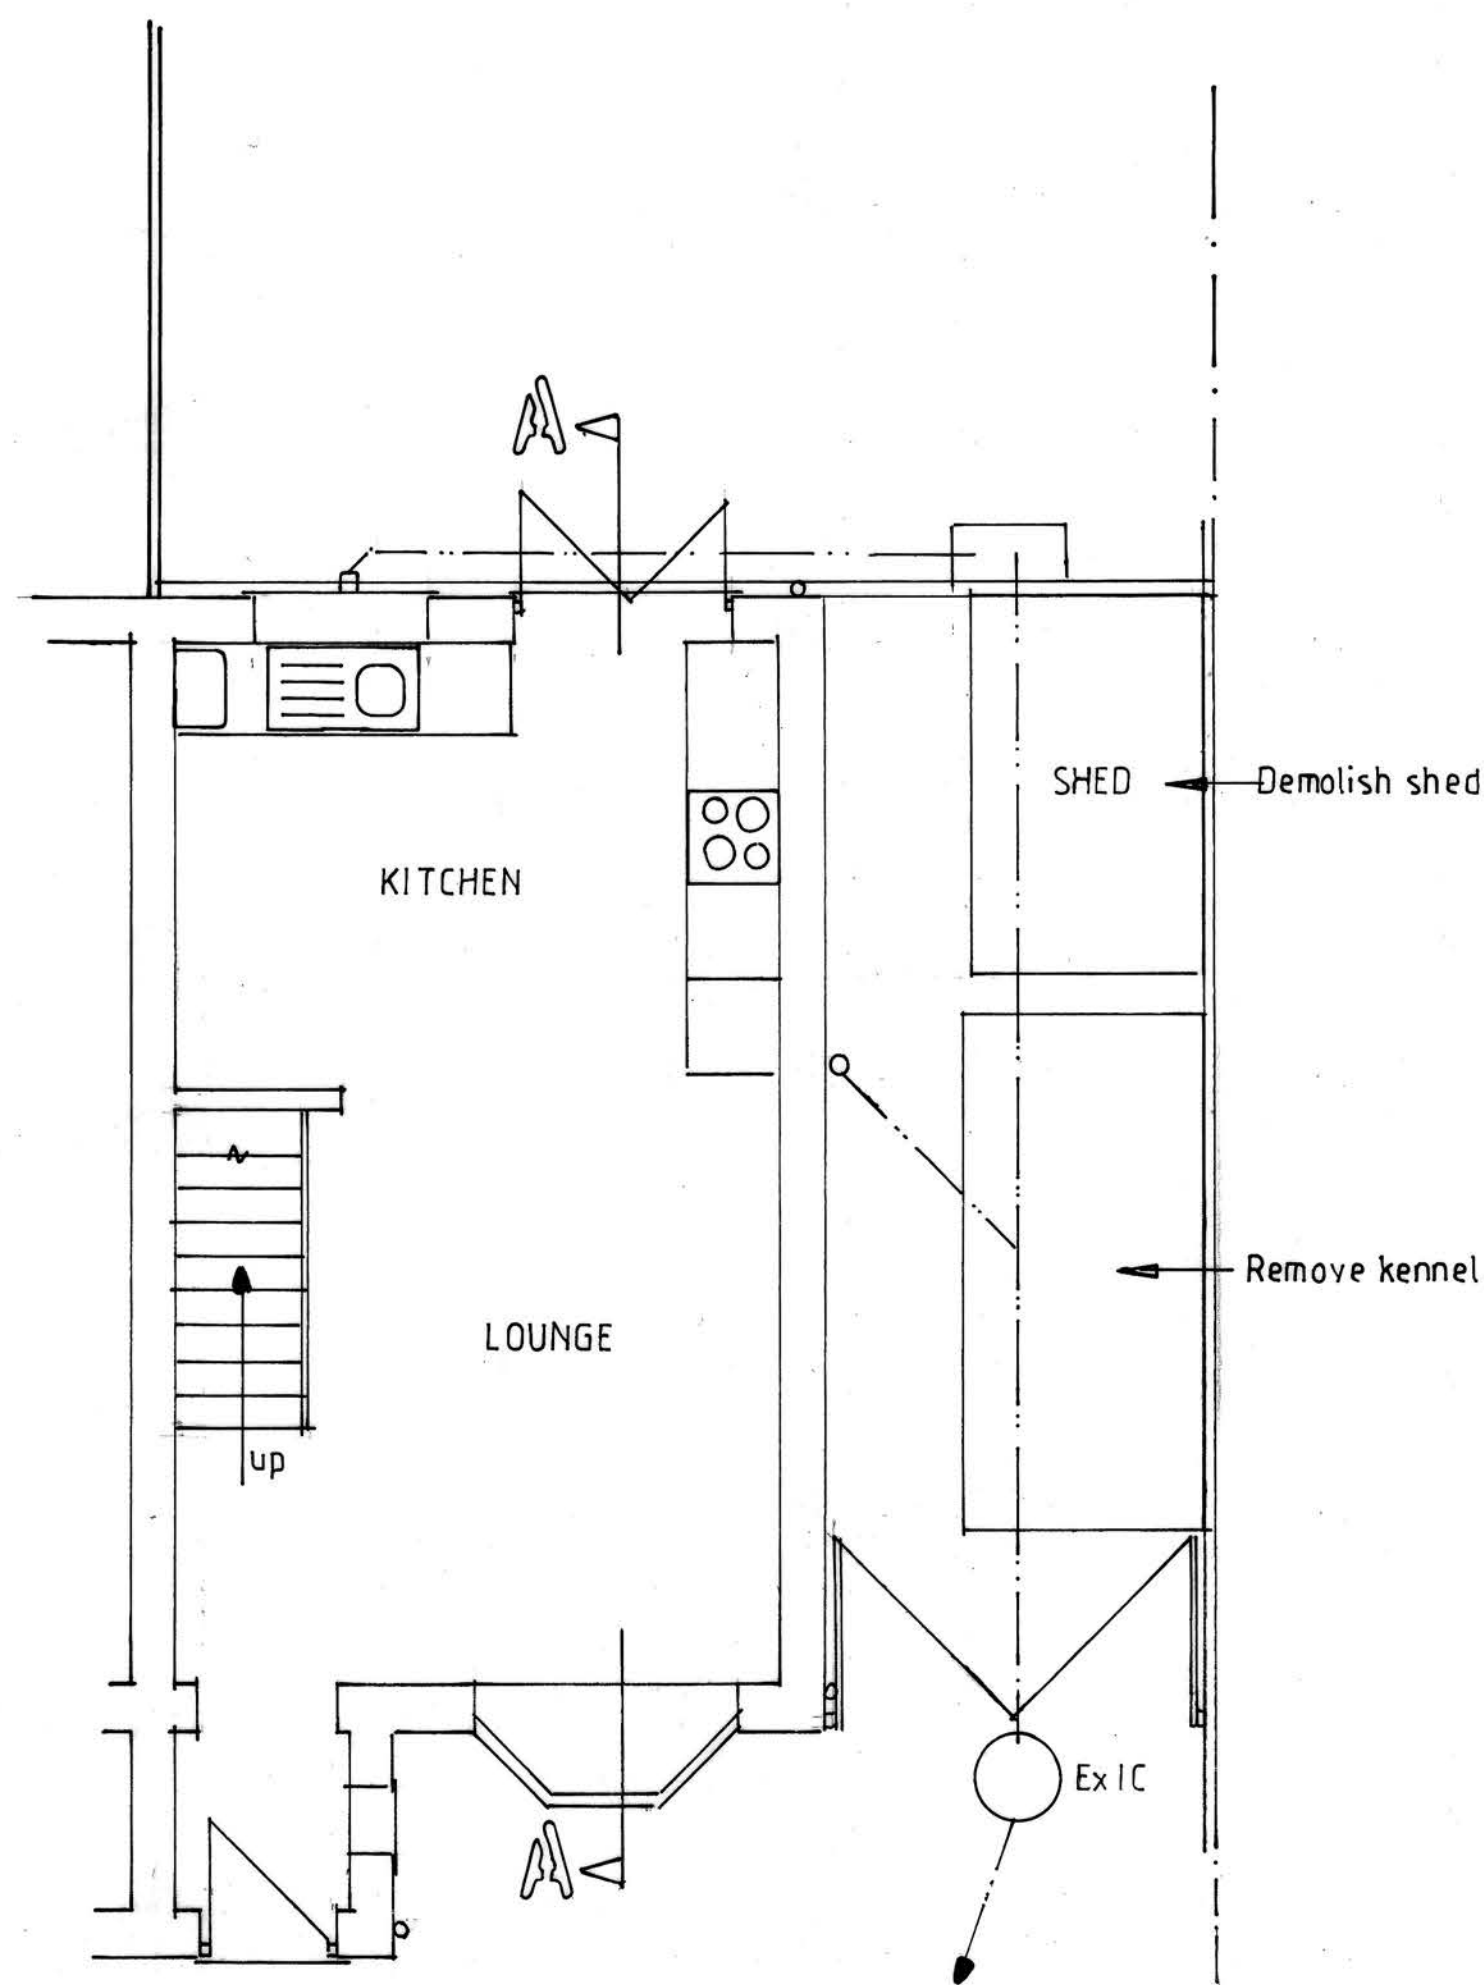


GROUND FLOOR PLAN

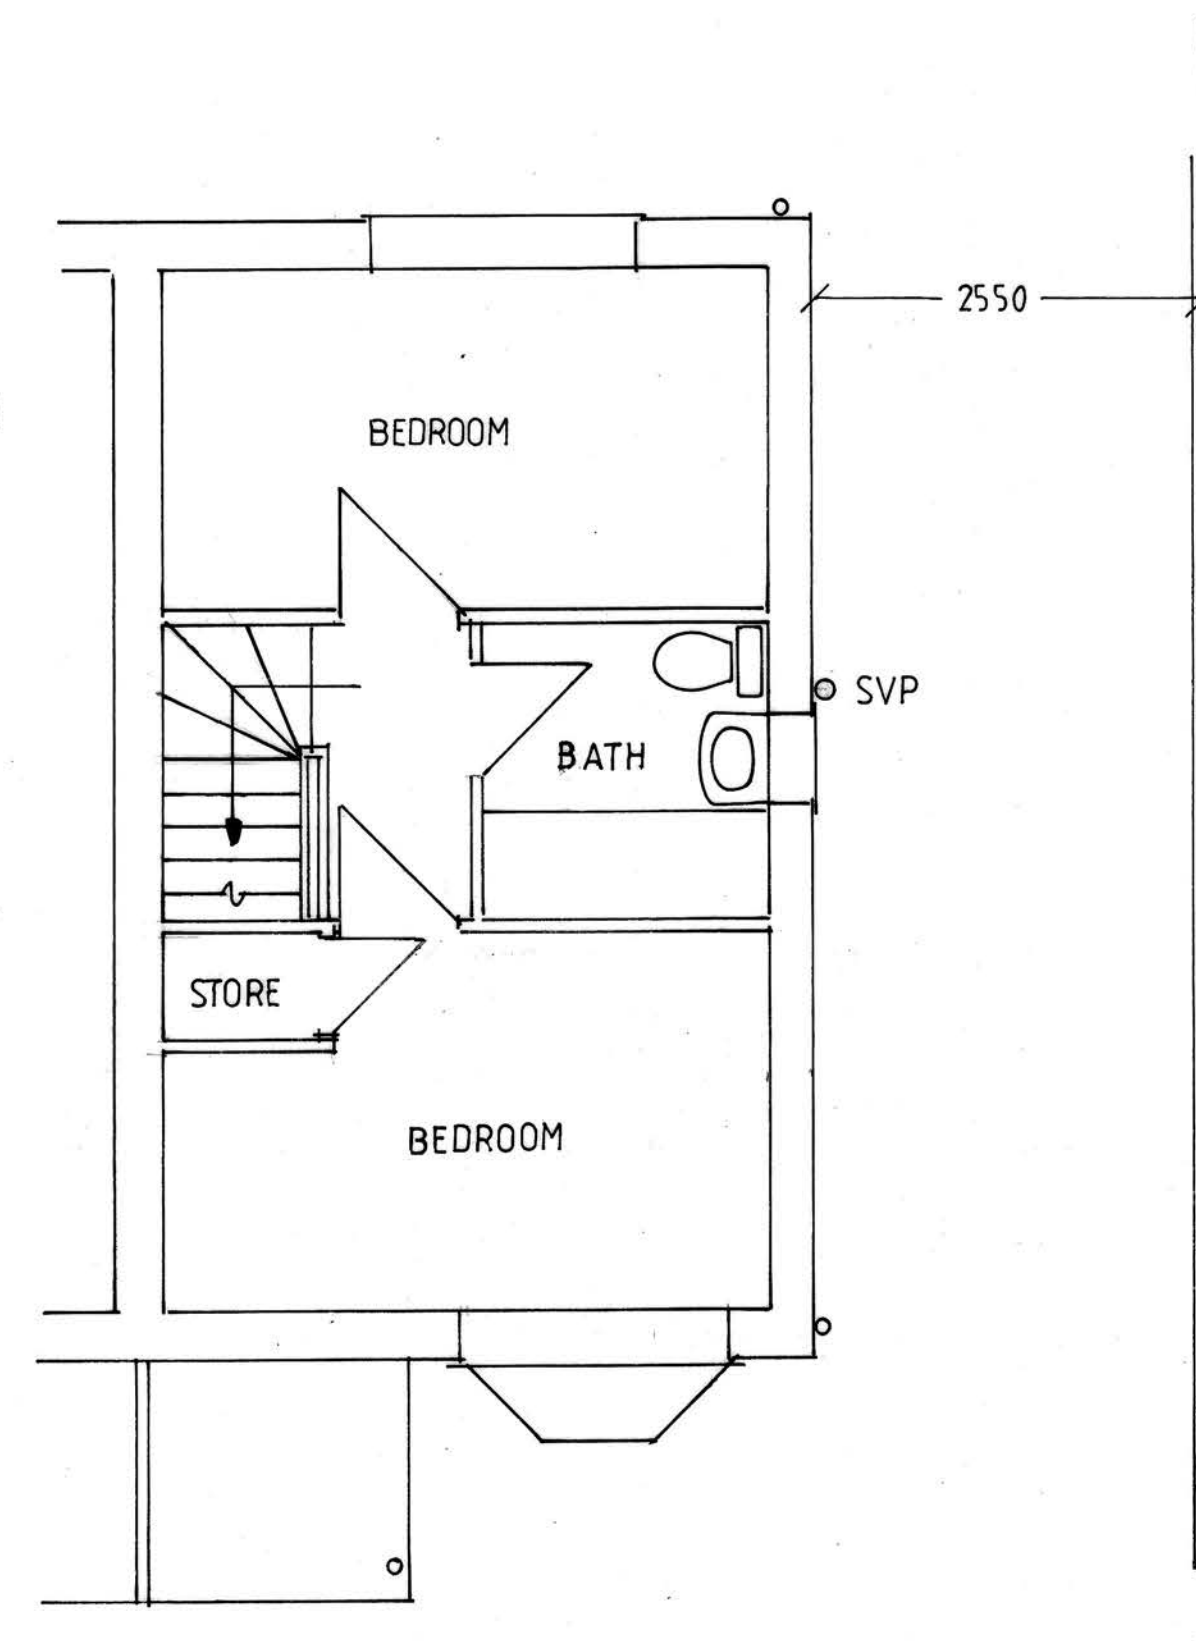


FIRST FLOOR PLAN

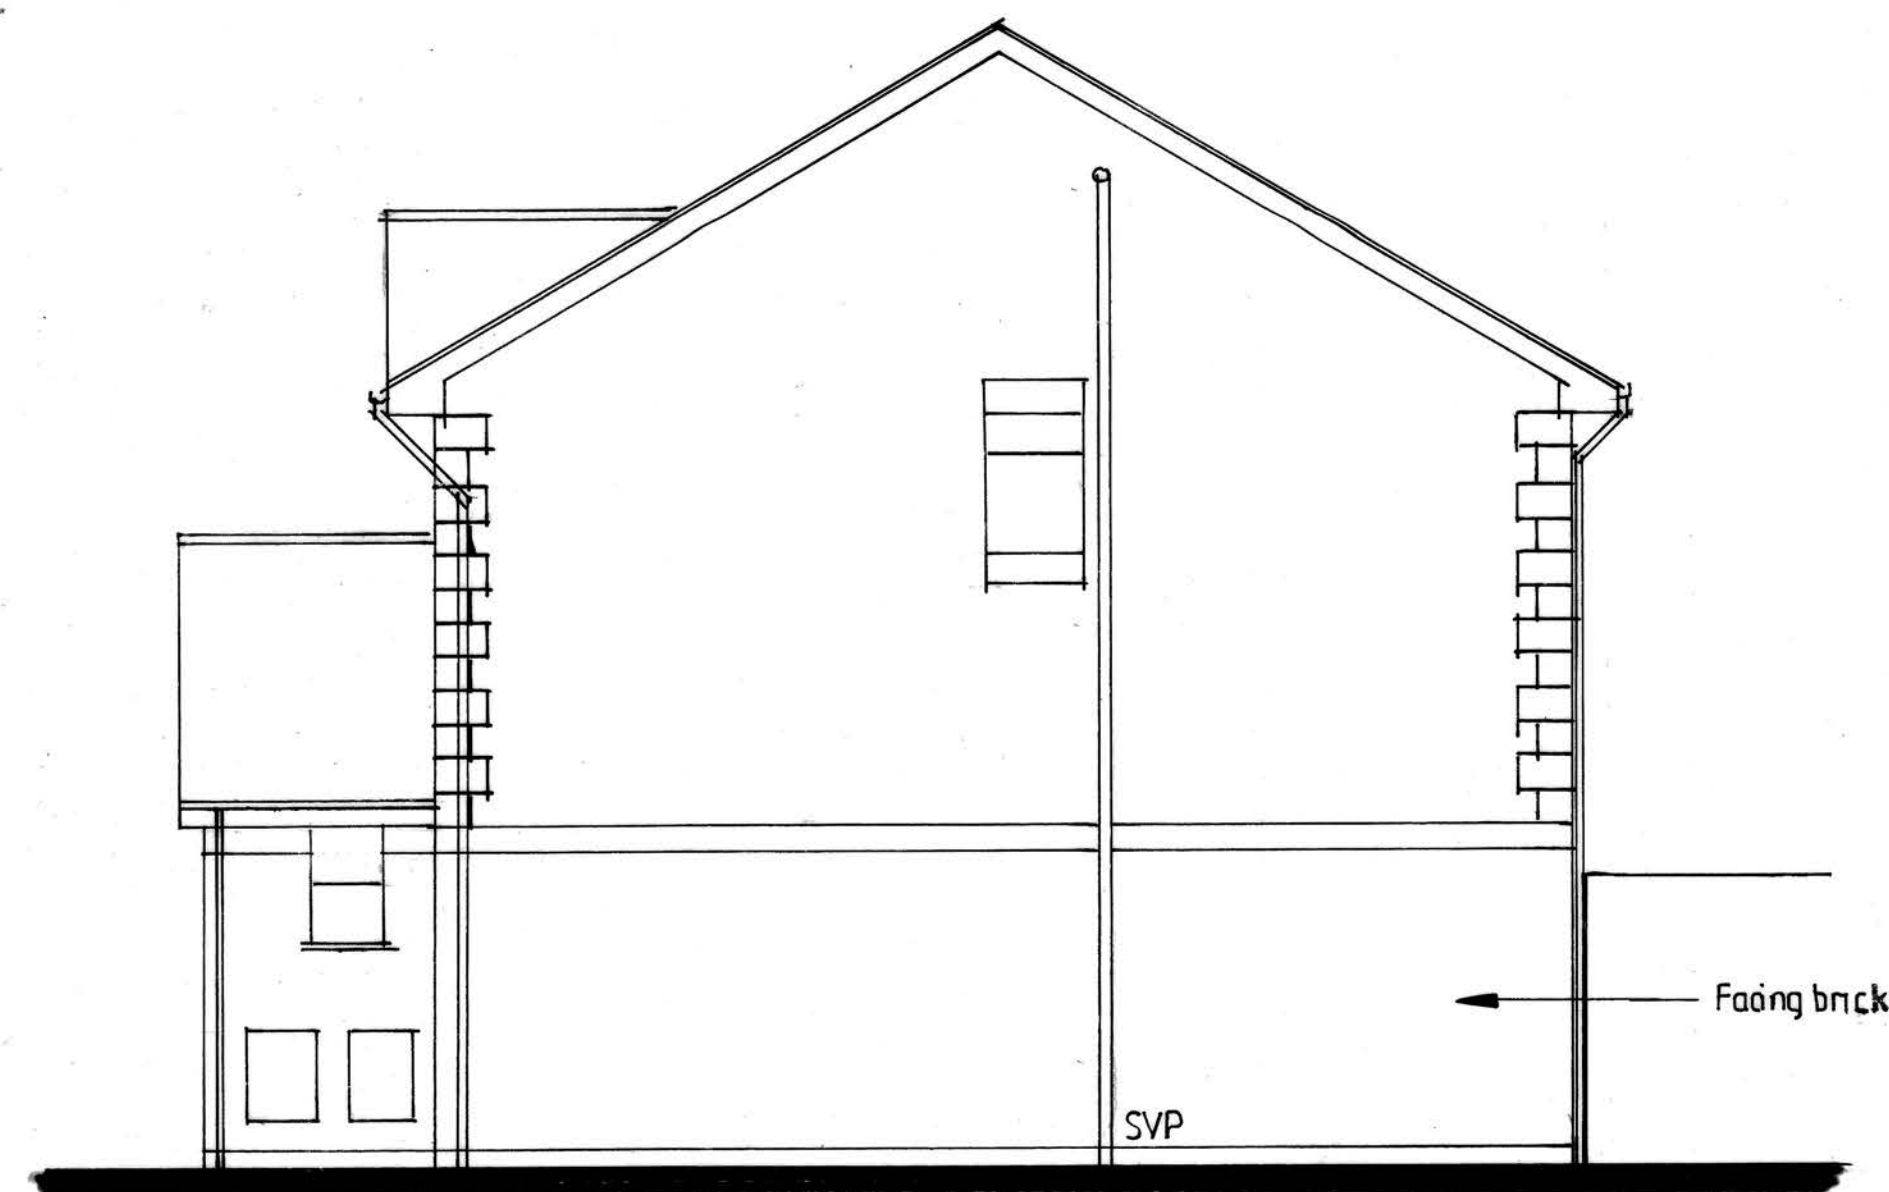

SIDE ELEVATION

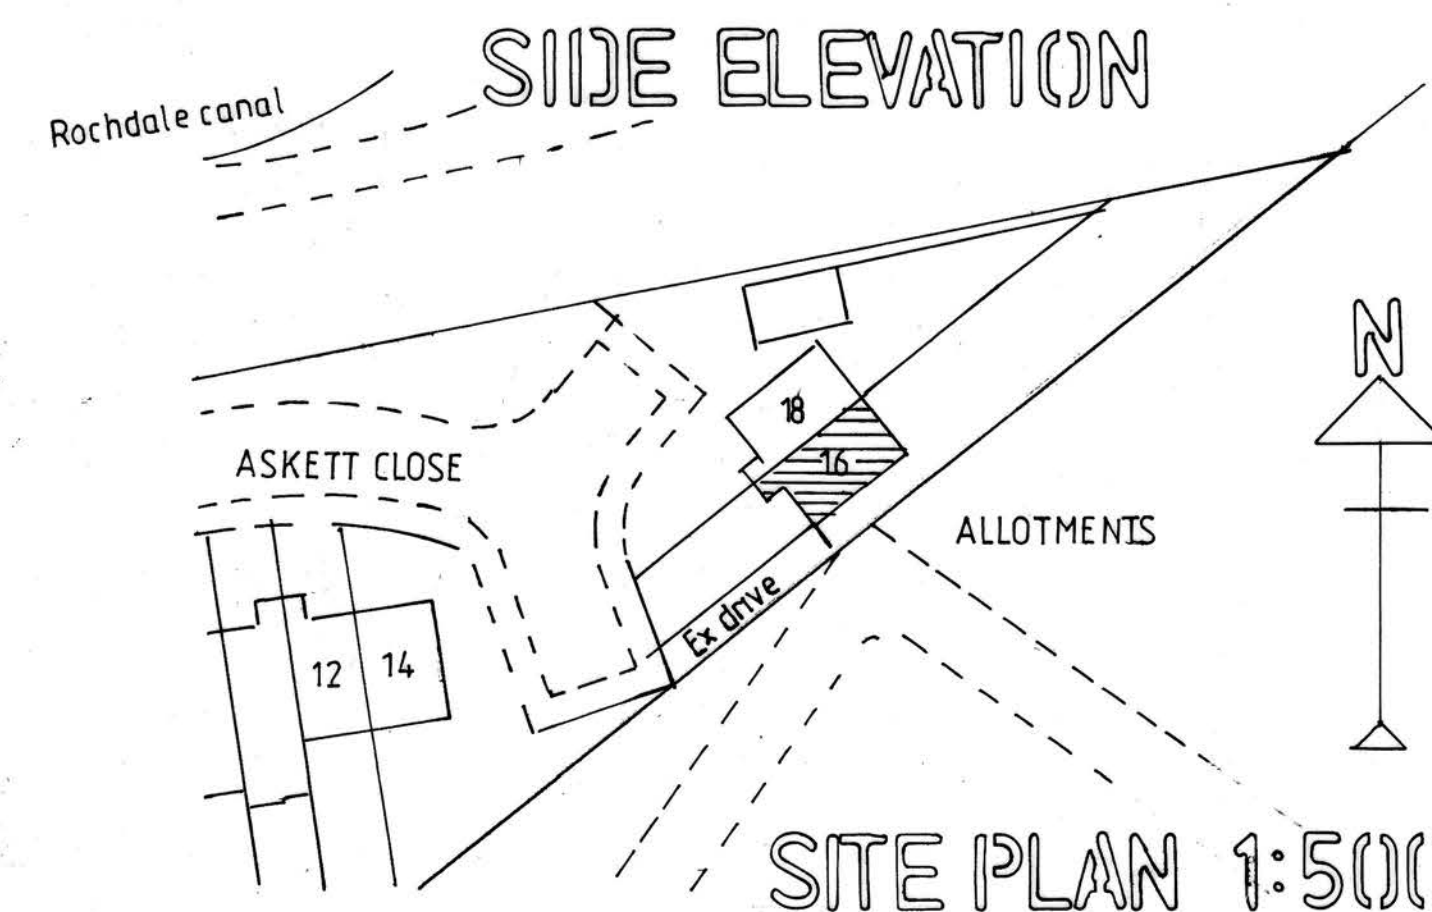

SITE PLAN 1:500

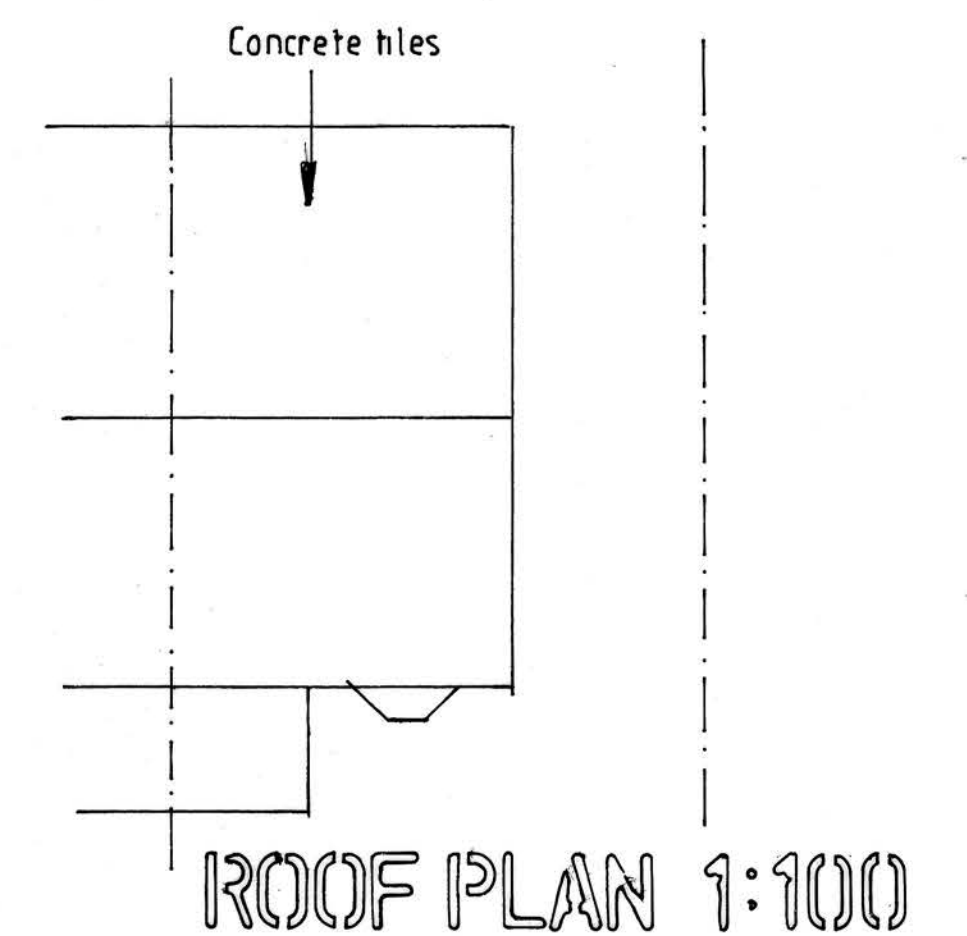


ROOF PLAN 1:100


EXISTING FLOOR PLANS, ELEVATIONS & SECTION



FRONT ELEVATION

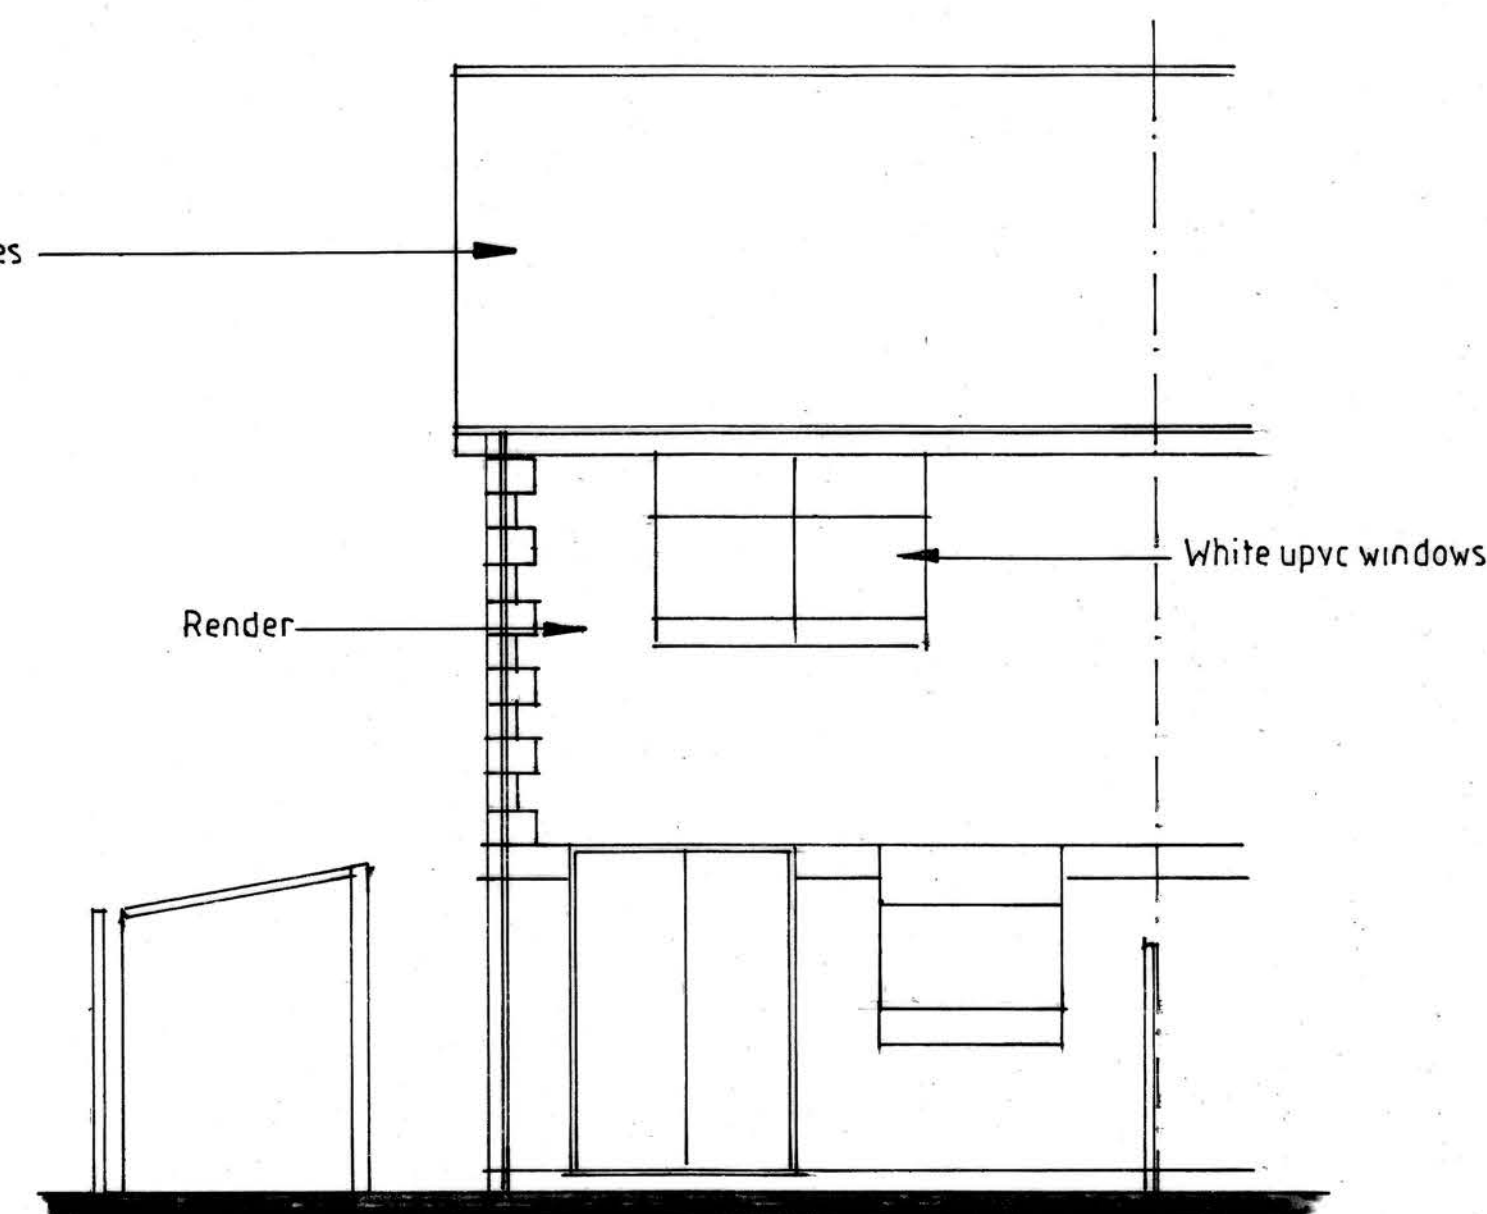

REAR ELEVATION

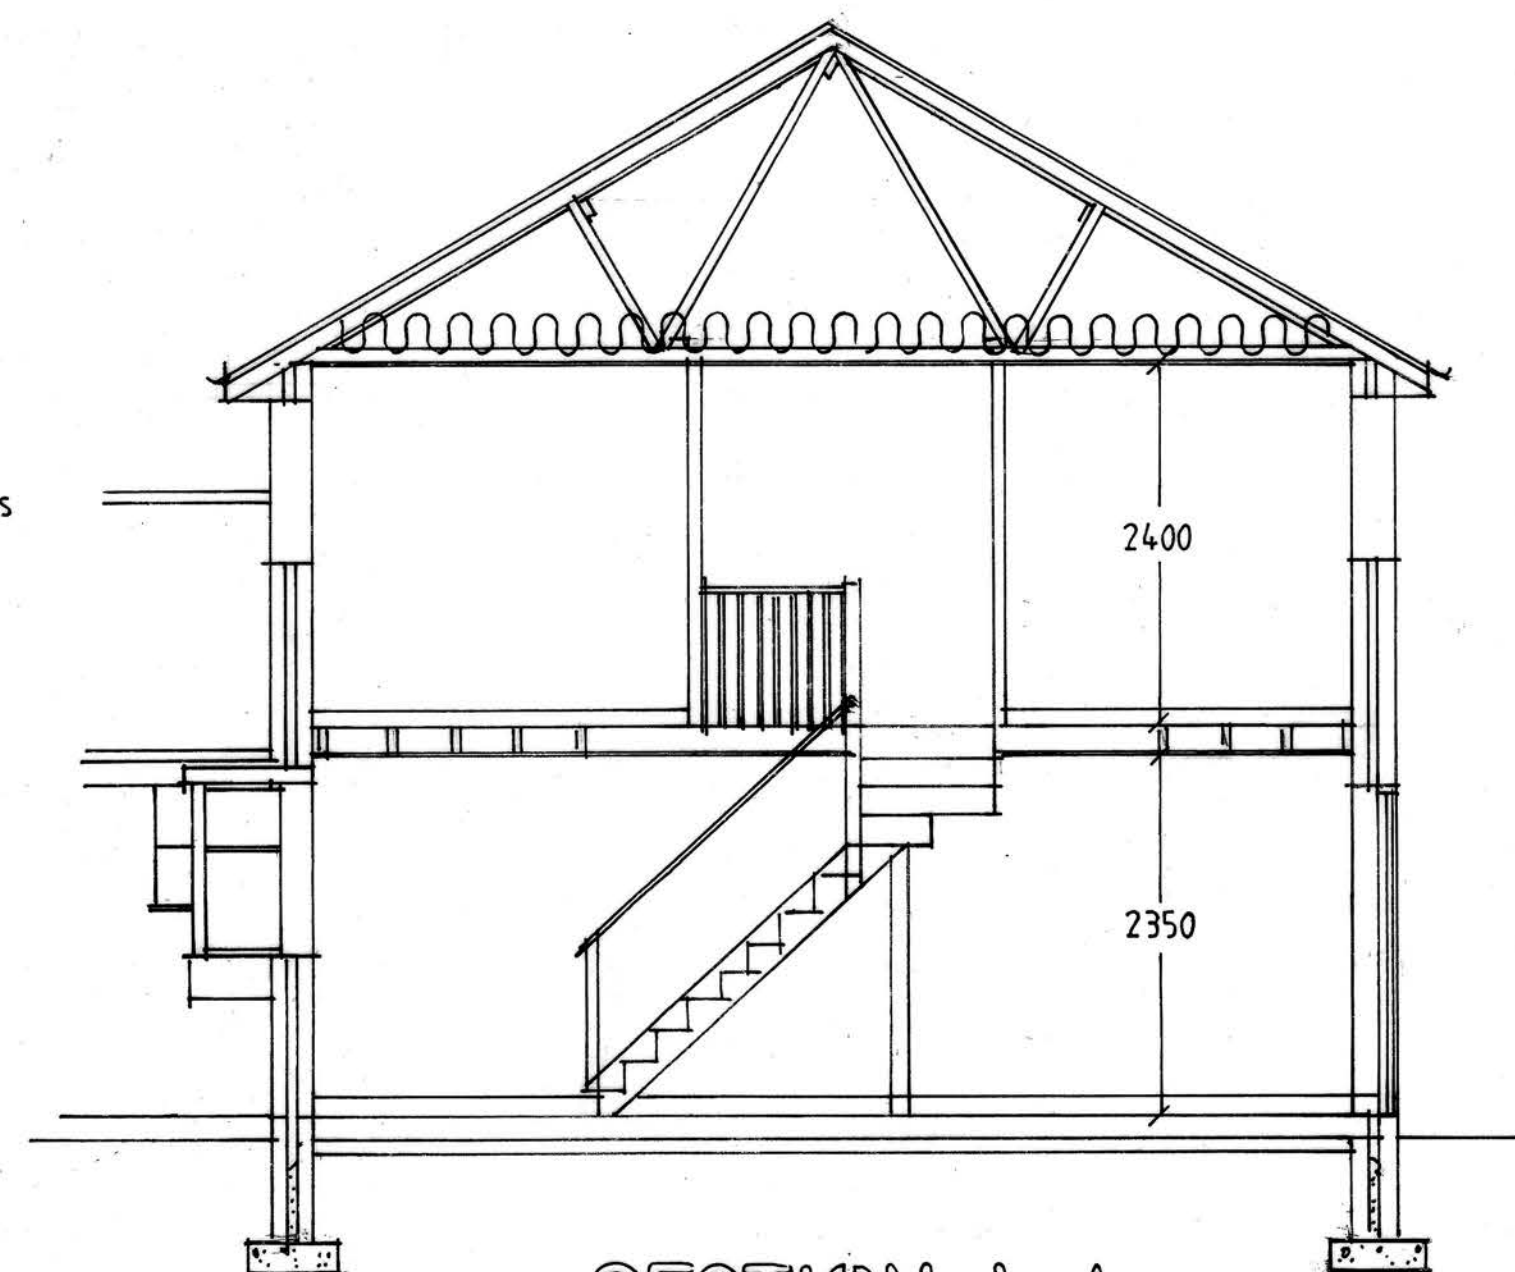

SECTION A-A



PROPOSED SINGLE
STOREY AND TWO -
STOREY EXTENSIONS

FOR MR M WOOD
AT 16 ASKETT CLOSE
NEWTON HEATH
MANCHESTER
M40 1DD

ADRIAN HUGHES
ARCHITECTURAL SERVICES

SCALE 1:50 1:100
DATE APRIL 2021

DRAWING NO.
1/1/2021