



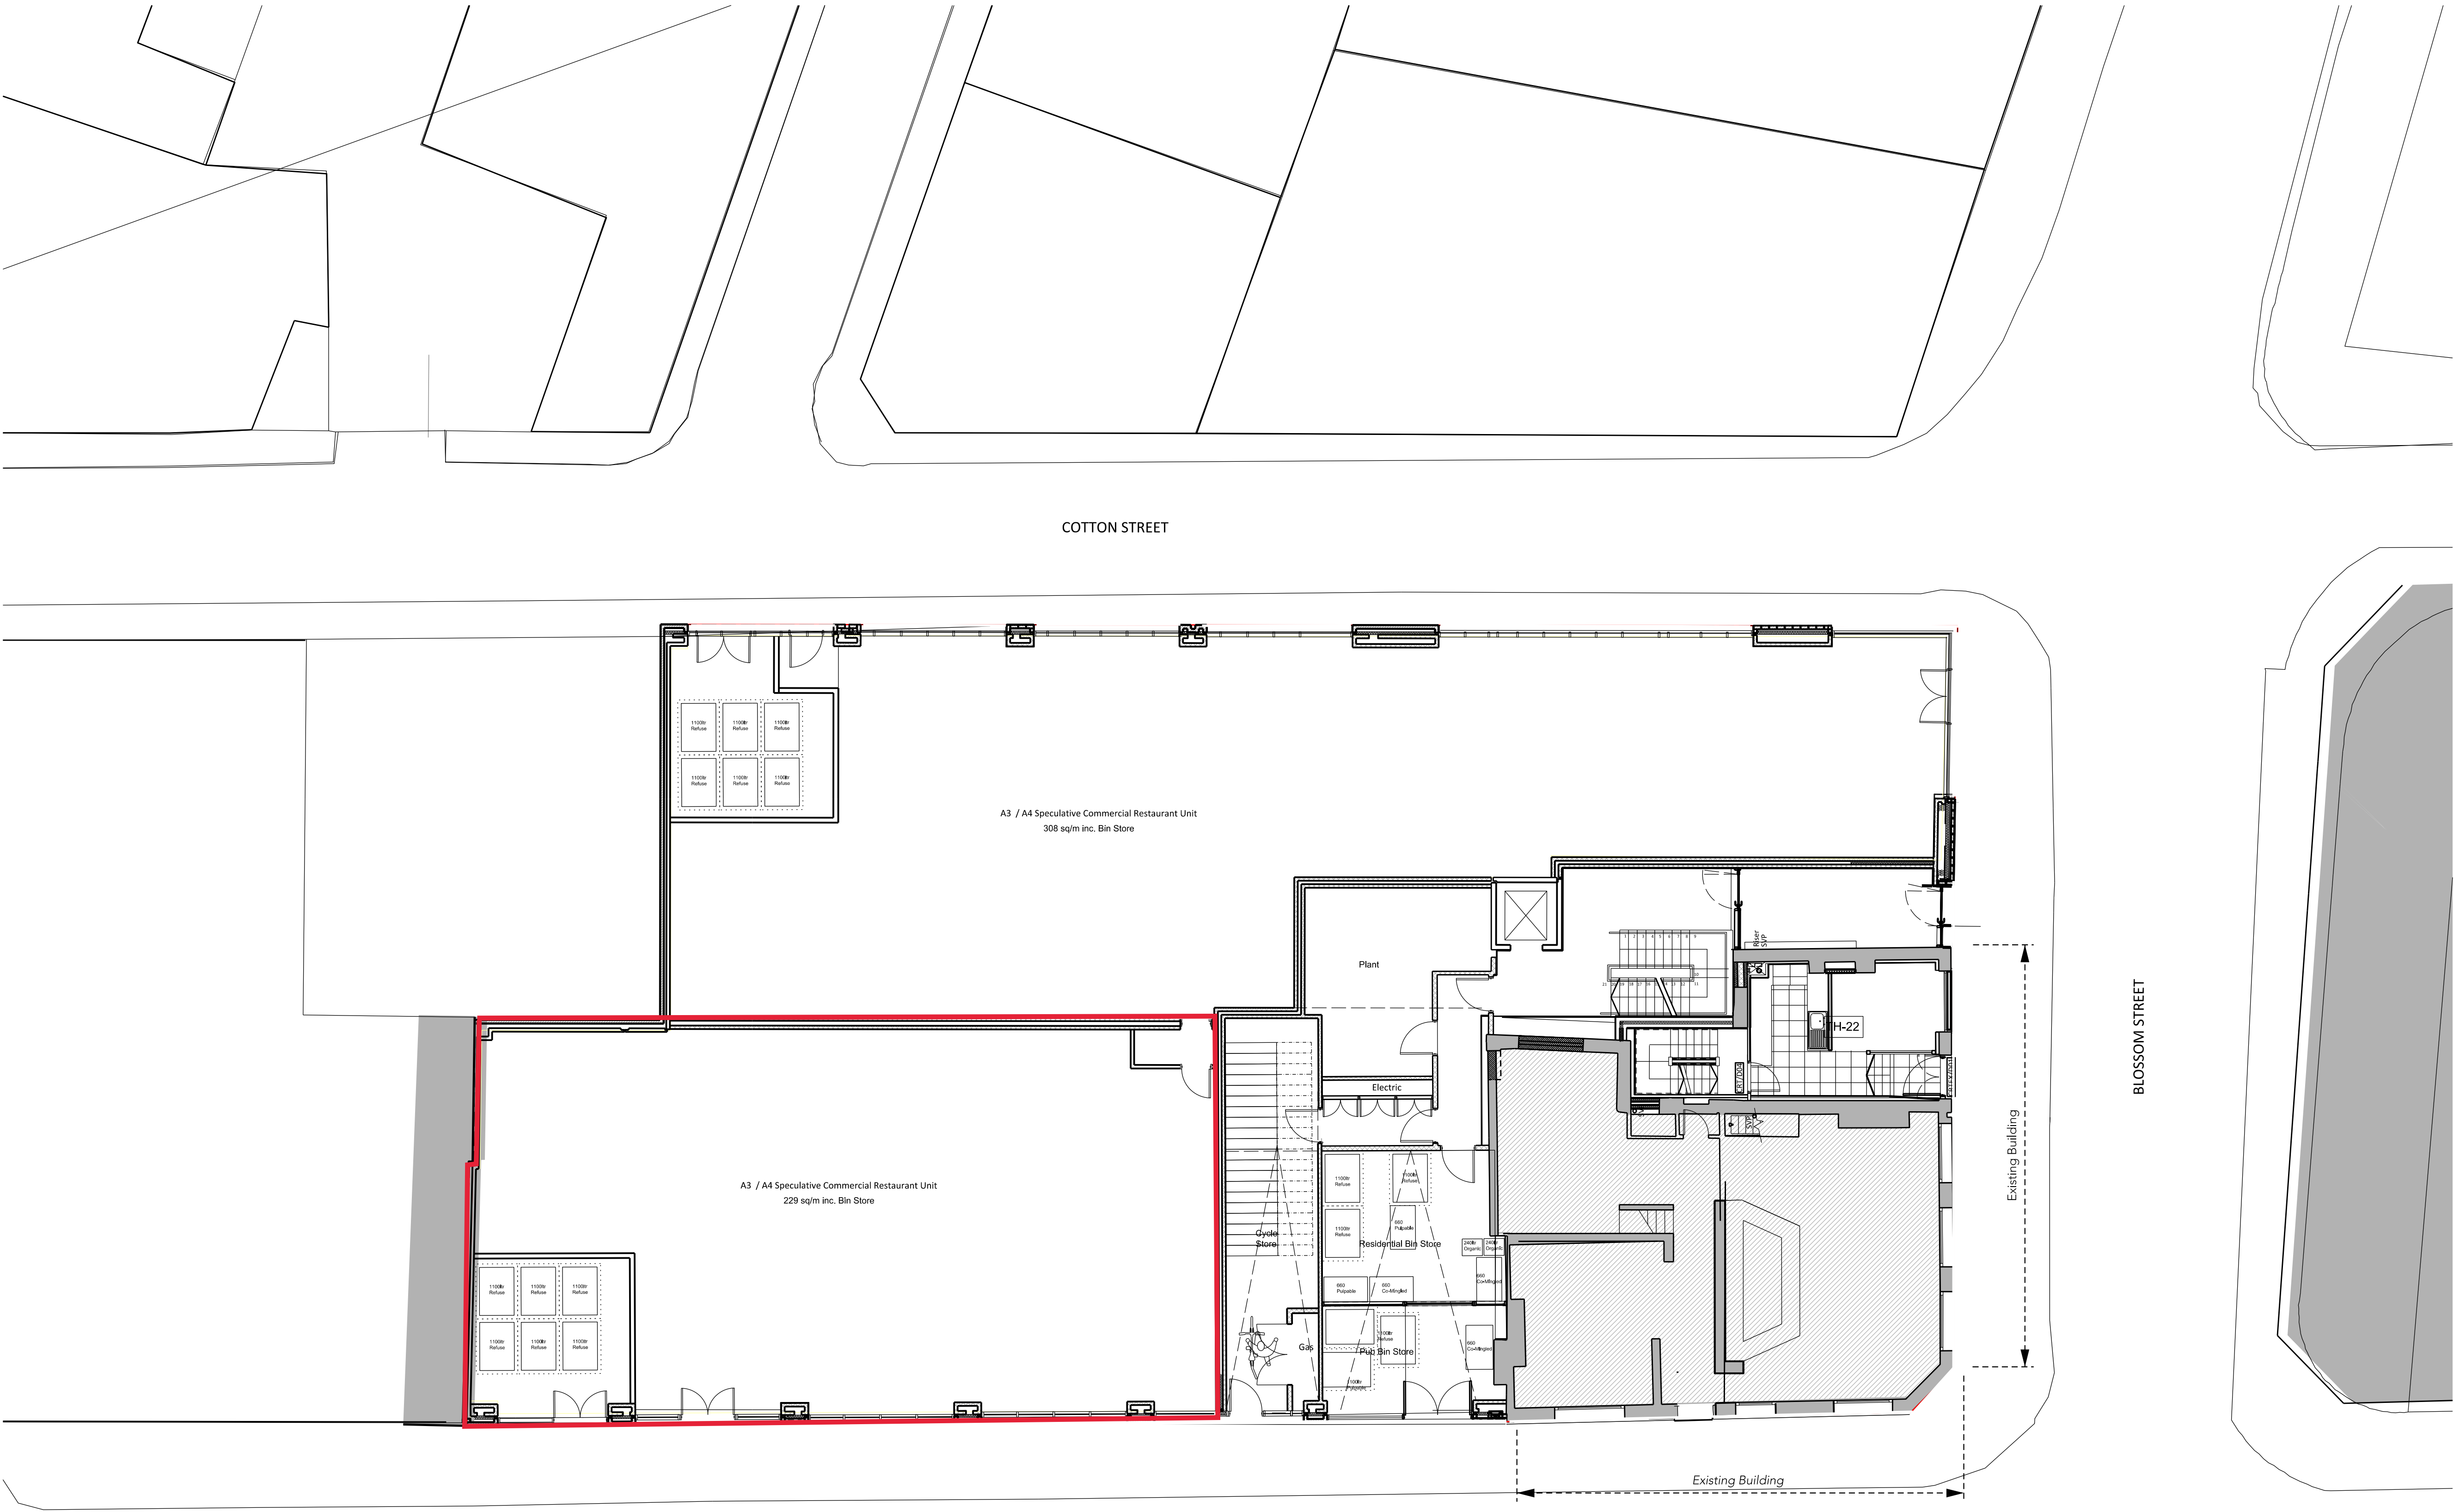

B

Note:
Do not scale from this drawing.
Dimensions are to be checked on site.
If in doubt please ask.

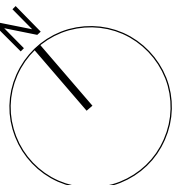

Site Boundary

Rev Date/Ints Details

© The moral rights of the author are hereby asserted.
This drawing and design is the sole property of Butress Ltd and must not be reproduced without permission.
Butress Ltd is Registered in England and Wales, 3363523.

Drawing Title
Existing Ground
Floor Plan

Date
Checked

Scale
Orig Paper Size

1:100
A1

Status
PLANNING

Drawing ref
Job No
Drawing No
Revision

7763
(04) 501
P4