


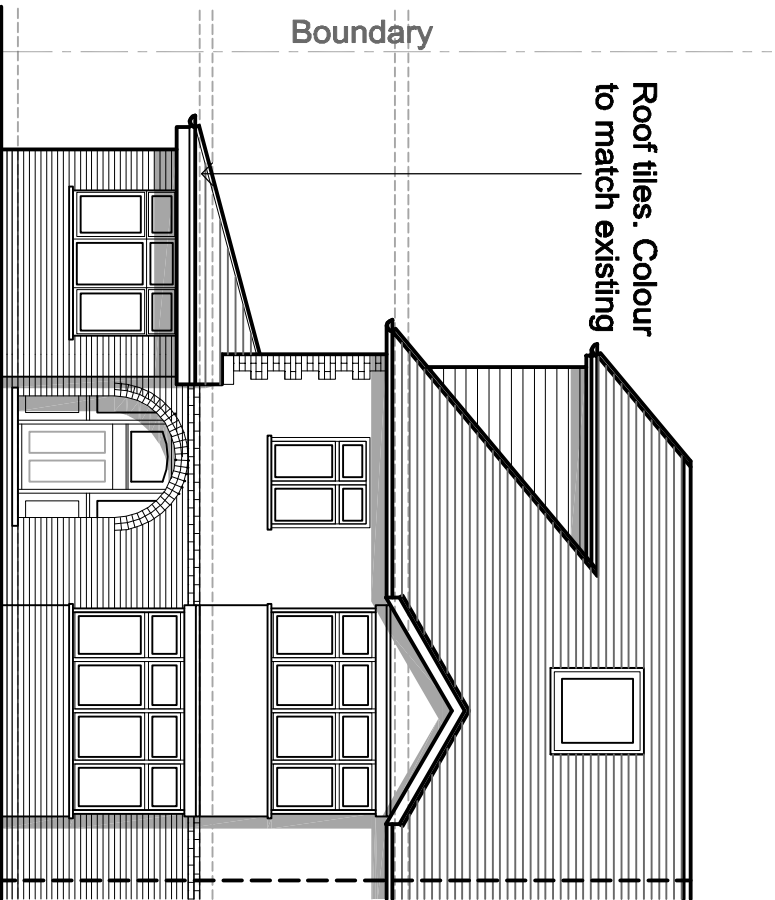


 


Proposed Front Elevation facing North

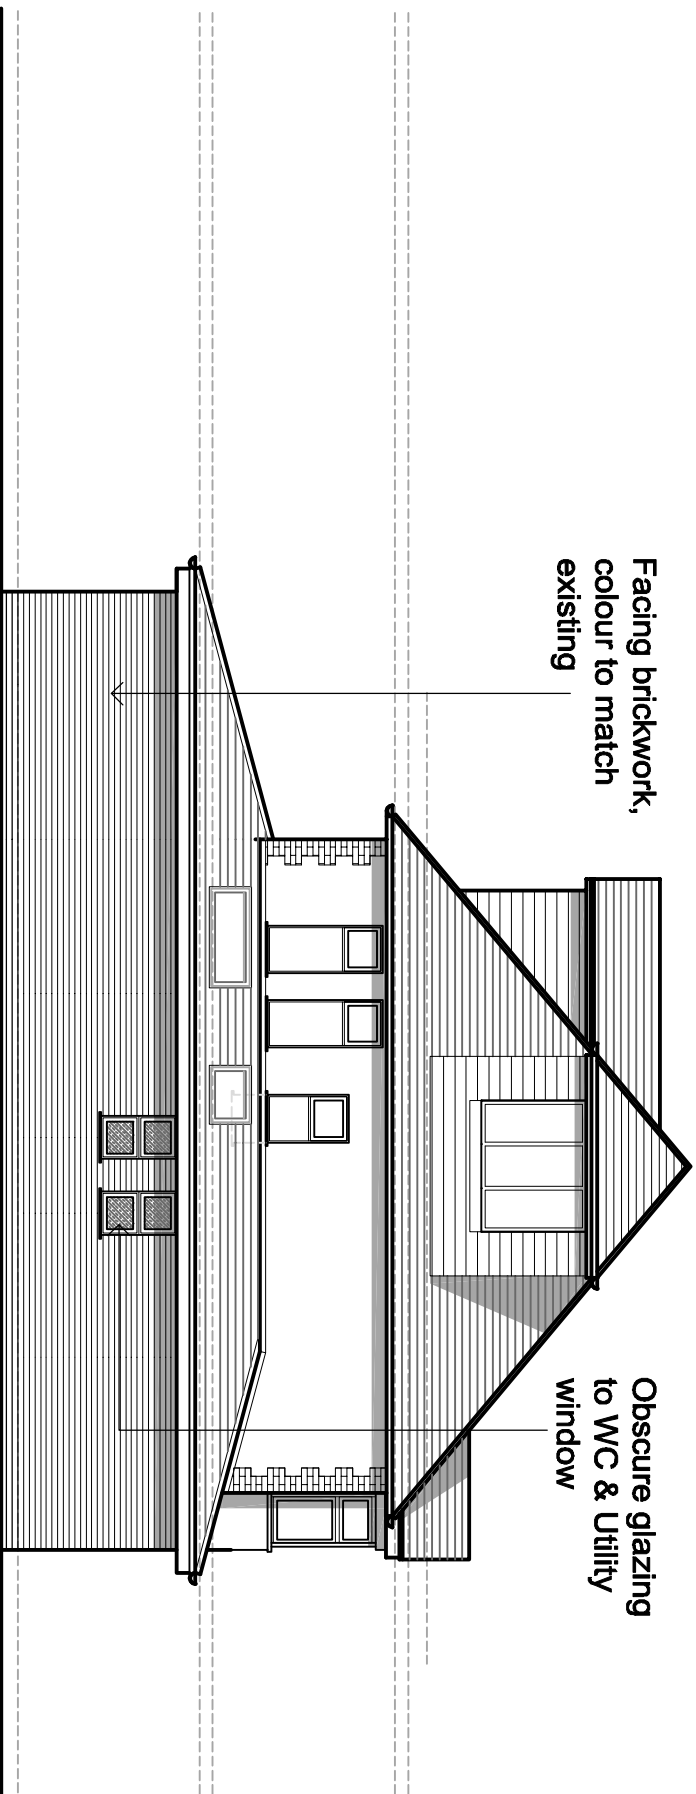


Proposed Side Elevation facing East

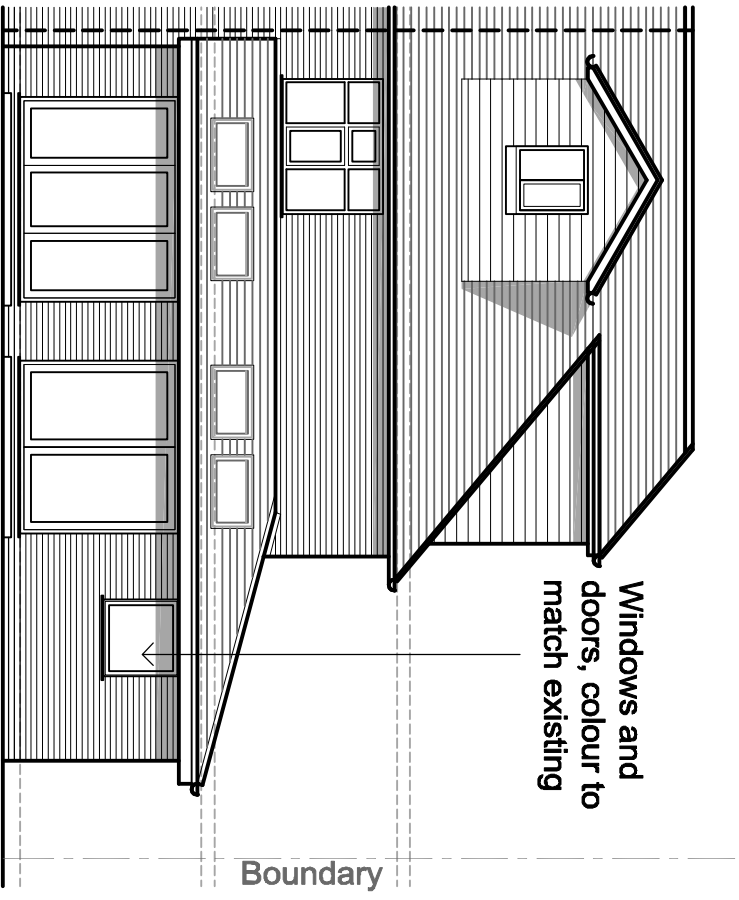

Proposed Rear Elevation facing South

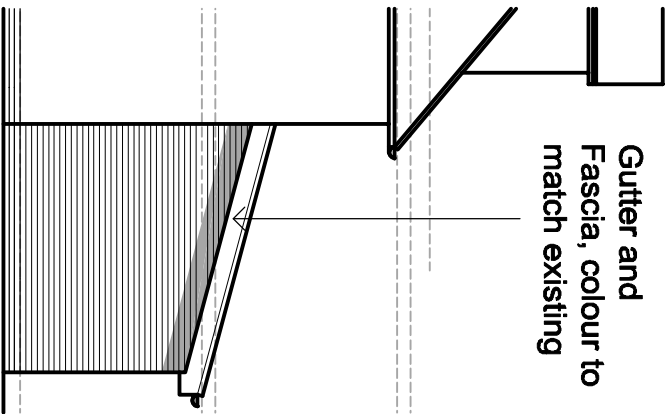

Proposed West Elevation

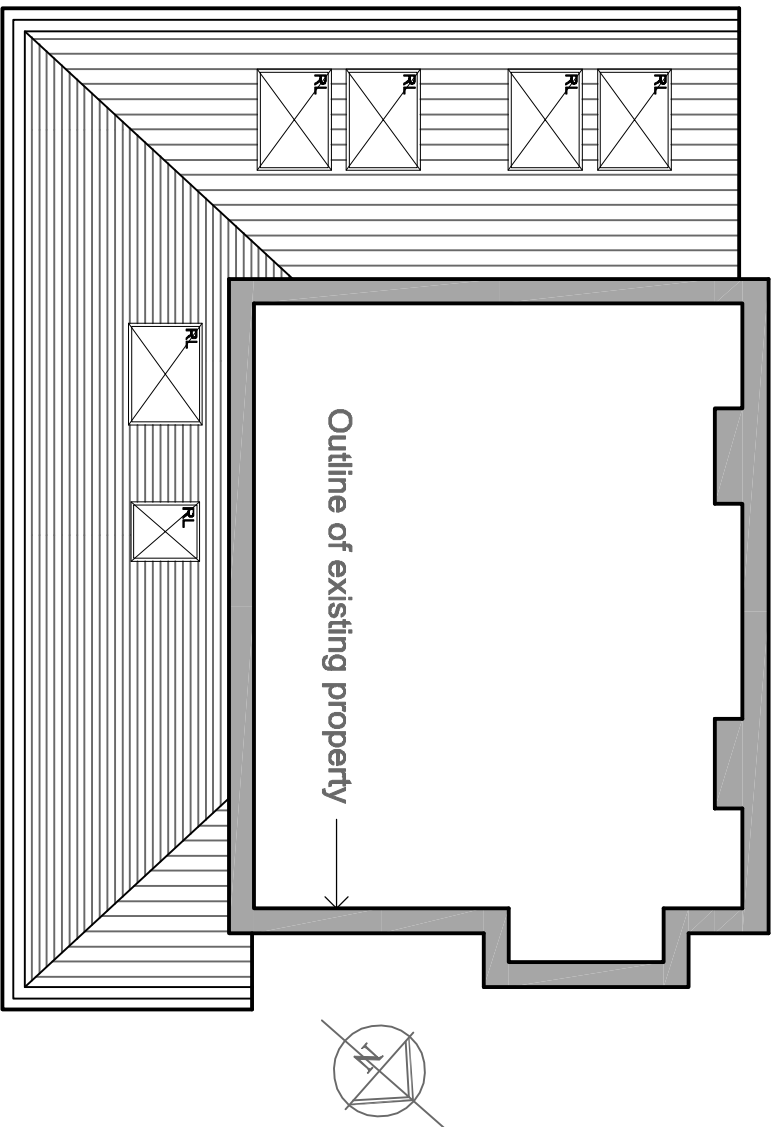

Proposed Roof Plan

Proposed Elevations
24 ADRIA ROAD, DIDSBURY, MANCHESTER

Scale 1:100 @ A3

REV | DATE | DRAWN BY

PROPOSED EXTENSION & INTERNAL ALTERATION	
for MR & MRS. STANLEY-JONES	
PROPOSED ELEVATIONS & ROOF PLAN	
STATUS	P
DRAWN BY: JDP	CHECKED BY:
15.03.22	1:100@A3

1901-SK104

-