
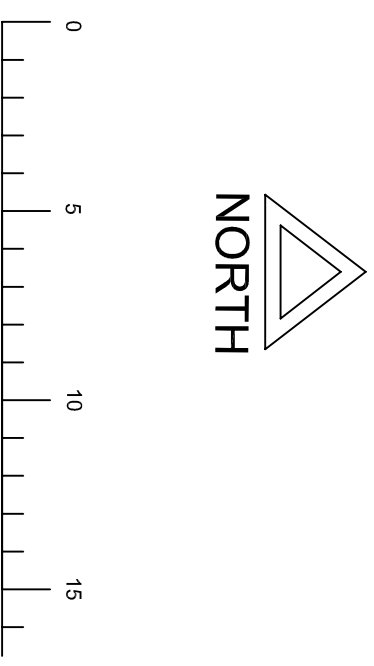


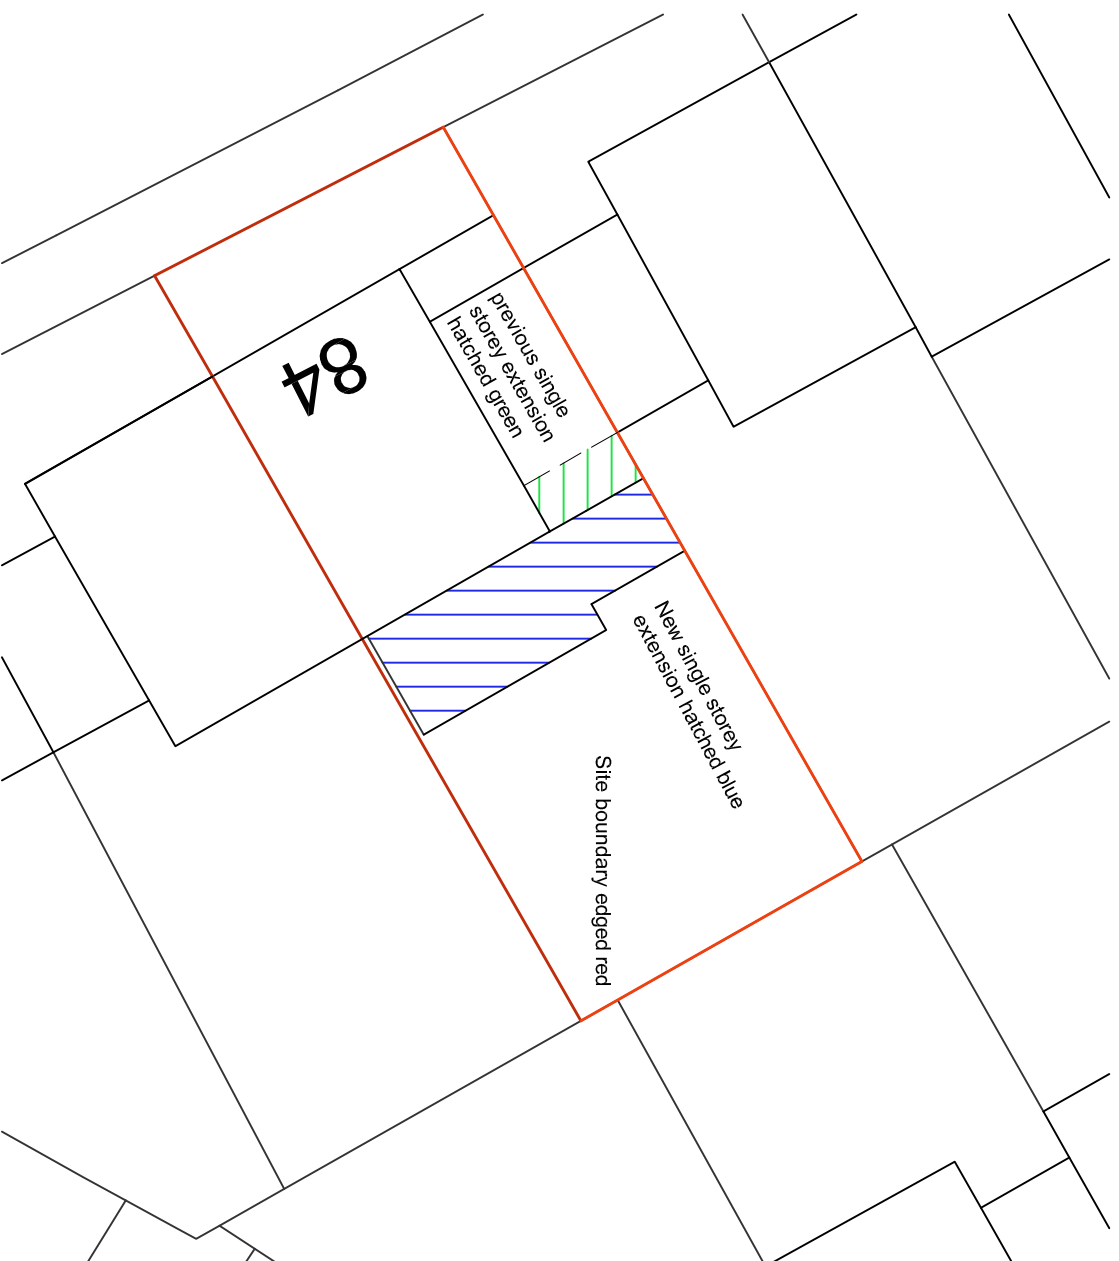

84 DERBY STREET, CHEETHAM HILL, MANCHESTER M8 8JW
SITE PLAN - Scale 1:200 - Drg No: 1880/203