



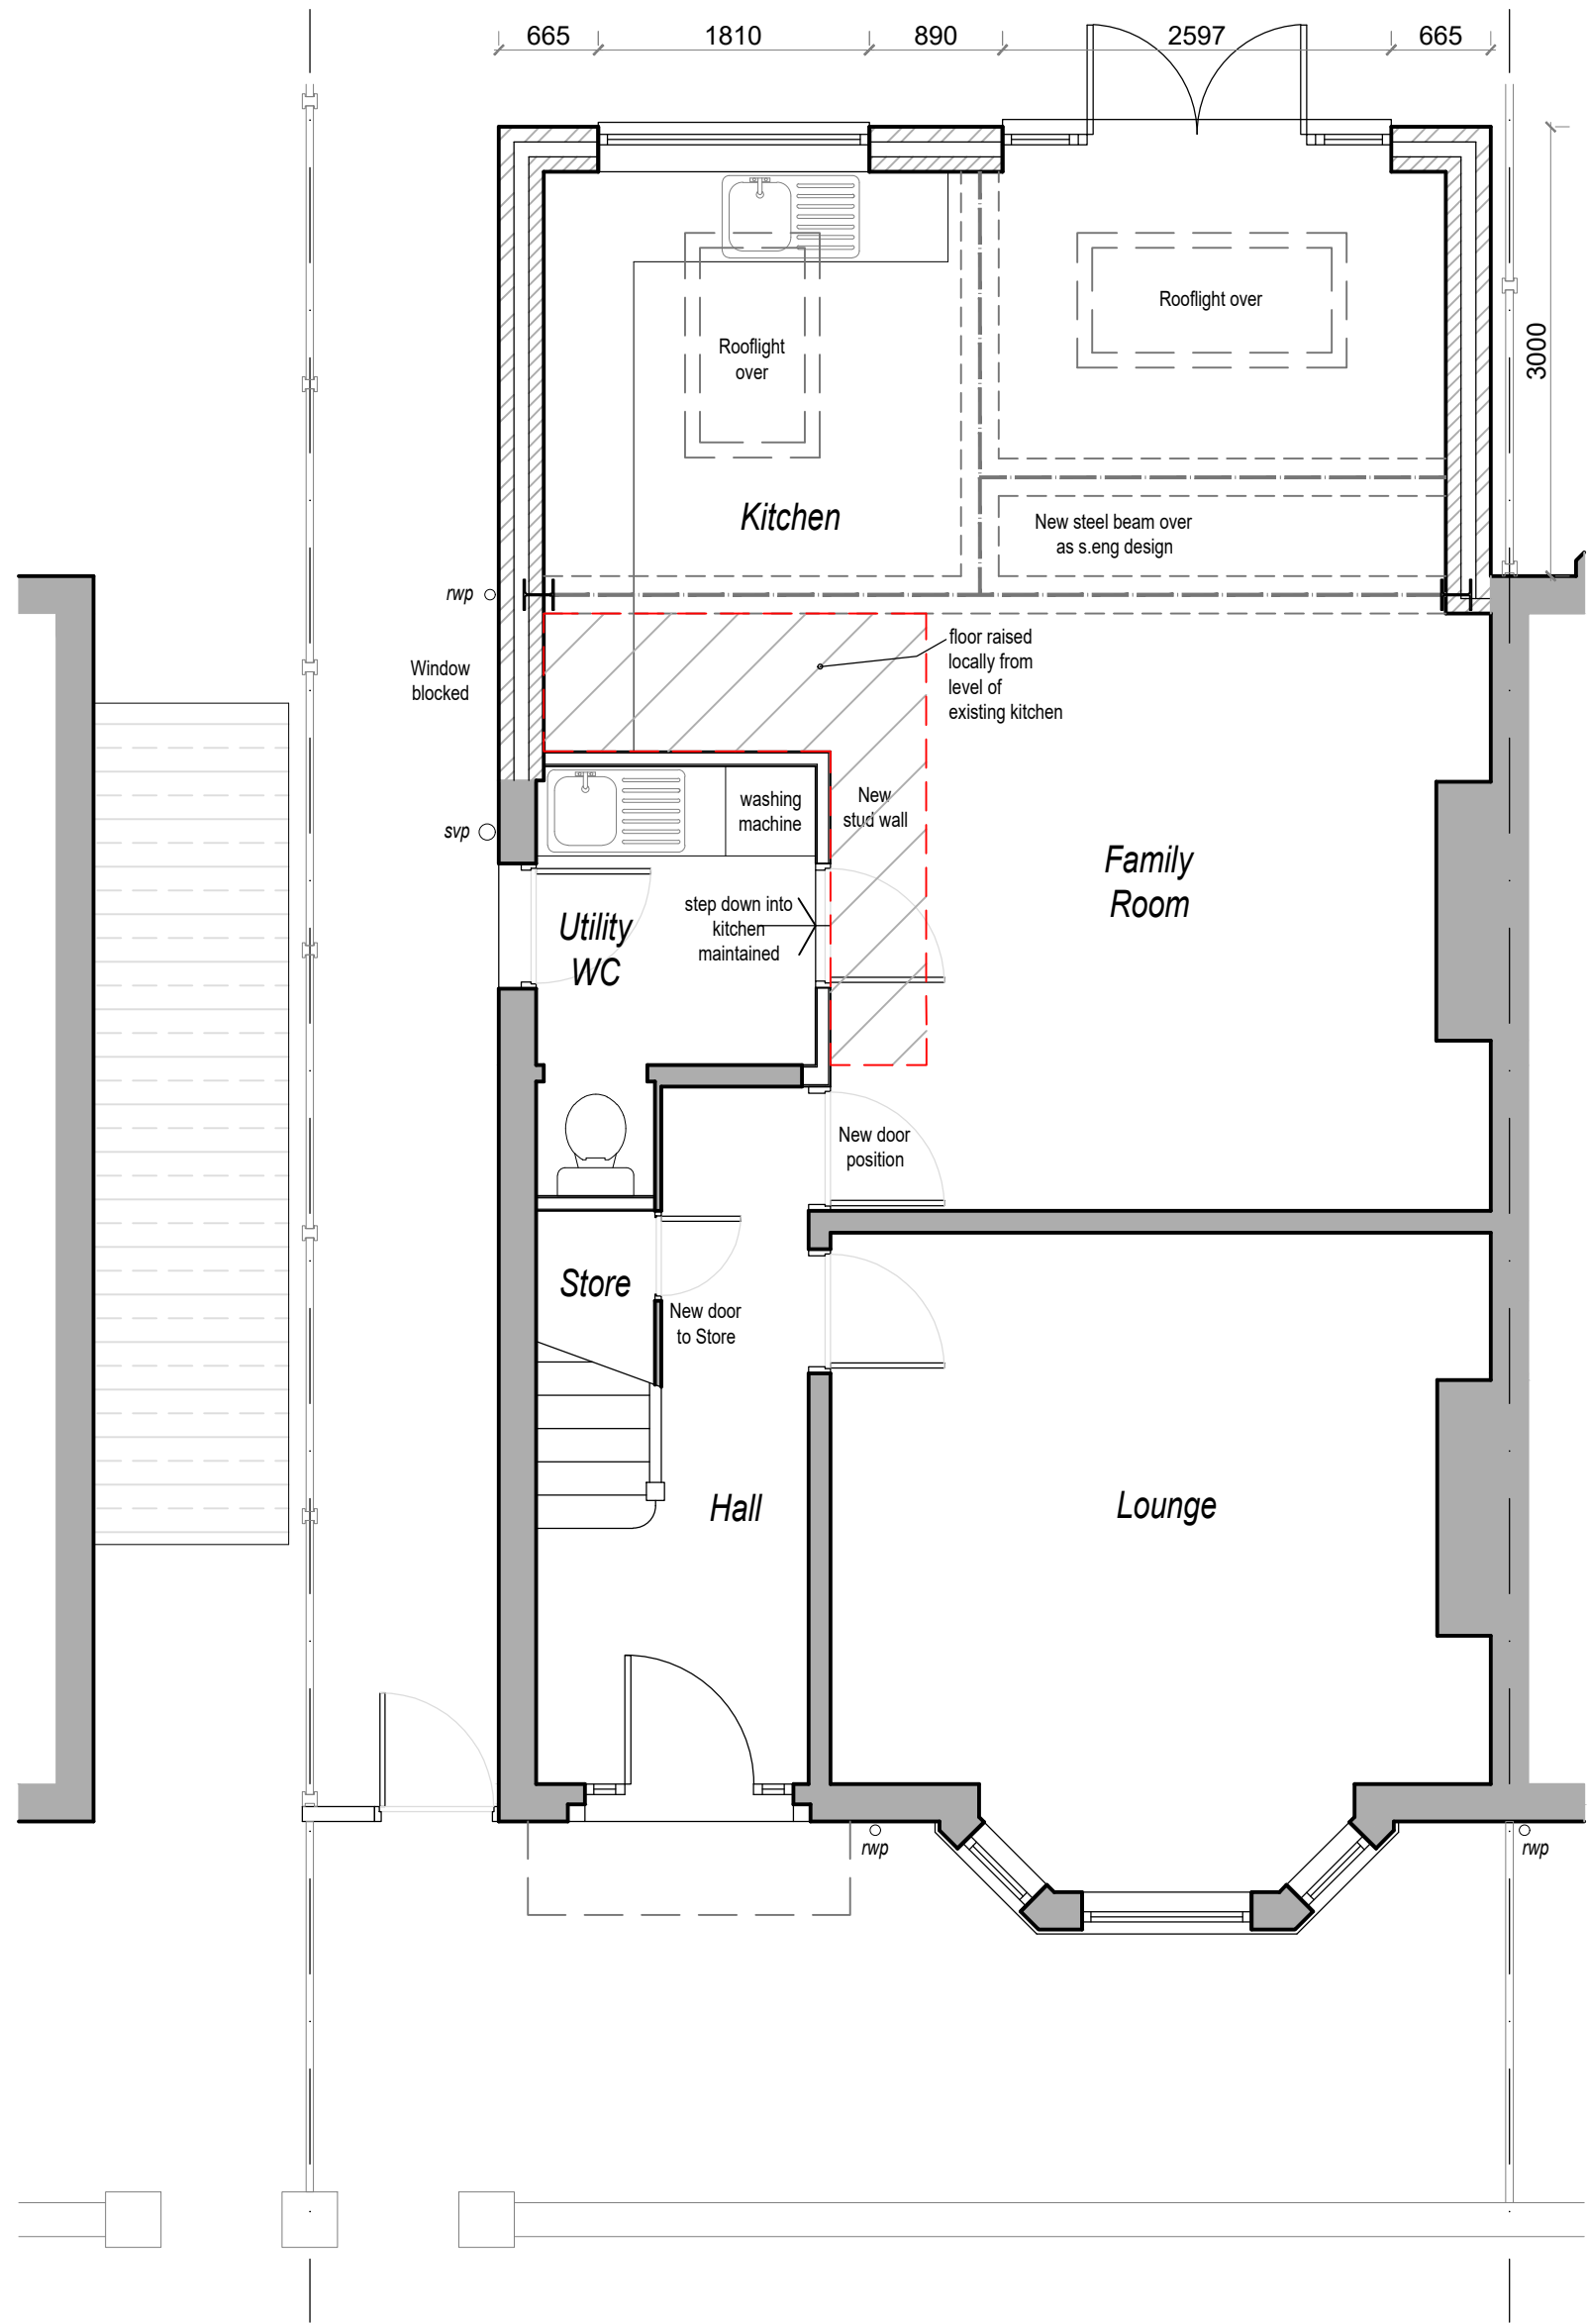


Proposed Ground Floor Plan @ 1:50



Proposed First Floor Plan @ 1:50

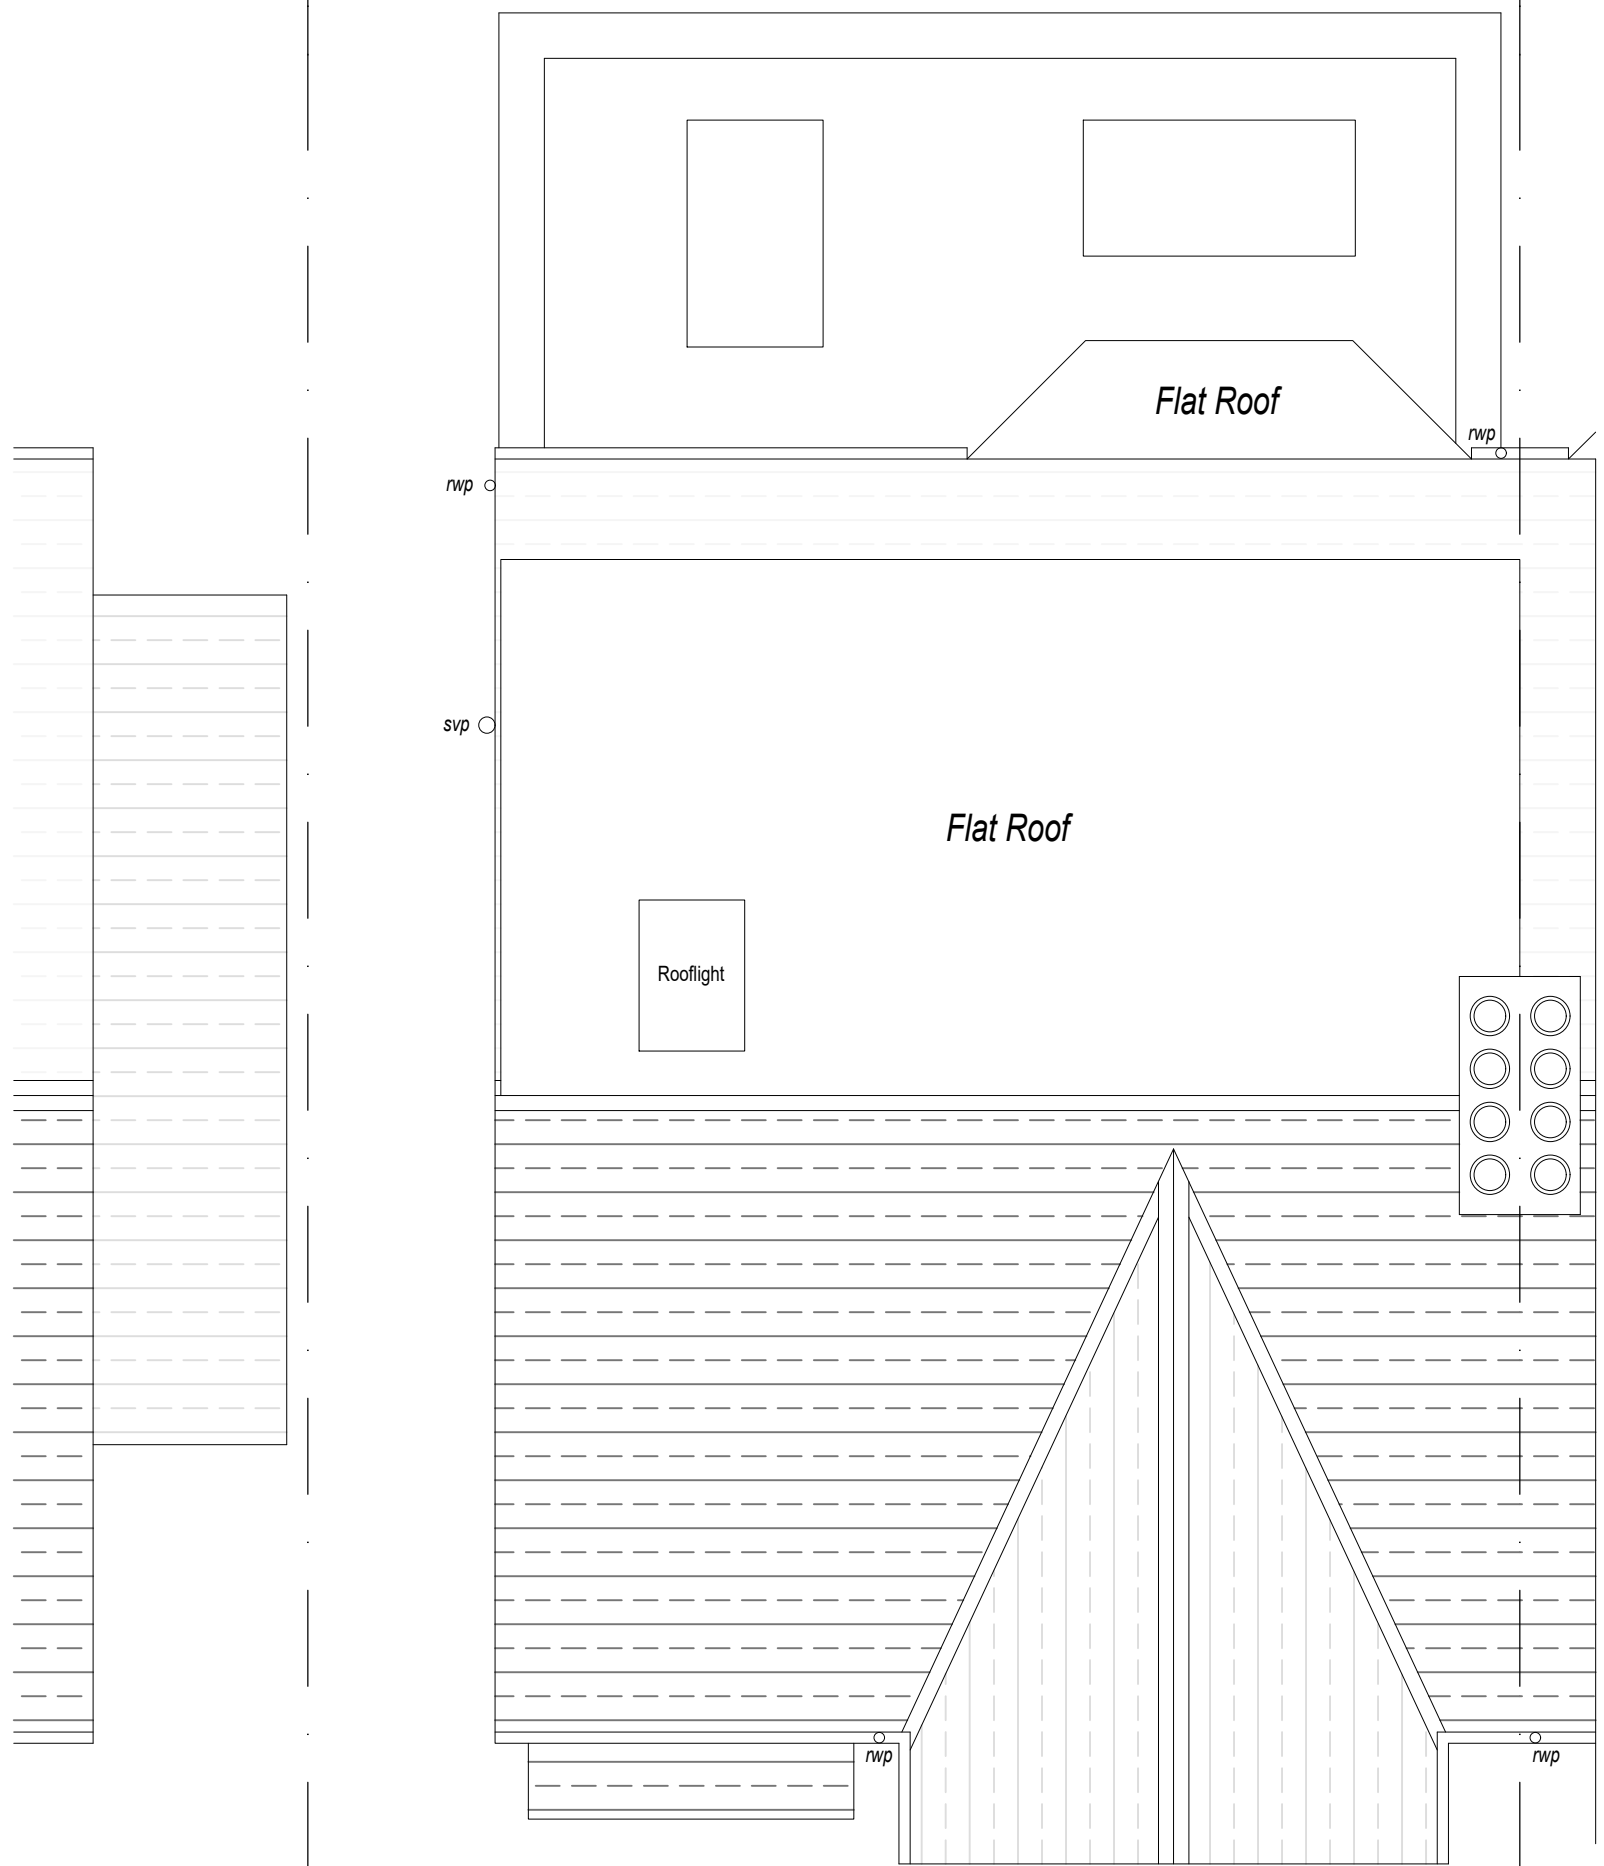



Proposed Roof Plan @ 1:50

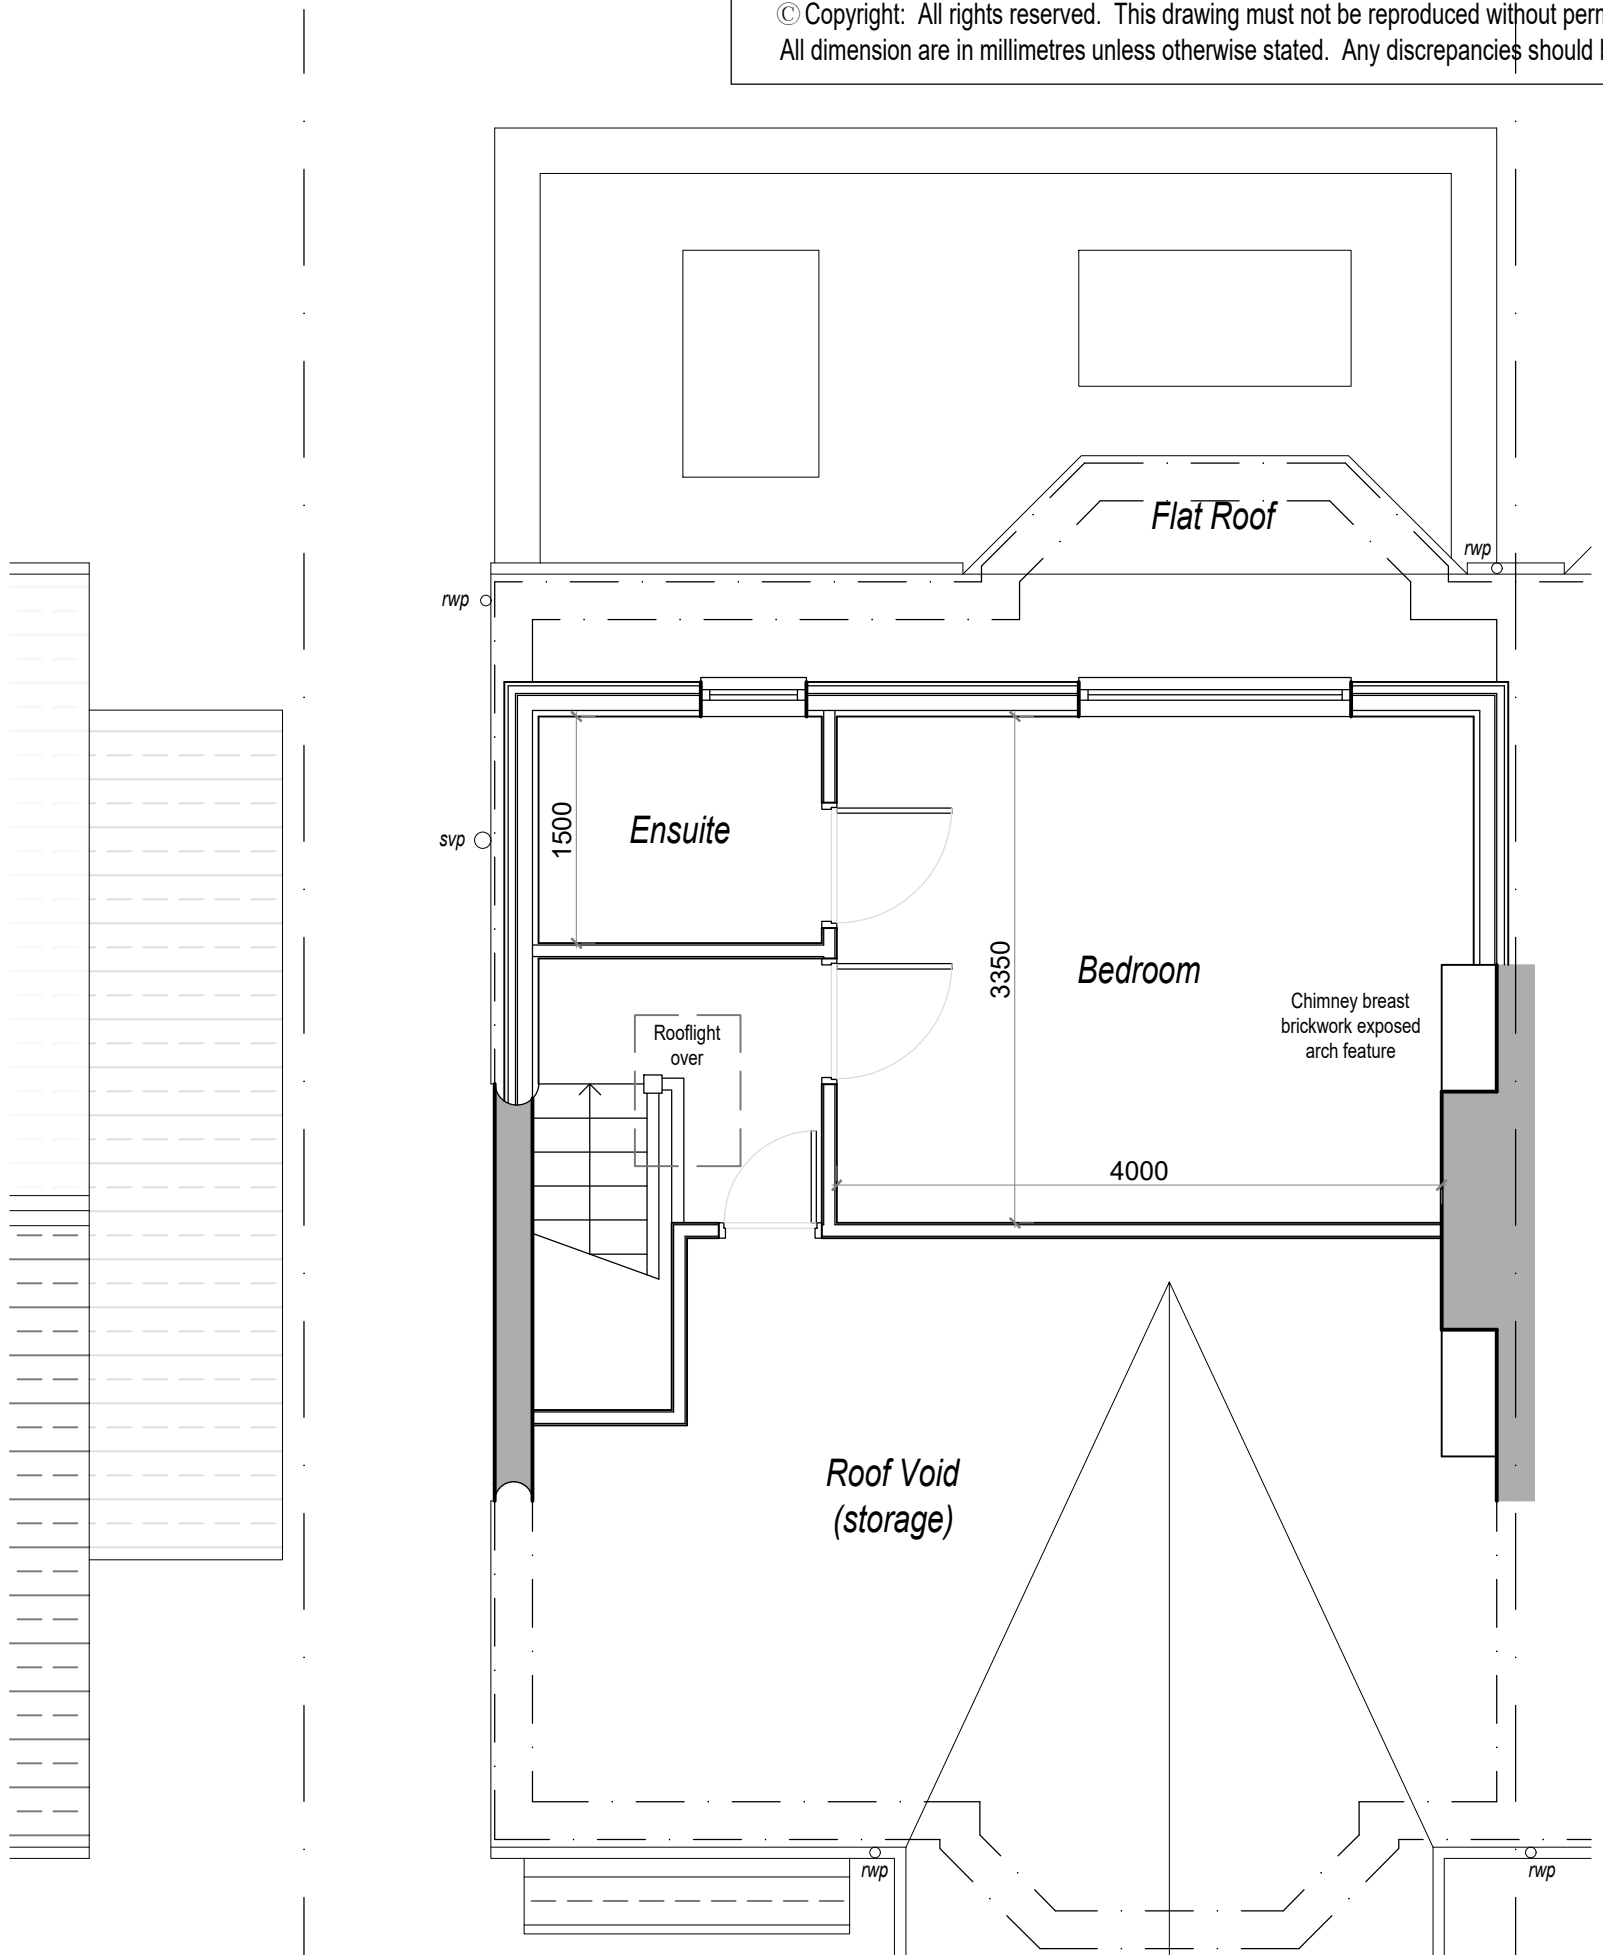

Proposed Loft Plan @ 1:50

© Copyright: All rights reserved. This drawing must not be reproduced without permission. Do not scale from this drawing. All dimension are in millimetres unless otherwise stated. Any discrepancies should be reported to House Architecture.

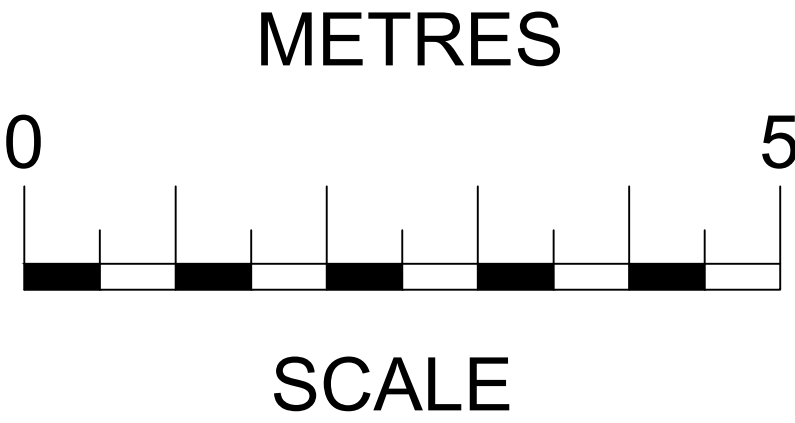

 		HOUSE ARCHITECTURE GROUP LIMITED 80 Emcroft Road Marple Bridge, Stockport, SK6 5DY Tel: 07725 529424 E Mail: rcgclarke@gmail.com		 CIAT Registration Practice
client		Charlotte Norwood		
project		Proposed extension to 109 Newport Road, Chorlton, M21 9NW		
title		Proposed Floor Plans		
date	Apr 2021	scale	1:50 @ A1	
drg no.	AL1	drawn	RC	