




NOTES

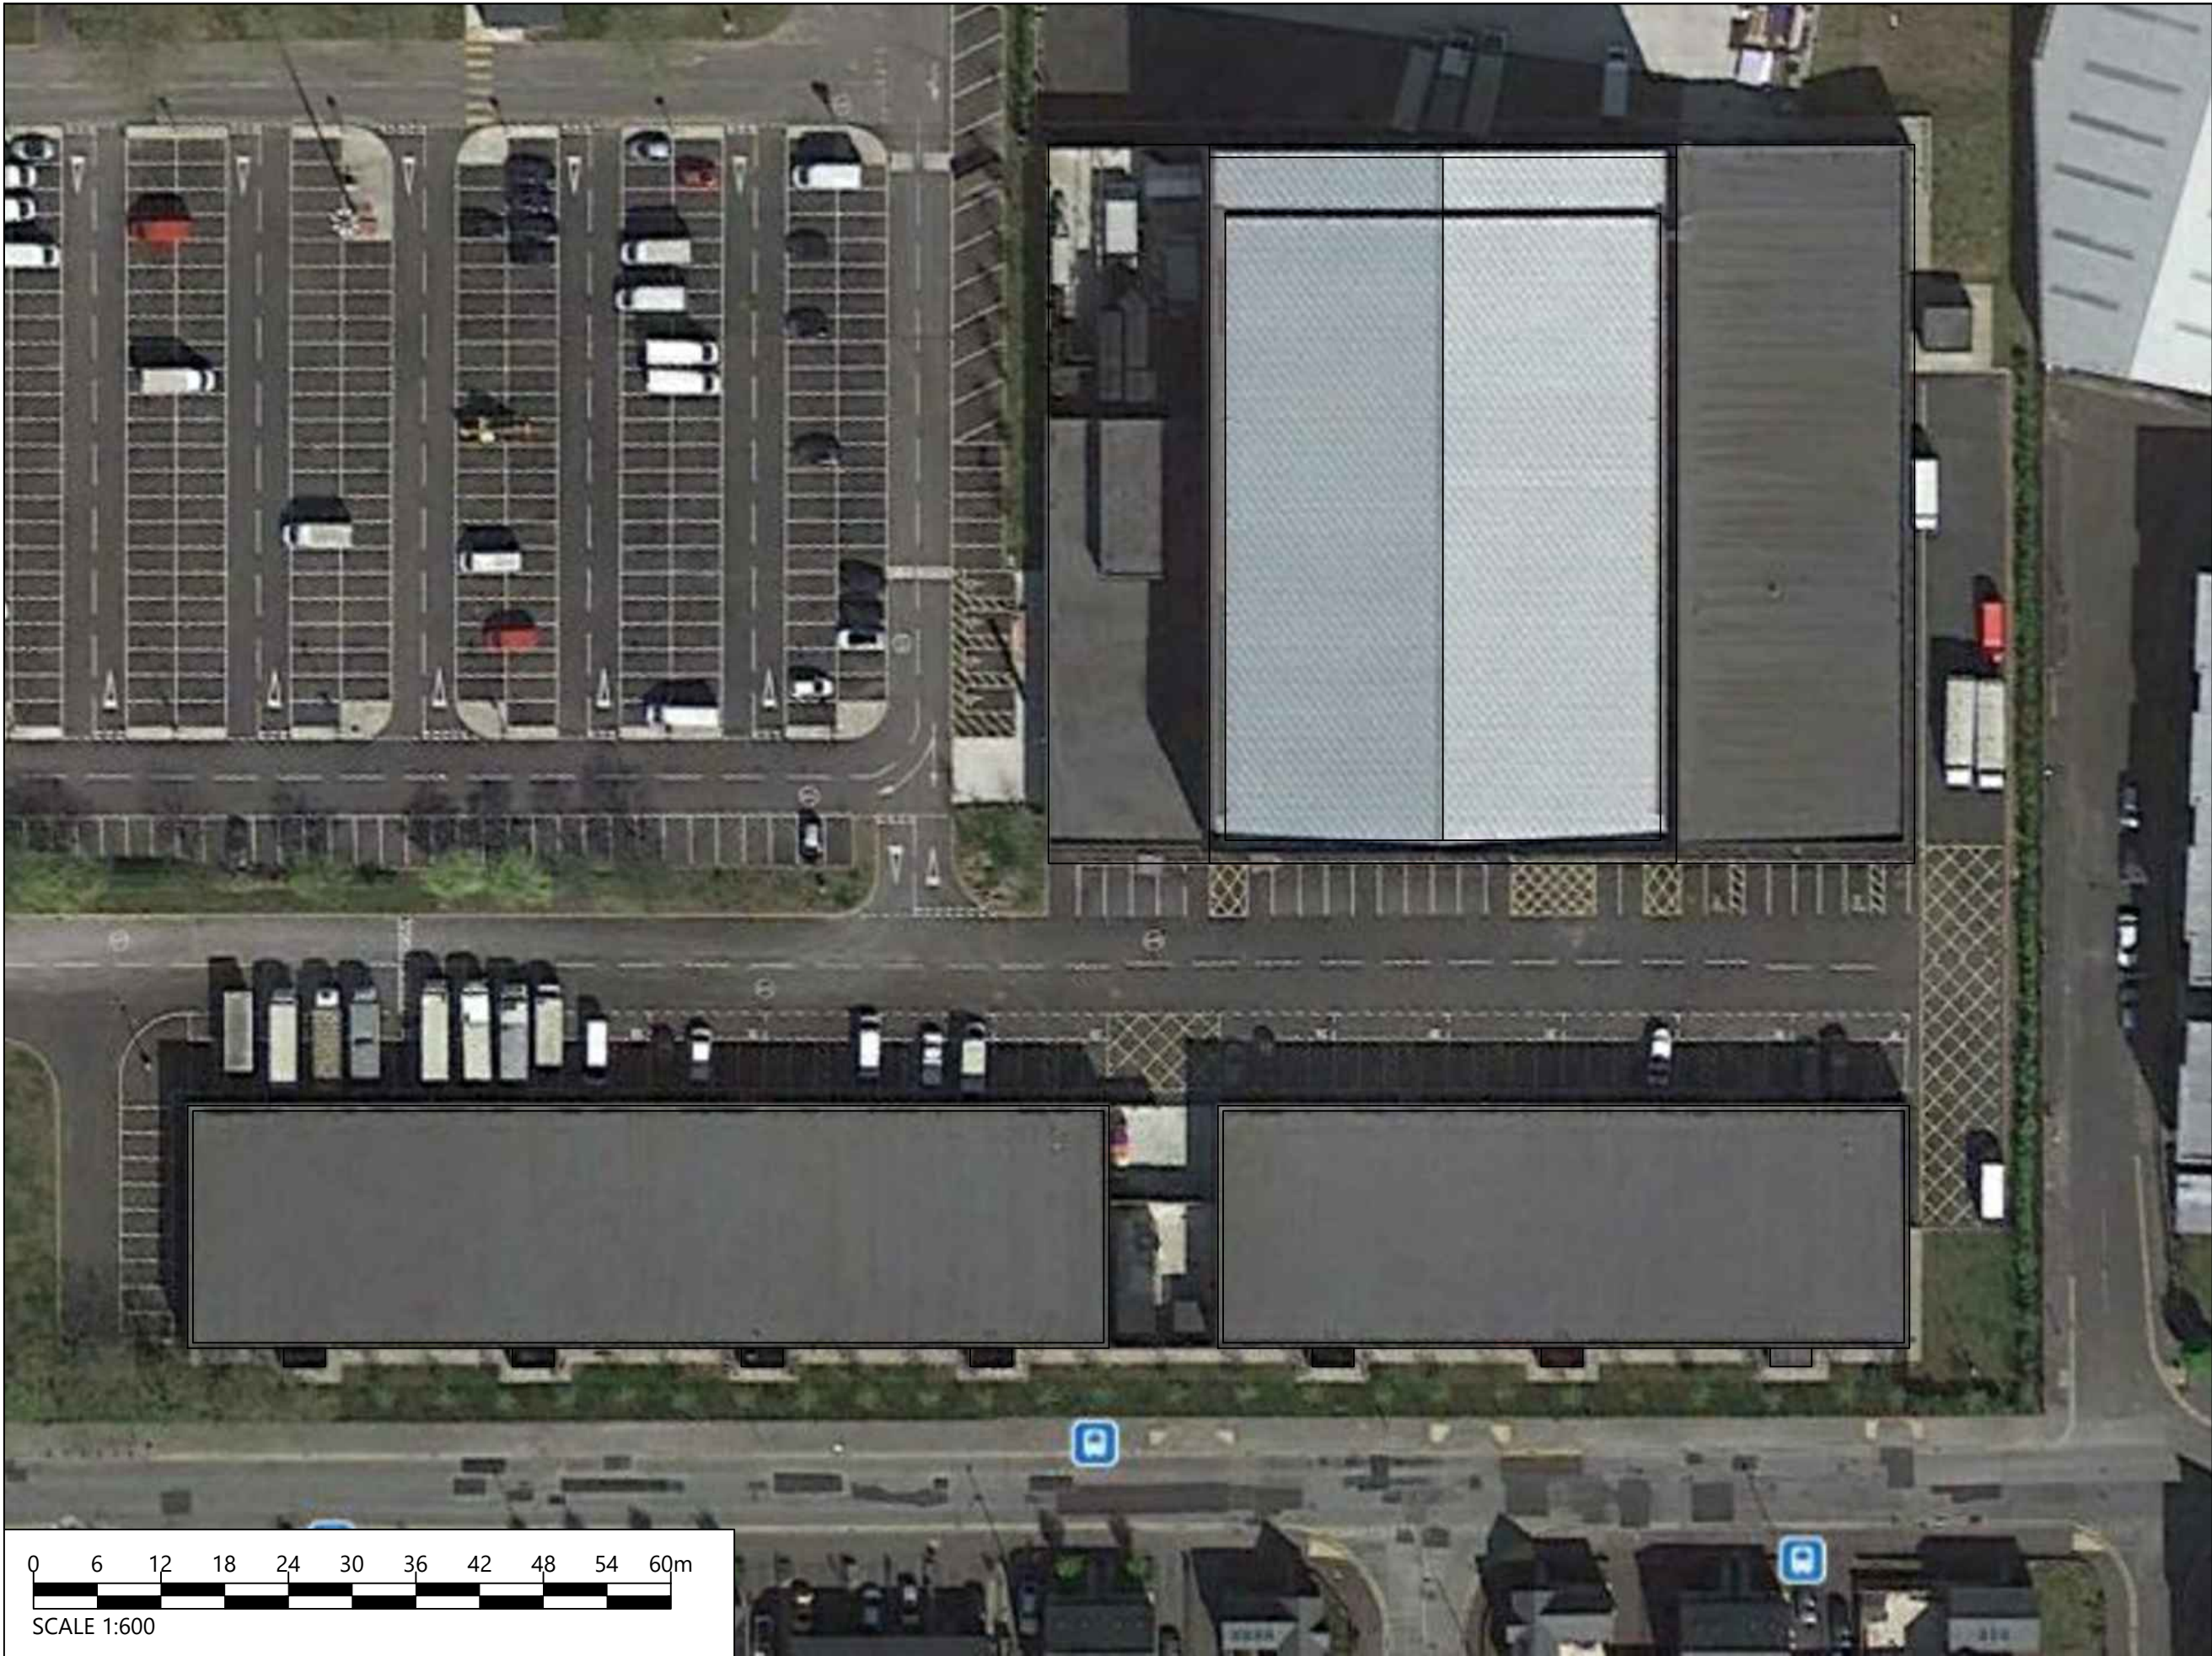

001 Proposal
Rev. Nature of Revision
28.05.2021
Date

APPROVED



Absolute®
Arisaig
Gartocharn
G83 8ND
Tel: 01415307644
www.absolutesolarandwind.co.uk

CLIENT

AMERESCO

PROJECT

OUTER SPACE PHASE 2

SITE LOCATION

VAUGHAN ST, MANCHESTER M12 5FQ

JOB NUMBER

ABS994

TITLE

EXISTING ROOF PLAN

DRAWING NO. 006	REVISION NO. 001
DATE 28.05.2021	DRAWN BY JM
SCALE 1 : 600 @ A3	CHECKED BY RA