



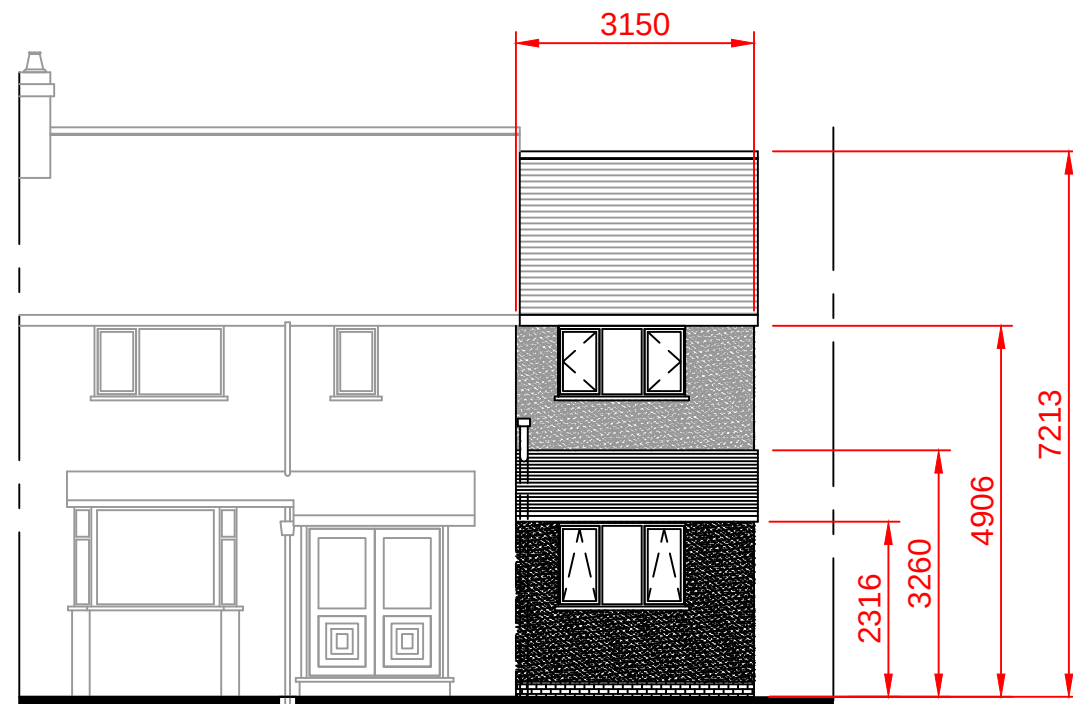


PROPOSED FRONT ELEVATION

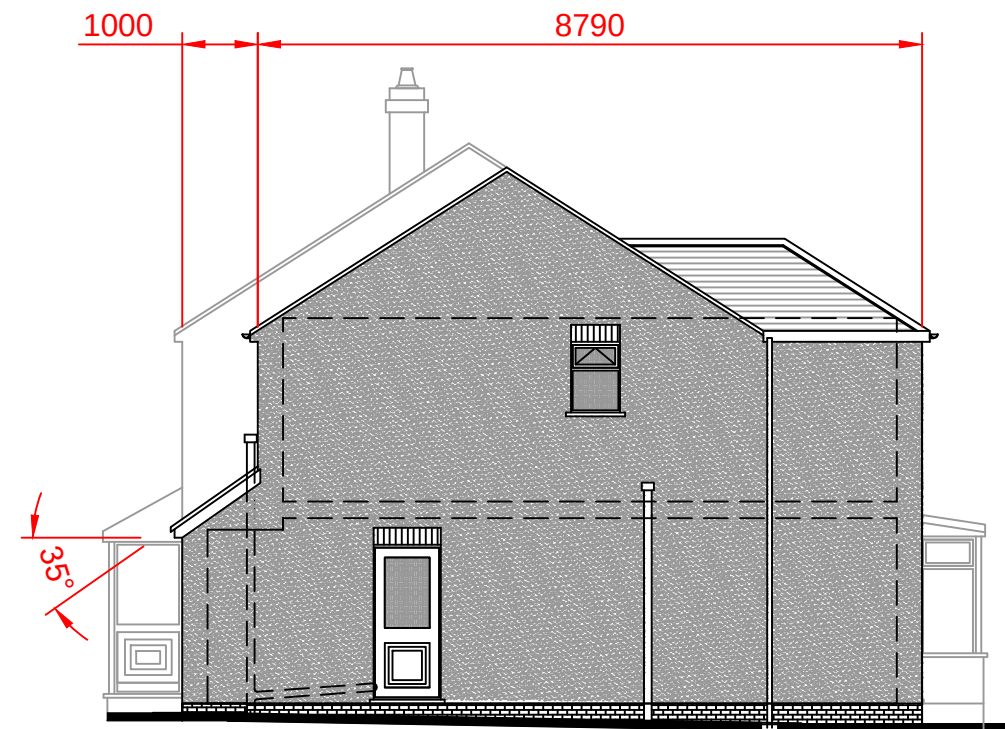


PROPOSED SIDE ELEVATION 'A'


**NOTE ALL NEW EXTERNAL
BUILDING MATERIALS MUST
MATCH THE EXISTING MAINHOUSE
FOR TYPE COLOUR TEXTURE AND
WHERE POSSIBLE MANUFACTURE
OR BE AS CLOSE AS PRACTICALLY
POSSIBLE**

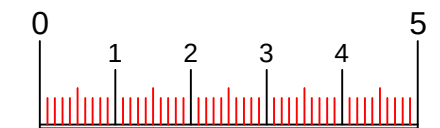

SCALE BAR : METRES

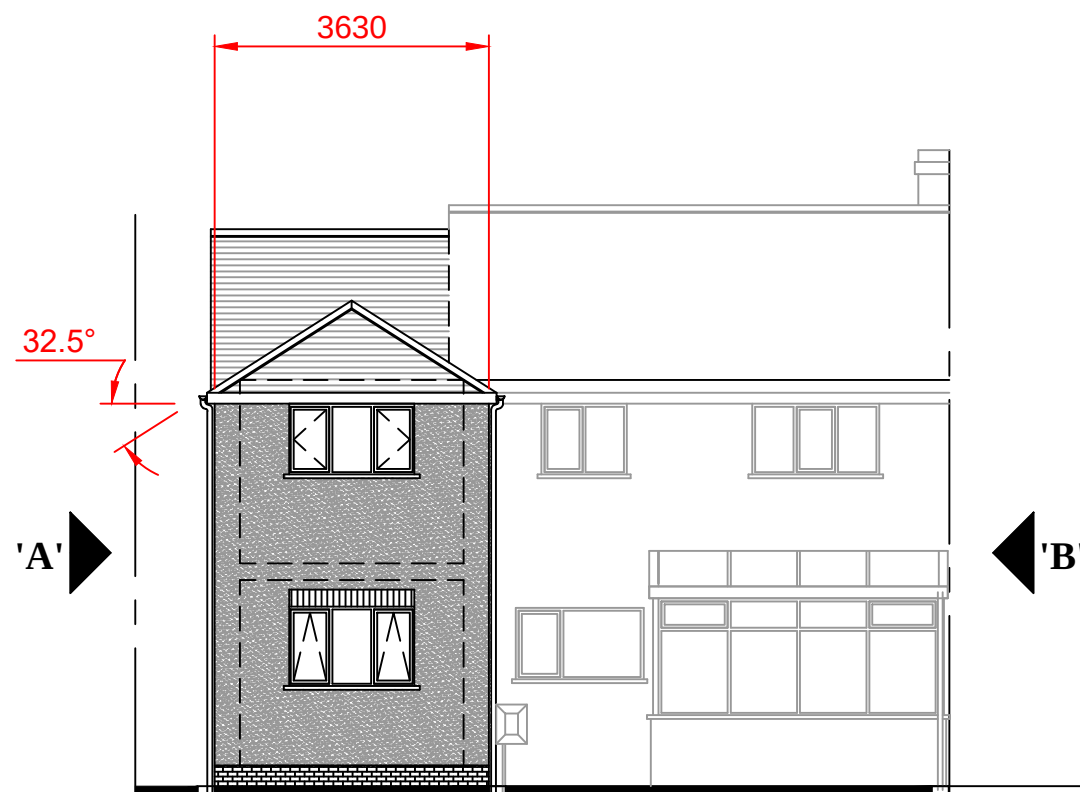

PROPOSED REAR ELEVATION

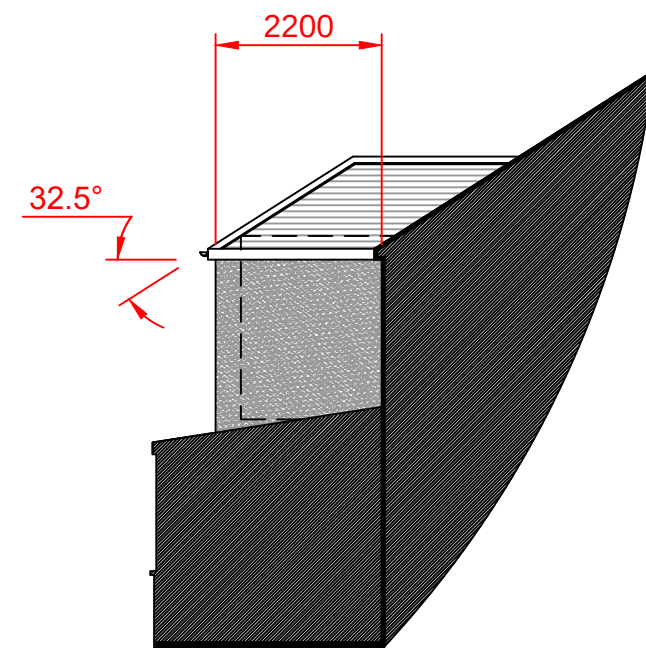

PROPOSED SIDE ELEVATION 'B'

Rev	Description	By	Date
A	AMENDMENTS FOR PLANNING PURPOSES	DAC	22/06/21

Initial Issue: **22/06/21**

Project Title:	PROPOSED EXTENSION		
Project Address:	38 REDBURN ROAD BAGULEY M231AJ		
Drawn by: DAC	Checked by: DAC		
Date: 25/03/21	Scale: 1:100 @ A3		

Drawing No. 25-03-21-3		Revision A
----------------------------------	--	----------------------