



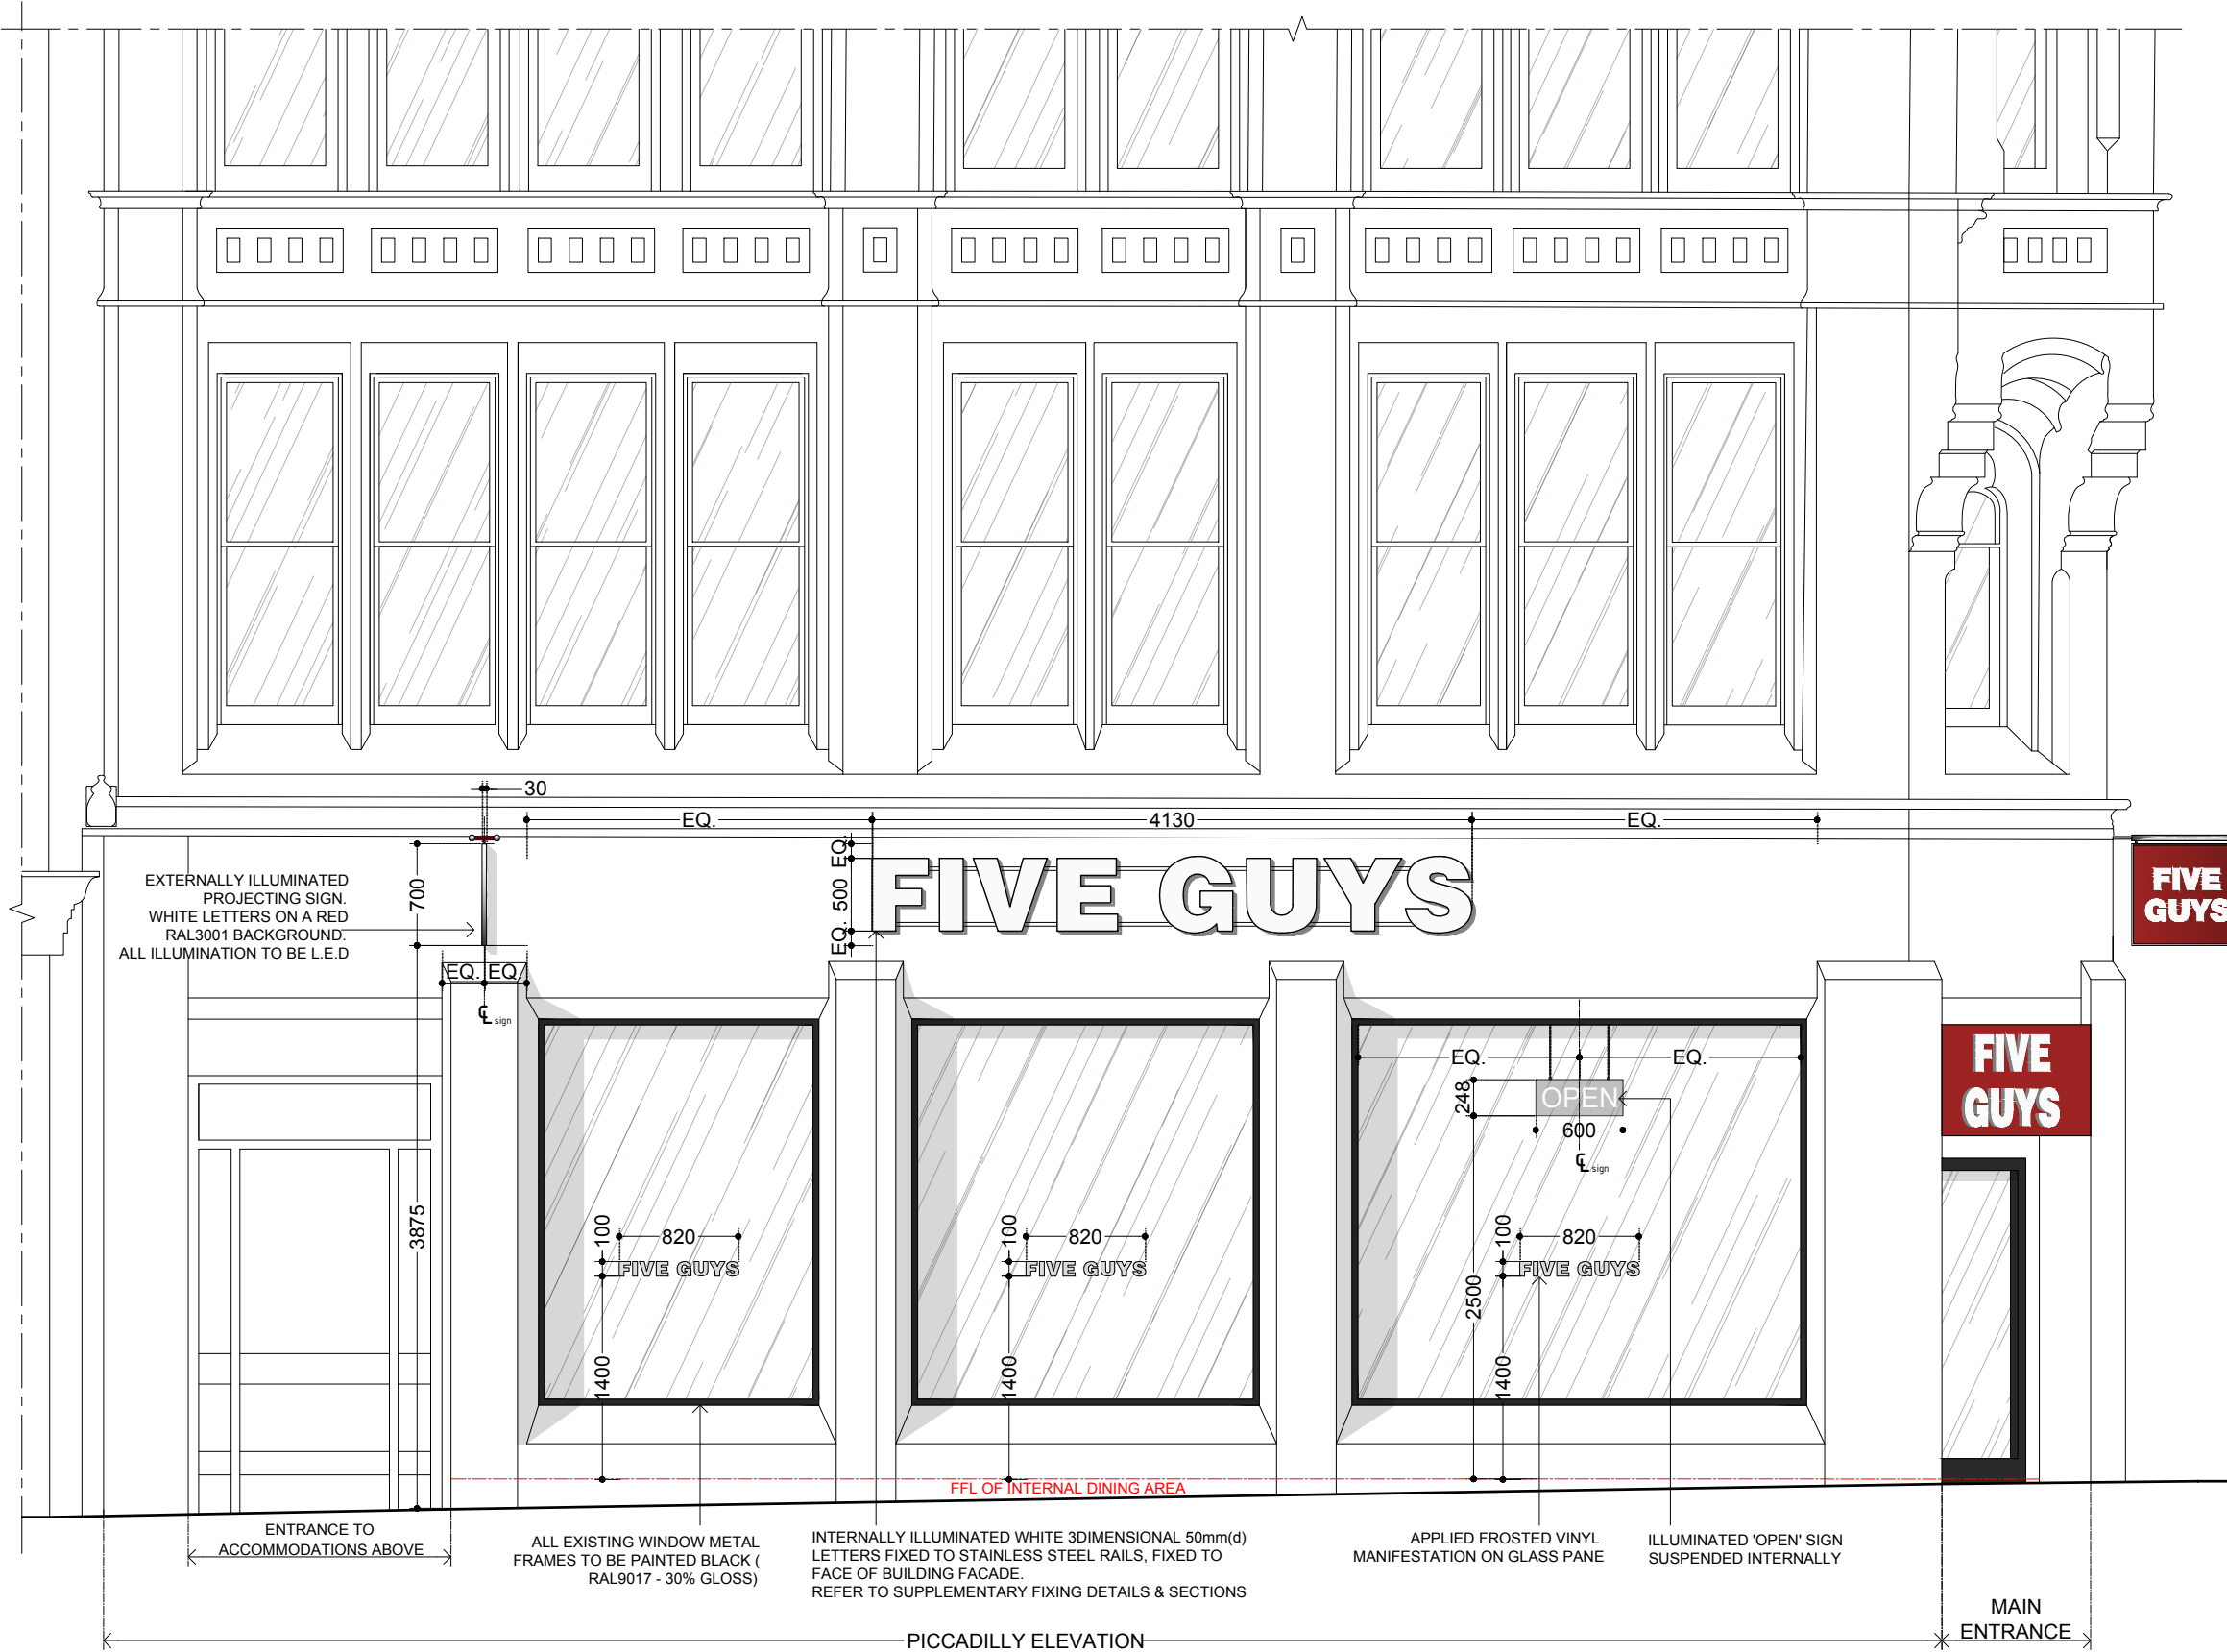


01 PICCADILLY ELEVATION
SCALE 1:50@A3

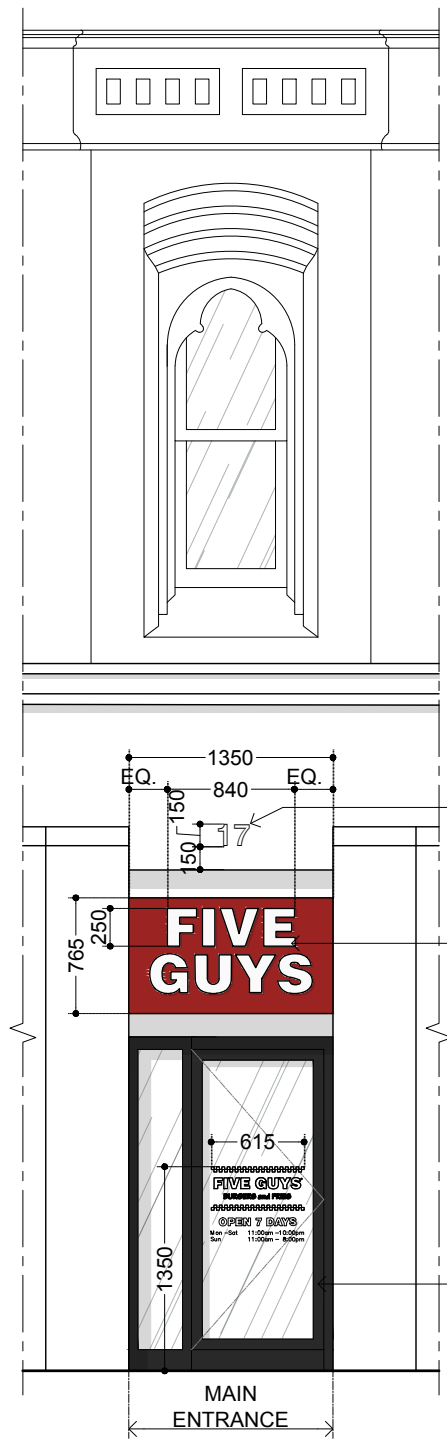


02 MAIN ENTRANCE ELEVATION
SCALE 1:50@A3

All drawings to be checked on site. Copyright protected.
This drawing is to be read in conjunction with specifications, scheduled and drawings issued by Blacksheep.
All dimensions to be checked on site prior to the commencement of manufacture.
ROD drawings to be issued for Blacksheep comment.
Samples of all finishes are to be sent to Blacksheep for approval.
All discrepancies and omissions on site must be reported to designer for their comment or approval prior to the commencement of work.
All electrical, lighting, HVAC and plumbing issues to be referred to engineer's drawings prior the commencement of work.
The designs are subject to approval by statutory authorities and any necessary alterations should be made if required to comply with statutory requirements.

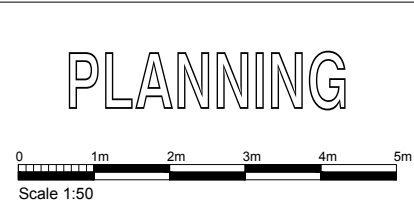

Rev	Comment
A	PROJECTING SIGN RELOCATED
B	ELEVATION ALONG OLDHAM STREET AMENDED
C	ADDITIONAL CLARIFICATIONS ON SIGNAGE
D	PLANNERS COMMENTS
E	FASCIA PANEL ABOVE DOOR REDUCED IN THICKNESS

Date	Drawn	Checked
24/11/20	RC	SC
10/12/20	KD	SC
10/03/21	KD	SC
24/05/21	SC	BT
11/06/21	SC	BT

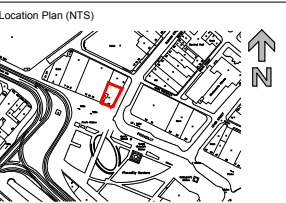

Blacksheep
135 Curtain Road, London EC2A 3BX
+44 (0)20 7713 7413 - blacksheep.uk.com

Client
FIVE GUYS

Project
MANCHESTER
17 PICCADILLY
M1 1LS

Drawing
**PROPOSED SHOPFRONT ELEVATION
PICCADILLY**

Drawing No.
FIV235-A411

Date
19/10/20

Scale
1:50@A3

Revision
E

Drawn By
SS

Checked By
SC