



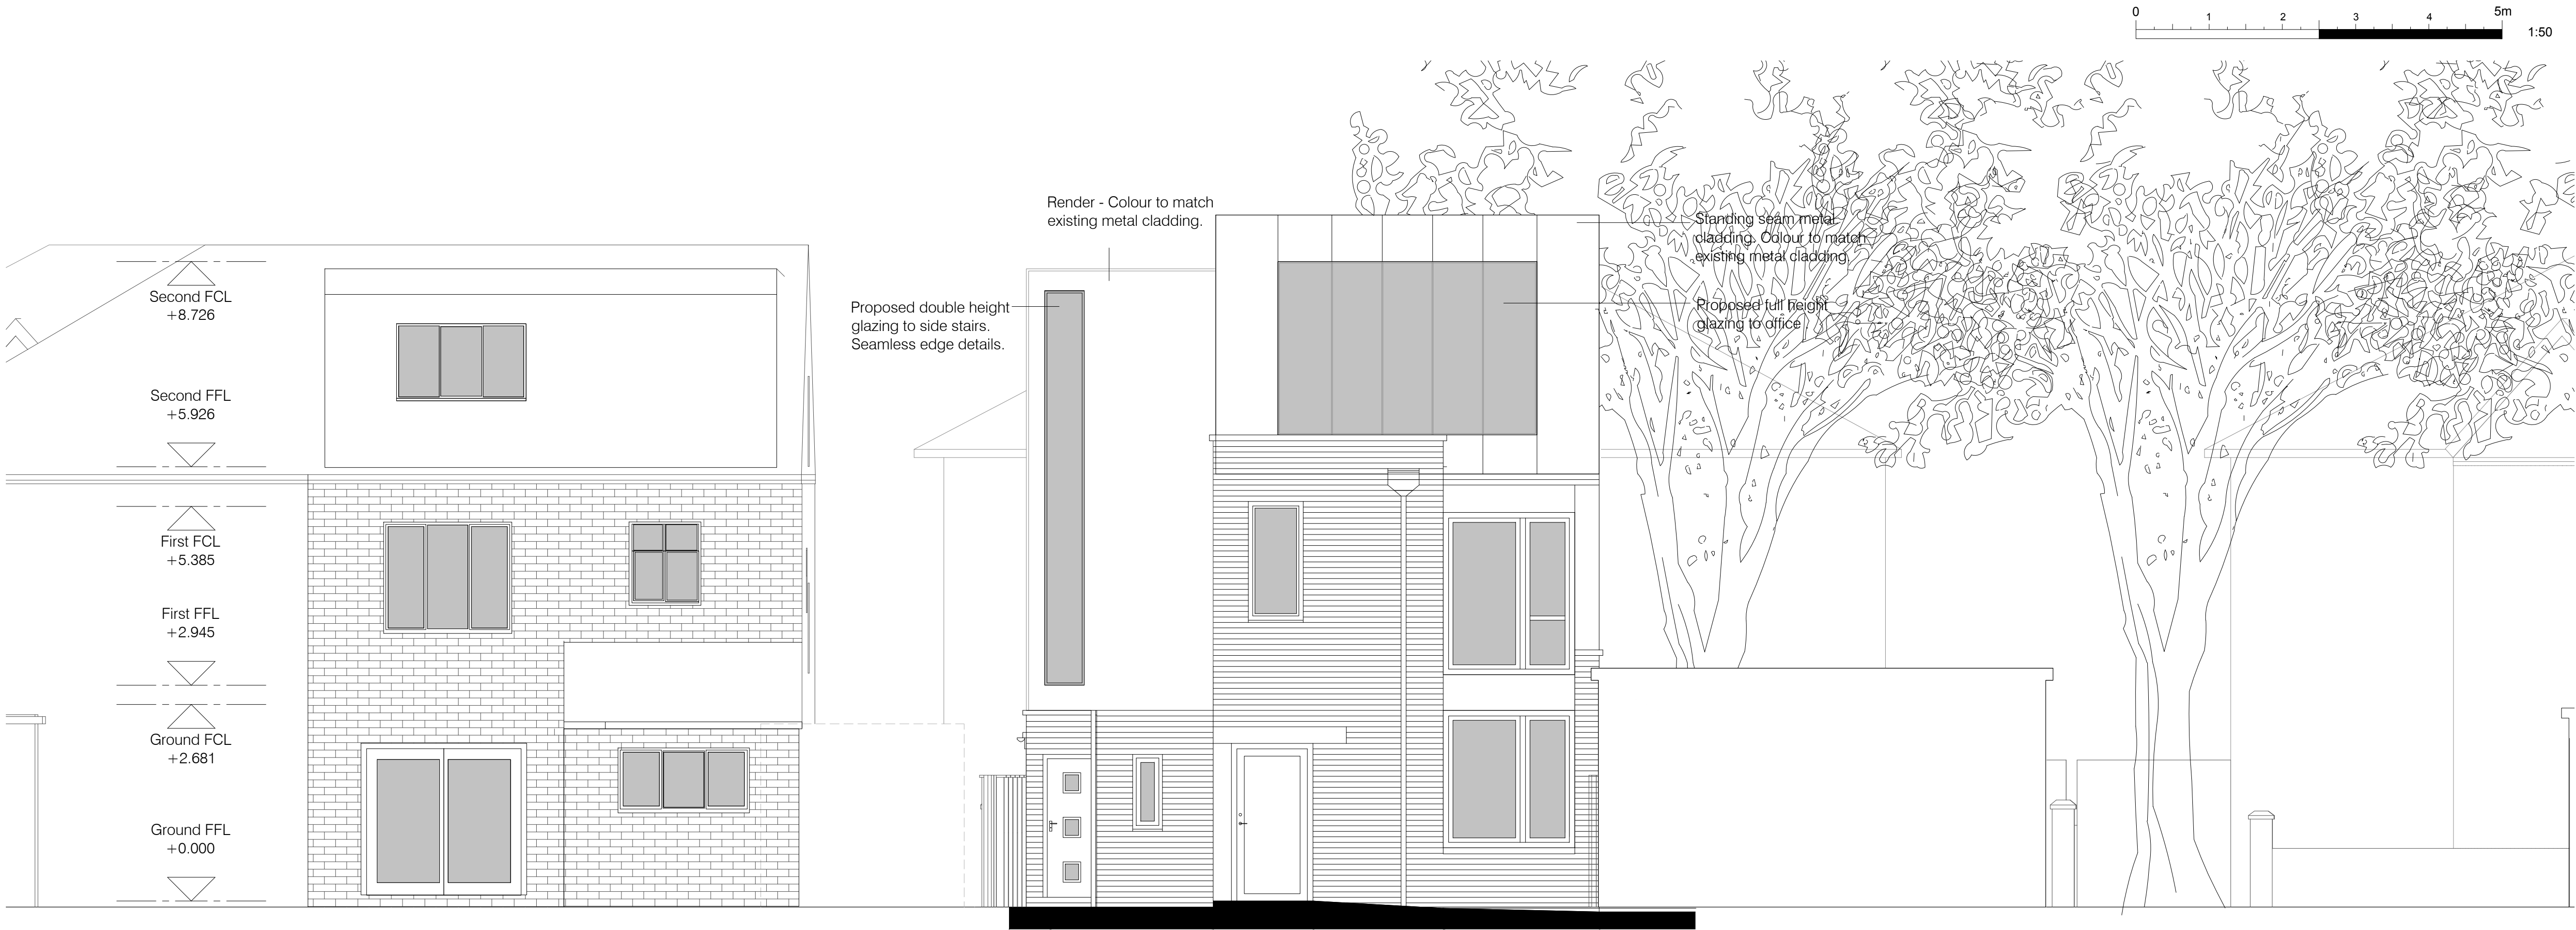

PROPOSED REAR ELEVATION

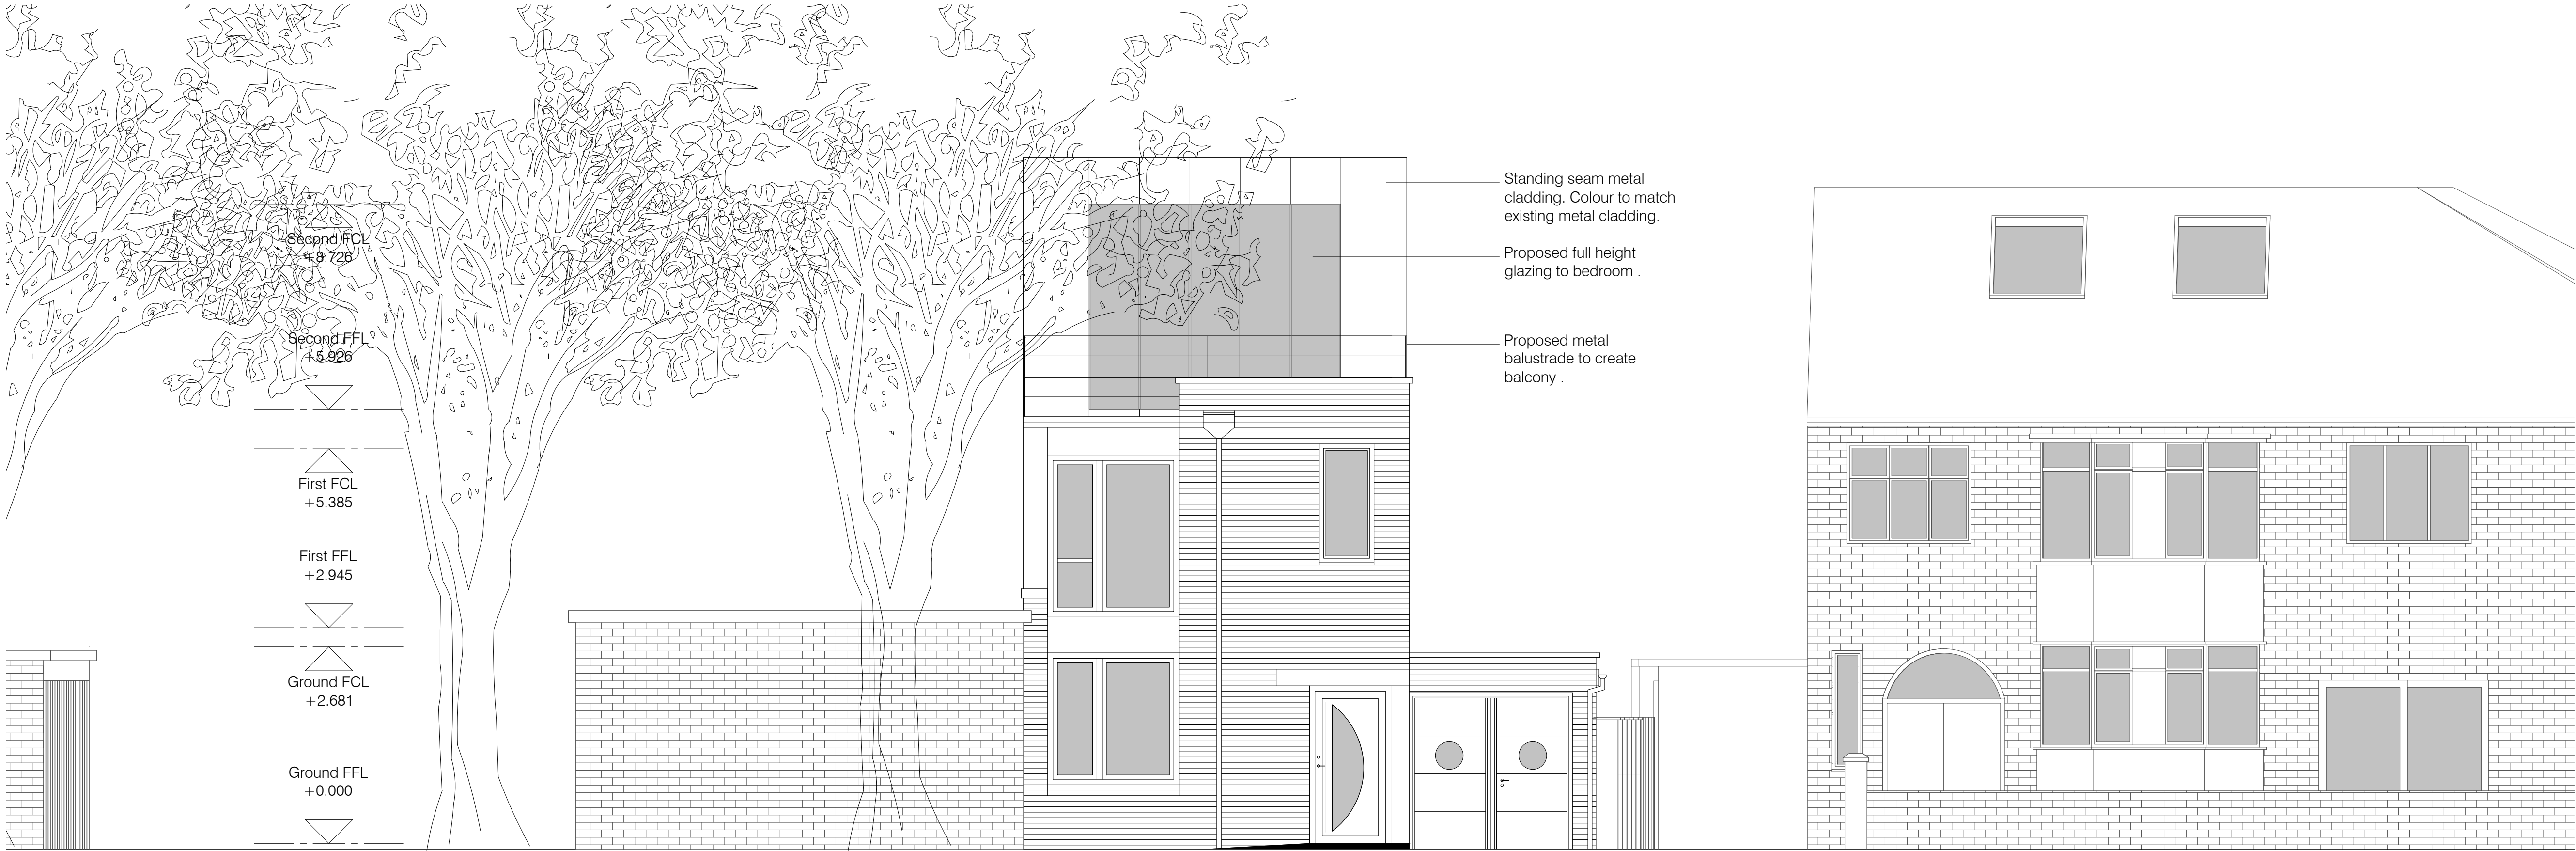

PROPOSED FRONT ELEVATION

This drawing is for illustration only and is not to be used for construction. Contractor to confirm all dimensions on site and satisfy themselves of all existing drainage, gas and electrical runs prior to commencing work on site.

All works are to be agreed with client prior to construction and clear costs are to be made available to client for the works.

The Copyright of this drawing belongs to EOHMA Ltd. and shall not be used or reproduced in any form without its express permission. The Moral right of the author is hereby asserted - Copyright © 2019.

Do not scale from this drawing - Work to figured dimensions only. All dimensions to be checked on site prior to the execution of any work.

For the avoidance of doubt all dimensions are measured to wall structure and not the finishes unless otherwise stated.

Where any discrepancy is found to exist within or between drawings and/or documents it should be reported to the architect immediately.

EOHMA Ltd. shall not be liable for any use of drawings and documents for any purpose other than for which the same were prepared by or on behalf of EOHMA Ltd.

PLANNING

M	-	-	-	-	-
L	-	-	-	-	-
K	-	-	-	-	-
J	-	-	-	-	-
H	-	-	-	-	-
G	-	-	-	-	-
F	-	-	-	-	-
E	-	-	-	-	-
D	-	-	-	-	-
C	-	-	-	-	-
B	-	-	-	-	-
A	-	-	-	-	-
Rev	Date	Revision Note	By	Check	

EOHMA
ARCHITECTS
www.eohma.com

EOHMA Ltd
16 Brewer Street
Manchester, M16 9JR
tel: +44(0) 7791035807
email: info@eohma.com

Copyright: All rights reserved.
This drawing must not be reproduced without permission from EOHMA Ltd.
This drawing must not be scaled. All dimensions in millimetres unless specified.

Status	File Name	X-Ref File
STATUS	COMPILE	XREF
Drawn by	date	checked by
-	-	date
Scale at A1	Scale at A3	
1:50	-	

Job title
38_WHITE_MOSS_AVE

Drawing Title
1952_(20) PROPOSED ELEVATIONS

200 No.	CPI Cat	Draw No.	Revision
1952	CPI_CAT	20_004(2)	REV