




NOTES

KEY
PHASE 1 SOLAR PV MODULE

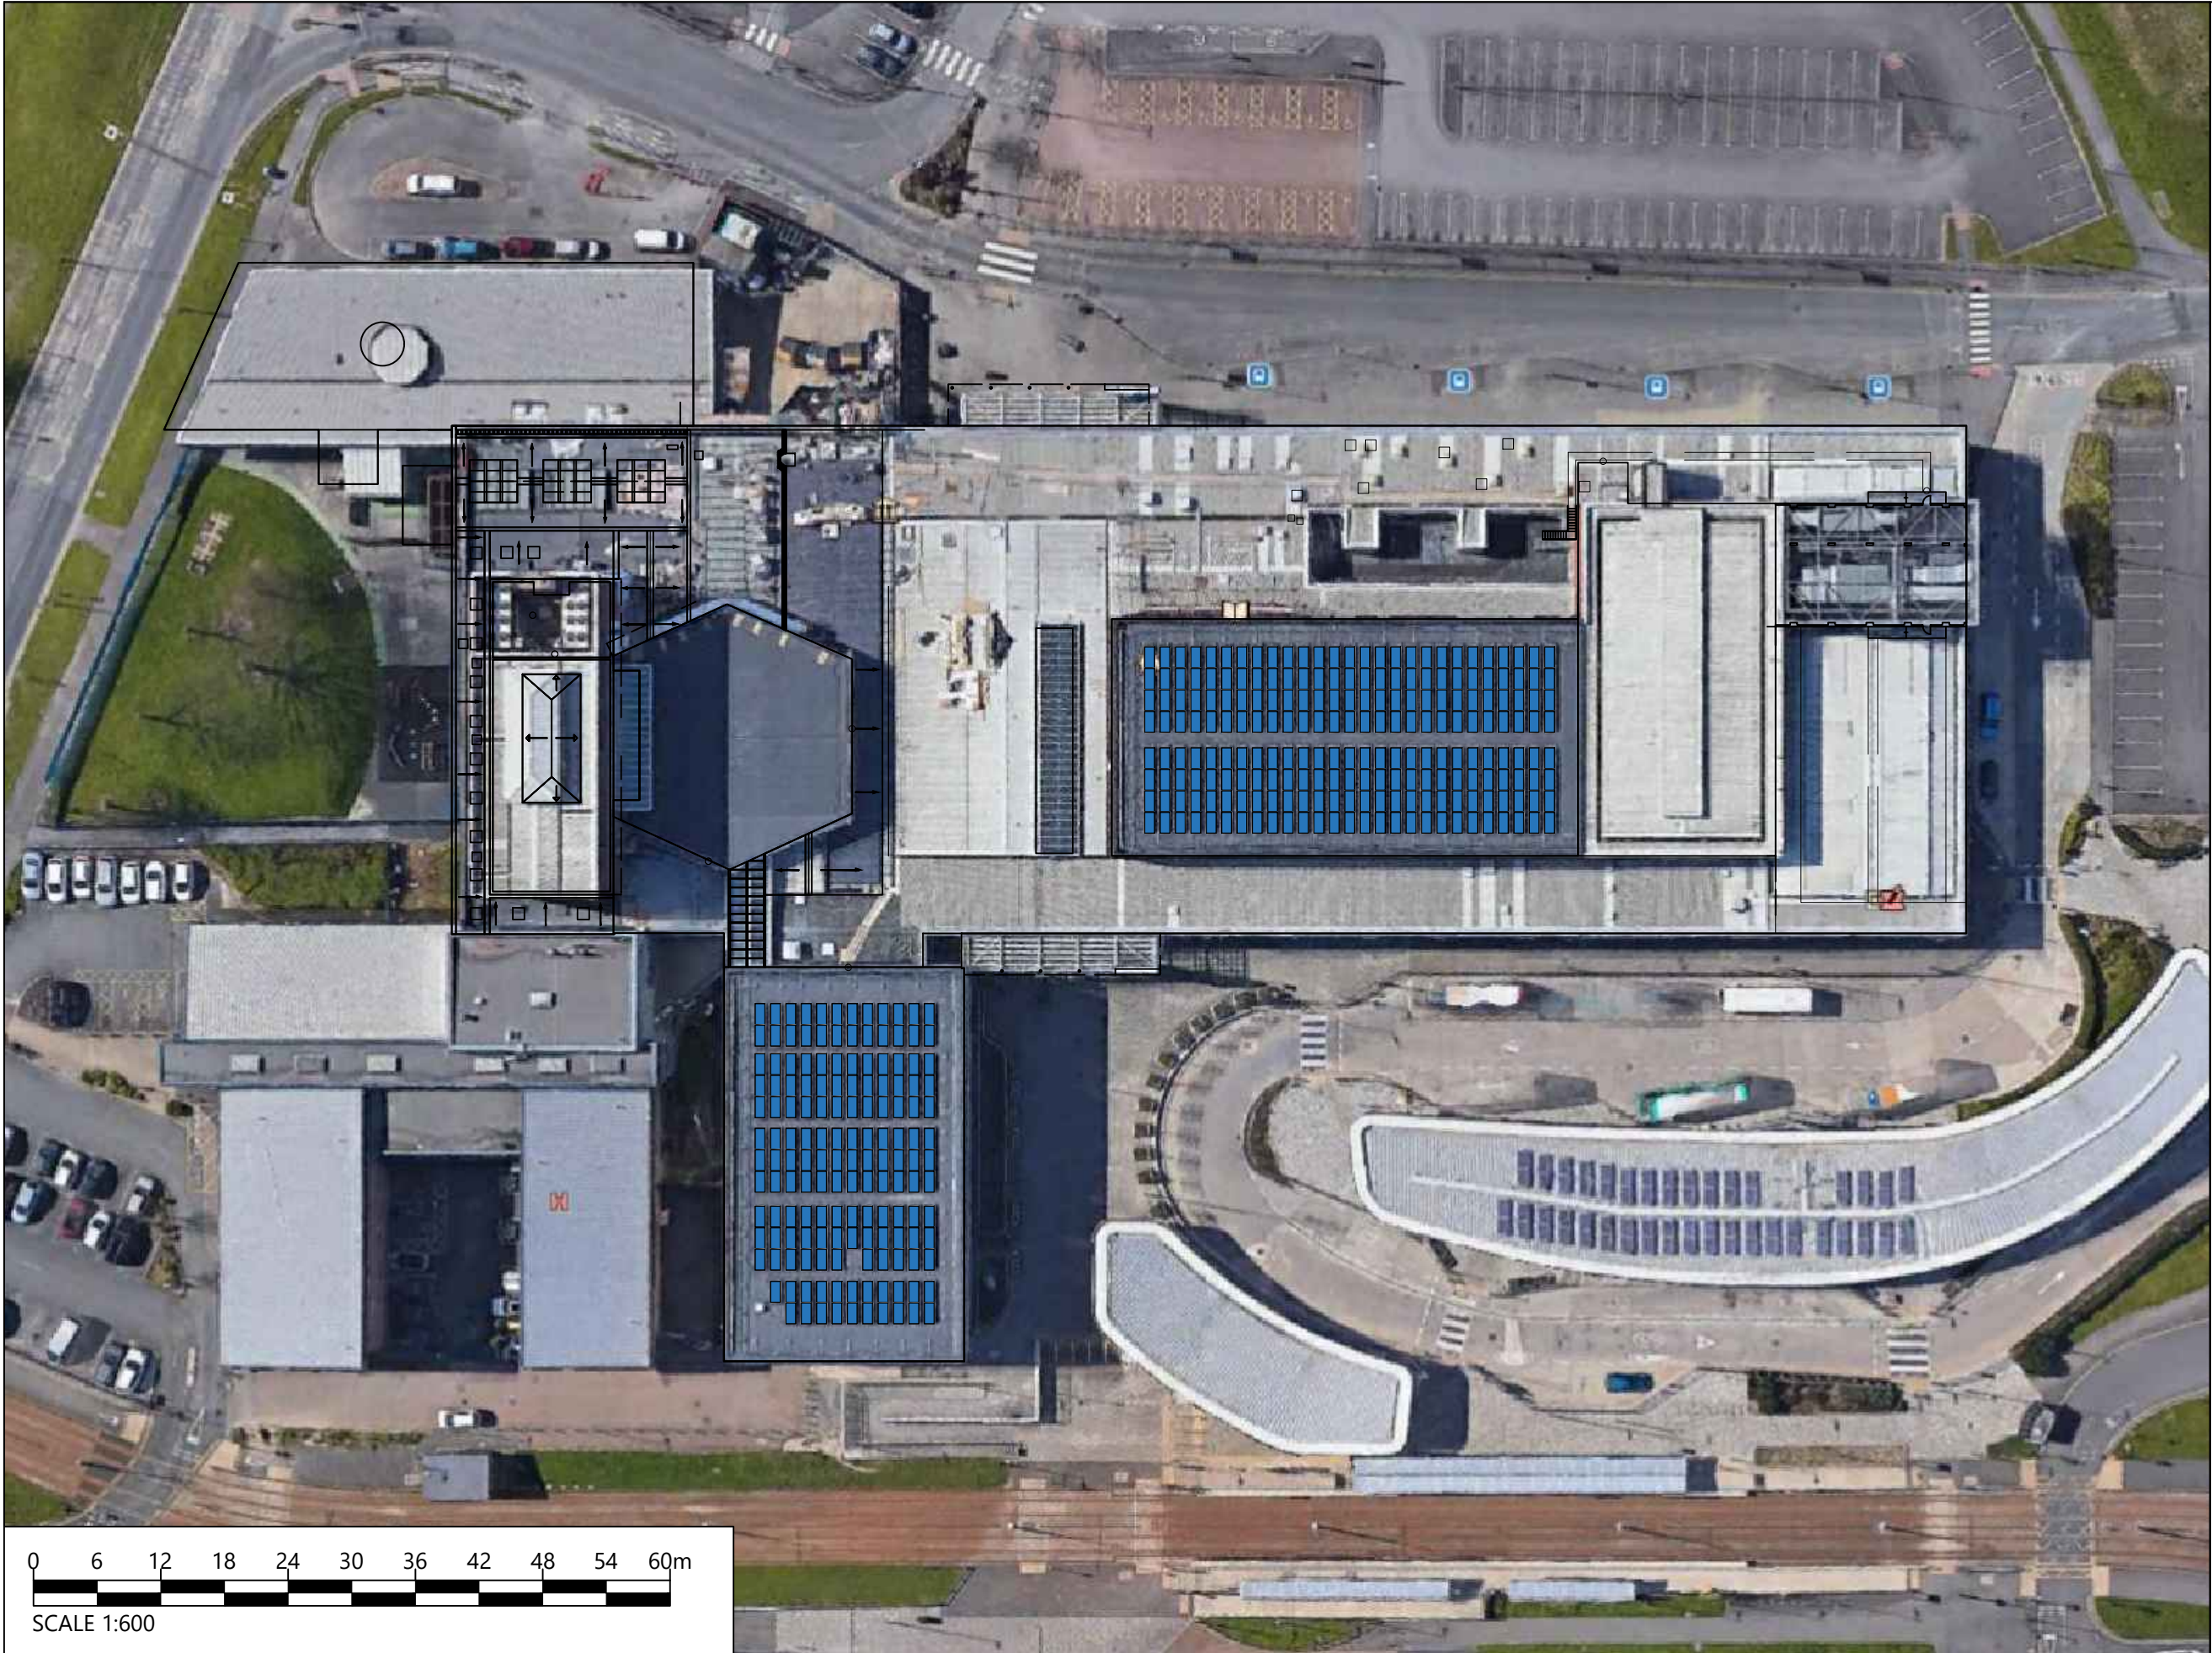

001 Proposal
Rev. Nature of Revision
21.05.2021
Date

APPROVED



Absolute
Arisaig
Gartocharn
G83 8ND
Tel: 01415307644
www.absolutesolarandwind.co.uk

CLIENT

AMERESCO
PROJECT

WYTHENSHAW FORUM PHASE 2

SITE LOCATION
FORUM CENTRE, SIMONSWAY,
WYTHENSHAW, MANCHESTER M22 5RX

JOB NUMBER

ABS994
TITLE

EXISTING ROOF PLAN	
DRAWING NO. 006	REVISION NO. 001
DATE 28.05.2021	DRAWN BY JM
SCALE 1 : 600 @ A3	CHECKED BY RA