



Proposed Front Elevation 1:100




Proposed Side Elevation 1:100




Existing Front Elevation 1:100




Existing Side Elevation 1:100

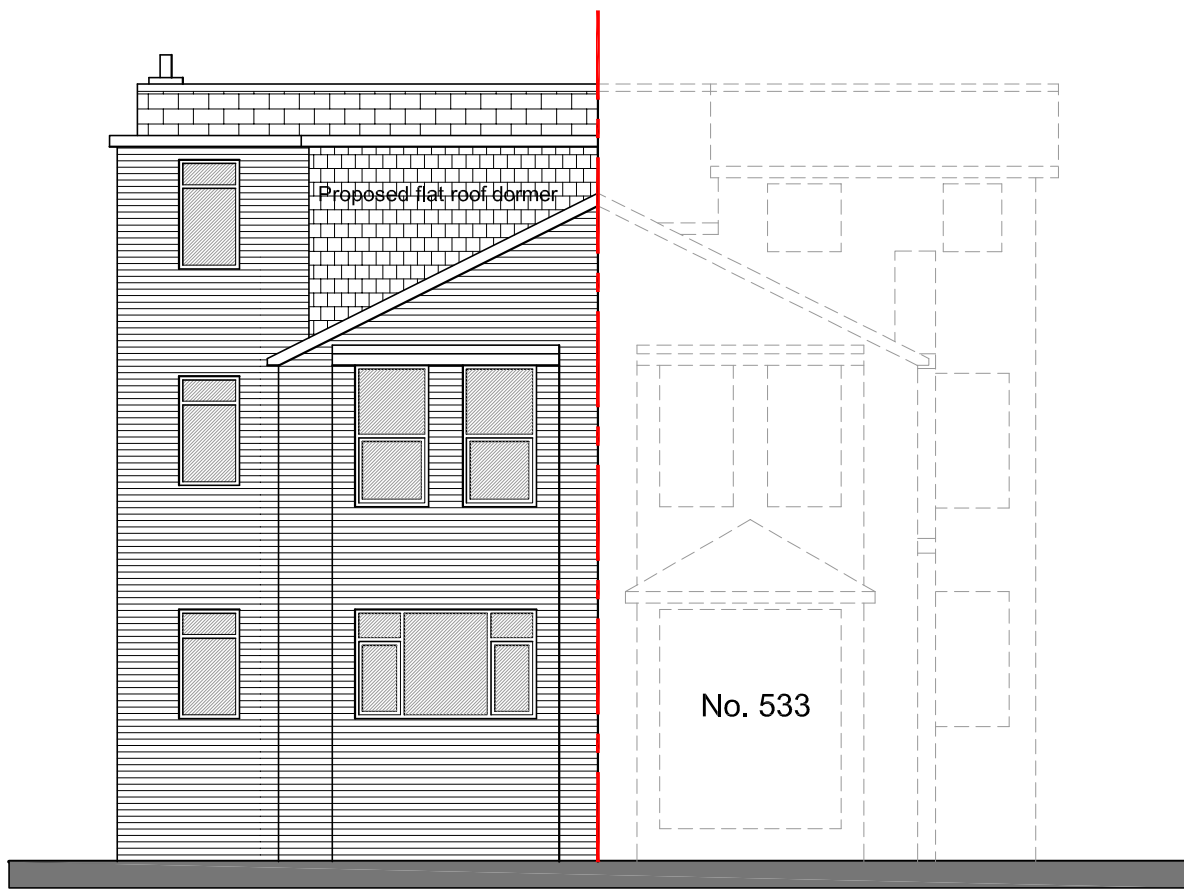


Proposed Rear Elevation 1:100

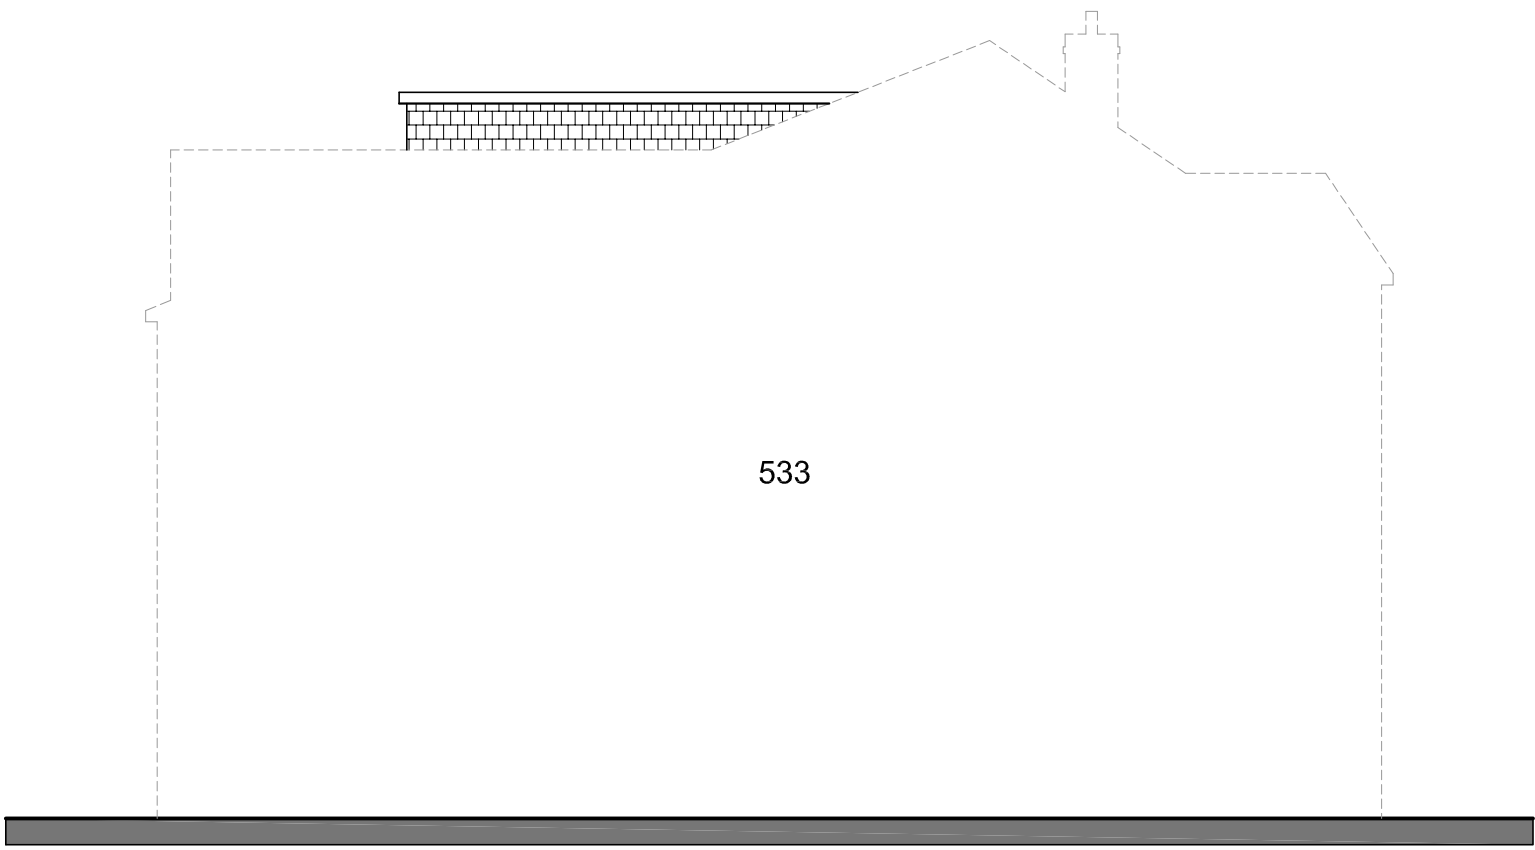

Proposed Side Elevation 1:100

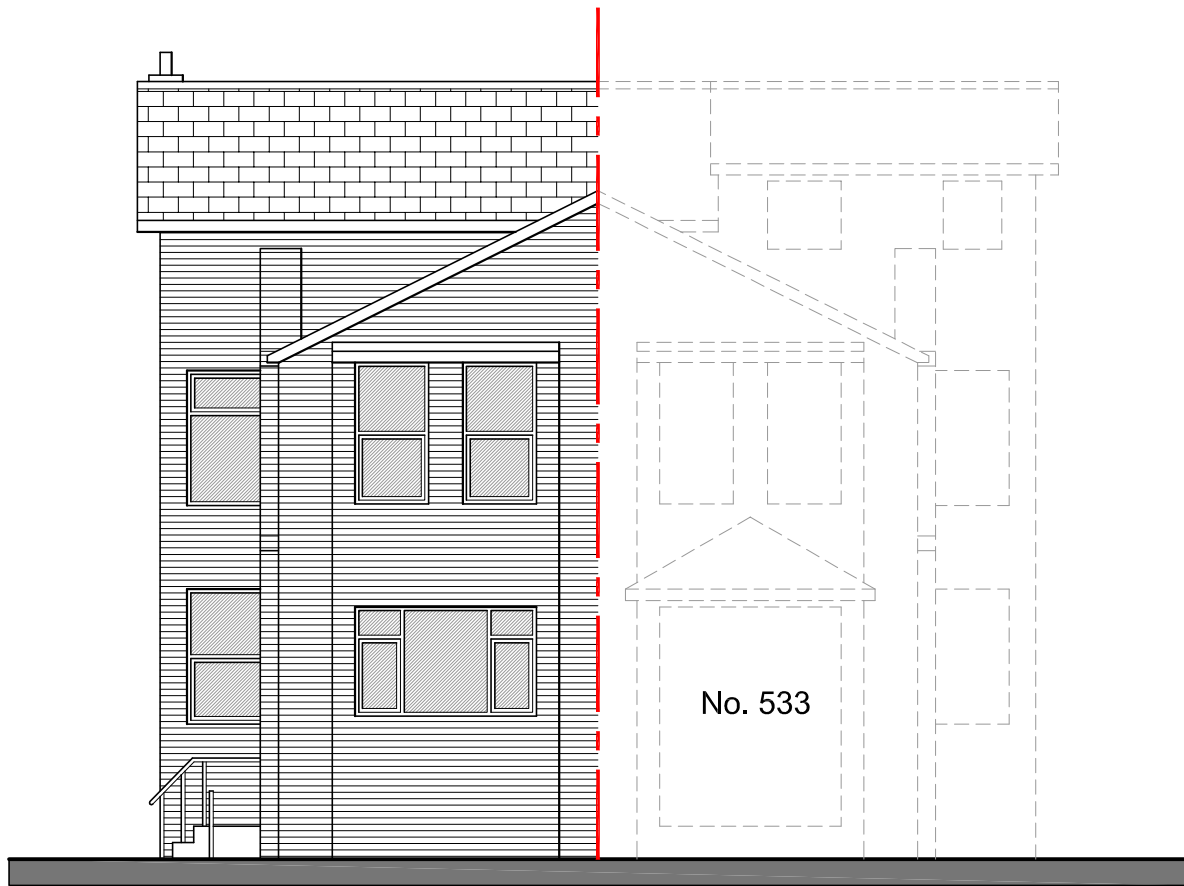

Existing Rear Elevation 1:100

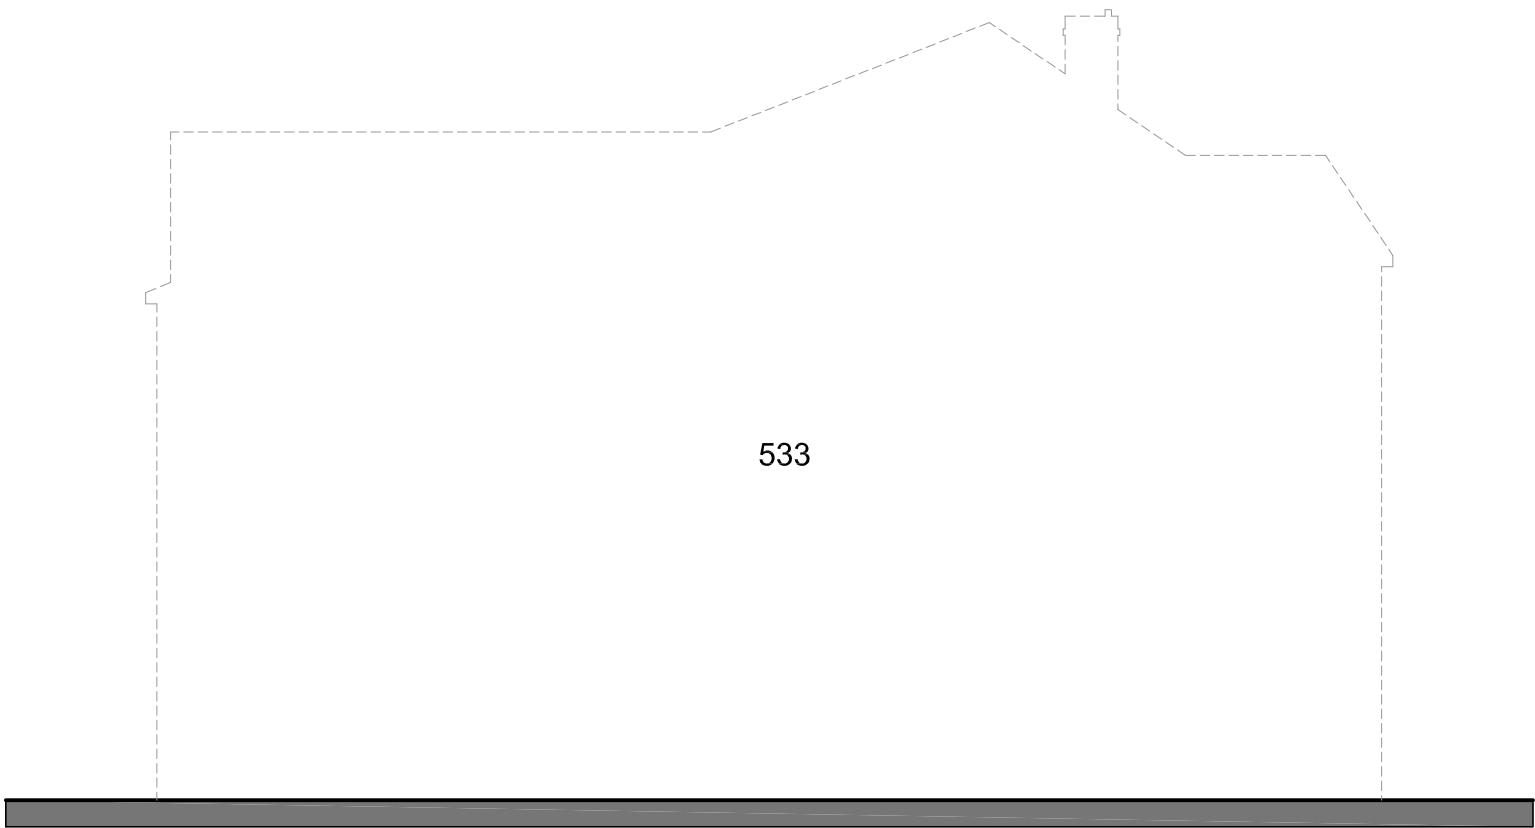

Existing Side Elevation 1:100


All dimensions are to be checked on site, any discrepancies are to be reported to the Architect before work commences. Do not scale from this drawing.

This drawing is to be read in conjunction with all relevant consultants and specialists drawings / documents, any discrepancies are to be reported to the Architect before the affected work commences.

All structural components shown are indicative only. Details / calculations of structural members are to be provided by the Structural Engineer.

This drawing is copyright.

A	First Issue	15/04/2021
B	Amendments following comments received from the client on 19/04/21	06/05/2021
C	Amendments following comments received from the client on 21/05/21	27/05/2021

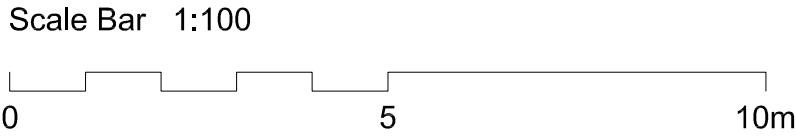

T+A Tang & Associates Ltd
Chartered Architects

Tel : 0161 877 9587
e-mail: barrytang@tangassociates.co.uk

Entrance W1, 1/F, Westwood House,
Greenwood Business Centre,
Manchester, M20 4GH, UK

Client:
Prime Properties MISC LLP

Project:
535 Barlow Moor Road, Chorlton M21 8BE

Drawing Title:
Existing & Proposed Elevations

Scale:
1:100 @ A1

Date:
April 2021

Drawing No:
9610/121

Revision:
C