

General Note

* Drawn information based on West Coast survey last issued July 2016 and SEP survey issued 22.08.18 (Basement areas). All dimensions are to be checked on site with any discrepancies report to the architect prior to the works being carried out.


All works to be in accordance with the planning approval and any subsequent approved local authority planning correspondence including drawings, documents and reports.

All products specified are to be installed strictly in accordance with the manufacturers recommendations, specification and details.

To be read in conjunction with 5plus existing, demolition and proposed plan, elevation and section drawings. Drawing to be printed and read in colour.

For all structural works refer to Shepherd Gilmore information.
For all services works refer to Cundall information.
For fire strategy refer to Exova information.
For all landscape works refer to LAYER information.
For all acoustic design refer to Harn Tucker information.
All front of house finishes subject to further input from Interior Designer.

----- Planning Approved Outline

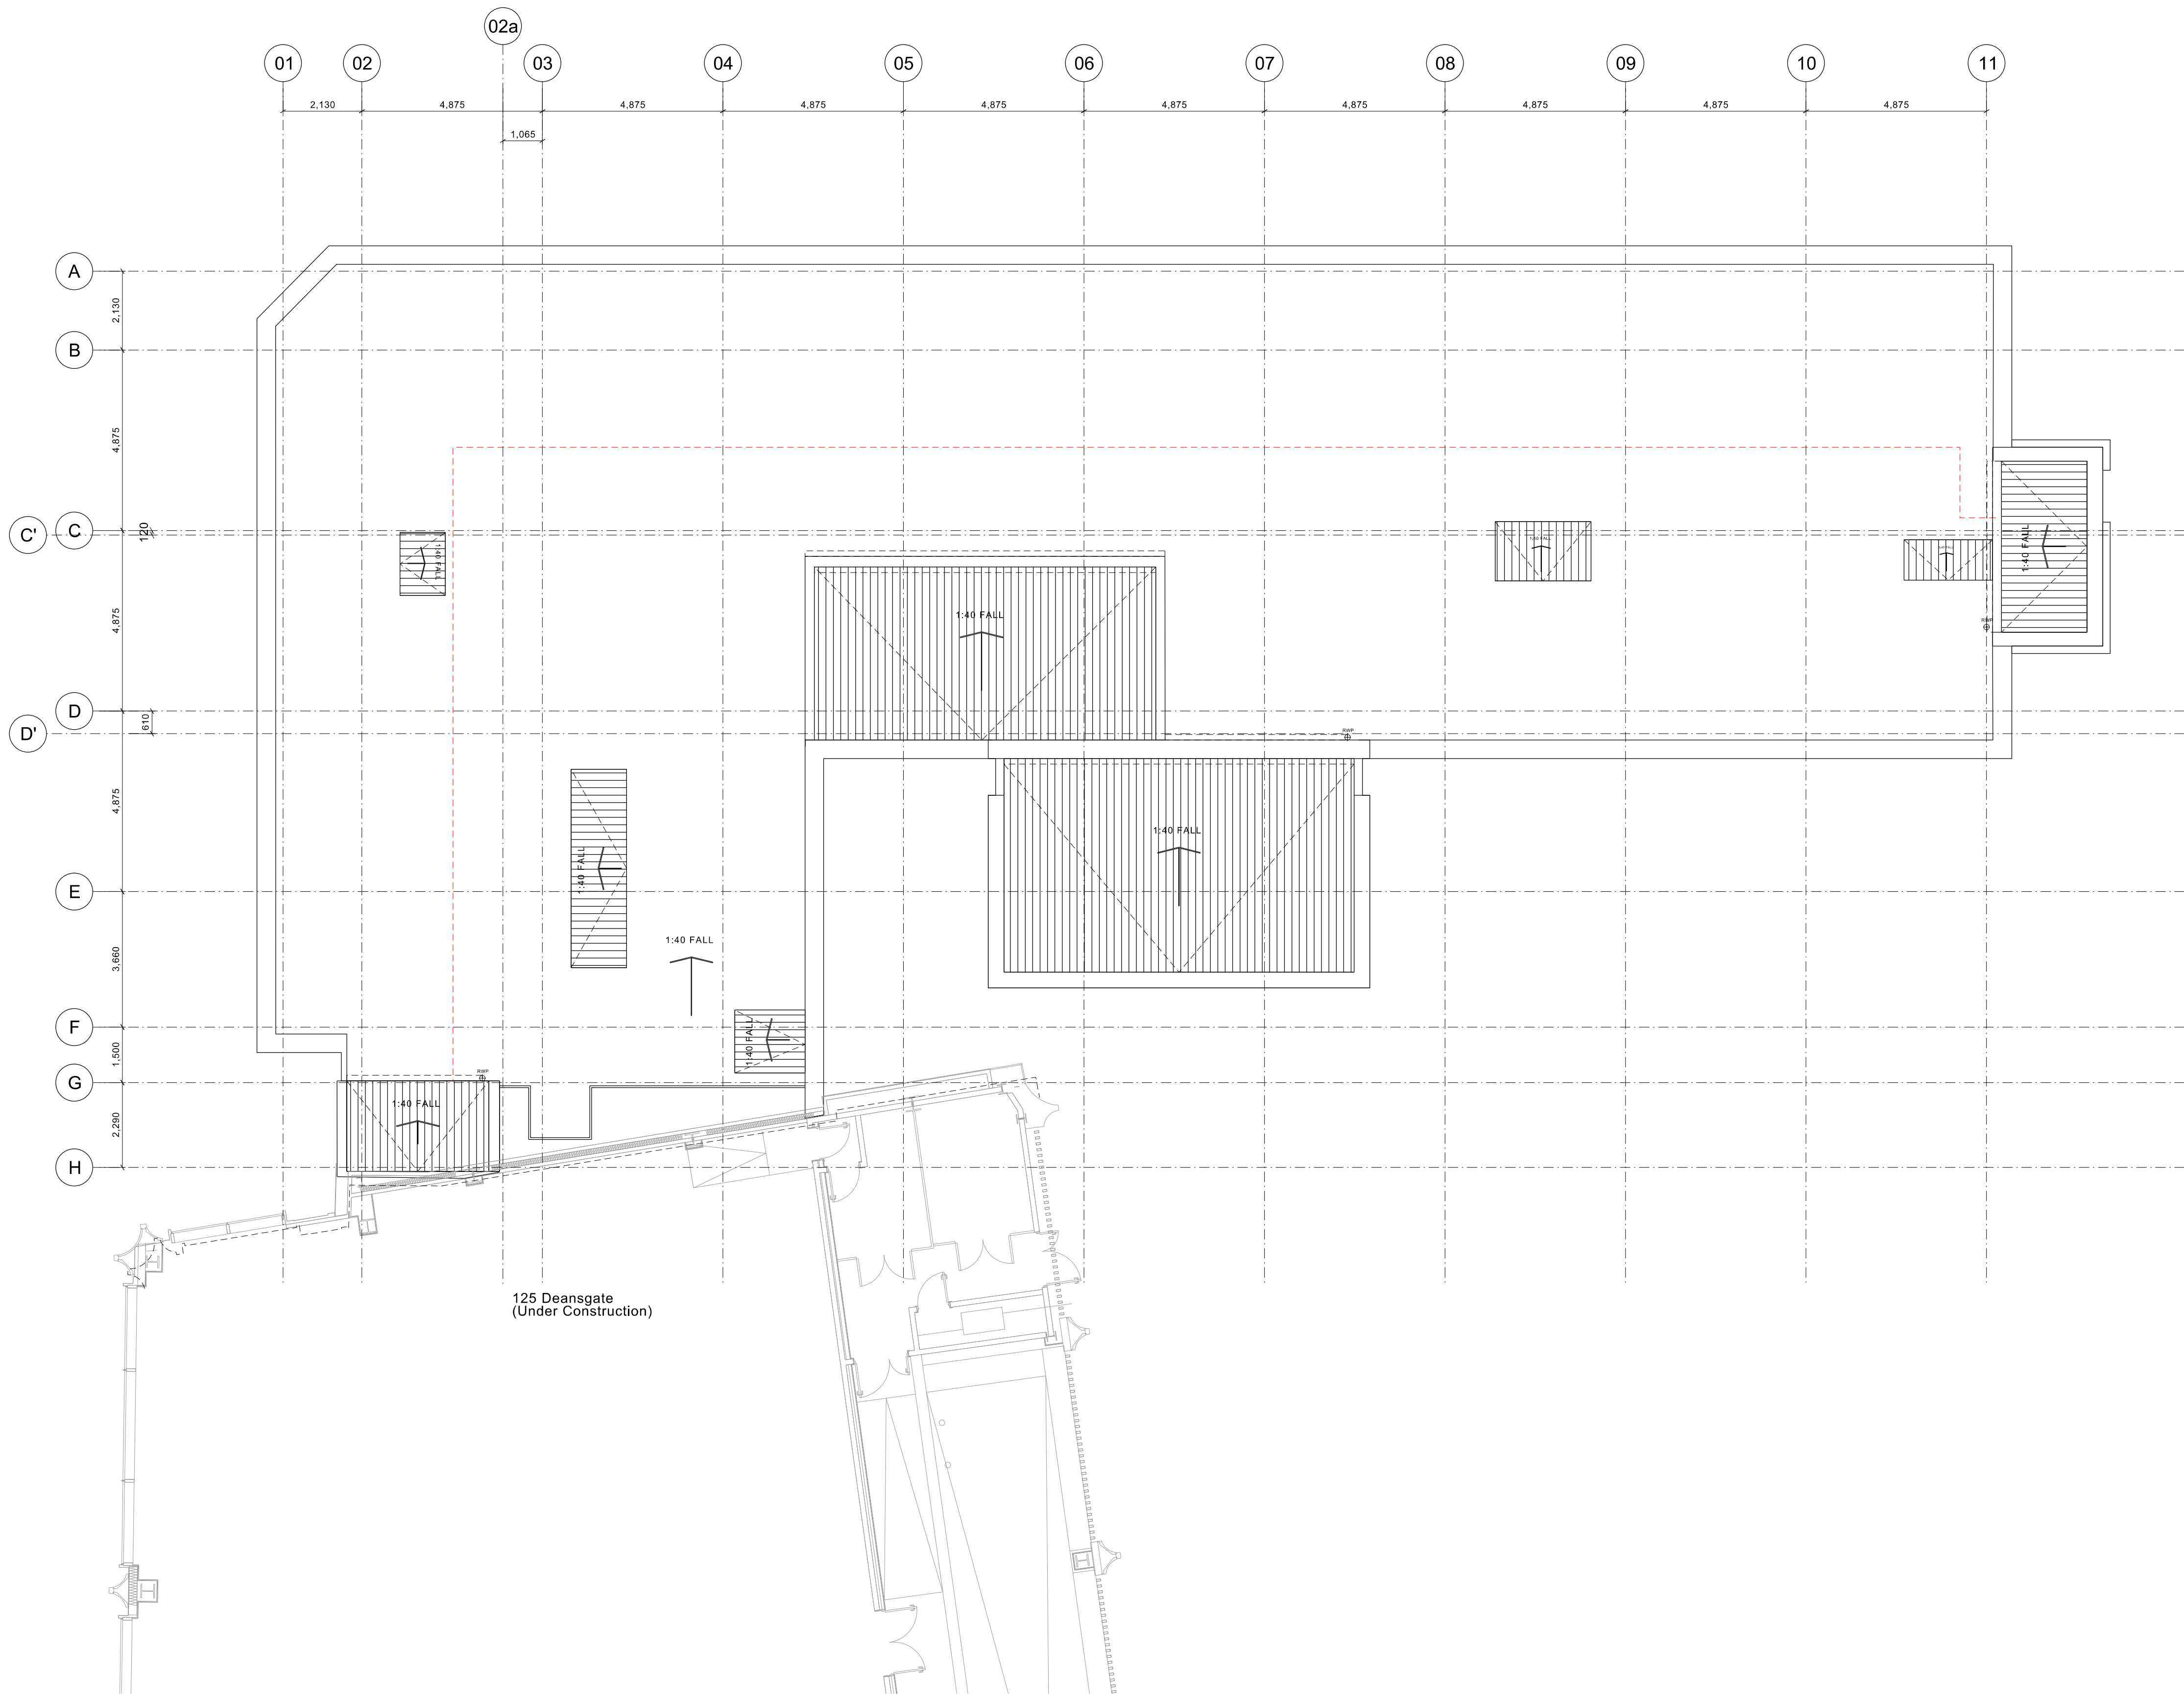

- 20.11.19 Planning Application NMA Review

REV: DATE: DETAILS:



5plus architects

Manchester: 0161 228 0211
Fourth Floor, The Hive, 47 Lever Street,
Manchester M1 1FN

London: 0207 253 7644
Third Floor, 25 Chart Street,
London N1 6FA

5plusarchitects.com

PROJECT:
John Dalton House
Manchester

TITLE:
Proposed Floor Plan
Roof Level

SCALE: 1:100 @ A1 ORIGIN DATE: 20.11.18 DRAWN: TH CHECKED: PD

STATUS:

INFORMATION

PROJECT: 05441 DRAWING NO: B2_02_2211_NMA

REV: -