


- Notes:
- THIS DRAWING HAS BEEN PRODUCED FOR PLANNING PURPOSES.
 - ANY DISCREPANCIES, ERRORS OR OMISSIONS ARE TO BE REPORTED TO THE AGENT IMMEDIATELY.
 - ONLY VISIBLE AND ACCESSIBLE ELEMENTS OF THE EXISTING STRUCTURE HAVE BEEN SURVEYED.
 - DRAWING INDICATES GENERAL ARRANGEMENT OF THE SCHEME AND IS NOT TO BE USED AS A CONSTRUCTIONAL / WORKING / SHOP DRAWING IN ANY SUCH WAY.
 - ALL MATERIALS, COMPONENTS AND WORKMANSHIP ARE TO COMPLY WITH THE RELEVANT BRITISH STANDARDS, CODES OF PRACTICE AND APPROPRIATE MANUFACTURERS SUPPLEMENTARY DRAWINGS WHERE SUBMITTED.
 - COMPUTER GENERATED IMAGES (CGI) THE PURPOSE OF WHICH IS TO PROVIDE A VISUAL REPRESENTATION OF THE SCHEME AND MATERIAL DIFFERENCES AND THEREFORE NOT BEING REPRESENTATIVE OF ANY EXACT FINAL DETAILING UNLESS OTHERWISE STATED.
 - CGI IMAGES ARE © COPYRIGHT IS ARCHITECTURE
 - THIS DRAWING TO BE READ IN CONJUNCTION WITH ALL OTHER DRAWINGS & DOCUMENTS SUBMITTED WITH THIS APPLICATION.

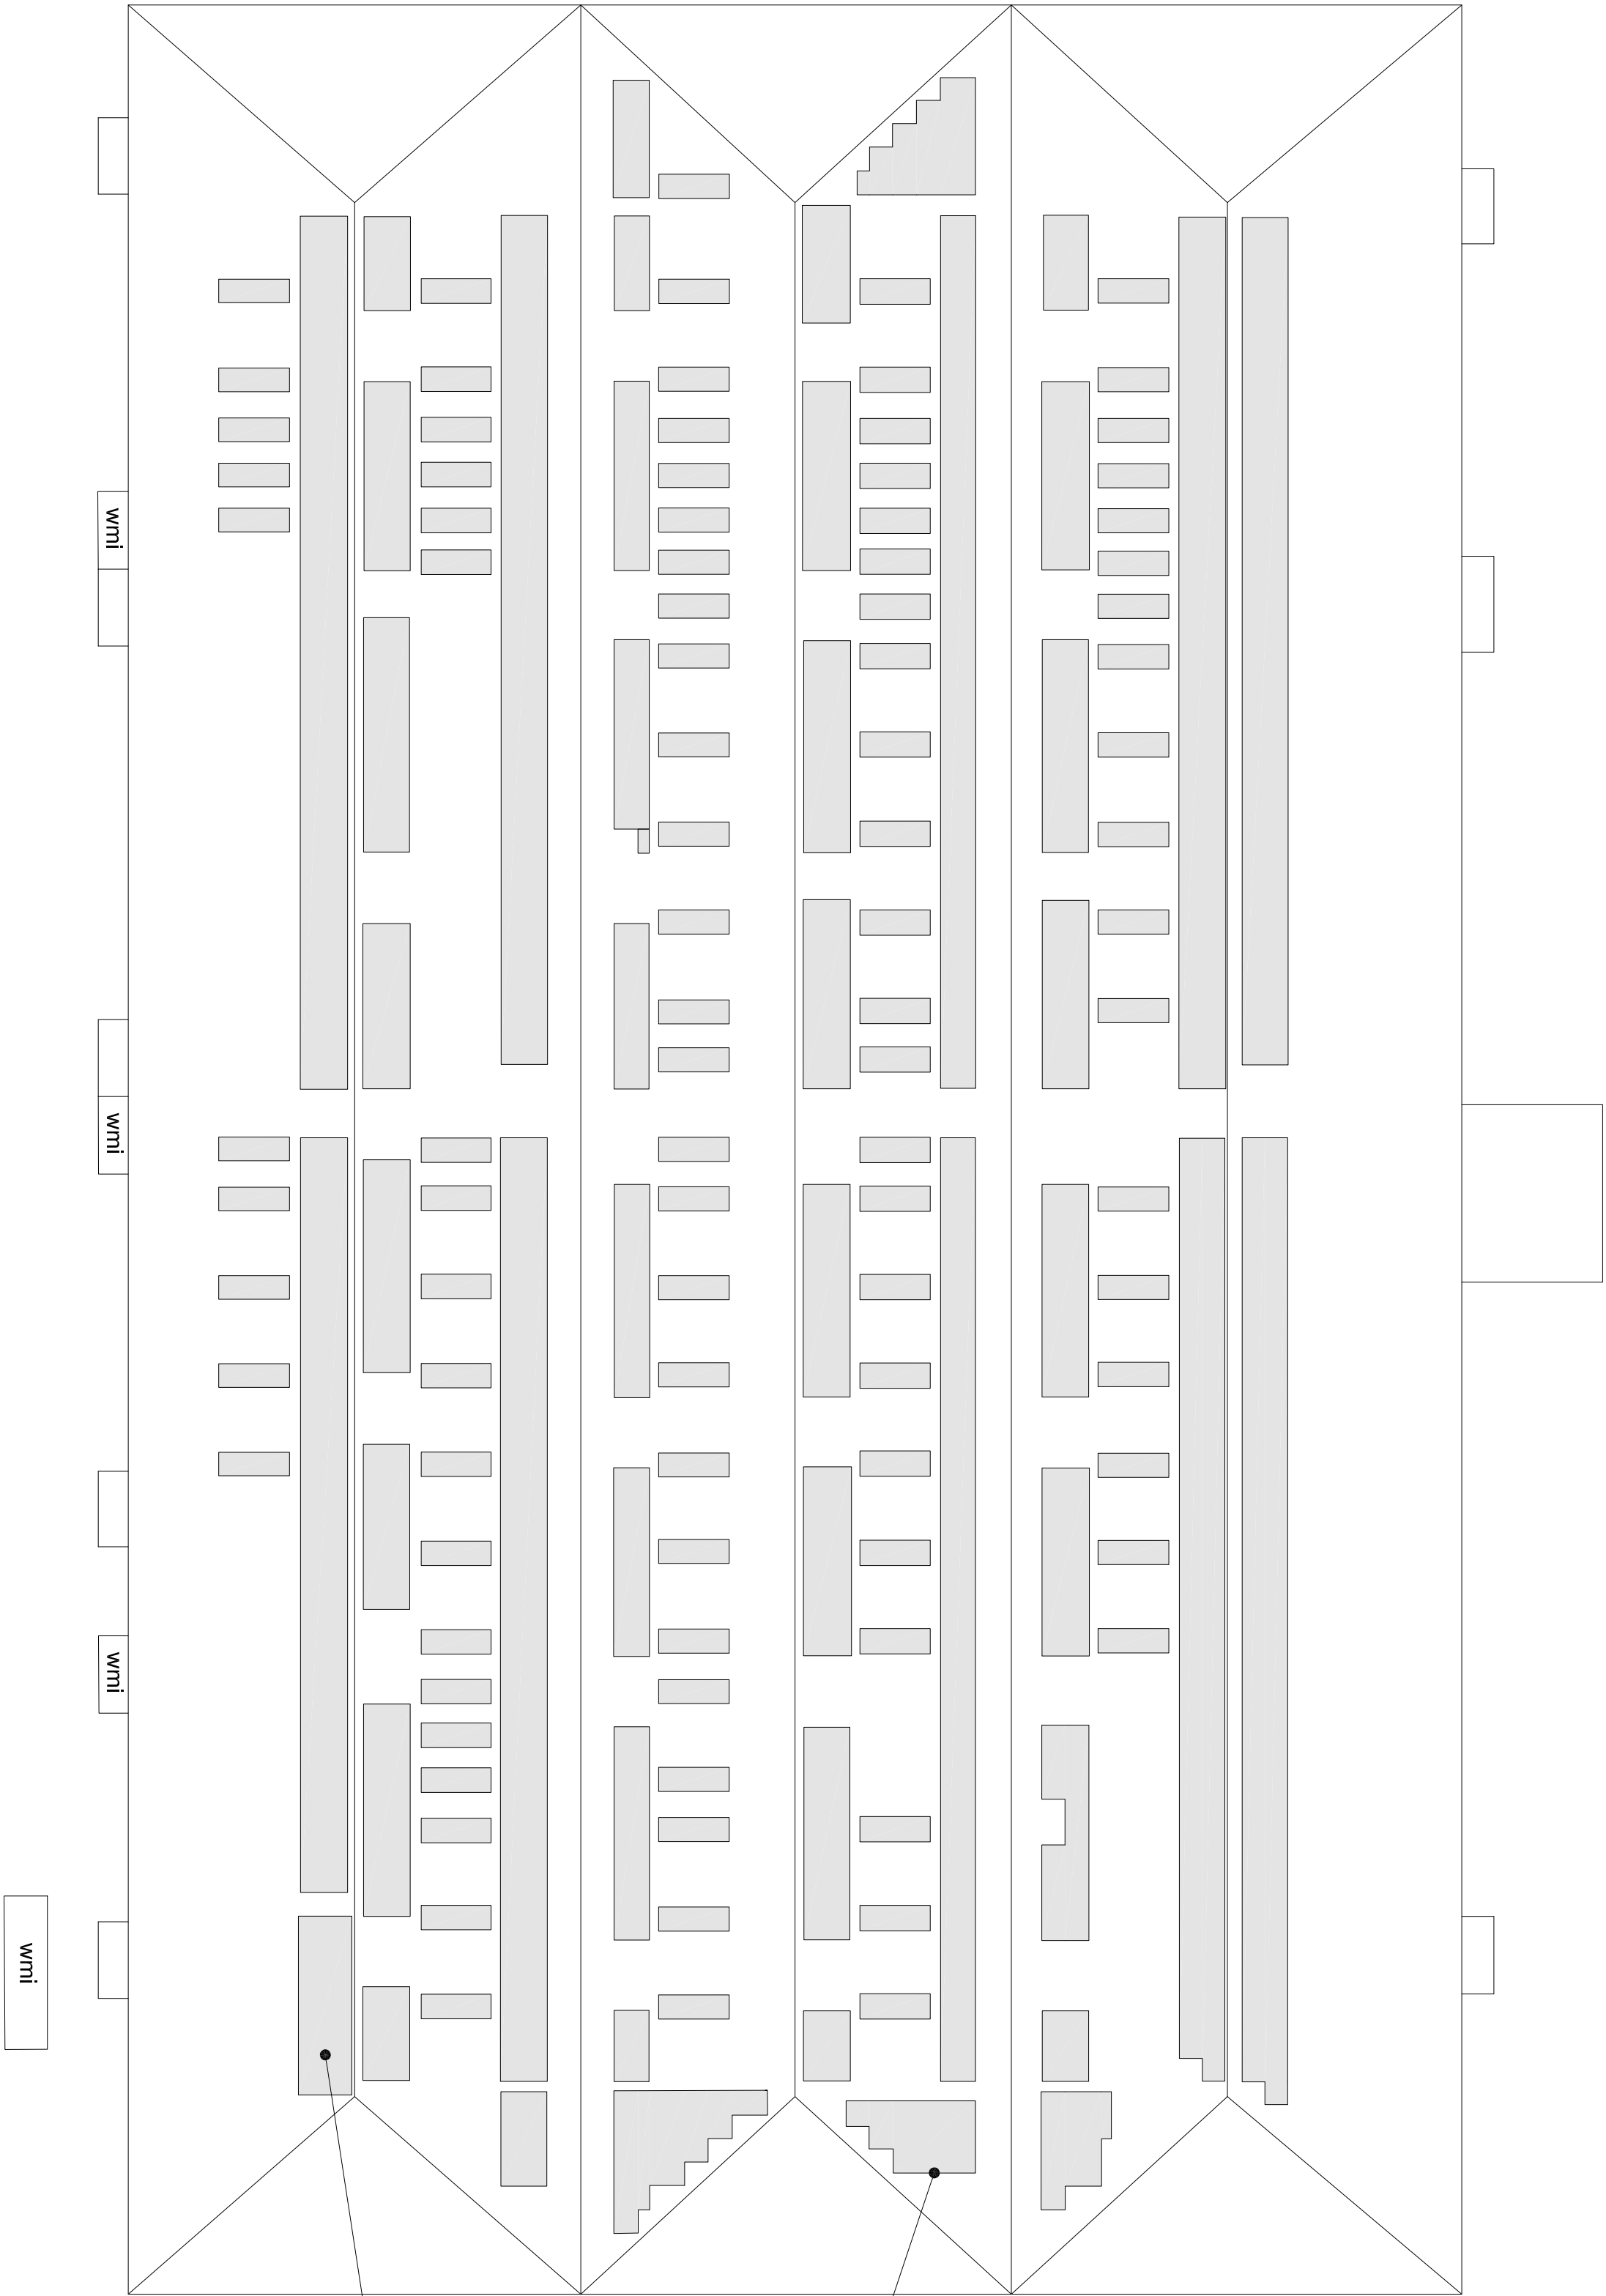

Proposed roof mounted solar PV panels to suit existing roof layout

Existing solar panel array

wmi
Proposed wall mounted invertors

Rev.	Description	Date	Chkd.
------	-------------	------	-------

DO NOT SCALE FROM THIS DRAWING. THE CONTRACTOR SHALL CHECK AND VERIFY ALL DIMENSIONS ON SITE AND REPORT DISCREPANCIES IN WRITING TO US ARCHITECTURE BEFORE PROCEEDING WORK. ALL DIMENSIONS IN THIS DRAWING ARE TO BE VERIFIED ON SITE. DRAWING STATUS AS INDICATED BELOW.

© COPYRIGHT, THE COPYRIGHT IN THIS DRAWING IS VESTED IN US ARCHITECTURE. NO PART OF THIS DRAWING OR ANY INFORMATION CONTAINED HEREIN OR IS LOANED TO ANY THIRD PARTY WHETHER BY PROVISION OF COPIES OR ORIGINALS OR OTHERWISE UNLESS AGREED IN WRITING.

Client:
Zestec Asset Management

Project:
Roof Mounted Solar Array & Associated equipment

Address:
Man 1 Amazon Facility
Manchester Airport
6 Sunbank Lane
Altrincham M90 5AA

Proposed Roof Plan

Scale: 1:500@A1

Drawing Title:
Proposed Roof Plan

Drawn By :

Date : April 2021

Scale: 1:500@A1

Luke Strange Ltd
Architectural Design

Email: luke@lstrange.co.uk
Tel: 0161 775 7525

Drawing No:
426 / 05

Rev: