



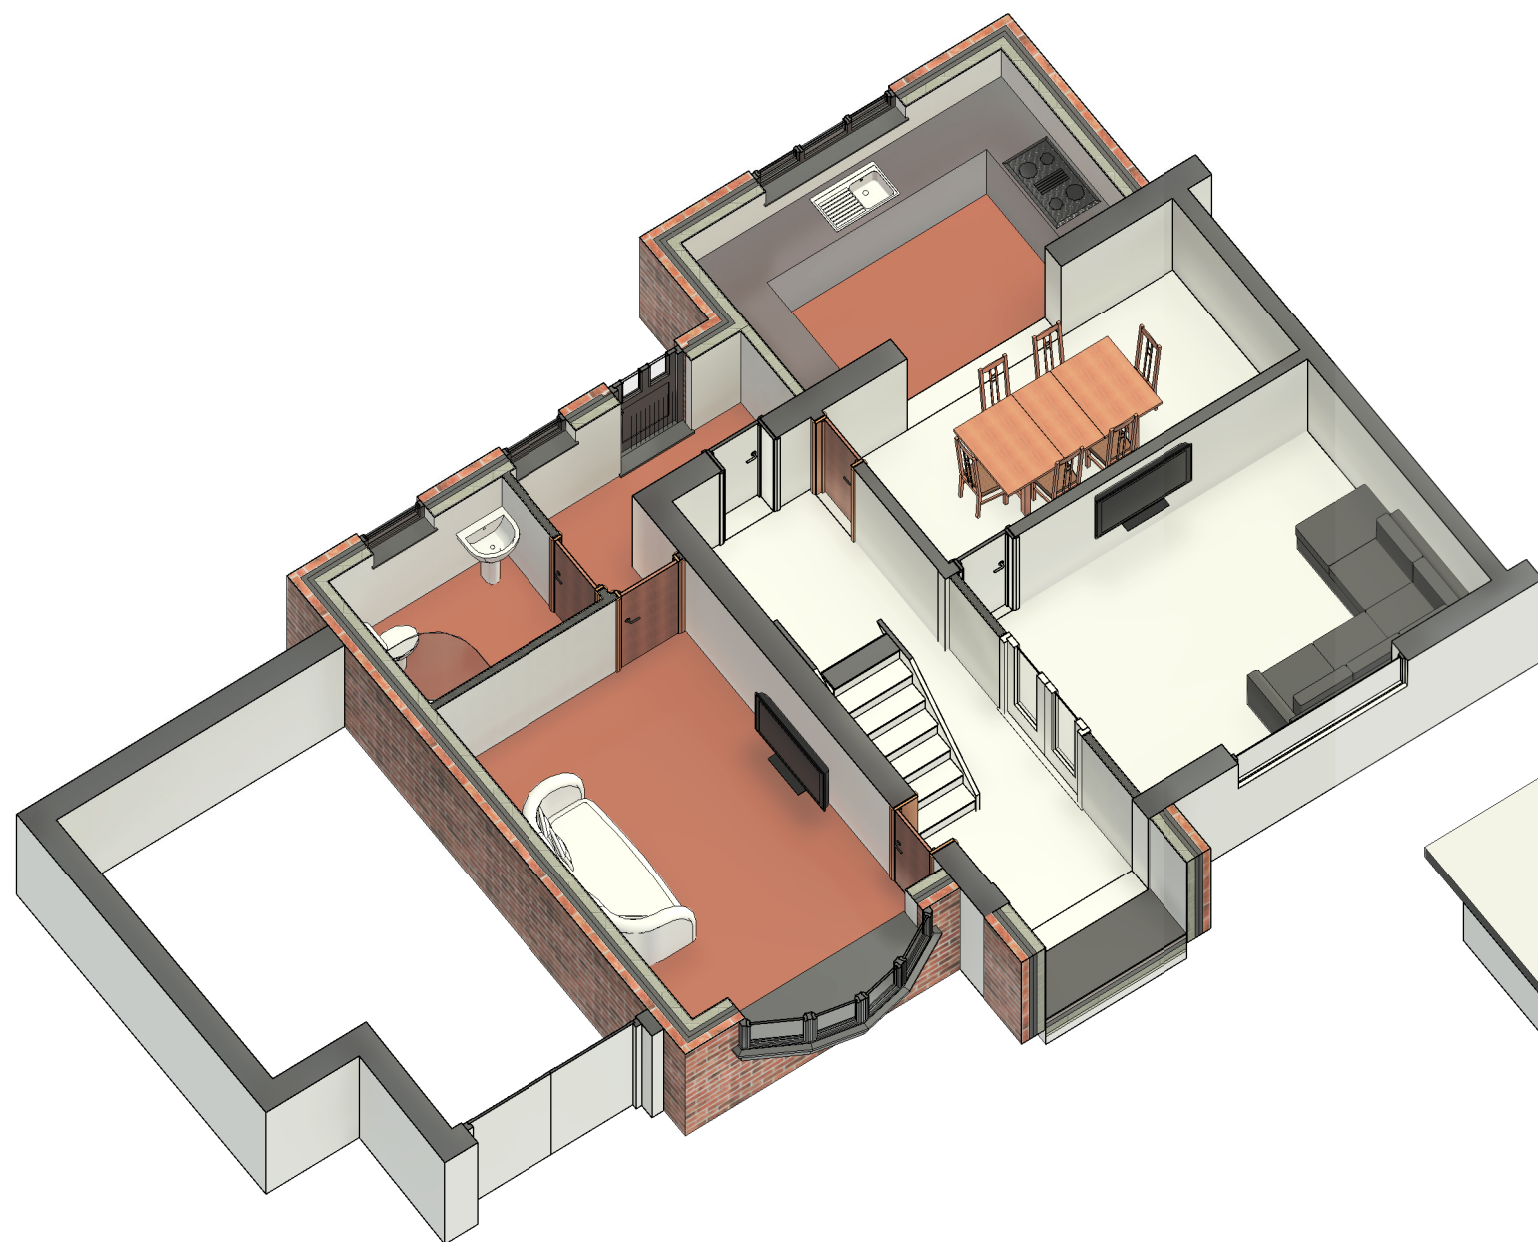

3D GF

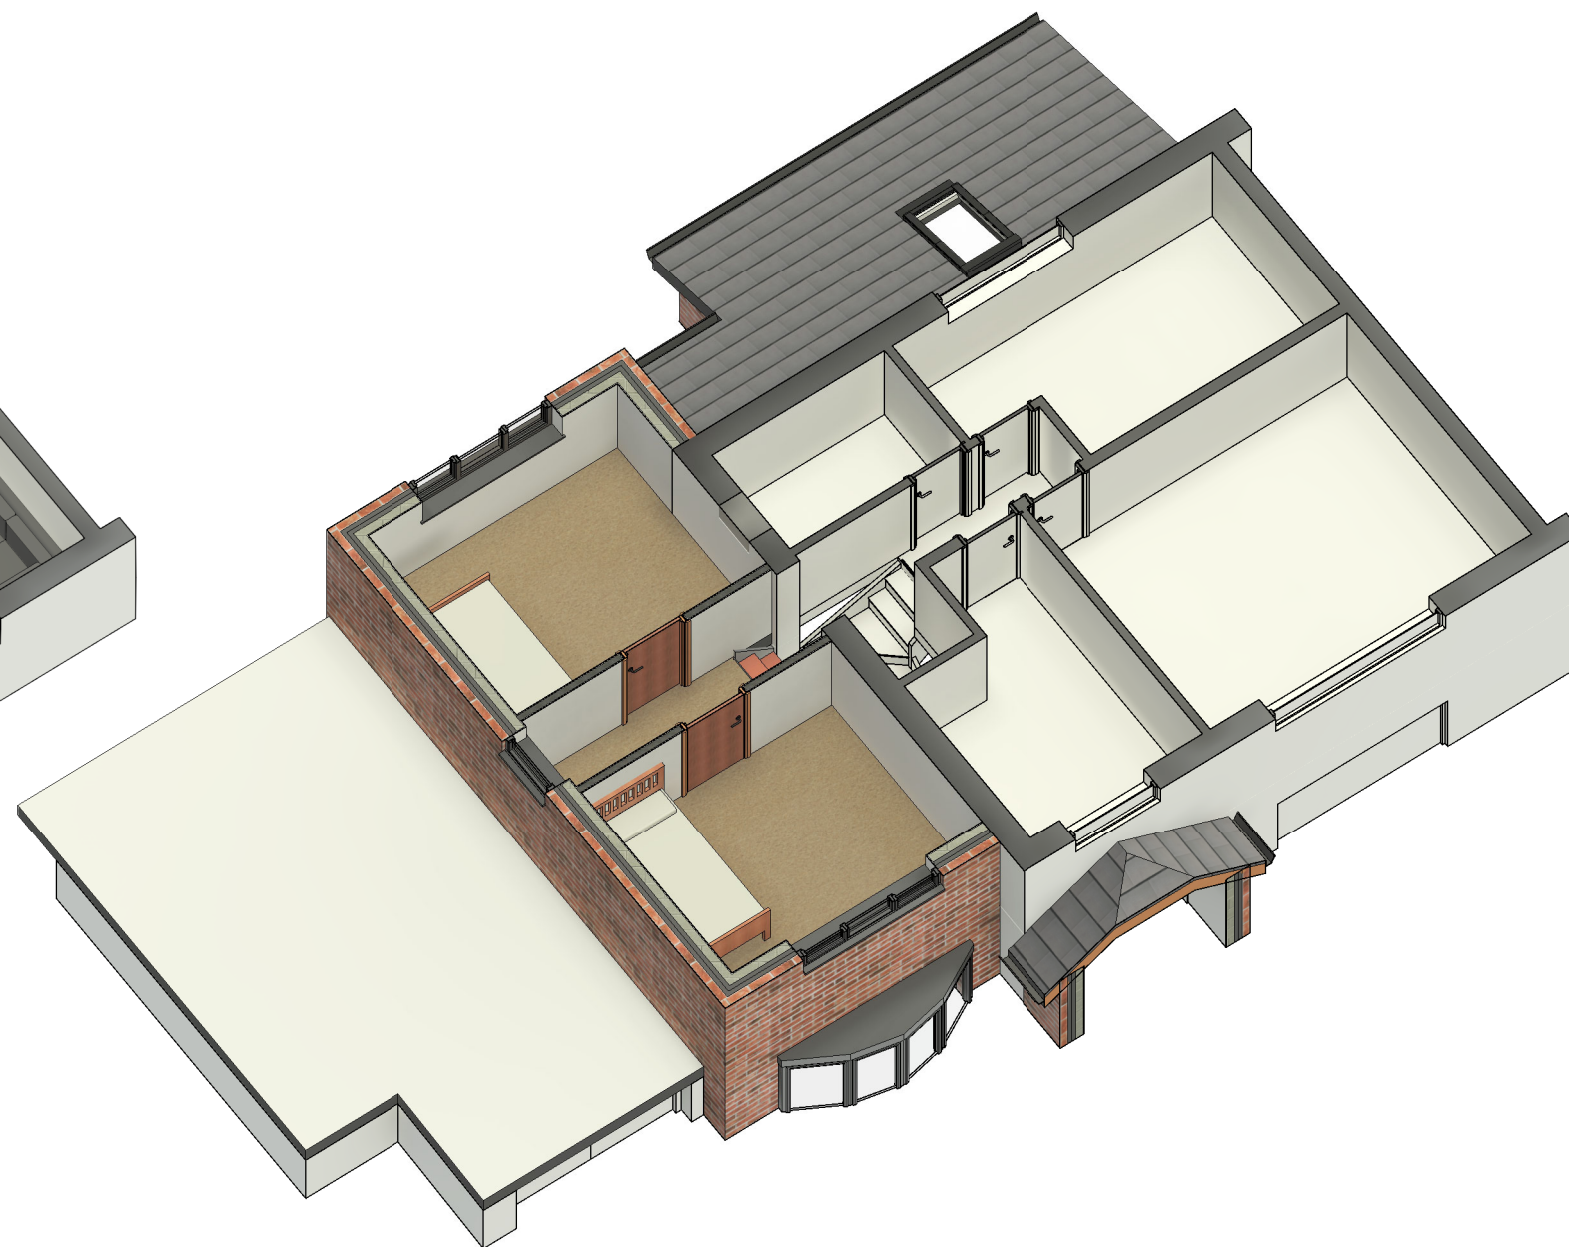

3D FF

COPYRIGHT © ALL RIGHTS RESERVED BY VIKAS ALYAS LTD. DO NOT SCALE FROM DRAWING. DRAWING INDICATES DESIGN INTENT ONLY. REPORT ANY DISCREPANCIES TO CLIENT / VA LTD. NOT TO BE USED FOR CONSTRUCTION UNLESS STATED SO. TO BE READ IN CONJUNCTION WITH OTHER DRAWINGS OR SPECIFICATION WHERE PROVIDED.



0161 511 8479

vikas@architek.uk
916 Stockport Road, Levenshulme, Manchester, M19 3AB

No.	Description	Date
P1	Issue to Planning	07.06.2022

PROJECT Two storey side/rear and single storey rear extension		ADDRESS 1166_ 10 Yew Tree Crescent, Manchester M14 7DL		CLIENT Navid Majid		
				Date 23.05.2022	Project number 1166	Scale (@ A3)
Manchester City Council	PURPOSE OF ISSUE Planning	SHEET 3D Floor Plans	Drawn by Author	DRAWING NUMBER A106		REV P1
			Checked by VA			