

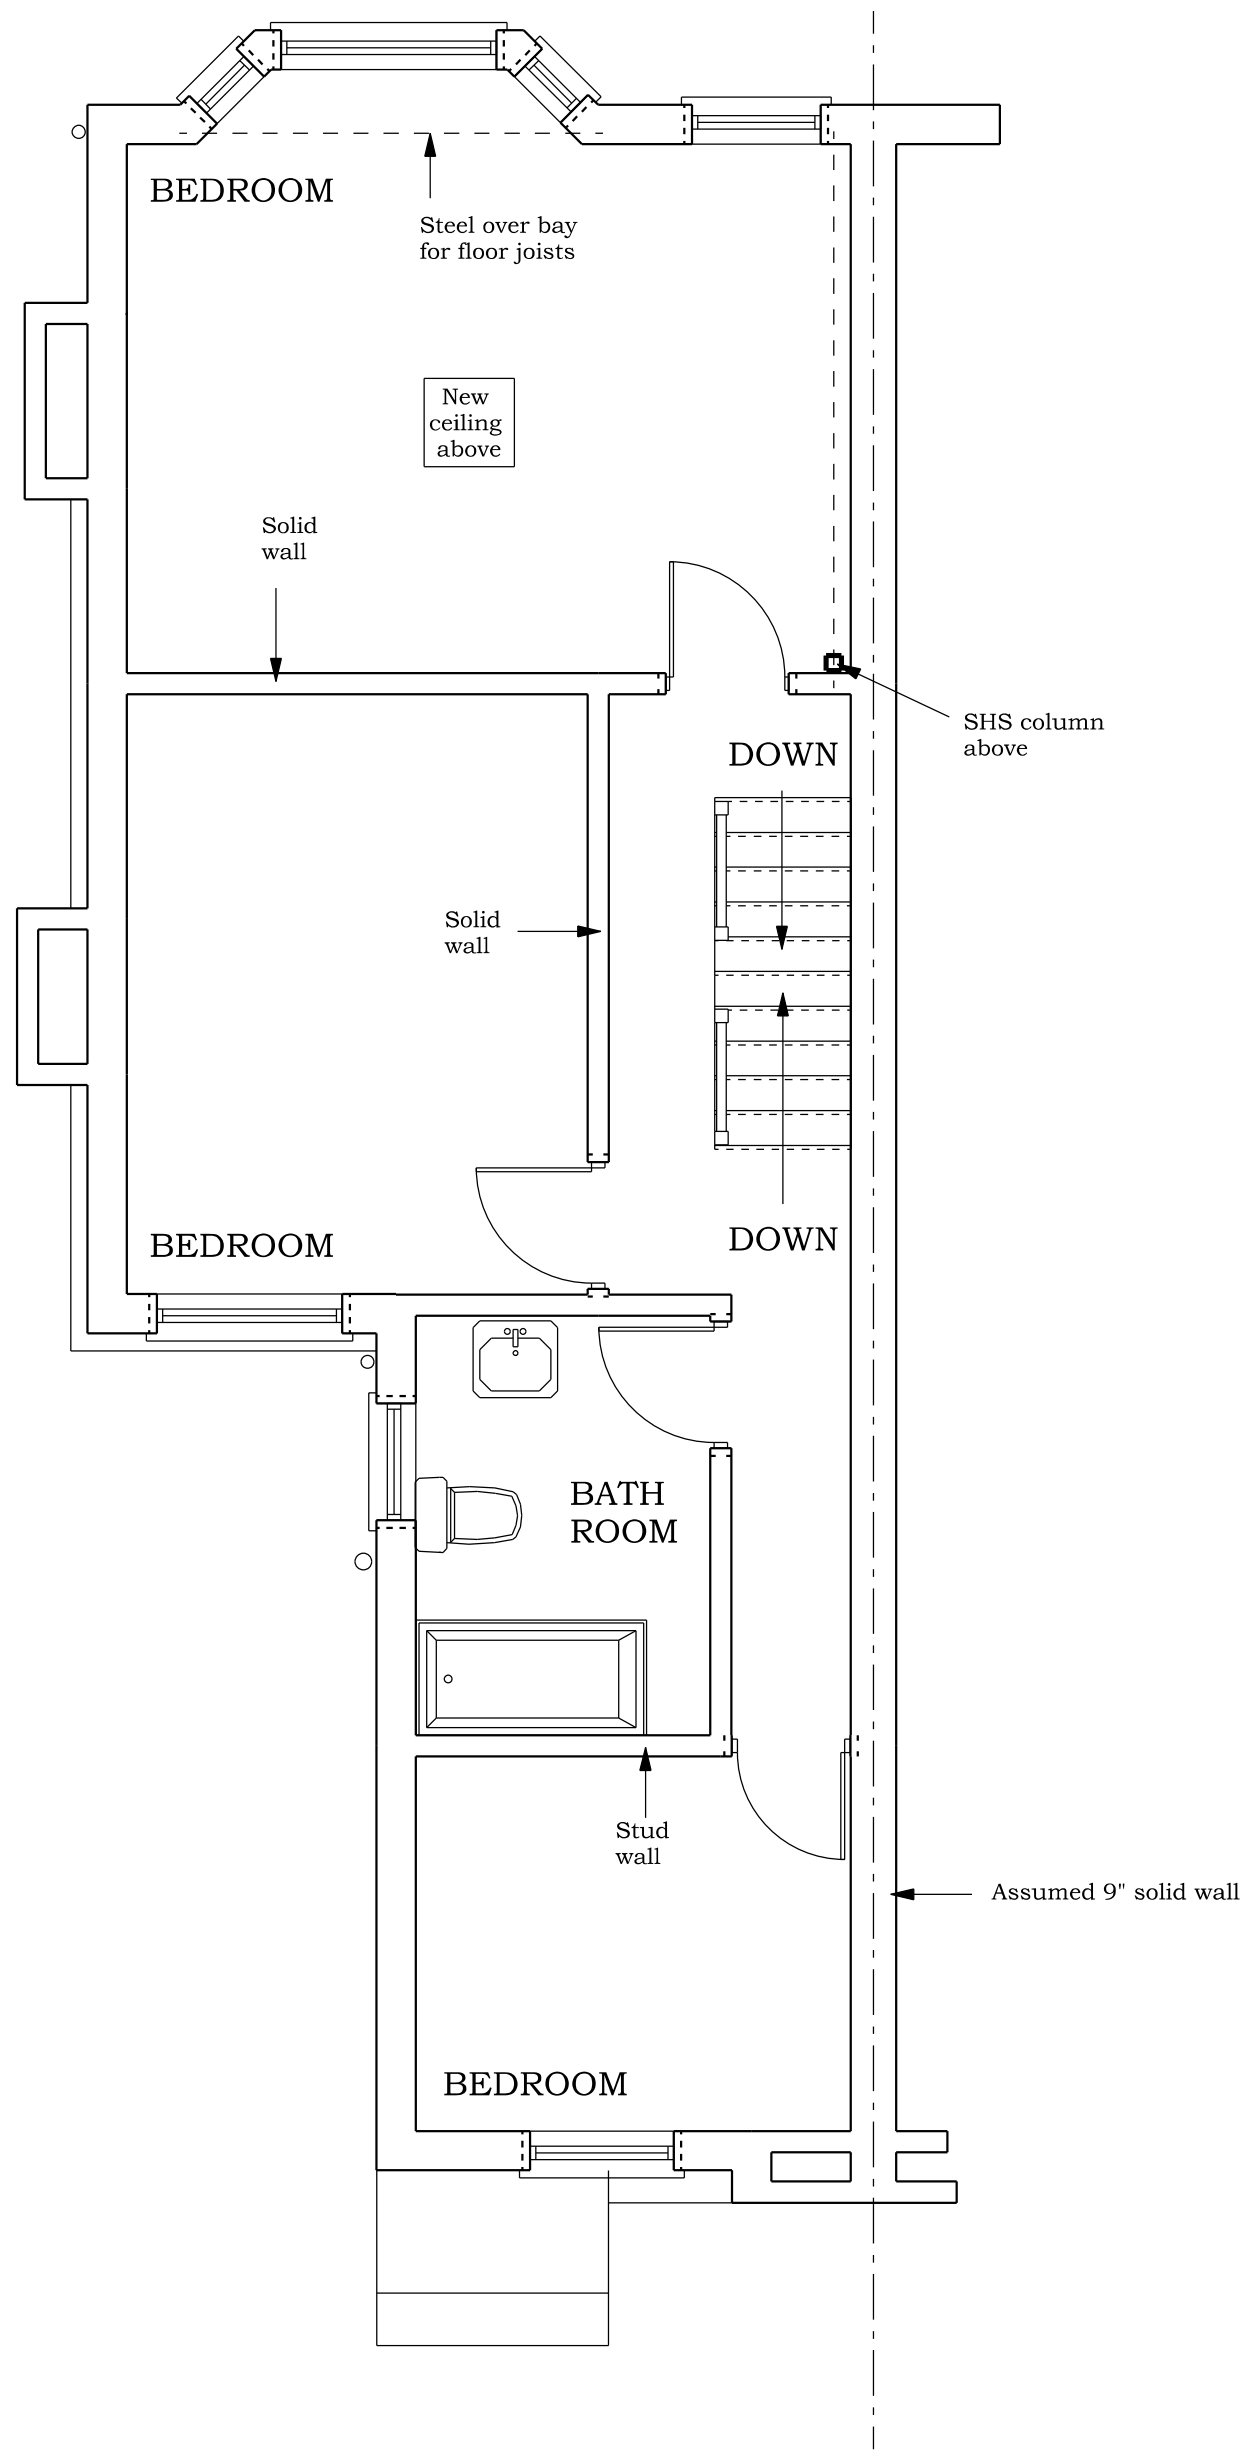


BRADLEY BUILDING DESIGN LTD.
KEEPERS COTTAGE,
LYME PARK,
DISLEY,
STOCKPORT.
SK12 2NS.
01625 858244
Mob 07989 326039
bradleybuildingdesign@btopenworld.com

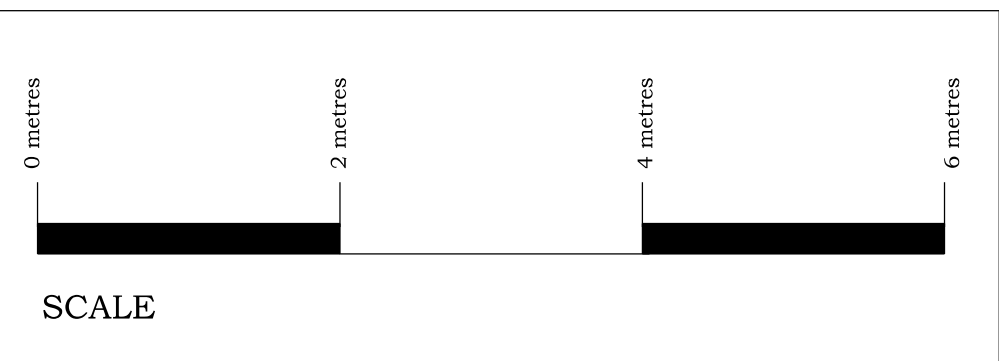

PROPOSED FIRST FLOOR PLAN

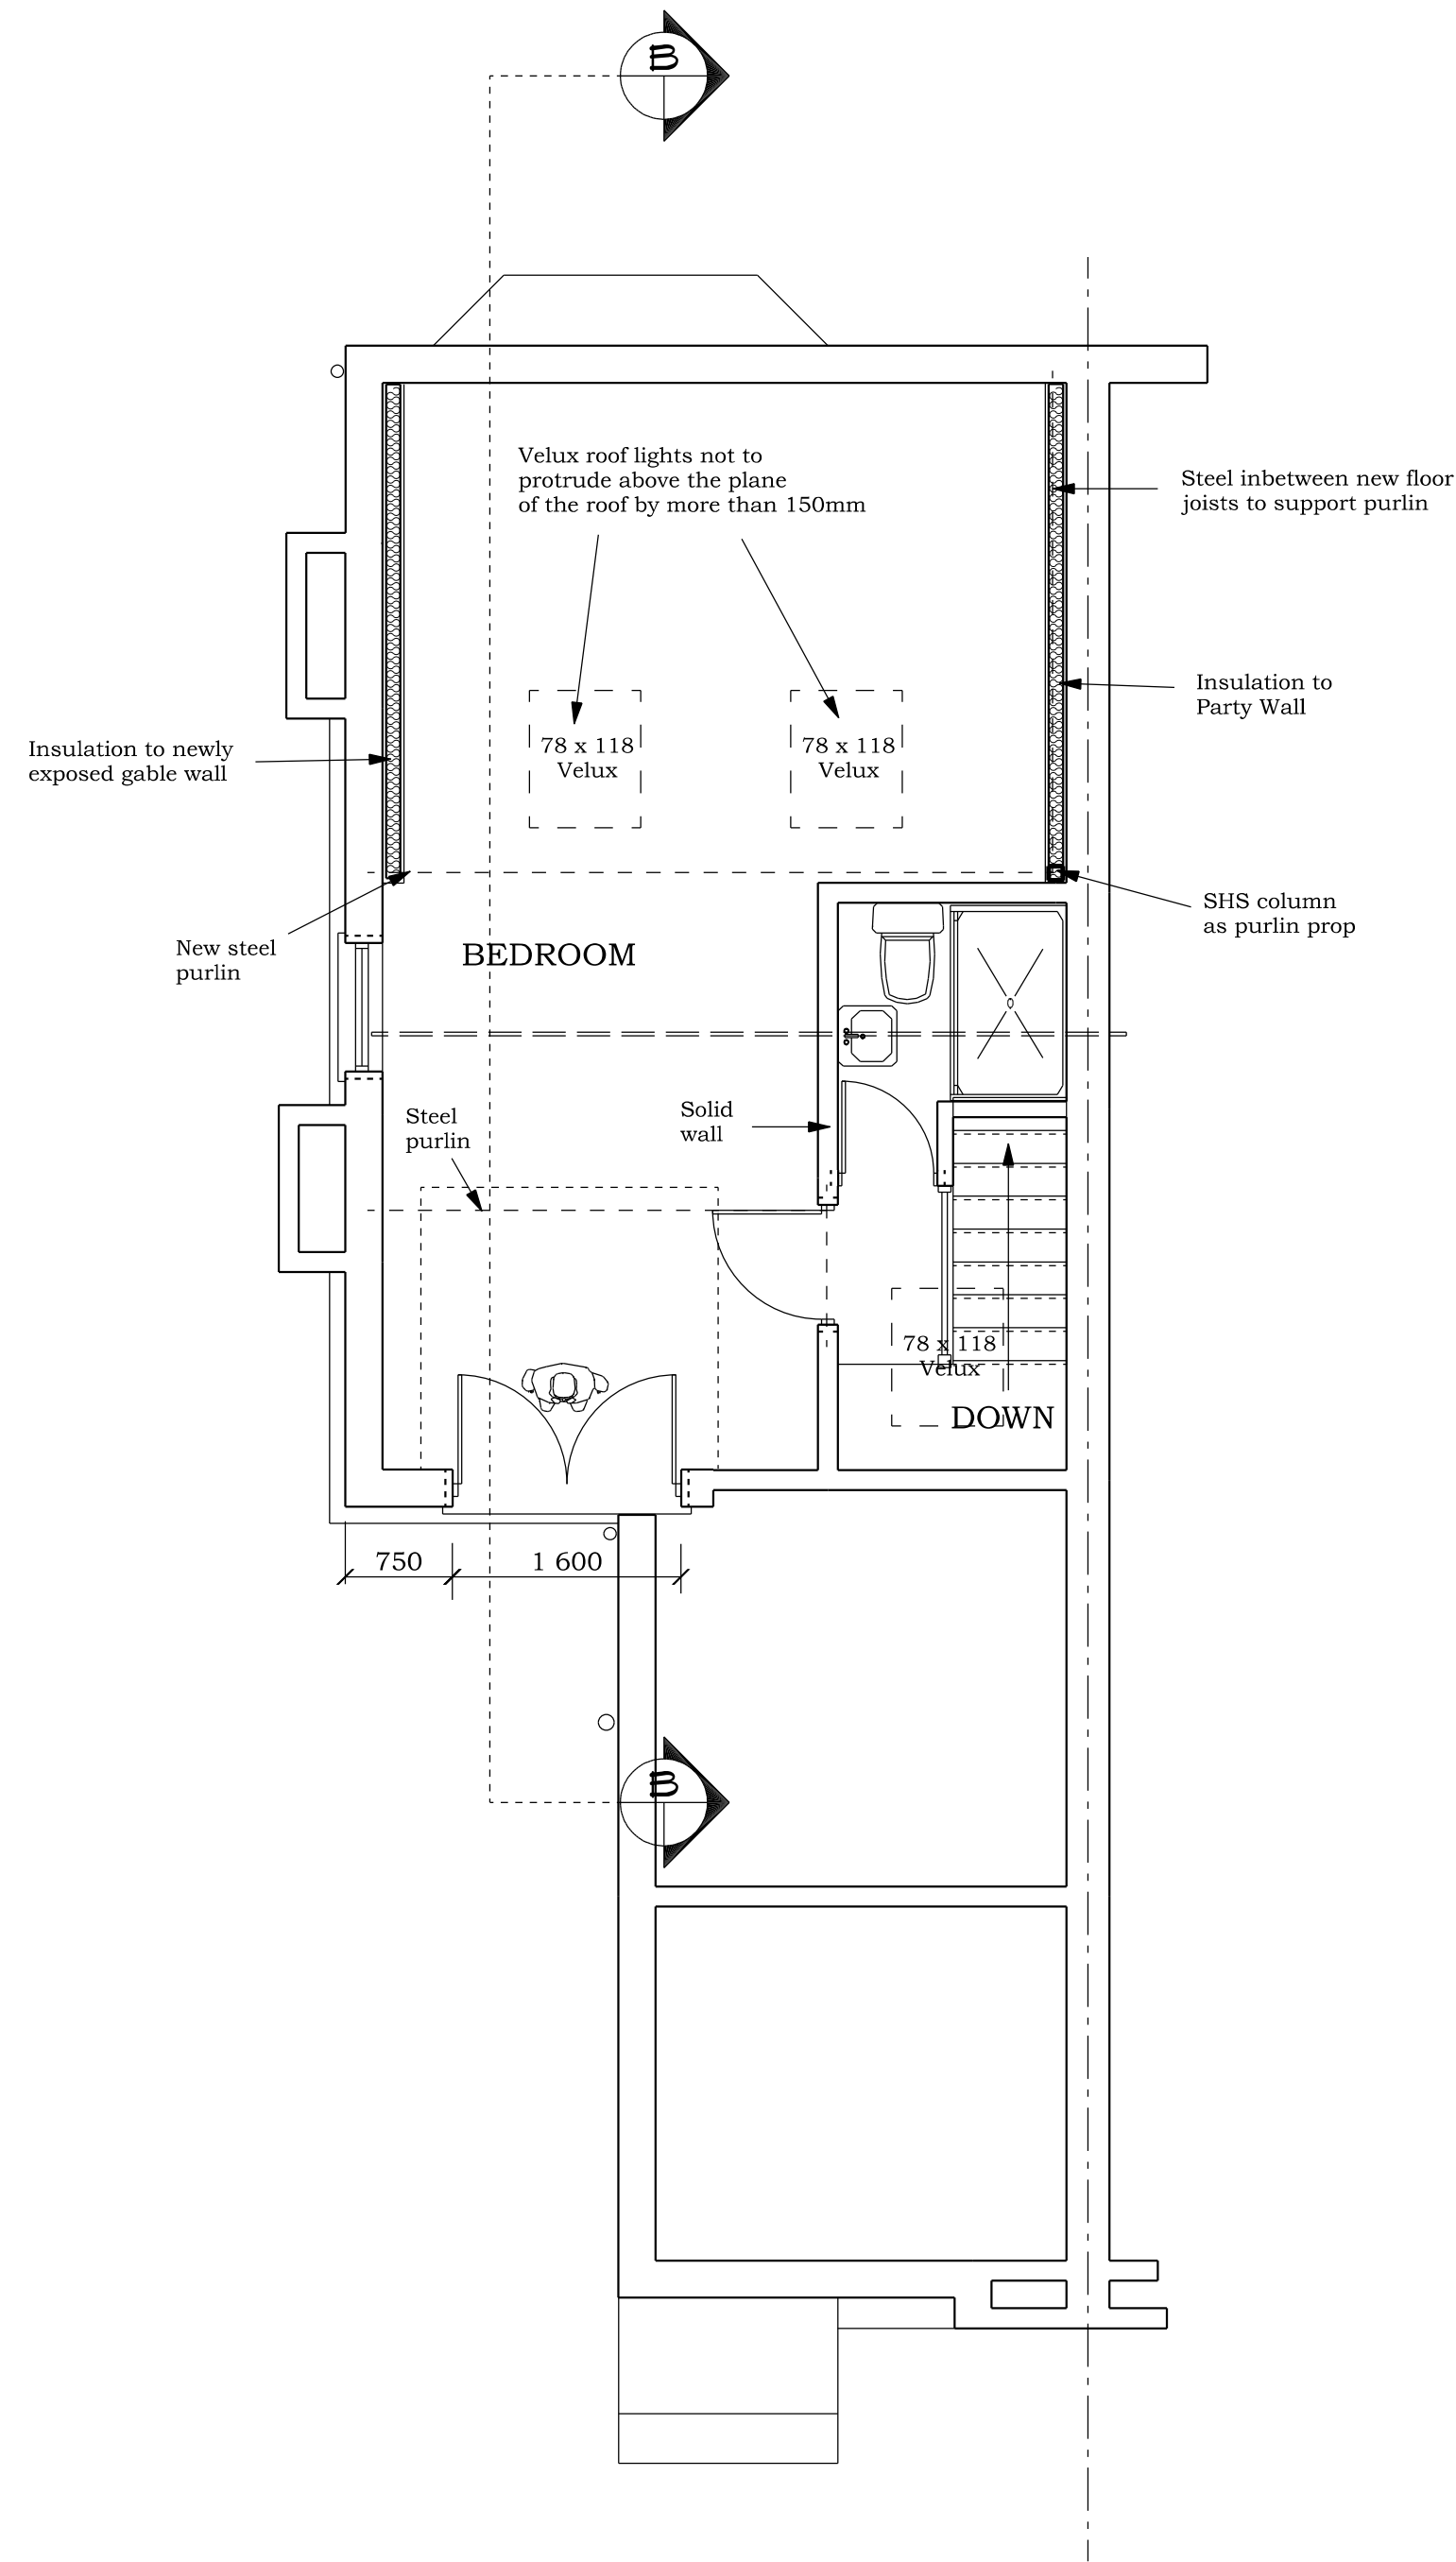

PROPOSED SECOND FLOOR PLAN

PROPOSED FLOOR PLANS

LOFT CONVERSION

for

Mr. J. HATELEY,

at

3, WILTON ROAD,

CHORLTON,

M21 9GS.

Scale 1:50 @ A1

Date MAY 2021

Drawing Number 1963/4/A