




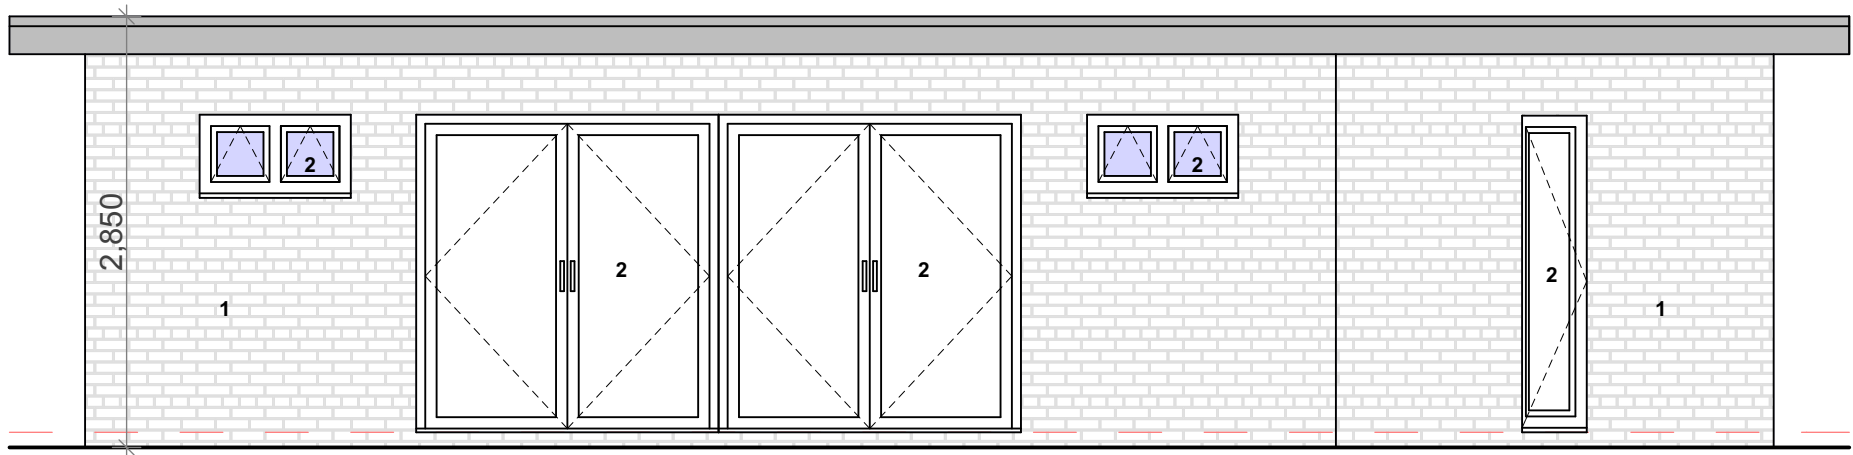


PROPOSED GA FRONT ELEVATION (A)

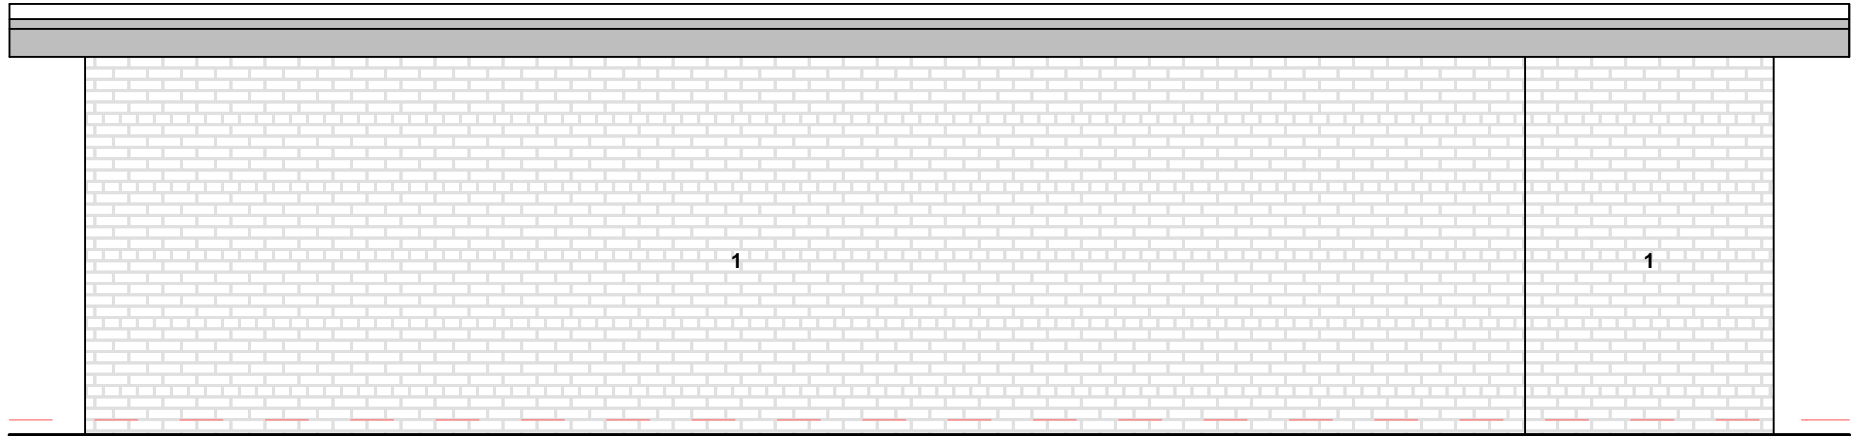

PROPOSED GA REAR ELEVATION (B)

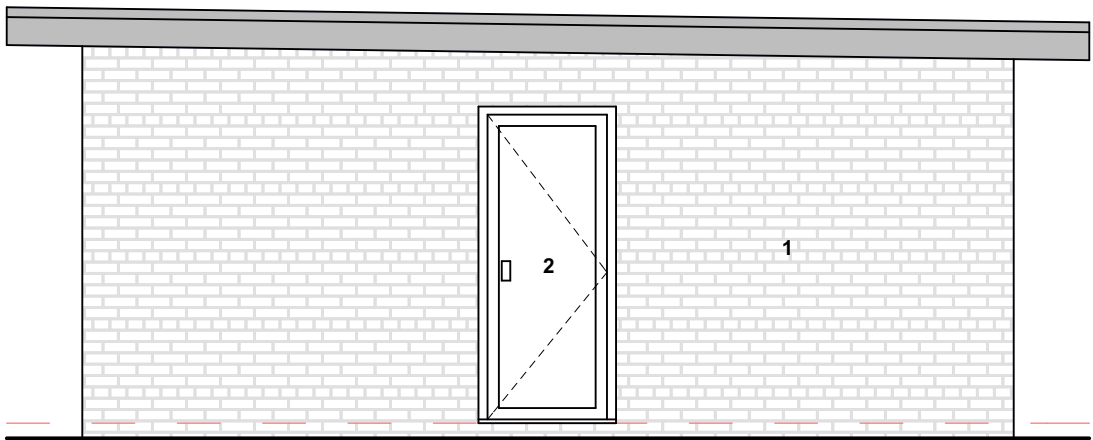

PROPOSED GA SIDE ELEVATION 1 (C)

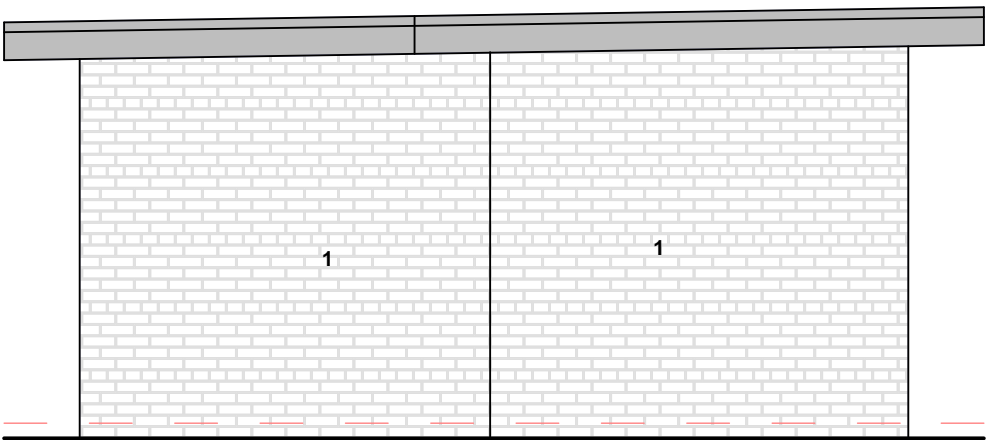

PROPOSED GA SIDE ELEVATION 2 (D)

notes

This drawing is subject to a detailed building and site survey, therefore no guarantee of its accuracy can be given.
This drawing has been draughted in accordance with the clients design requirements.
All areas are approximate and are subject to a detailed building and site survey and further design development.
All dimensions should be checked prior to commencement of construction on site. Measurements should not be taken off the drawing.

All dimensions shown are in millimetres (mm).

Text Key

1. Proposed facing brickwork
2. Proposed white uPVC window/door

PL0 Planning Issue 10.05.21

revisions
NADA Architects Ltd
169 Kingsway
Burnage
Manchester
M19 2ND
Mob: 07974 735527
E: ahmed@nadaarchitects.com
W: www.nadaarchitects.com

D - design PL - planning PT - pre-tender
T - tender P - preliminary
C - construction R - record

ASIA ANWAR

GARDEN ROOM.
53 GIBWOOD ROAD,
NORTHENDEN, M22 4BS

PROPOSED GA ELEVATIONS

scale 1:50 @ A3 date 10.05.21 drawn MH checked AC

job no (category) dwg no revision

21-945 (03)001 PL0

Drawing measurements shall not be obtained by scaling. Verify all dims prior to construction. Immediately report any discrepancies on this drawing to Architect. This drawing shall be read in conjunction with associated specifications and related consultant's documents.

PLANNING