



1. ALL DIMENSIONS ARE IN MILLIMETRES AND LEVELS IN METERS UNLESS OTHERWISE SPECIFIED. ALL MEASUREMENTS SHOULD BE VERIFIED ON SITE PRIOR TO WORKS BEING UNDERTAKEN
2. THIS DRAWING IS TO BE READ IN CONJUNCTION WITH ALL OTHER RELATED DRAWINGS AND SPECIFICATIONS.

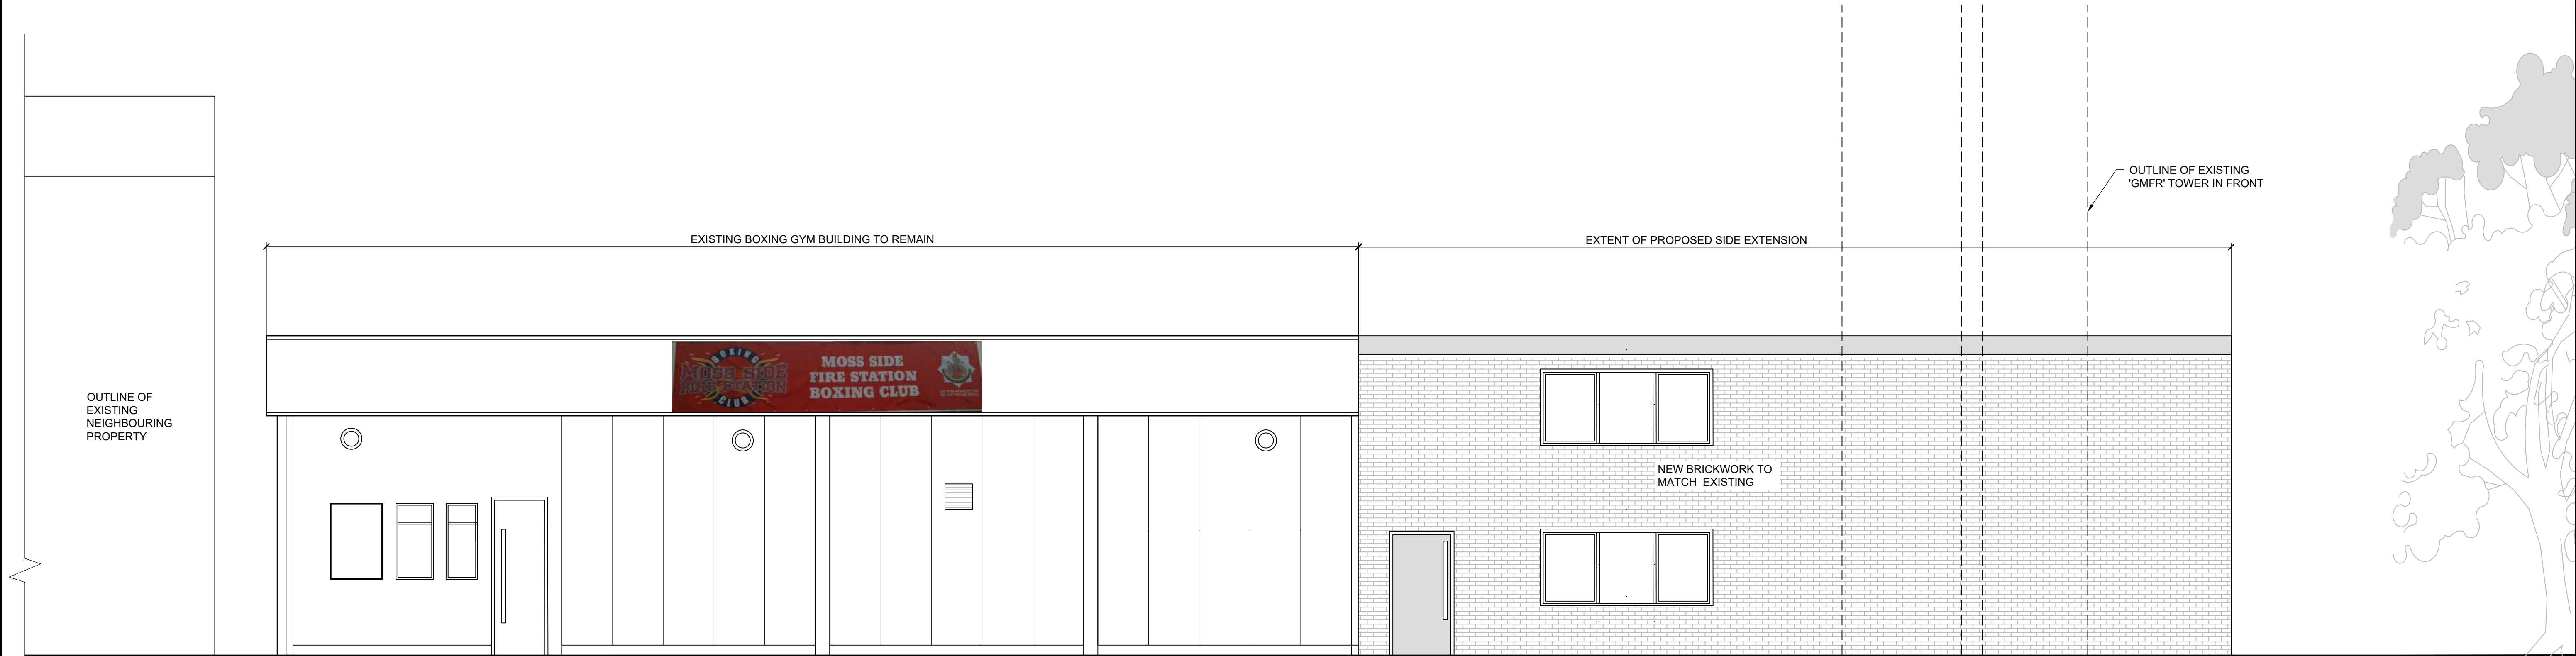



PROPOSED FRONT ELEVATION (BB)

SCALE 1:50

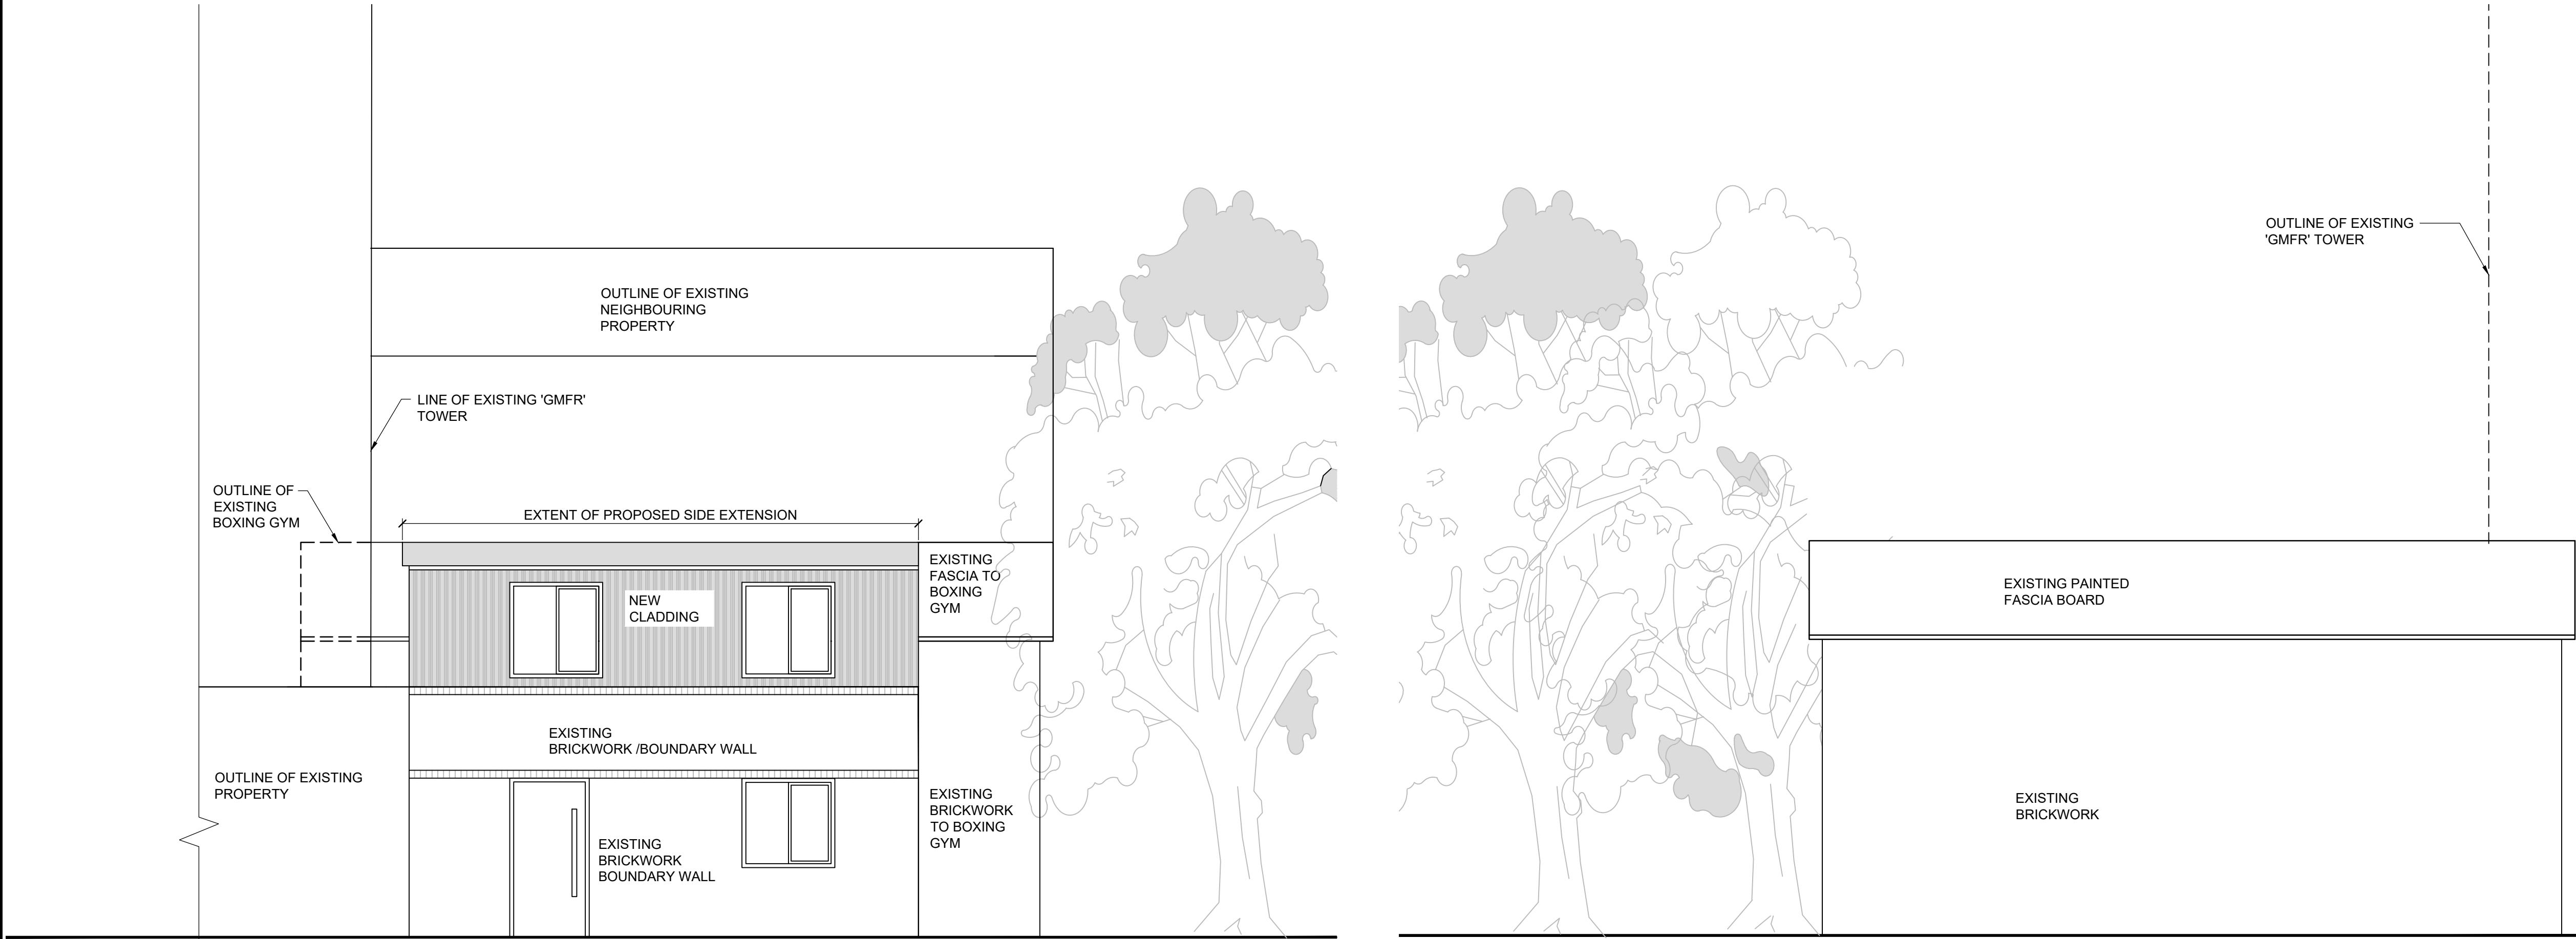



PROPOSED SIDE ELEVATION (CC)

SCALE 1:50

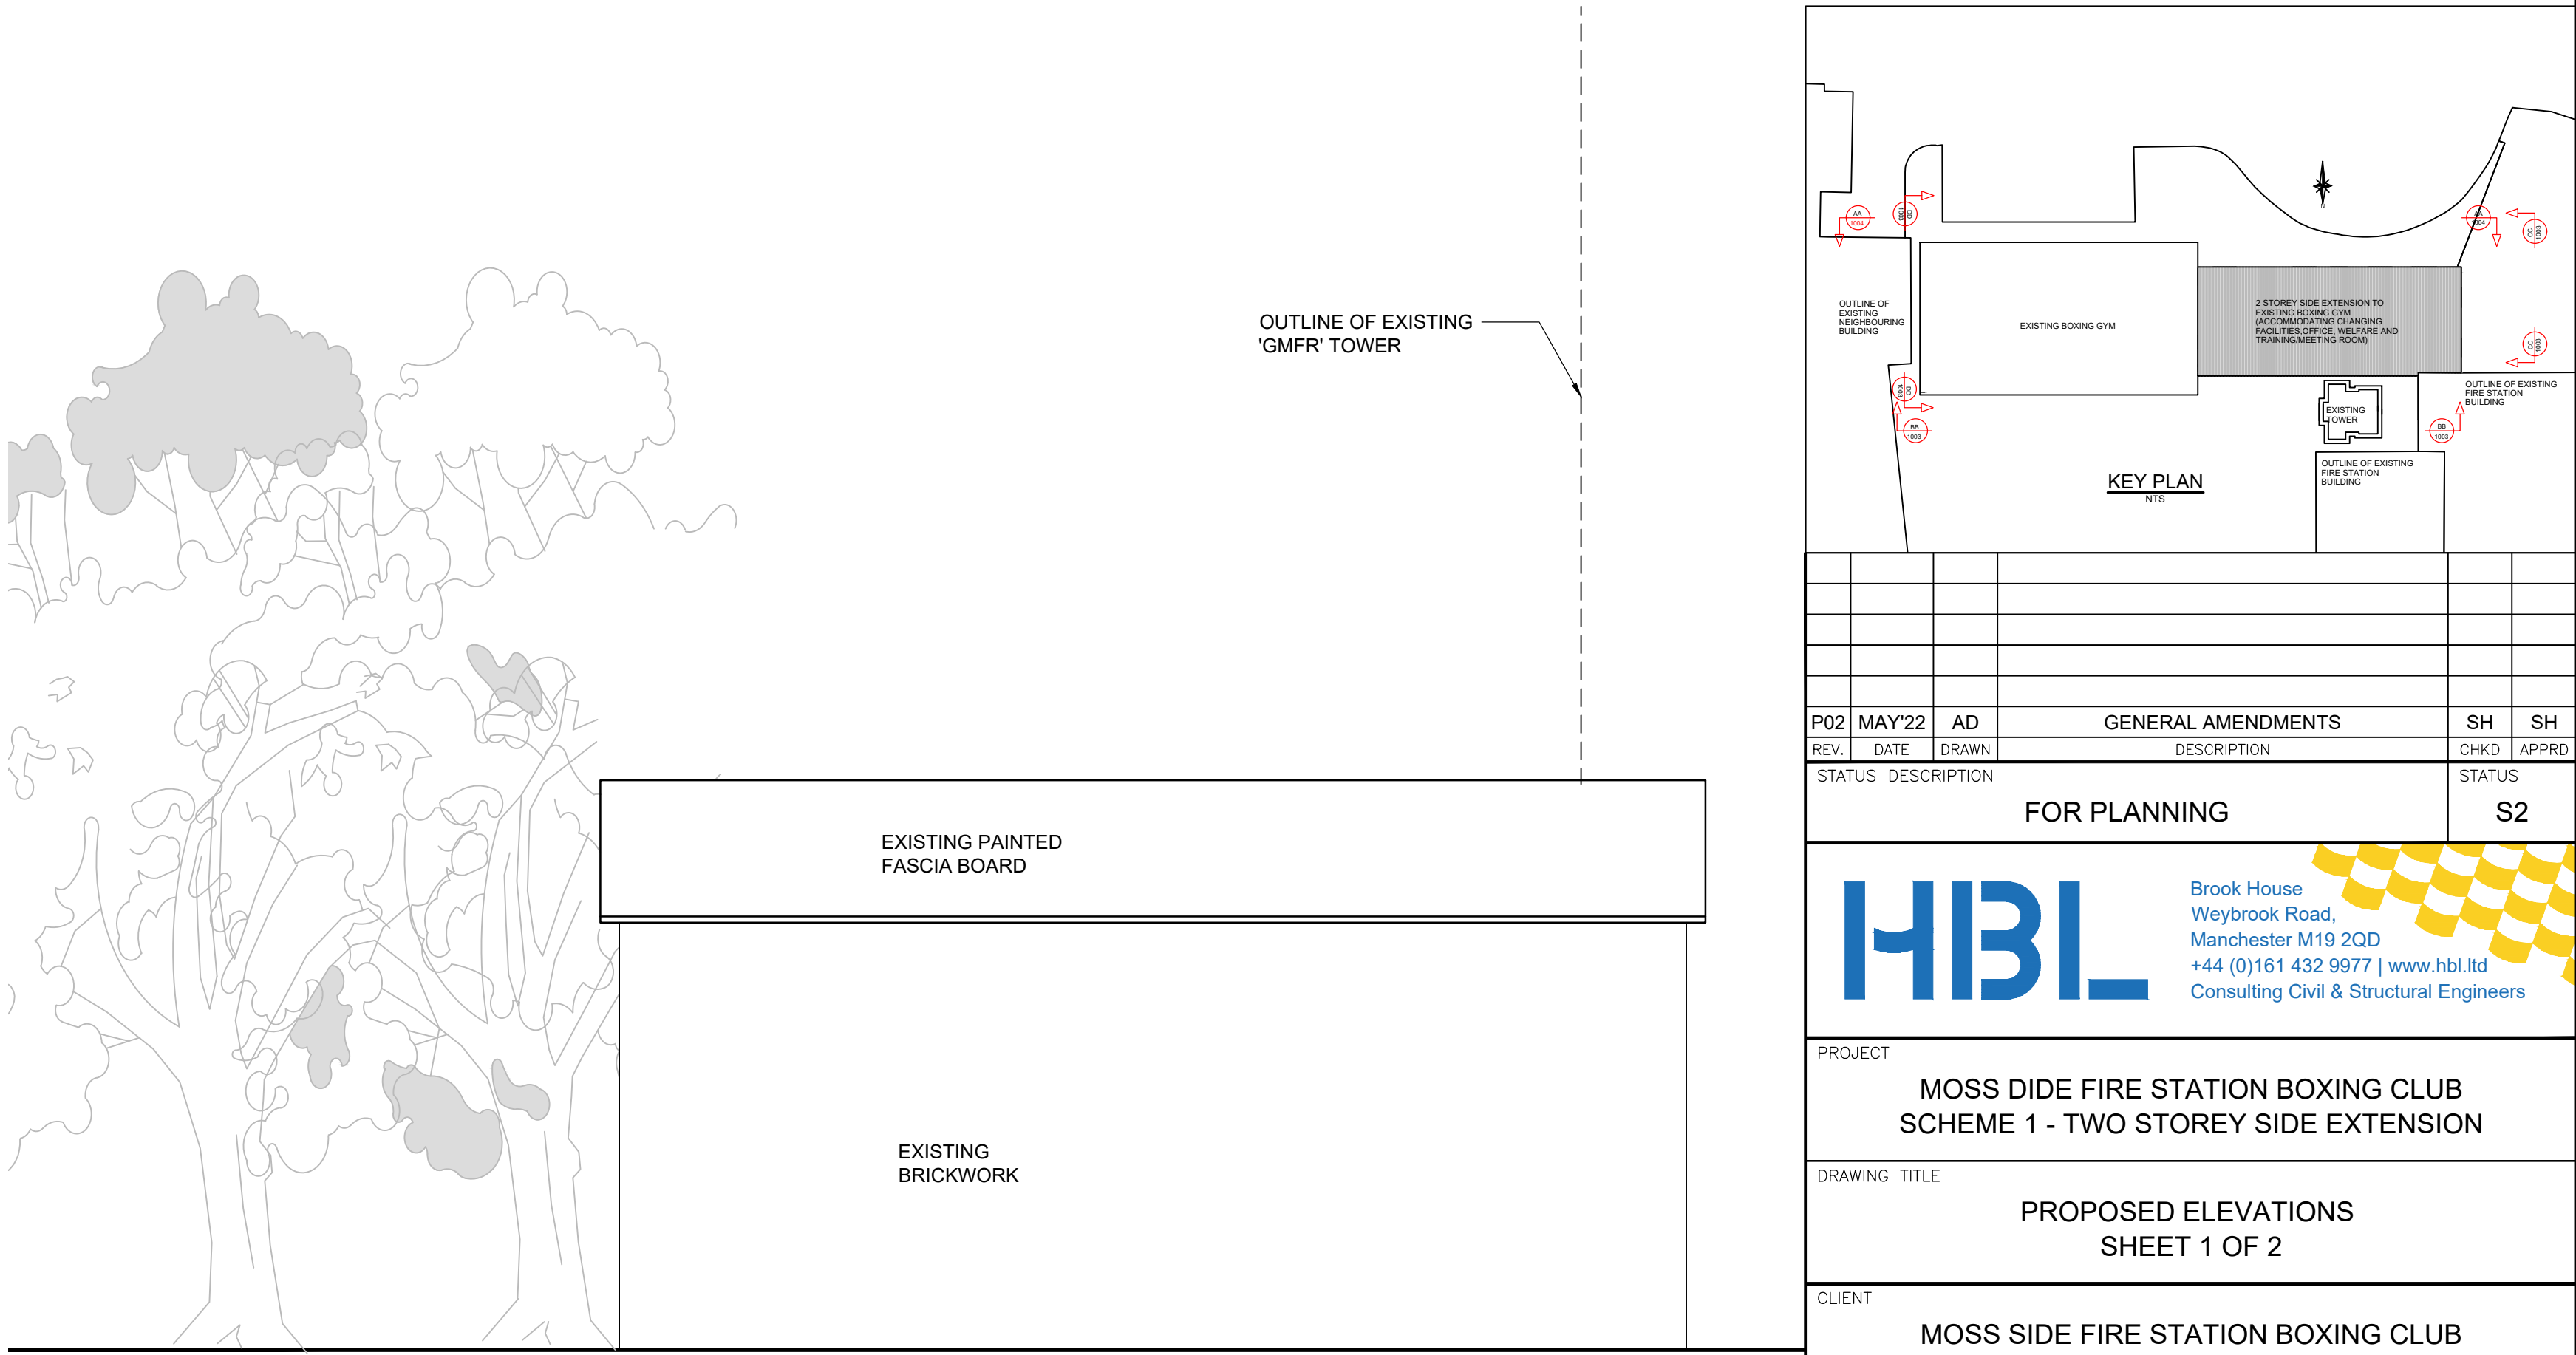 

PROPOSED SIDE ELEVATION (DD) - AS EXISTING

SCALE 1:50

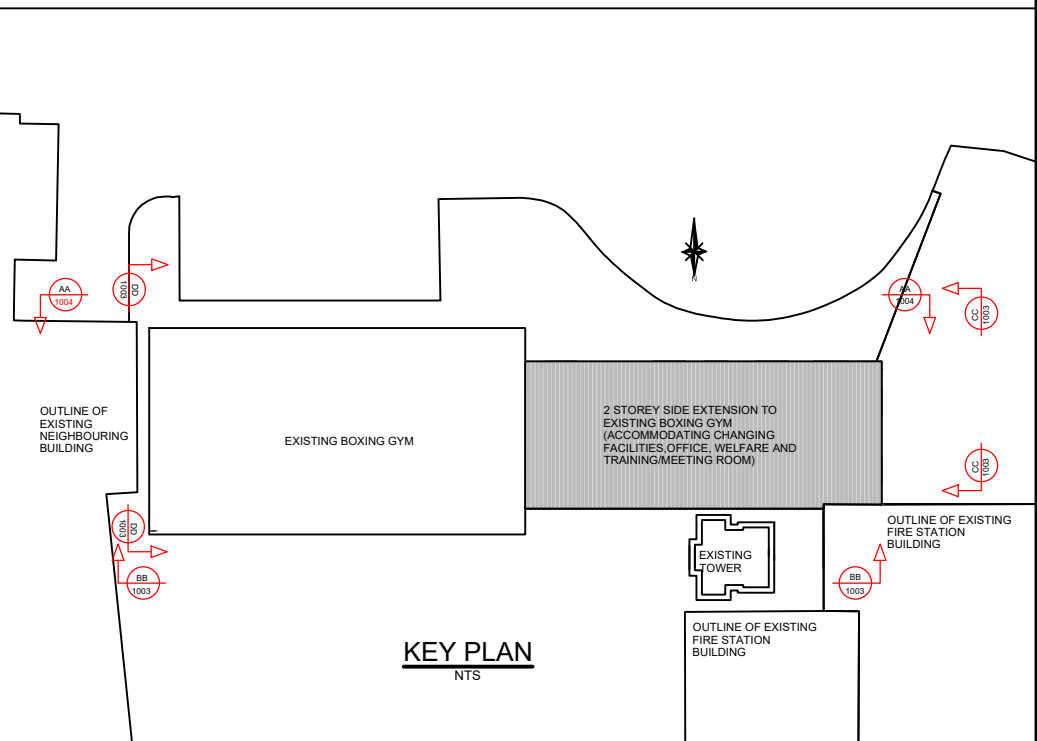 

REV.	DATE	DRAWN	DESCRIPTION	CHKD	APPRD
P02	MAY'22	AD	GENERAL AMENDMENTS	SH	SH
STATUS DESCRIPTION					S2

HBL

Brook House
Weybrook Road,
Manchester M19 2QD
+44 (0)161 432 9977 | www.hbl.ltd
Consulting Civil & Structural Engineers

PROJECT
MOSS DIDE FIRE STATION BOXING CLUB
SCHEME 1 - TWO STOREY SIDE EXTENSION

DRAWING TITLE
PROPOSED ELEVATIONS
SHEET 1 OF 2

CLIENT
MOSS SIDE FIRE STATION BOXING CLUB

HBL REF.	SCALE(S)	DATE
5468	1:50	APR'22
DRAWN	CHECKED	APPROVED
SPH	SH	SH

DRAWING No.	REV.
5468-HBL-XX-XX-DR-C-1003	P02