


NOTES
ALL DIMENSIONS TO BE CHECKED ON SITE PRIOR TO ANY MANUFACTURING OR FABRICATION AND ANY ANOMALIES TO BE BROUGHT TO THE ATTENTION OF THE ARCHITECT.

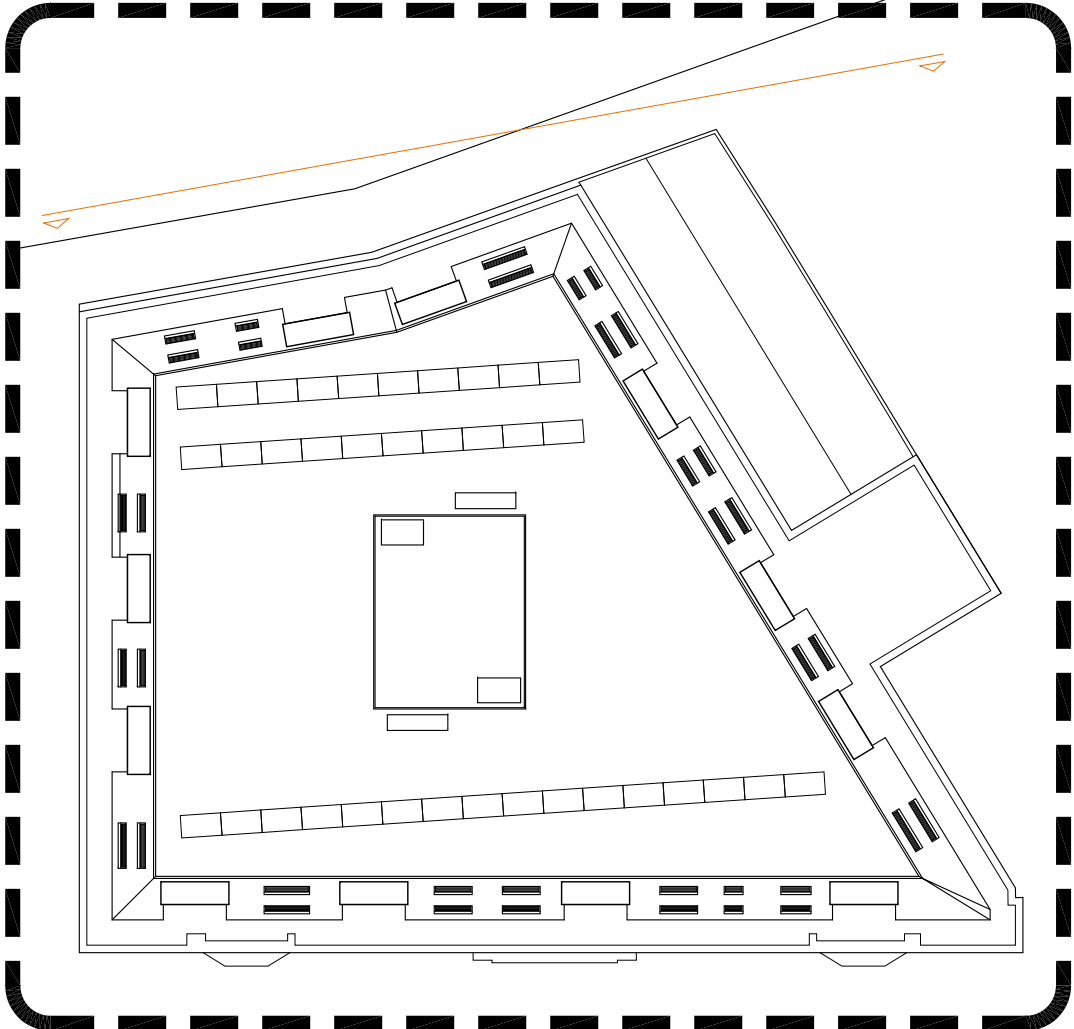

C	FOOTPATH	DR	19.05.21
B	DETAILS	DR	05.05.21
A	FIRST ISSUE	DR	06.02.21
REV	AMENDMENTS	BY	DATE

PROJECT
PROPOSED DEVELOPMENT
BARCLAY HOUSE
WHITWORTH STREET WEST
MANCHESTER

CLIENT
Mr KA FAN

DRAWING TITLE
PROPOSED REAR ELEVATION

DRAWN DR DATE 19.05.21
CHECKED SCALE 1:50 (A1)

APPROVED

HOWARD & SEDDON A.R.I.B.A.
CHARTERED ARCHITECTS
64 WASHWAY ROAD.
SALE, CHESHIRE M33 7RE.
TEL No. 0161 - 973 8296
FAX No. 0161 - 962 3485
e-mail : admin@howardandseddon.co.uk

JOB No. 12,982 DRG No. D07 REVISION C

PLANNING ISSUE

SUBJECT TO LOCAL AUTHORITY APPROVAL