


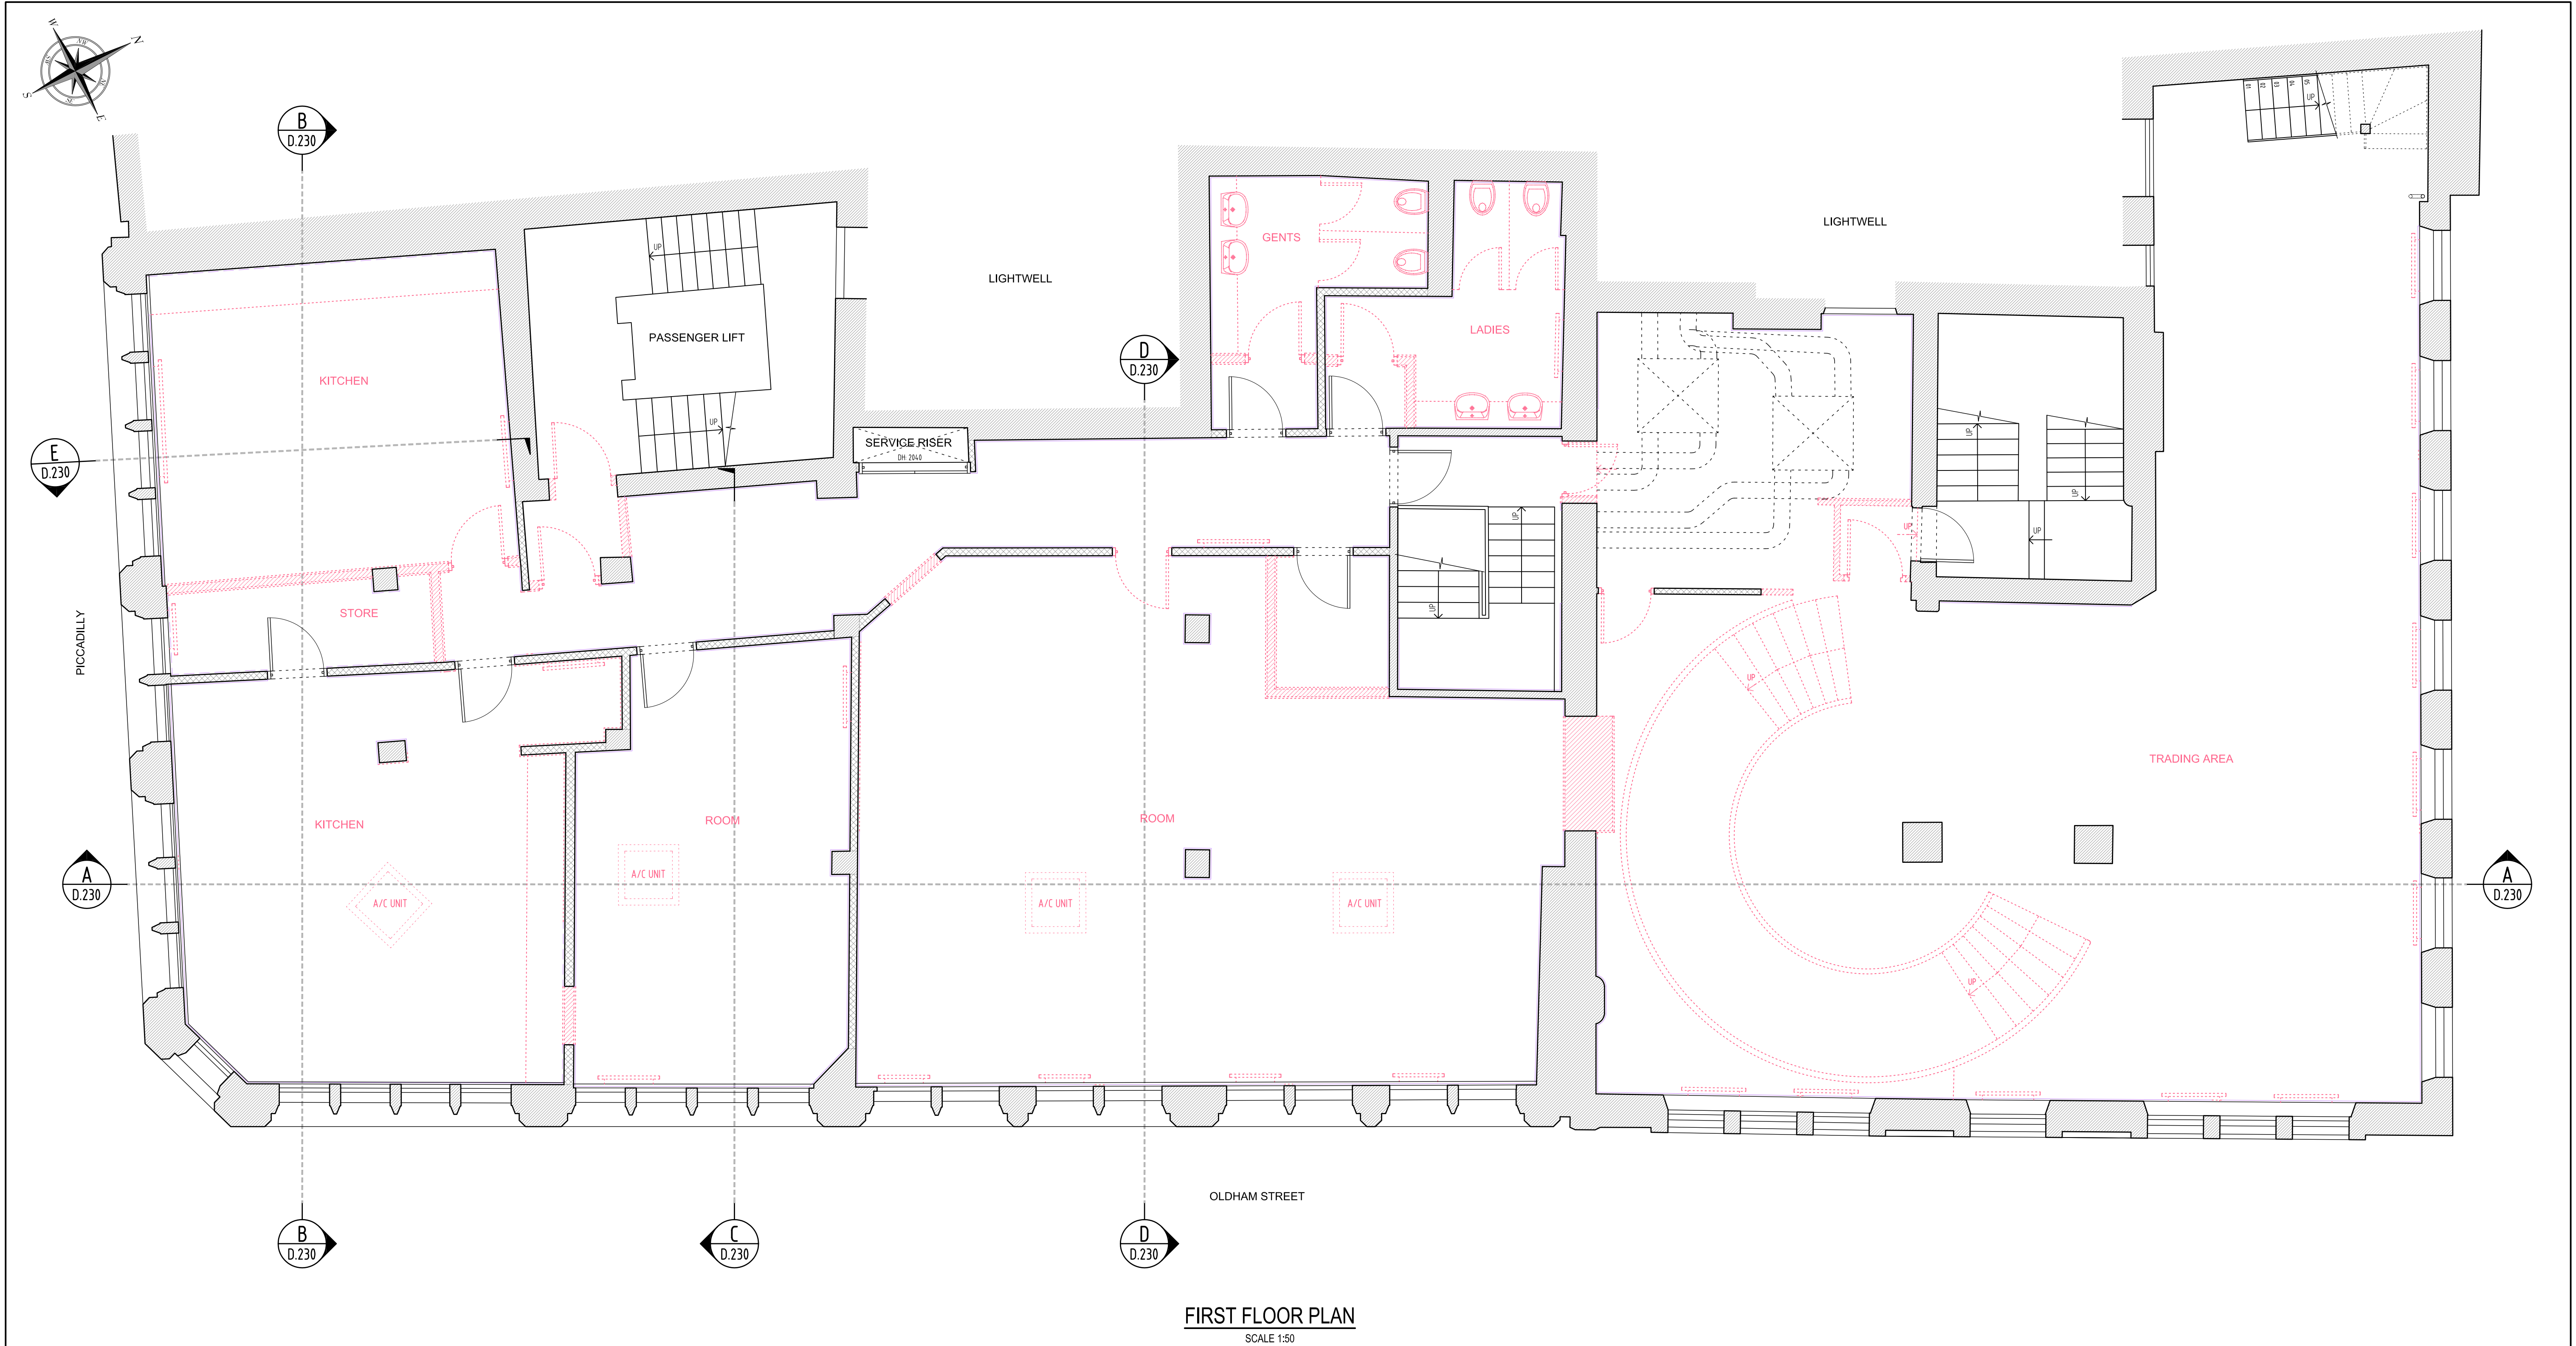

FIRST FLOOR PLAN  
SCALE 1:50

- NOTES**
1. GENERAL:
- 11 DO NOT SCALE FROM THIS DRAWING. CHECK ALL DIMENSIONS AND CONDITIONS ON SITE.
- 12 ALL WORKS TO BE CARRIED OUT IN ACCORDANCE WITH CURRENT HEALTH & SAFETY INCLUDING COMI REGULATIONS. ALL WORKS TO COMPLY WITH CURRENT BRITISH STANDARDS, CODES OF PRACTICE, BUILDING REGULATIONS AND APPROPRIATE EUROPEAN STANDARDS.
- 13 ALL STRUCTURAL WORK IS TO BE CARRIED OUT IN ACCORDANCE WITH THE STRUCTURAL ENGINEER'S DETAILS AND CALCULATIONS.
- 14 PRECISE POSITIONS OF ALL FIXTURES AND FITTINGS IS SUBJECT TO CONFIRMATION ON SITE.
- 15 THIS DRAWING IS PRODUCED FOR PLANNING APPLICATION ONLY AND SHOULD NOT BE USED FOR ANY OTHER PURPOSES.

**LEGEND (DEMO):**

|  |                                     |
|--|-------------------------------------|
|  | DENOTES ORIGINAL EXISTING WALL      |
|  | DENOTES NON-ORIGINAL EXISTING WALL  |
|  | DENOTES DEMOLITION WORKS            |
|  | DENOTES EXISTING SKIRTING BOARD     |
|  | DENOTES NOT OBSERVED SKIRTING BOARD |

NOTE: ALL CEILING FINISHES AND WALLS HAVE BEEN DETERMINED BY NON-INTRUSIVE VISUAL INSPECTION.

SCALE BAR  
(1:50 @ A1)  
(1:100 @ A3)



| REV        | DATE | DESCRIPTION           | BY |
|------------|------|-----------------------|----|
| DRG STATUS |      | PLANNING              |    |
| DRAWN BY   |      | ISP DRAWING SOLUTIONS |    |

|           |                                                         |
|-----------|---------------------------------------------------------|
| JOB TITLE | YORKSHIRE BUILDING SOCIETY<br>17 PICCADILLY, MANCHESTER |
| DRG TITLE | SCHEME B – DEMOLITION WORKS<br>FIRST FLOOR PLAN         |

|                                                                                       |        |   |       |                         |         |
|---------------------------------------------------------------------------------------|--------|---|-------|-------------------------|---------|
|  |        | <b>ISP DRAWING SOLUTIONS</b><br>21 MONKS CLOSE<br>MIDDLESEX, HA4 9HX<br>TEL: 0044 7886116912<br>EMAIL: info@ispdrawingsolutions.co.uk<br>www.ispdrawingsolutions.co.uk |       |                         |         |
| JOB NO                                                                                | DRG NO | REV   | SCALE | 1:50 @ A1<br>1:100 @ A3 |         |
| 1192                                                                                  | D.201  | /   | DRN   | DATE                    | 04/2021 |
|                                                                                       |        |   | IP    |                         |         |