
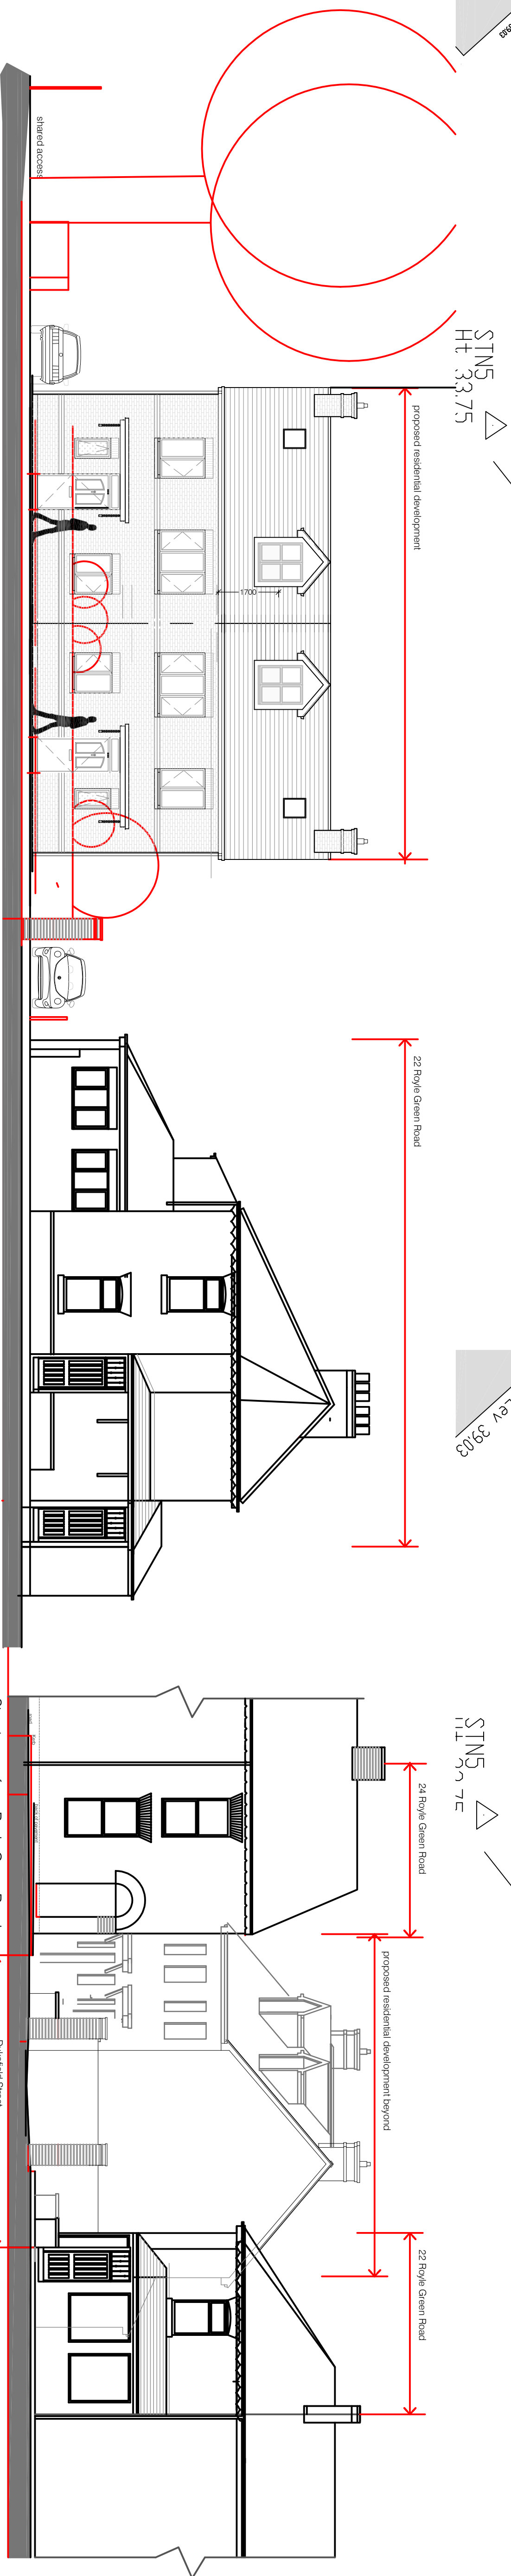
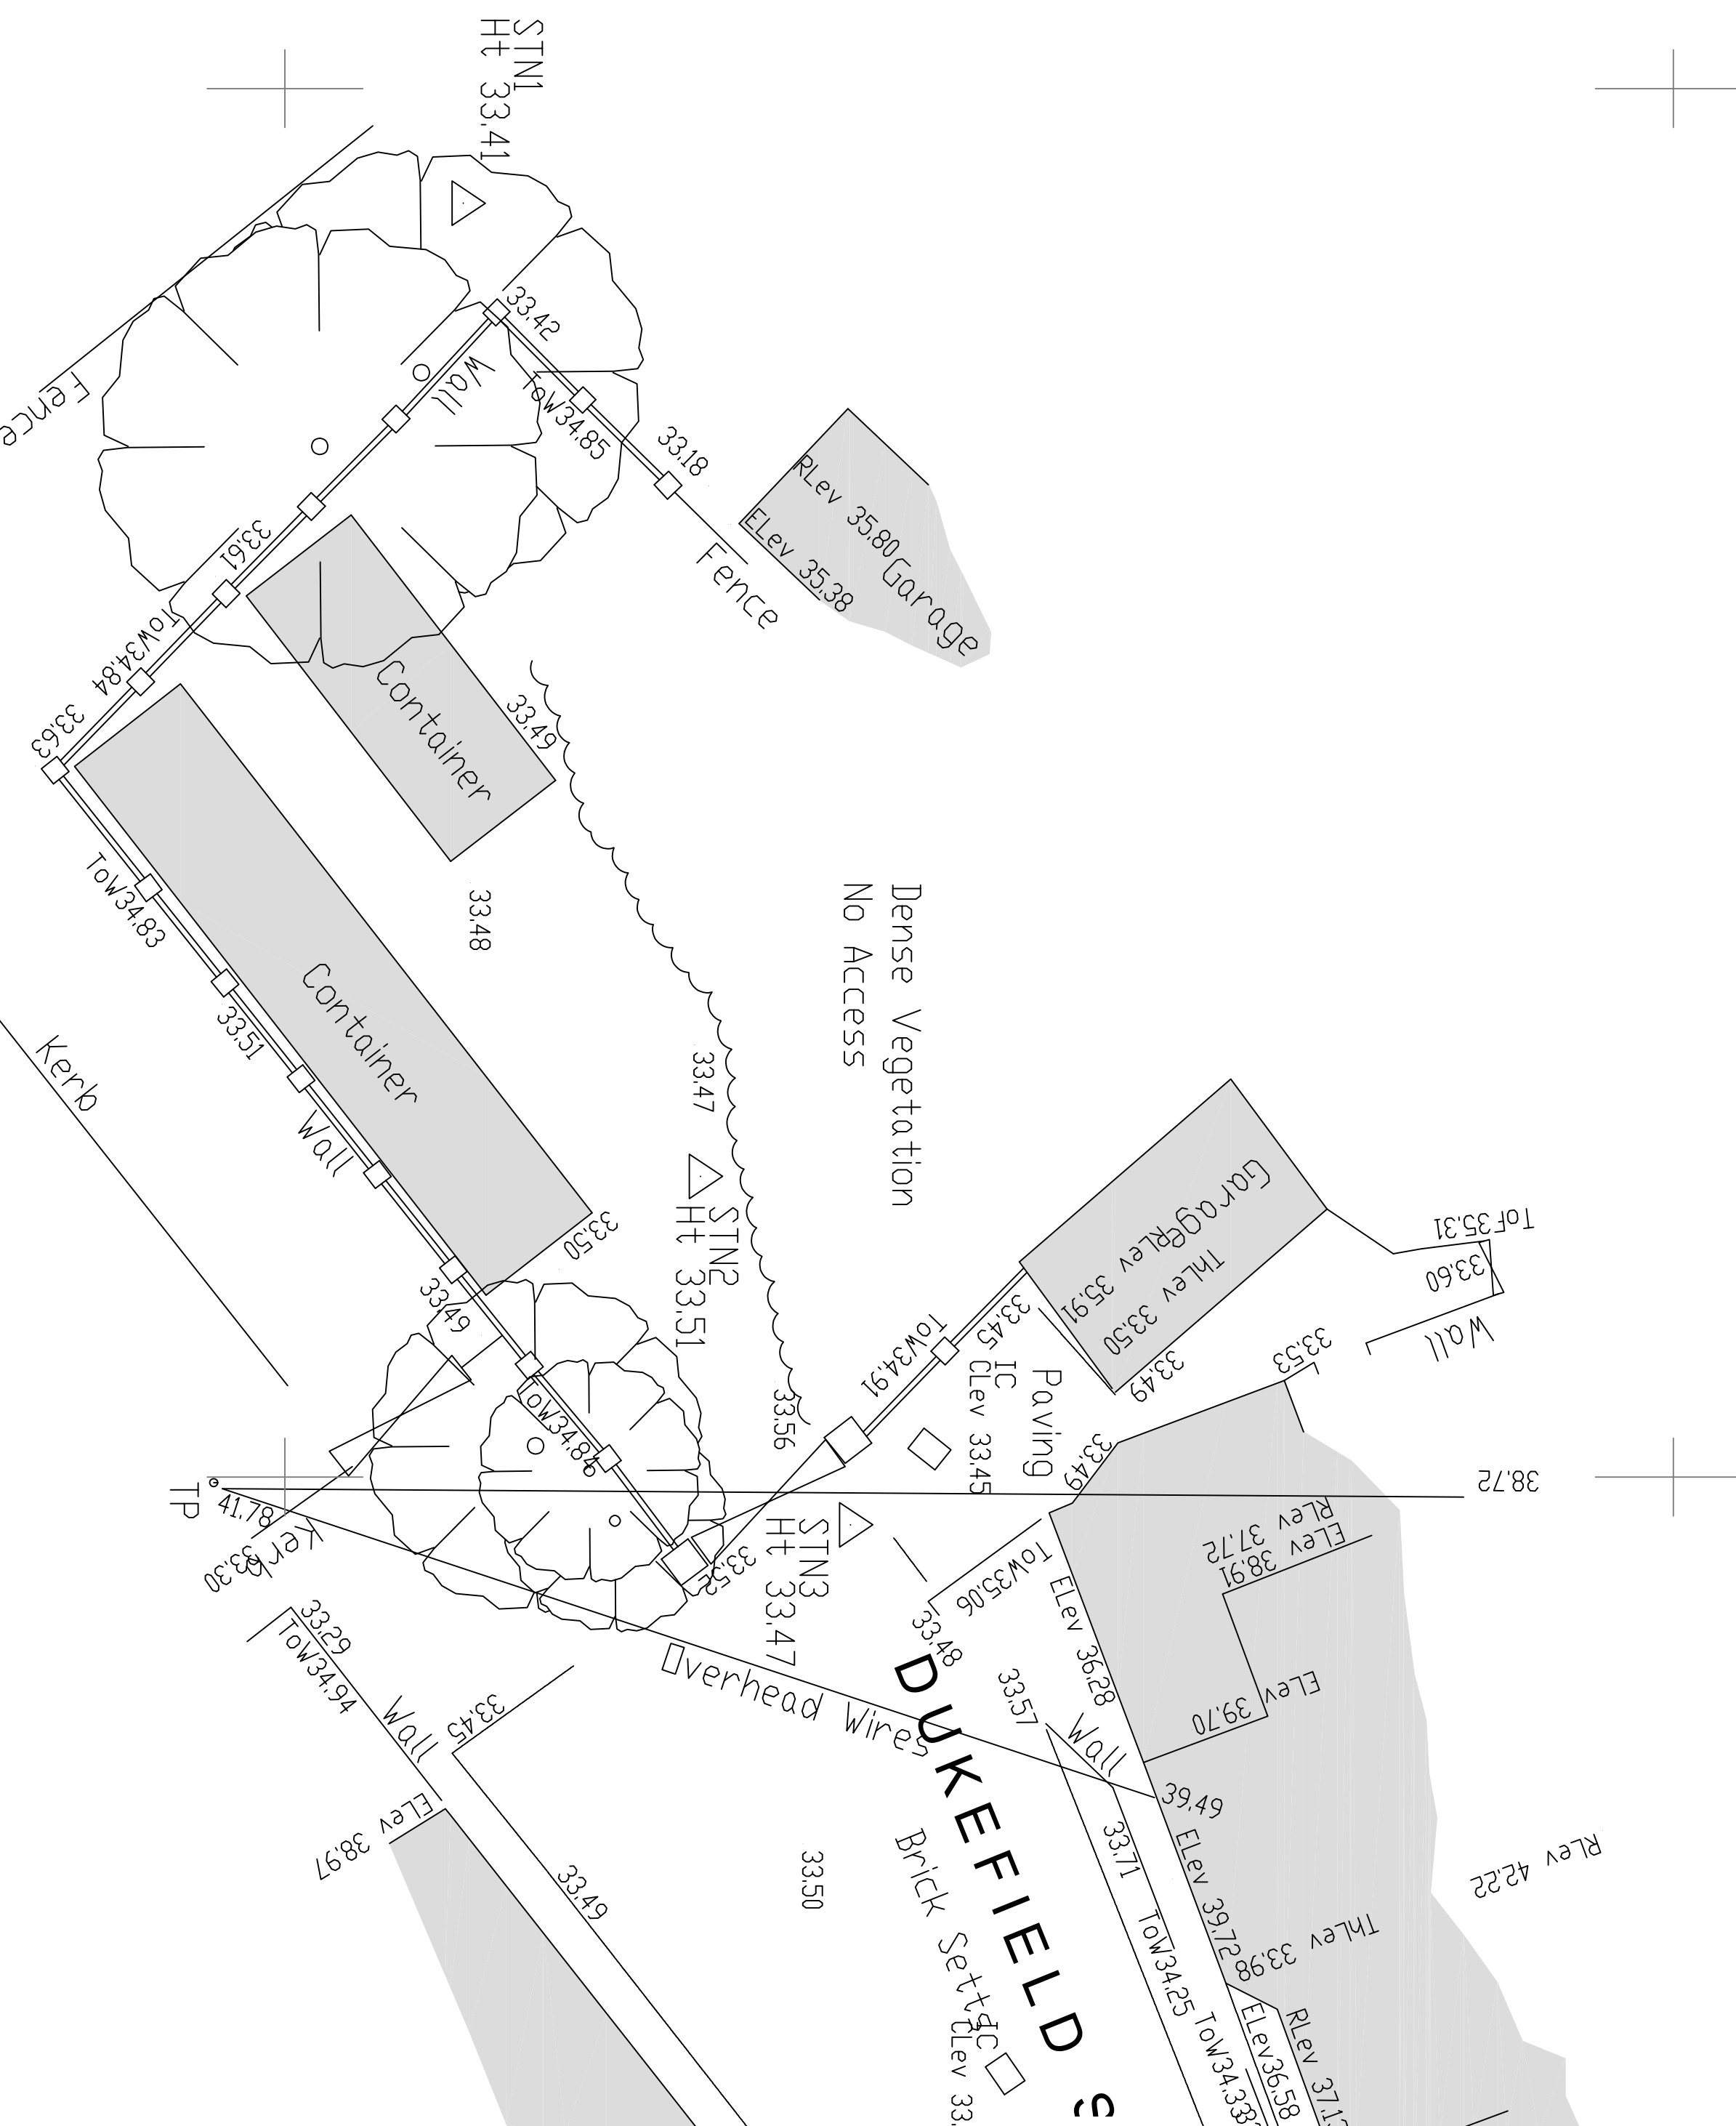


Paspale Perm-3 porous sett paving system to driveway

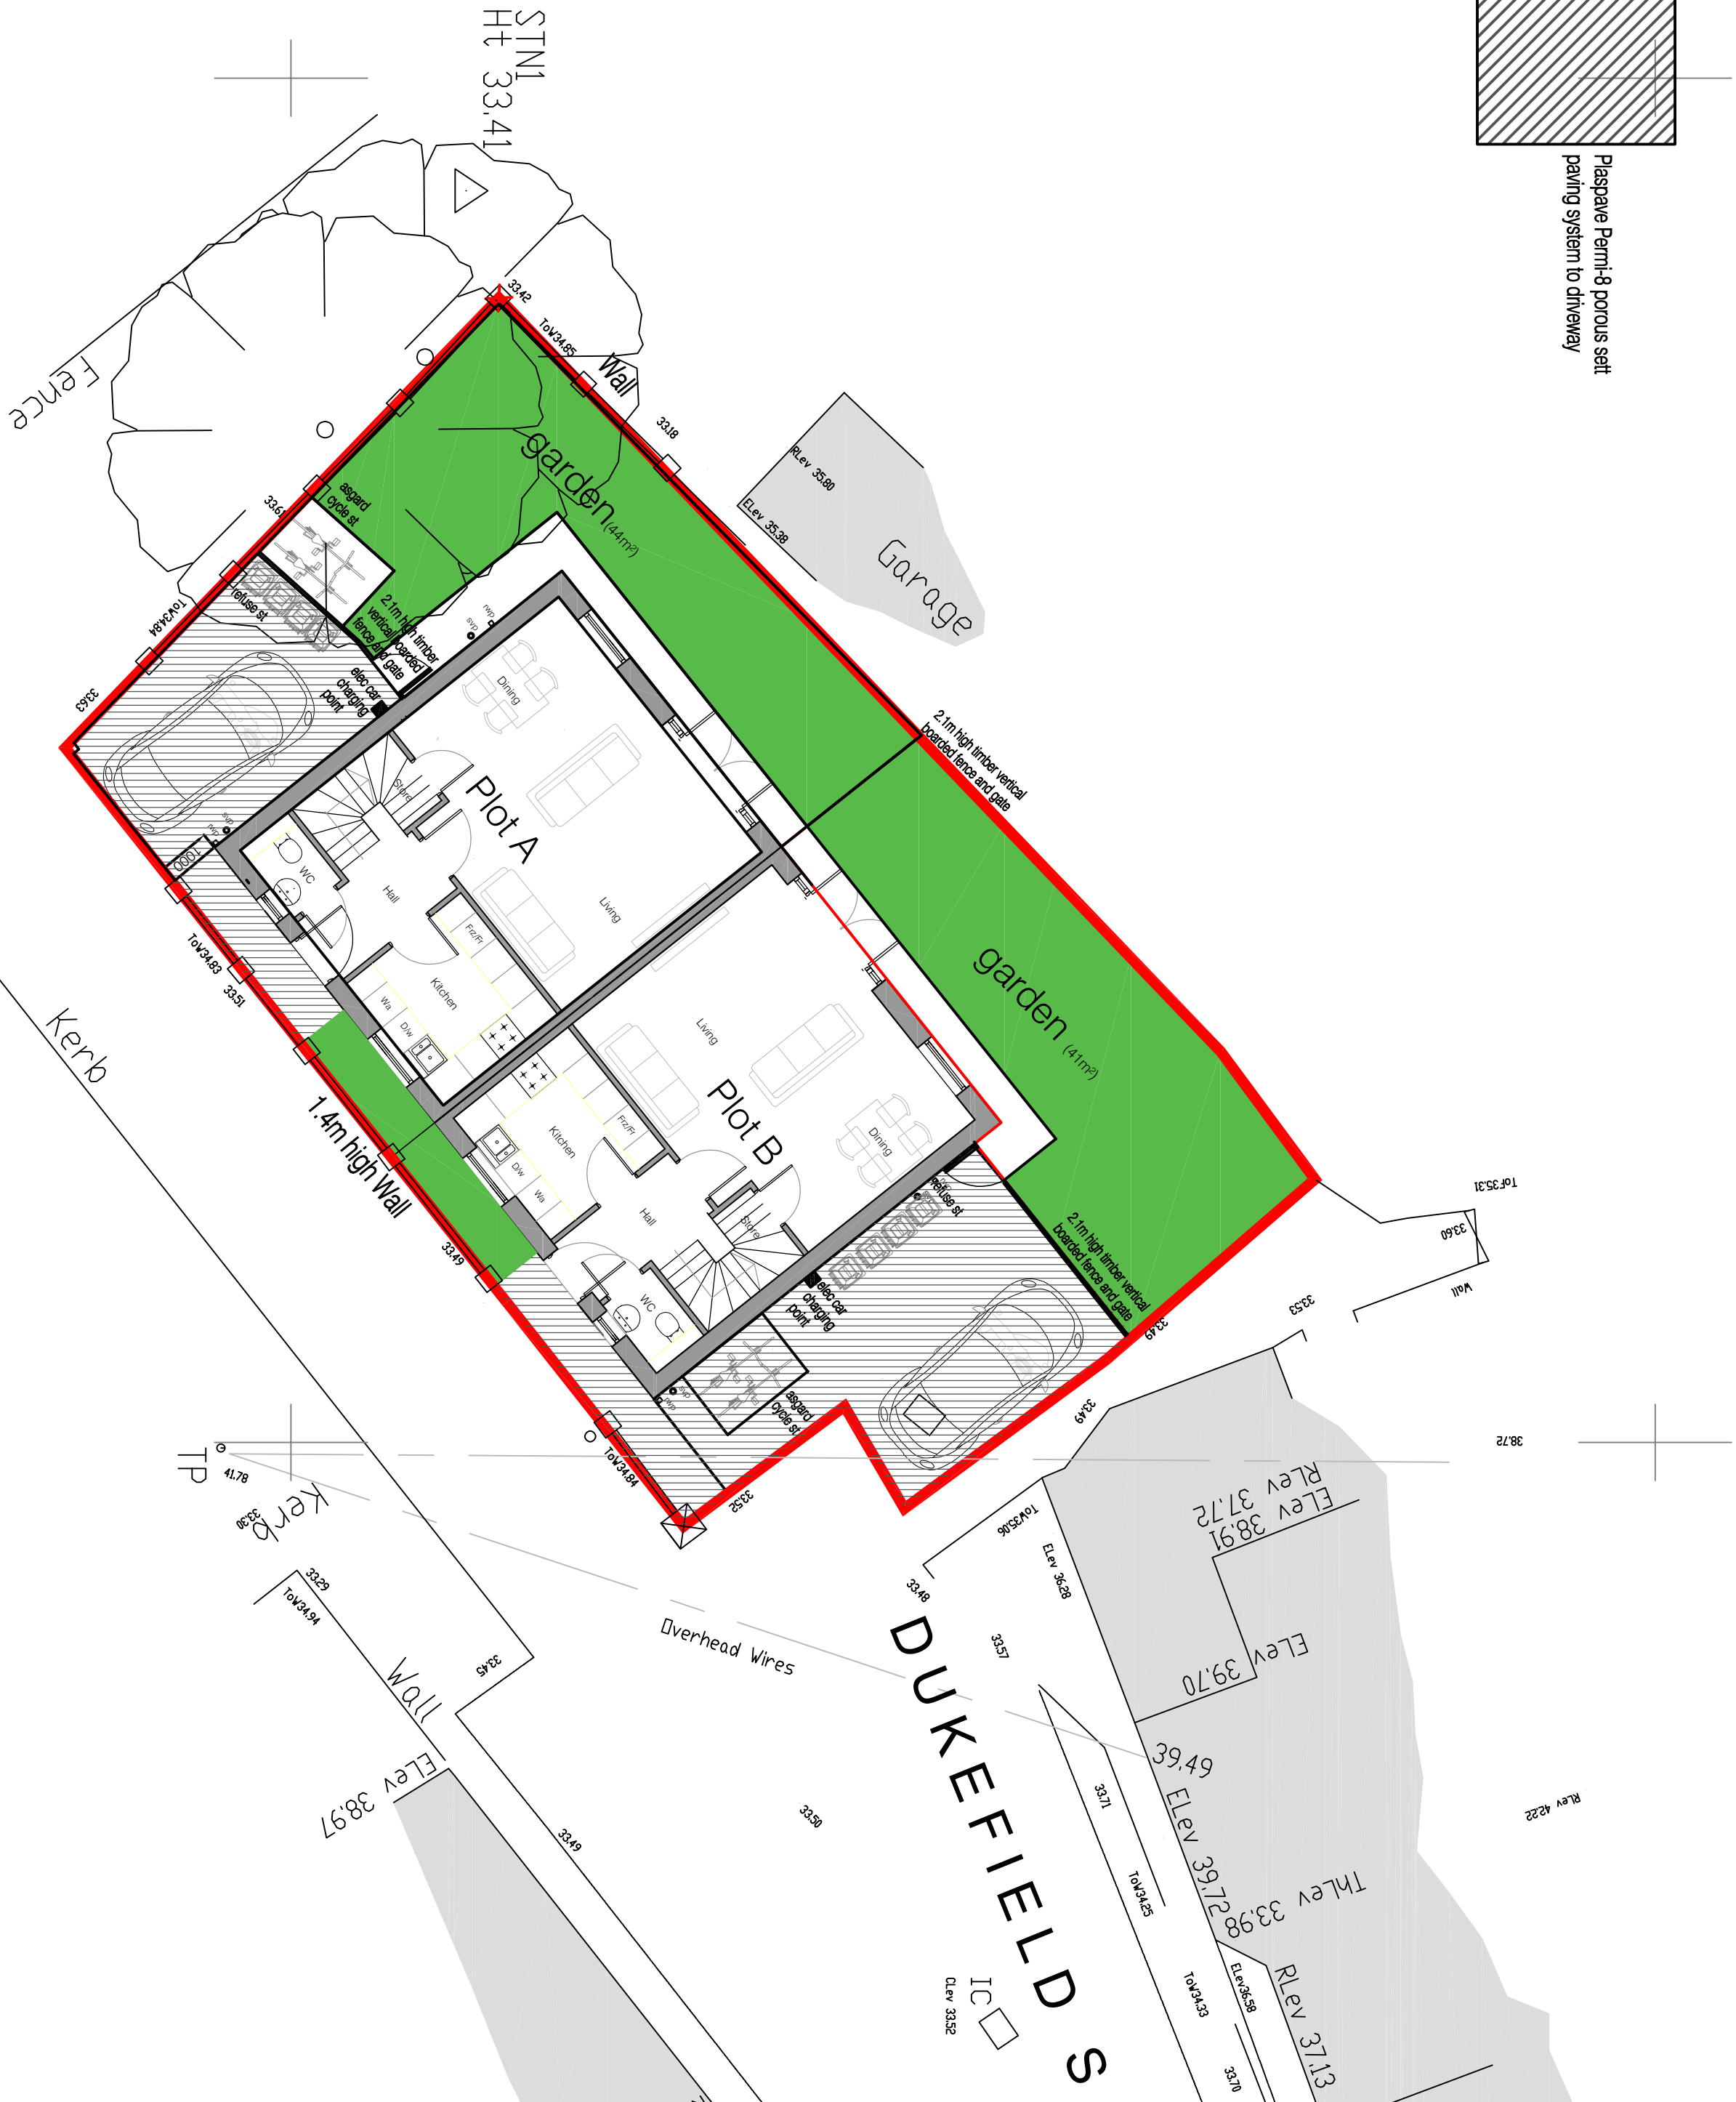

Simon R Miles
Chartered Architect
Disbury
Manchester
T. 07778 137830
E. srmls@architect@gmail.com

Revision	Date	Revision note	Notes
P2	09.06.2021	Domer window amended and boundary wall increased to 2.1m as requested by planning dept.	

Do not scale. Contractors must check all dimensions on site before preparing production drawings or commencing any work. This drawing and its design is the copyright of S.R.Miles Ltd and may not be reproduced in any form whatsoever without their prior express written consent.

Project:
Dukefield Street development site

Title:
Site plan and streetscene elevations

Drawing number:
20 225 PL100

Client:
Mr M Fitzgerald

Scale:
1:100 or as noted @ A1

Date:
09.01.2021

Drawn by:
SRM

SRM

Simon R Miles
Chartered Architect