


UNIT B1

IMPORTANT NOTE:

ALL DIMENSIONS AND LEVELS SHOWN ON THIS DRAWING ARE TO BE CHECKED BY THE CONTRACTOR/MANUFACTURER PRIOR TO THE COMMENCEMENT OF ANY WORKS ON SITE OR THE MANUFACTURE OF ANY SITE COMPONENTS. THIS DRAWING IS NOT TO BE SCALED. DIMENSIONS ARE INDICATED IN MILLIMETRES UNLESS CLEARLY STATED OTHERWISE. COPYRIGHT OF THIS DRAWING BELONGS SOLELY TO CUBE PSL. WHERE PARTS OF THE PROPERTY WERE COVERED OR INACCESSIBLE AT TIME OF SURVEY POSITIONS OF ELEMENTS ARE MARKED "ASSUMED" ACCORDINGLY.


LIMITATIONS & THIRD PARTY CLAUSE:

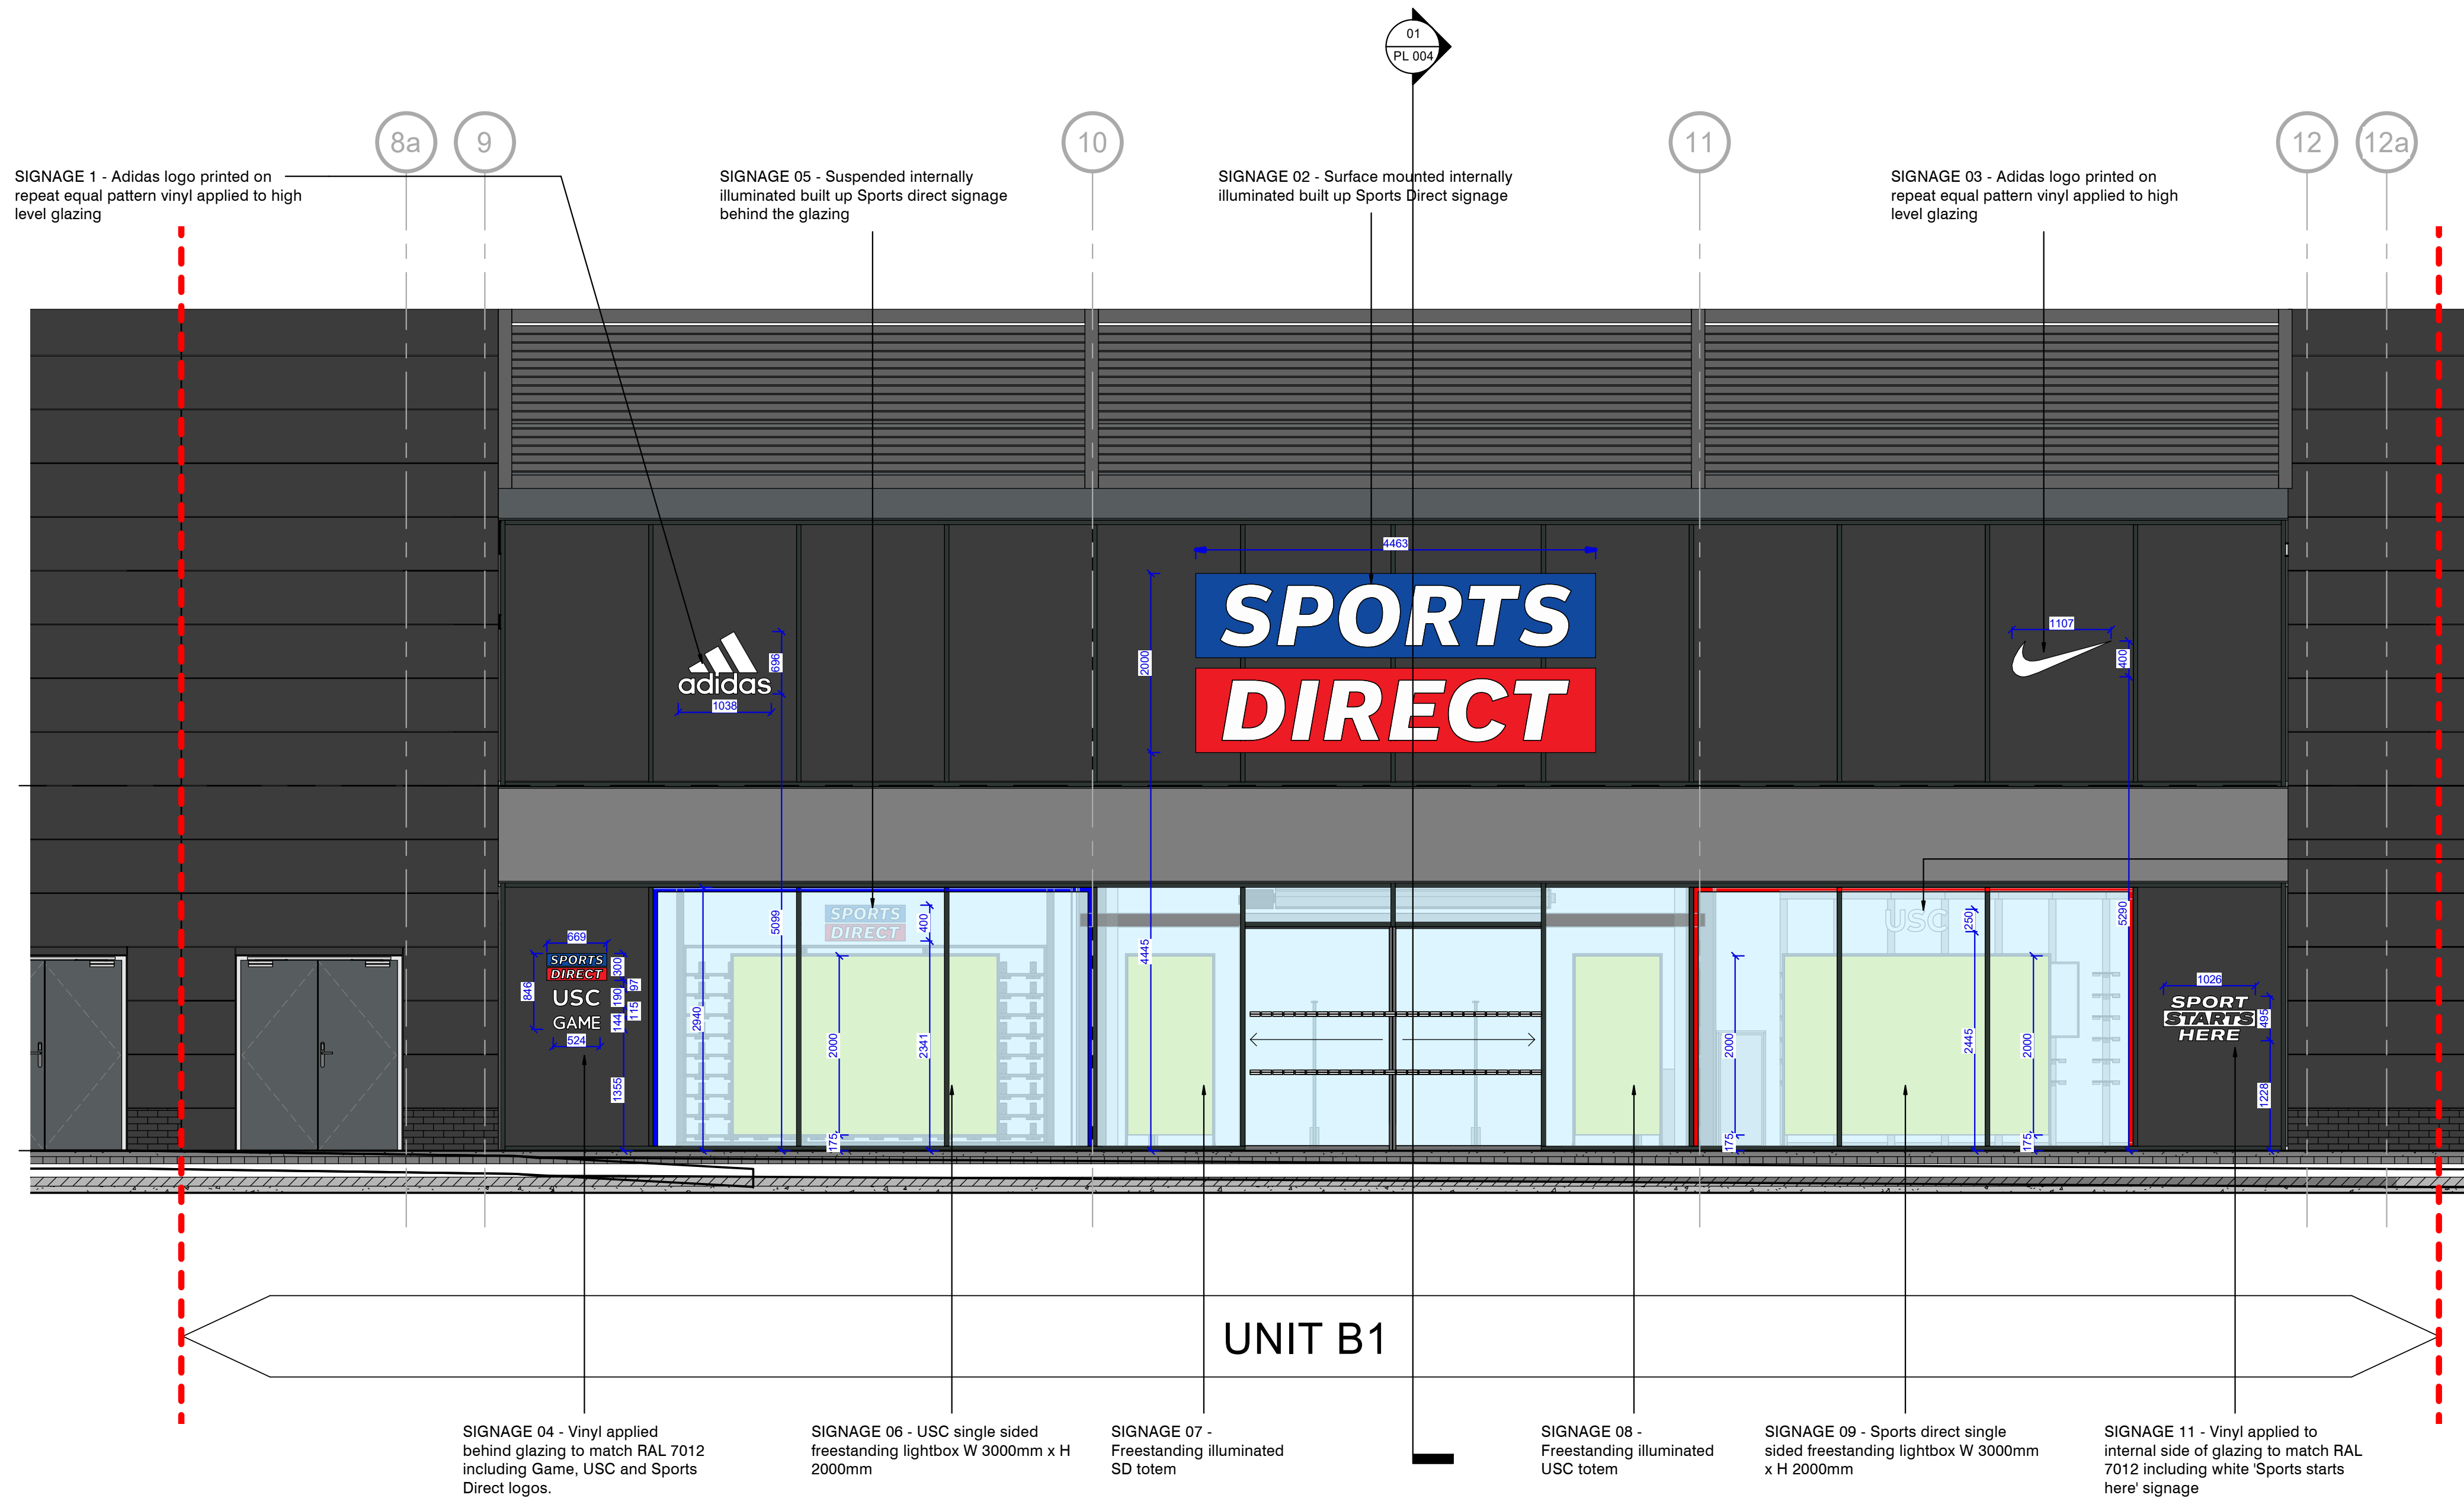

L00 MEZZANINE
4075


GF FFL
0

SIGNAGE 10 - Suspended internally illuminated built up USC signage behind the glazing

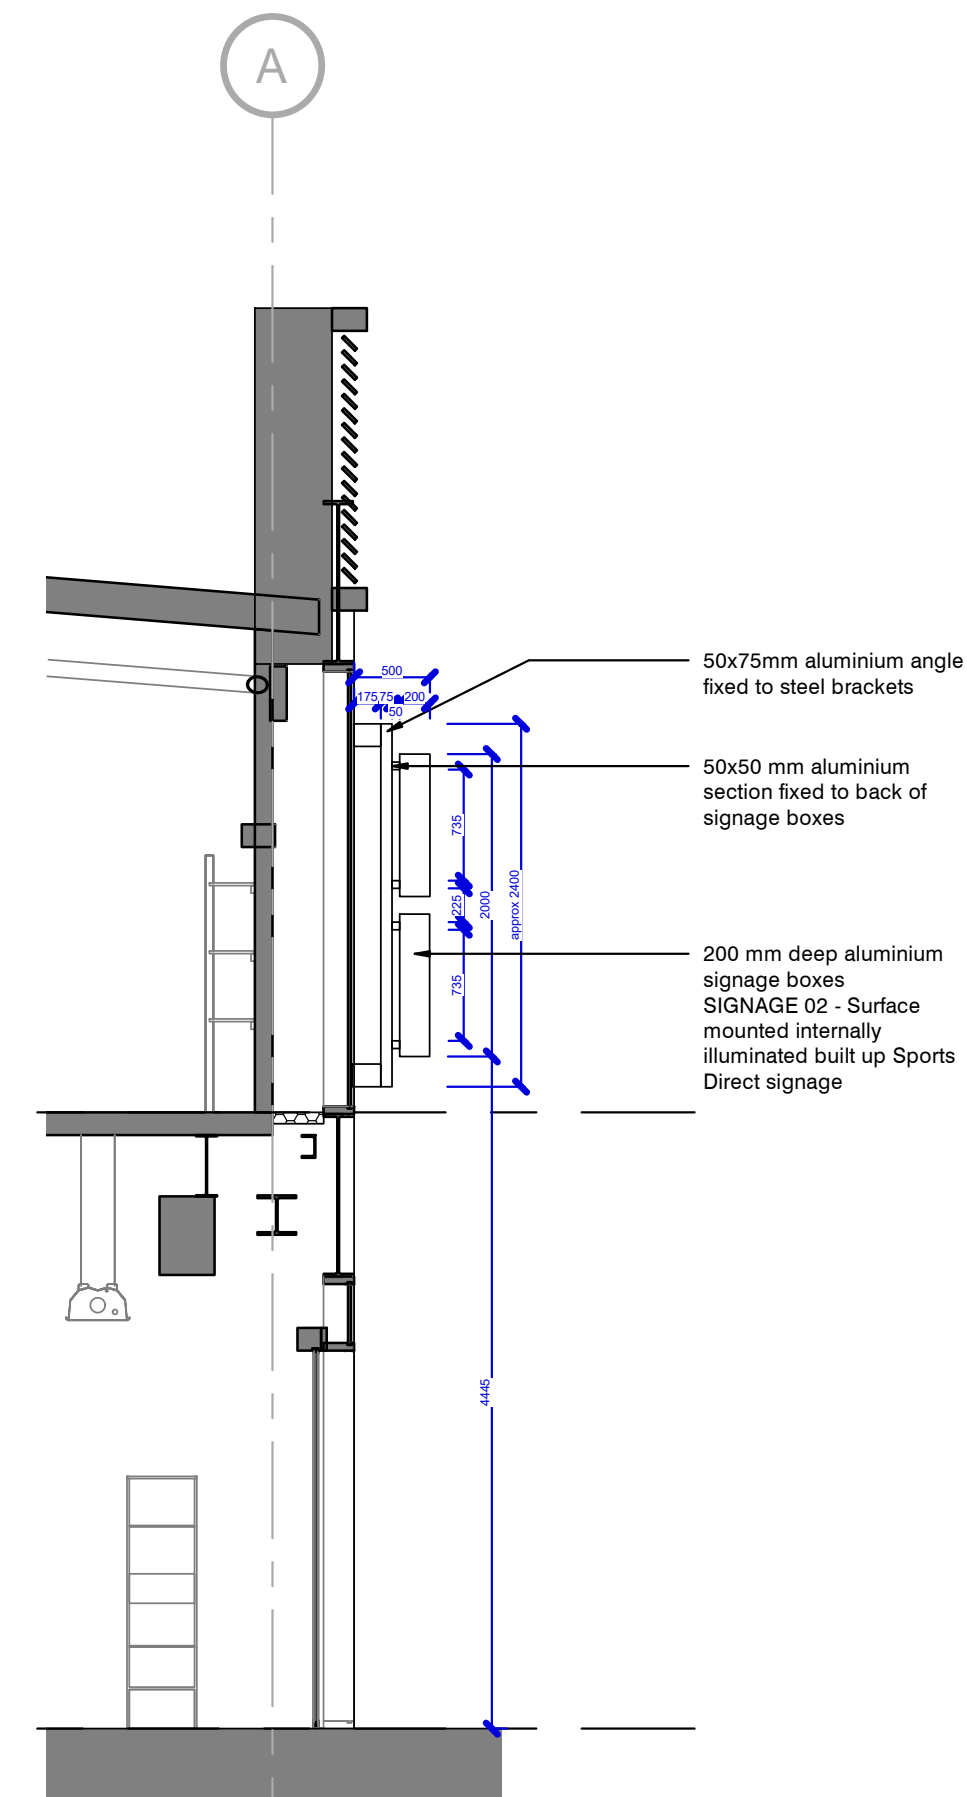

SHOPFRONT SECTION
Scale: 1 : 50 @A1

UNIT B1 - PROPOSED FRONT
ELEVATION
Scale: 1 : 50 @A1

 

REV	DESCRIPTION	DATE	BY
C	Section drawing	23/05/22	LL
B	Planning issue - signage swap	11/05/22	LL
A	Planning issue	23/04/22	LL

REVISIONS

CLIENT

SPORTSDIRECT.com RETAIL LTD

PROJECT
CHEETHAM HILL
MANCHESTER

DRAWING TITLE
UNIT B1 - PROPOSED SHOPFRONT ELEVATION

DRAWN BY
LL

CHECKED BY
DR

DATE
11/10/21

SCALE
1 : 50 @ A1

DRAWING NO.
CPS16-068 PL 004 C