



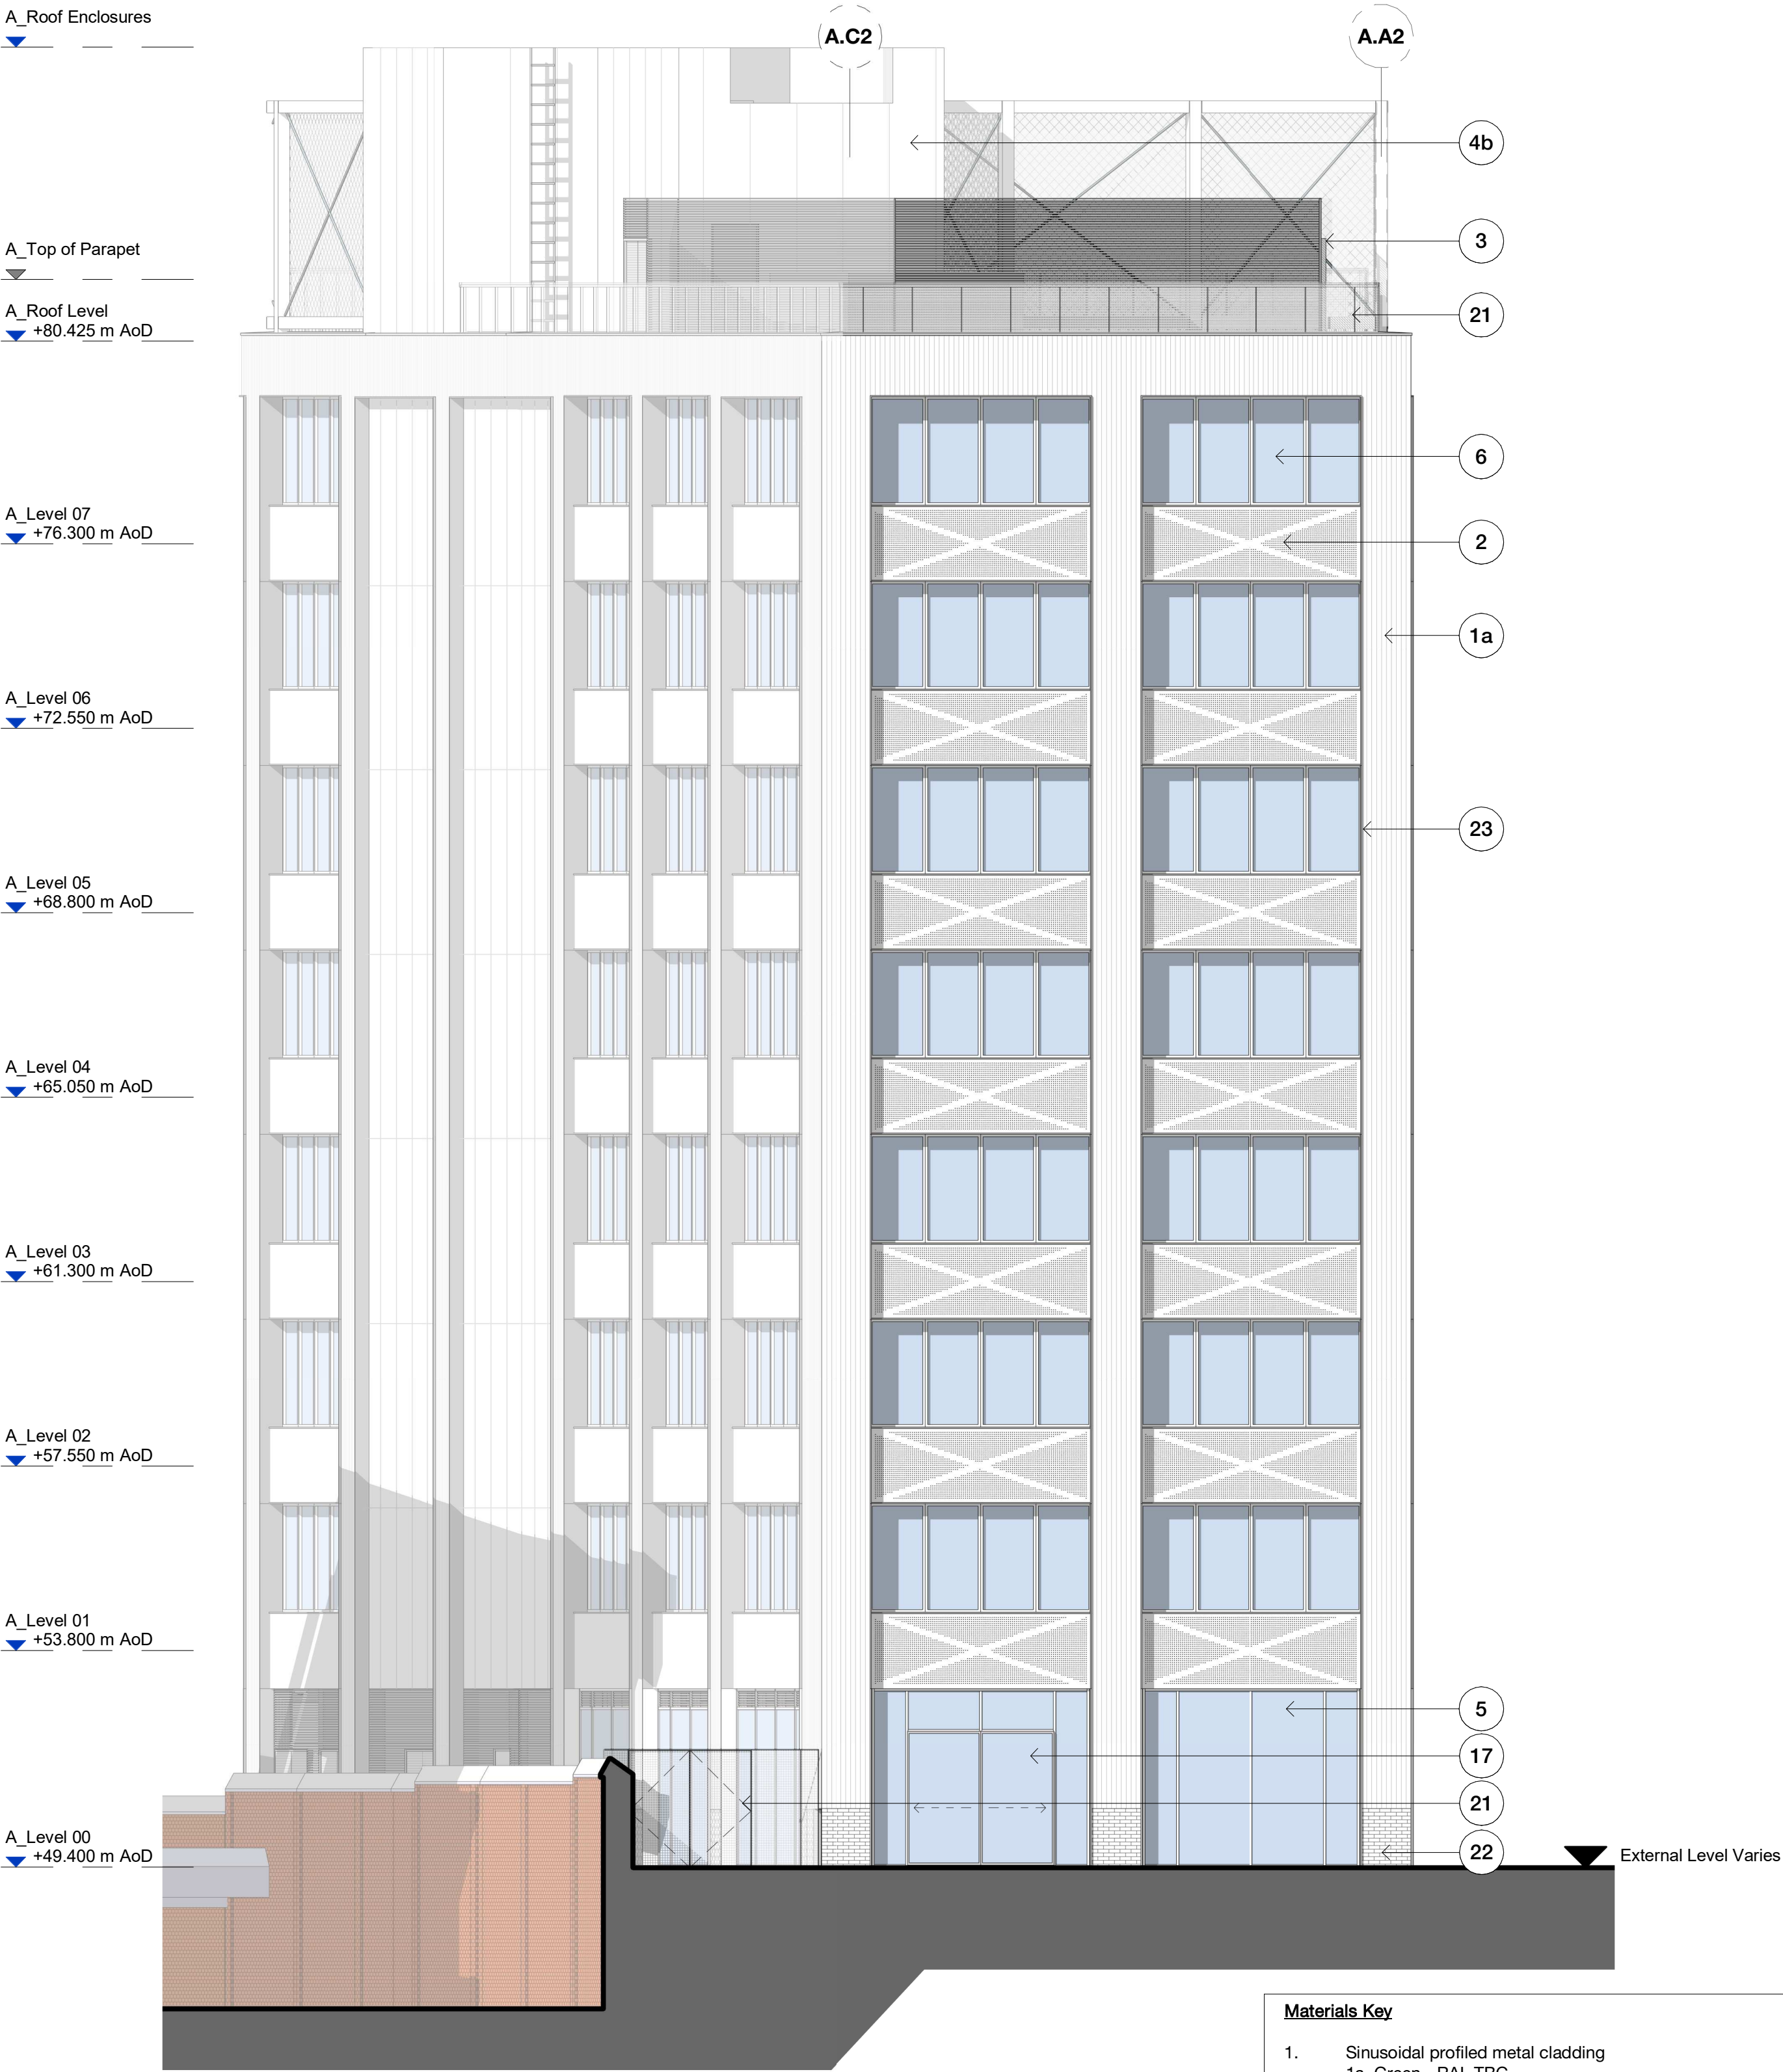

Materials Key	
1. Sinusoidal profiled metal cladding	12. Flat roof
1a. Green - RAL TBC	13. Metal mesh grating. Silver - RAL TBC
1b. Silver - RAL TBC	14. Glazed doors. Grey - RAL TBC
2. Perforated flat metal panel. Green - RAL TBC	15. Metal single/double door
3. Metal louvres. Grey - RAL TBC	15a. Grey - RAL TBC
4. Flat metal panel	15b. Green - RAL TBC
4a. Green - RAL TBC	16. Large format metal / glazed translucent folding door. Silver - RAL TBC
4b. Silver - RAL TBC	17. Sliding glazed entrance door. Grey - RAL TBC
5. Metal framed glazing system, including spandrel panels and integrated louvres. Grey - RAL TBC.	17. Metal louvred single/double door
6. Metal framed windows, including spandrel panels. Grey - RAL TBC	18a. Silver - RAL TBC
7. Metal stair. Green - RAL TBC	18b. Green - RAL TBC
8. Metal structure. Green - RAL TBC	19. Bi-folding shutter. Green - RAL TBC
9. Metal rainwater goods. Green - RAL TBC	20. Metal railing. Silver - RAL TBC
10. Metal soffit. Green - RAL TBC	21. Metal mesh. Silver - RAL TBC
11. Exposed concrete soffit.	22. Brickwork. Green - RAL TBC
	23. Metal reveal. Green - RAL TBC
	24. LED Feature Lighting

Rev	Description	Date
P1	Issued for Planning	30.09.20
P2	Issued for NMA	09.05.20

Copyright Hawkins\Brown Architects
No implied licence exists. This drawing should not be used to calculate areas for the purposes of valuation. Do not scale this drawing. All dimensions to be checked on the site by the contractor and such dimensions to be their responsibility. All work must comply with relevant British Standards and Building Regulations requirements. Drawing errors and omissions to be reported to the architect. To be read in conjunction with Architect's specification and other consultant information.

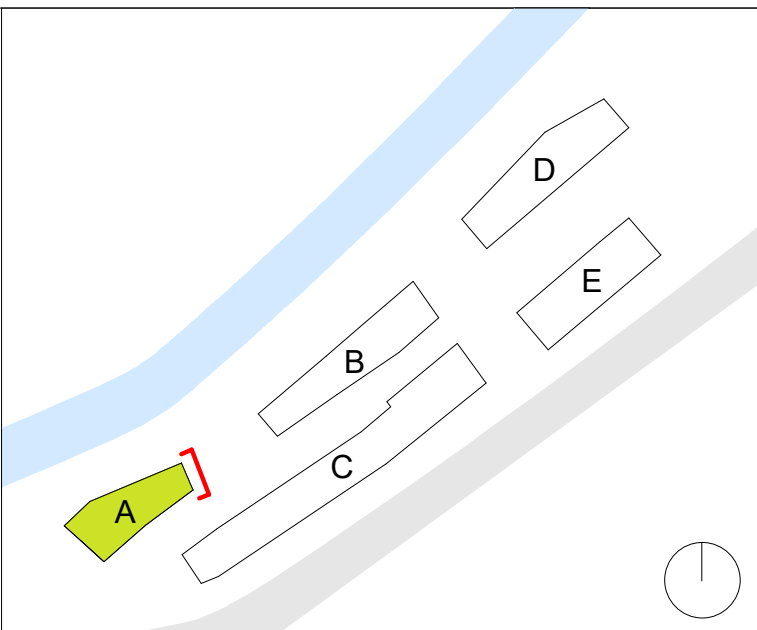

Scale @ A1
1 : 100

Scale @ A3
1:200

Date
September 2020

Job Number
18013

Project
Pollard Street
New Islington

3C Tariff Street
Manchester M1 2FF
mail@hawkinsbrown.com
hawkinsbrown.com

Drawn By
SB

Checked By
PD

Status
S2

Drawing No.
PLS-HBA-A-ZZ-DR-A-08-0202

Rev
P2

Purpose of Issue
Planning

Drawing
Building A - GA East Elevation

Hawkins\Brown