



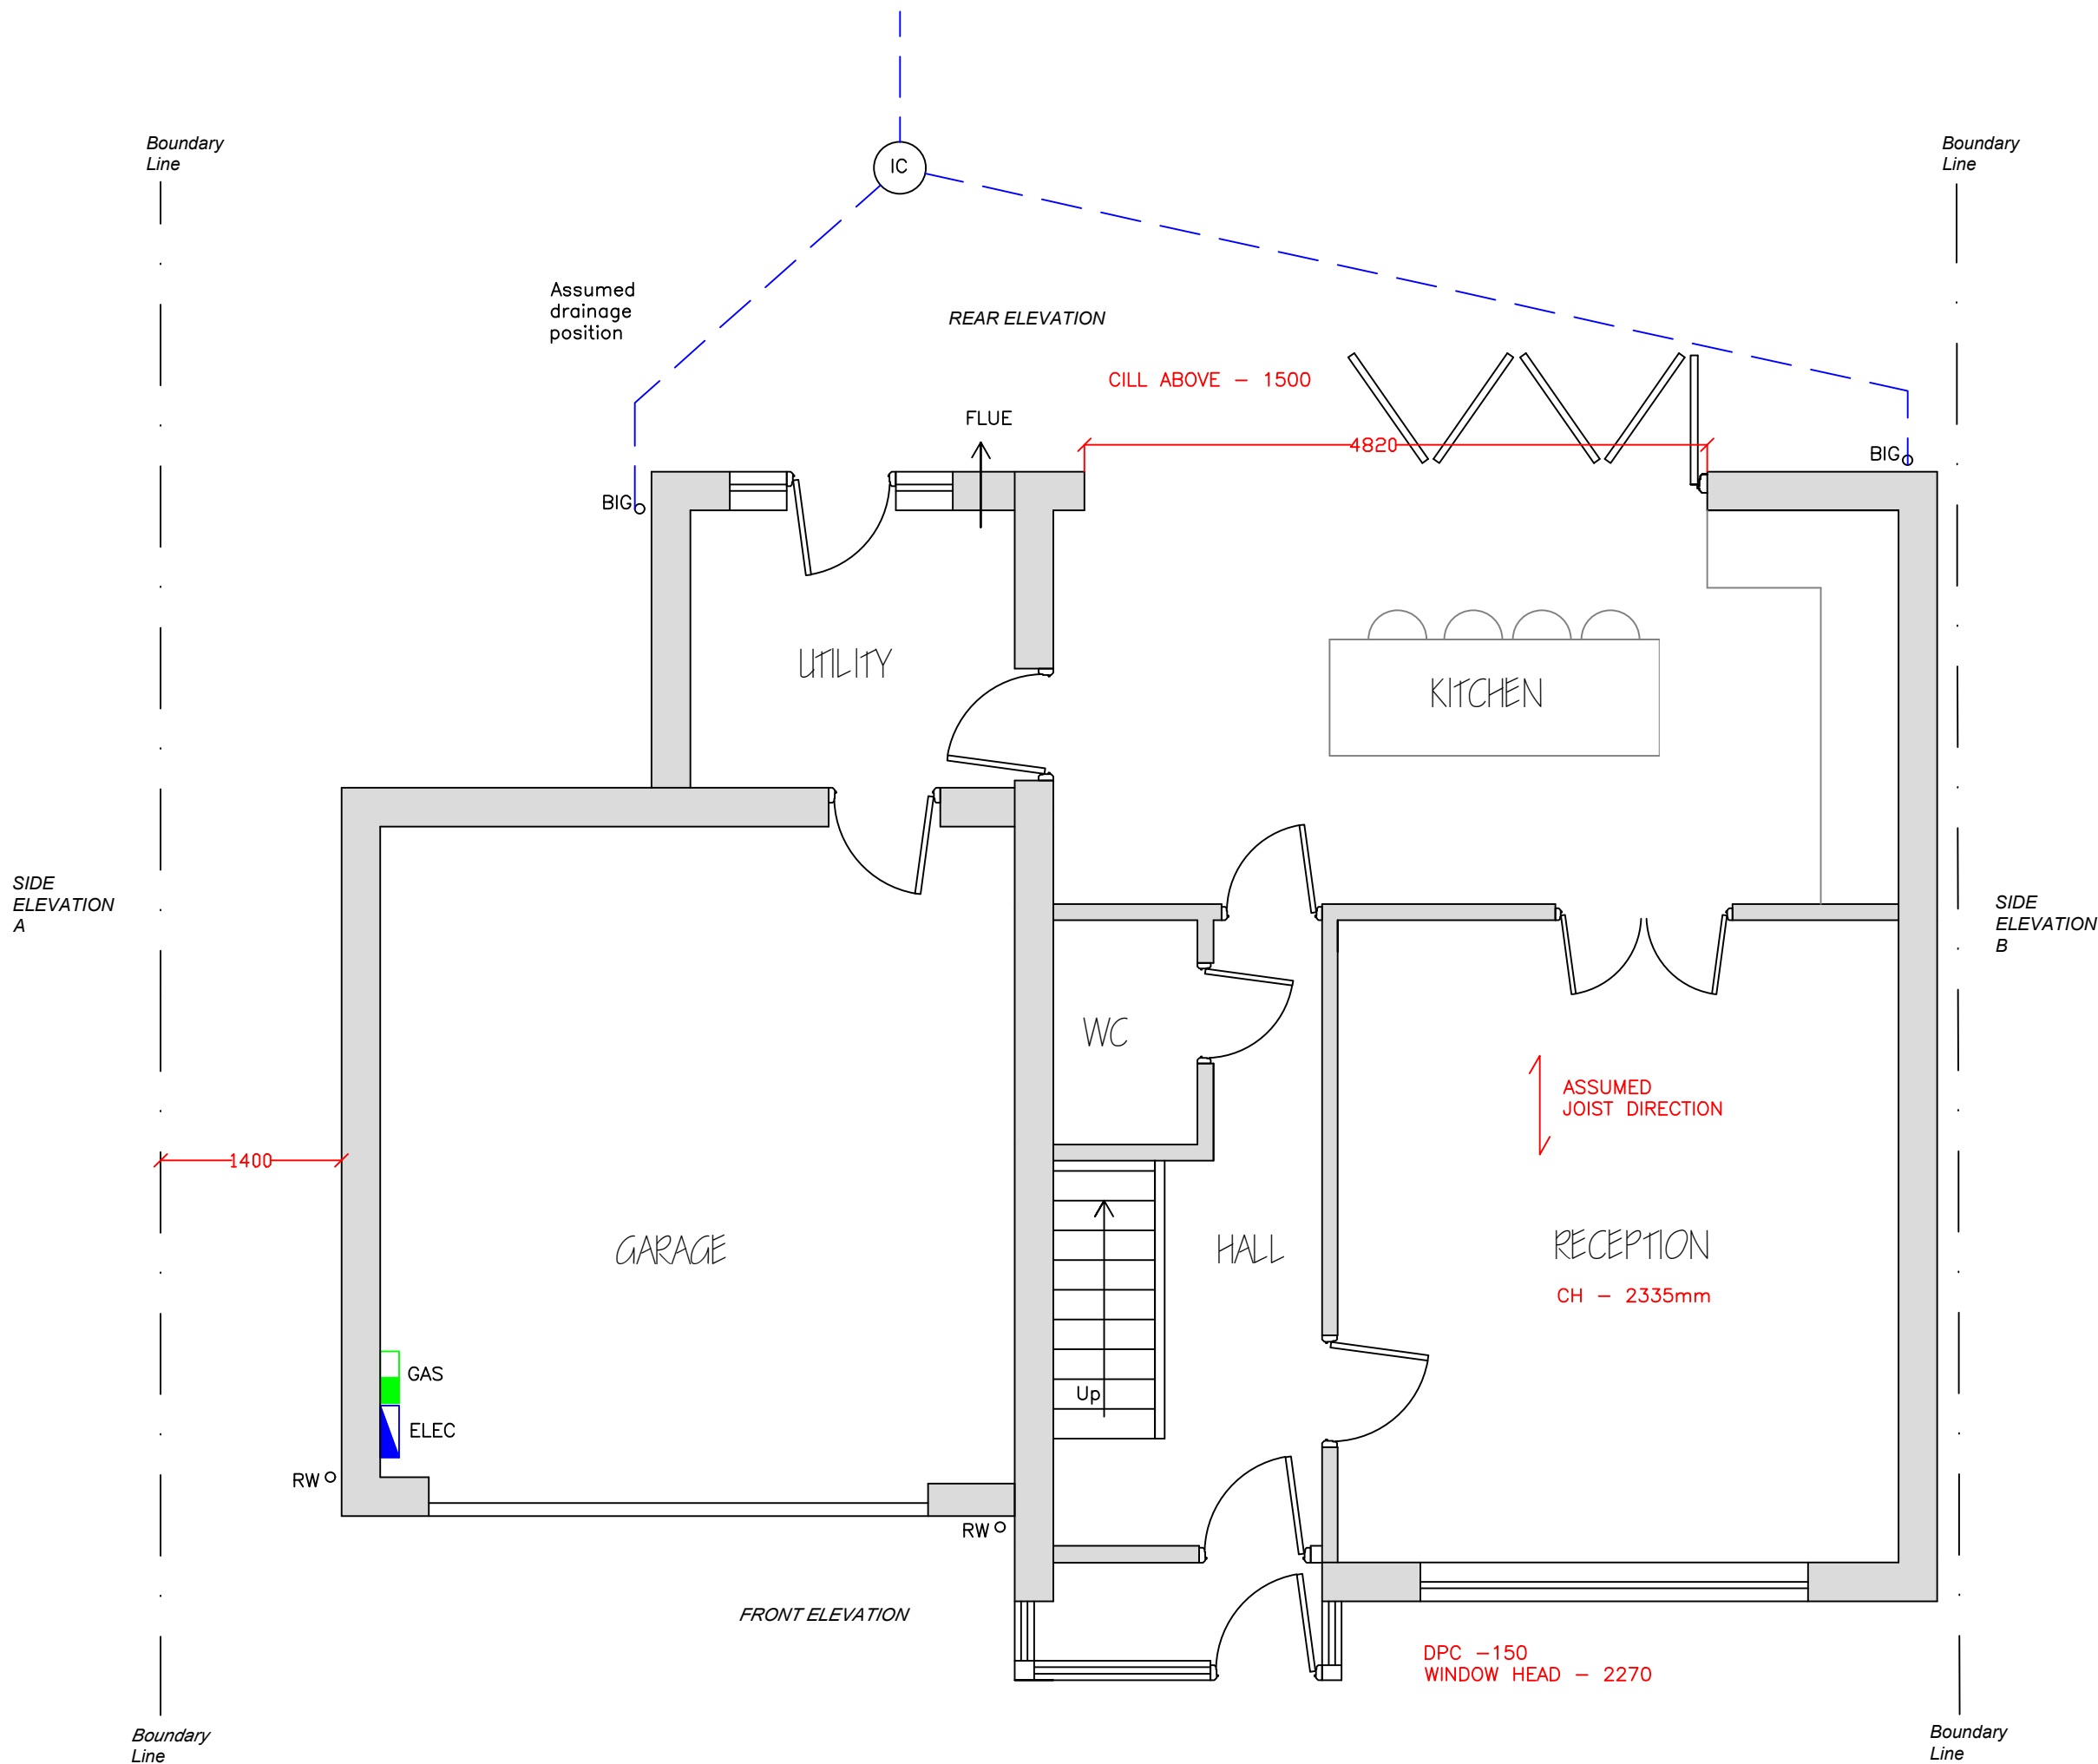


EXISTING GROUND FLOOR LAYOUT
scale - 1:100

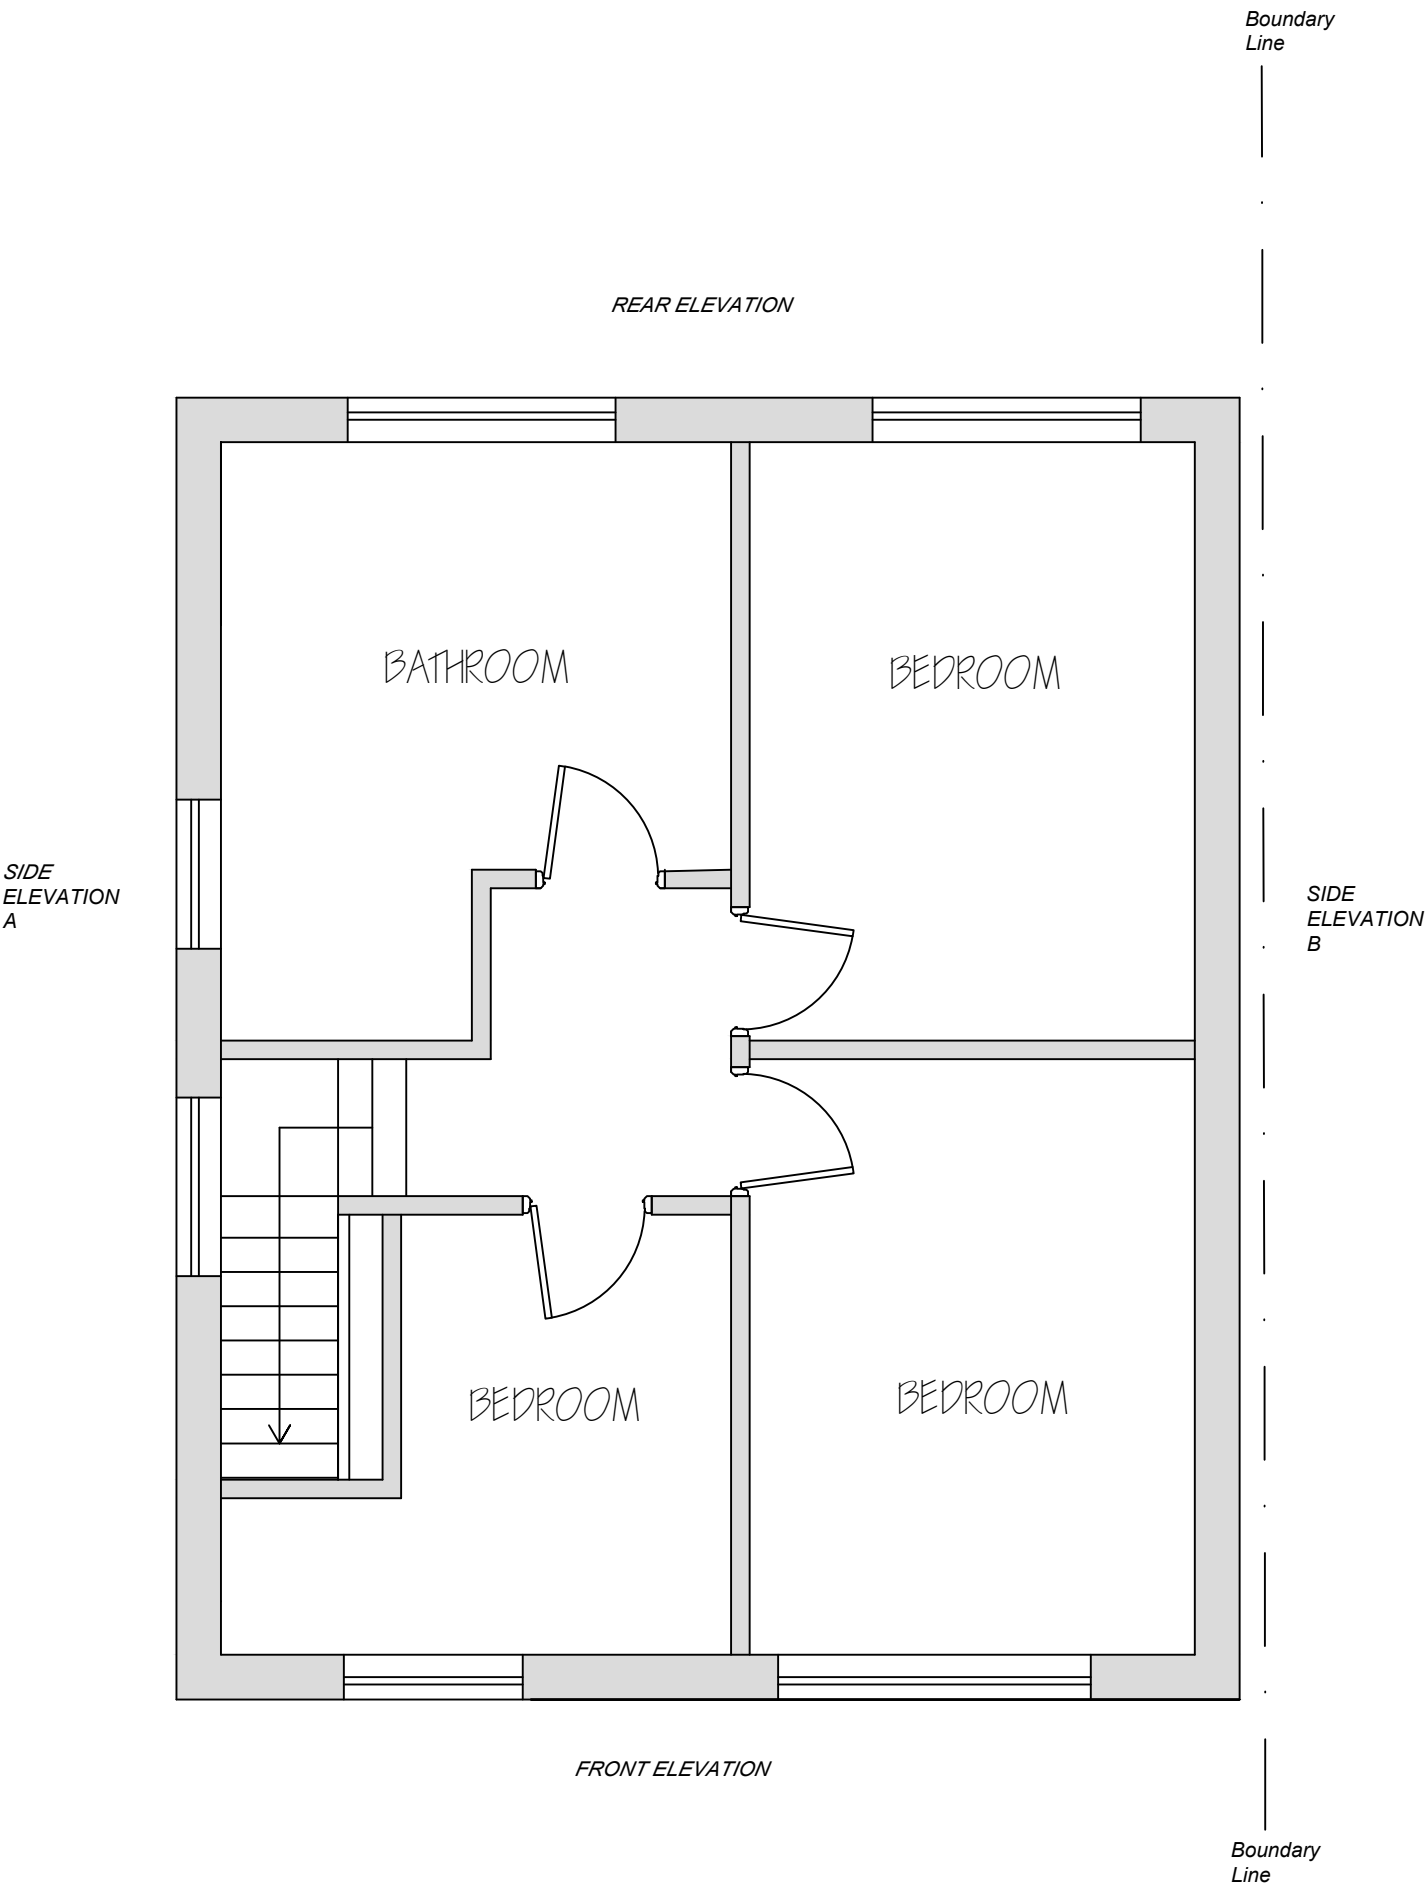


EXISTING FIRST FLOOR LAYOUT
scale - 1:100

LOCATION PLAN

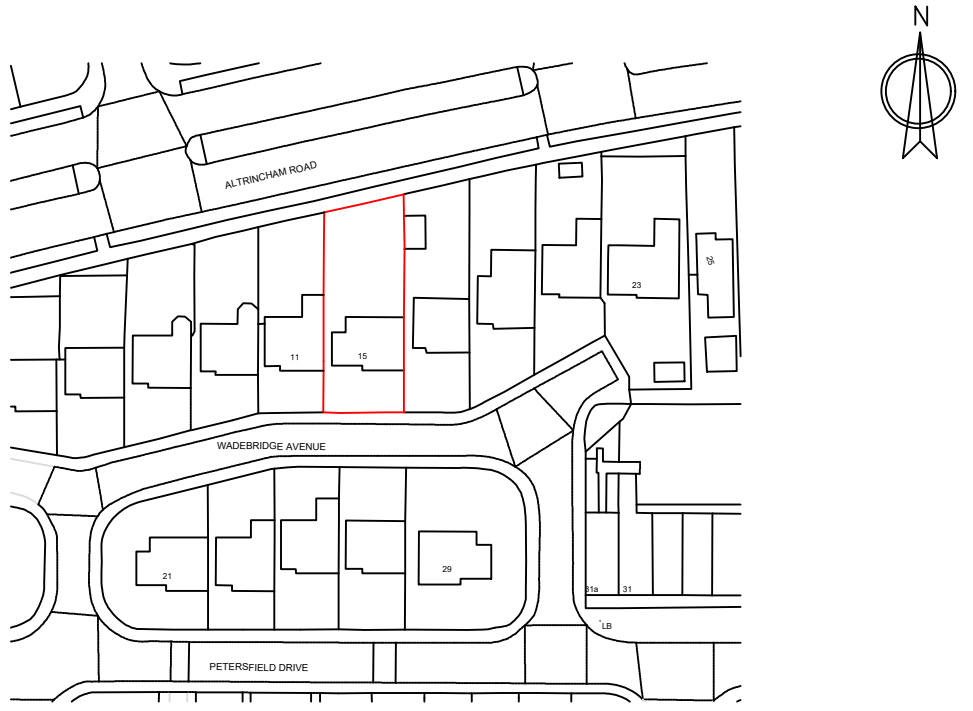


Scale - 1:1250

SITE PLAN

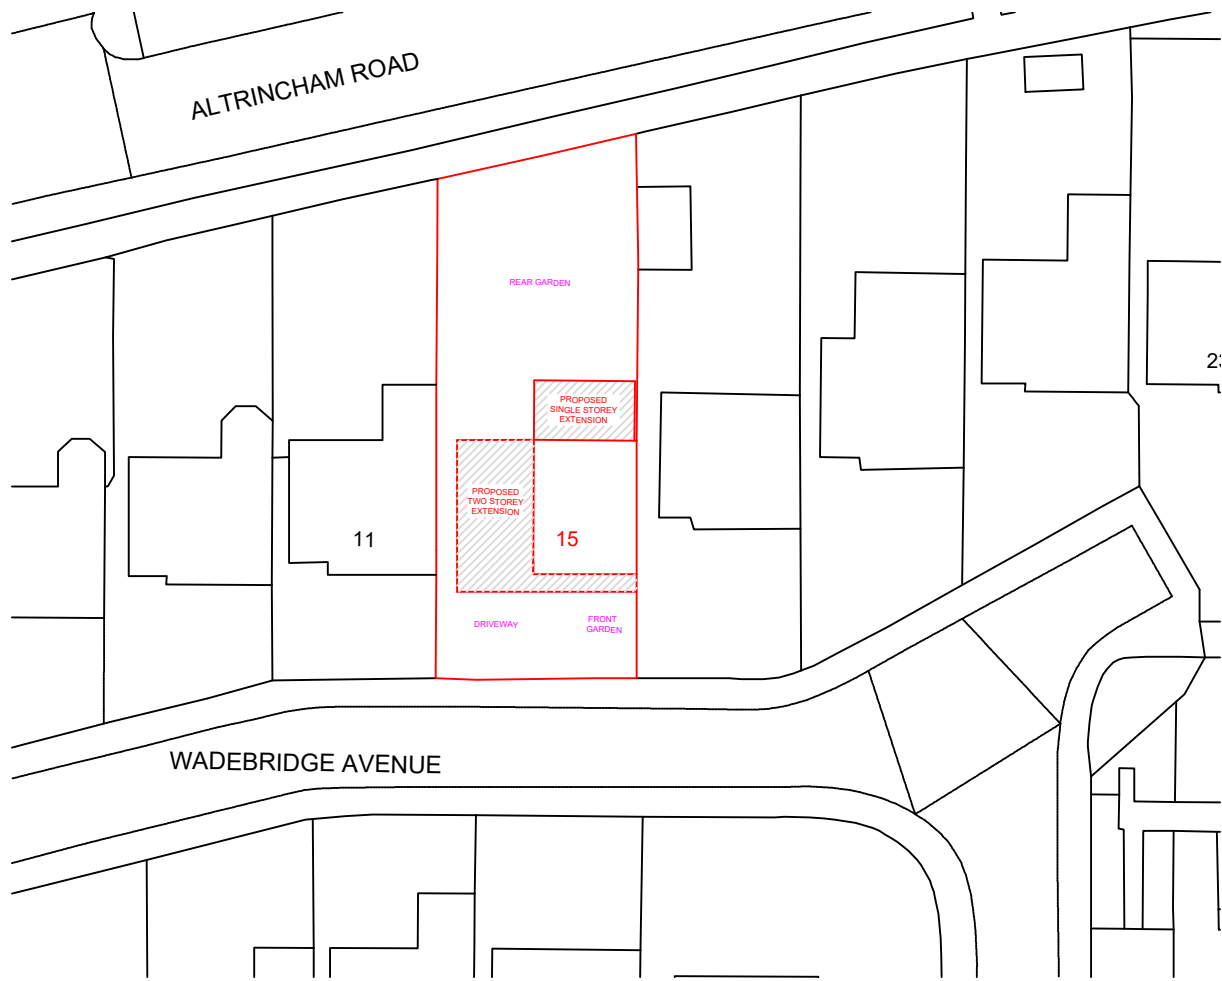

Scale - 1:500

1 EXISTING FLOOR LAYOUTS
Scale: 1:50

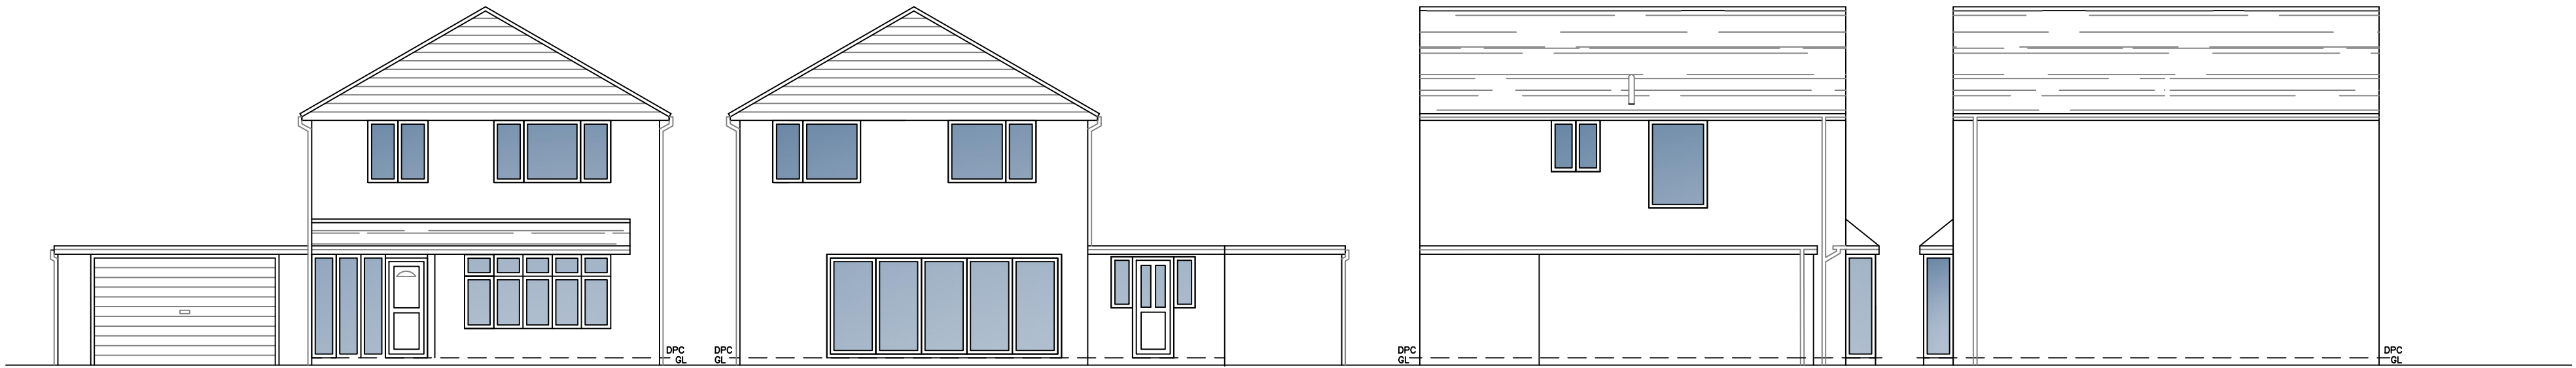


EXISTING FRONT ELEVATION
scale - 1:100

EXISTING REAR ELEVATION
scale - 1:100

EXISTING SIDE A ELEVATION
scale - 1:100

EXISTING SIDE B ELEVATION
scale - 1:100

2 EXISTING ELEVATIONS
Scale: 1:50

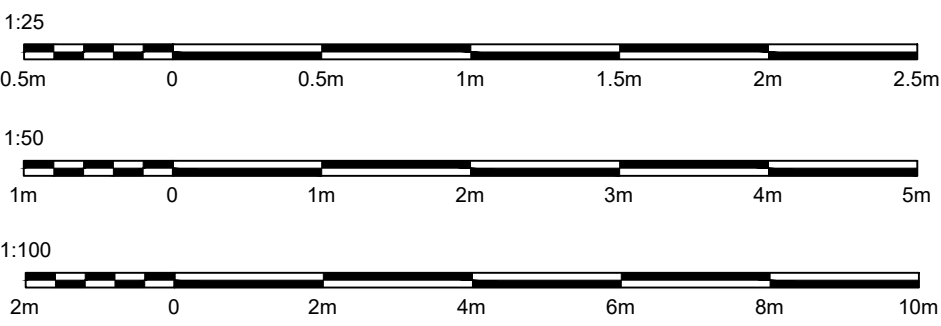

joseph@lockleydesignandbuild.com
www.lockleydesignandbuild.com
Tel: 07813 890 561

LOCKLEY Design & Build		REV	DATE	DESCRIPTION	BY	VE
		A	MAY'22	FOR-INFORMATION	J.A.L	FI
CLIENT: JO JOHNSON		DRAWING: EXISTING G/F & F/F LAYOUTS & ELEVATIONS				
PROJECT: 15 WADEBRIDGE AVENUE MANCHESTER		SCALE: AS SHOWN @ A1				
TWO STOREY SIDE & SINGLE STOREY FRONT AND REAR EXTENSIONS		DATE: MAY'22			DRAWN BY: JAL	
		DWG No: 001			REVISION: A	